



* COPYRIGHT. DO NOT SCALE EXCEPT FOR PLANNING PURPOSES. CHECK ALL DIMENSIONS ON SITE. THIS DRAWING IS ONLY TO BE USED ON THE SITE FOR WHICH DESIGNED

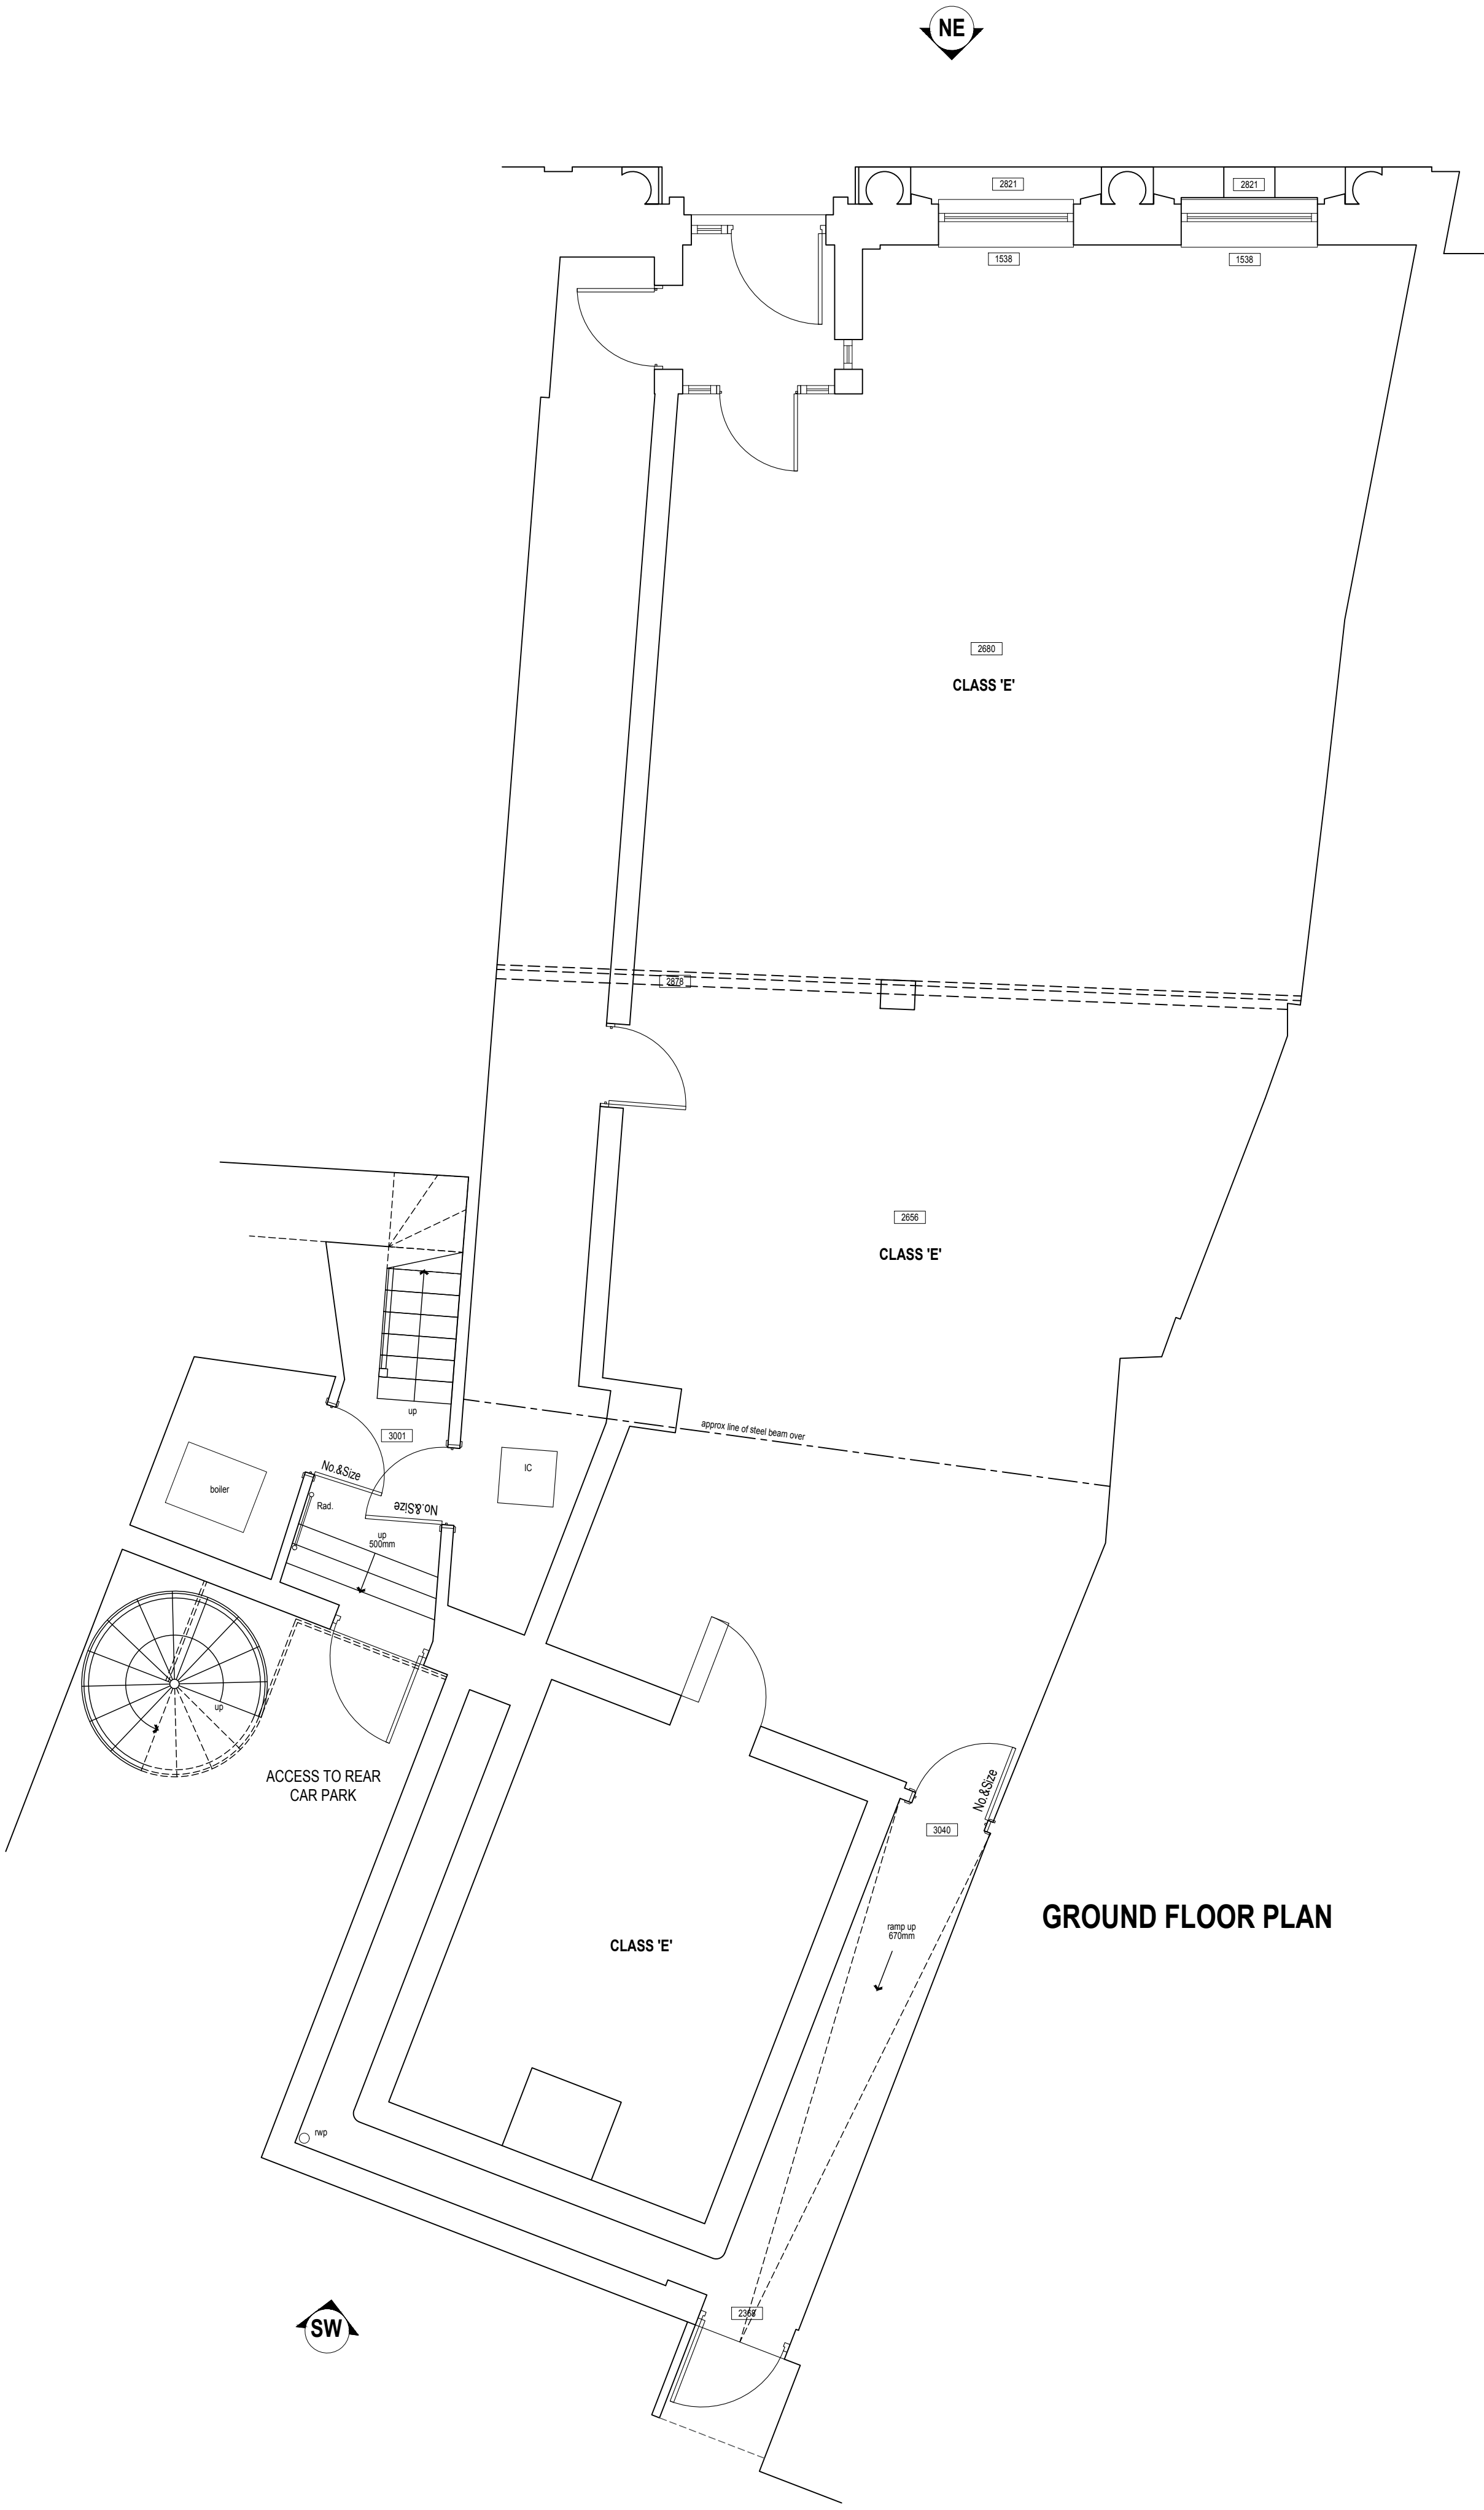

GROUND FLOOR PLAN

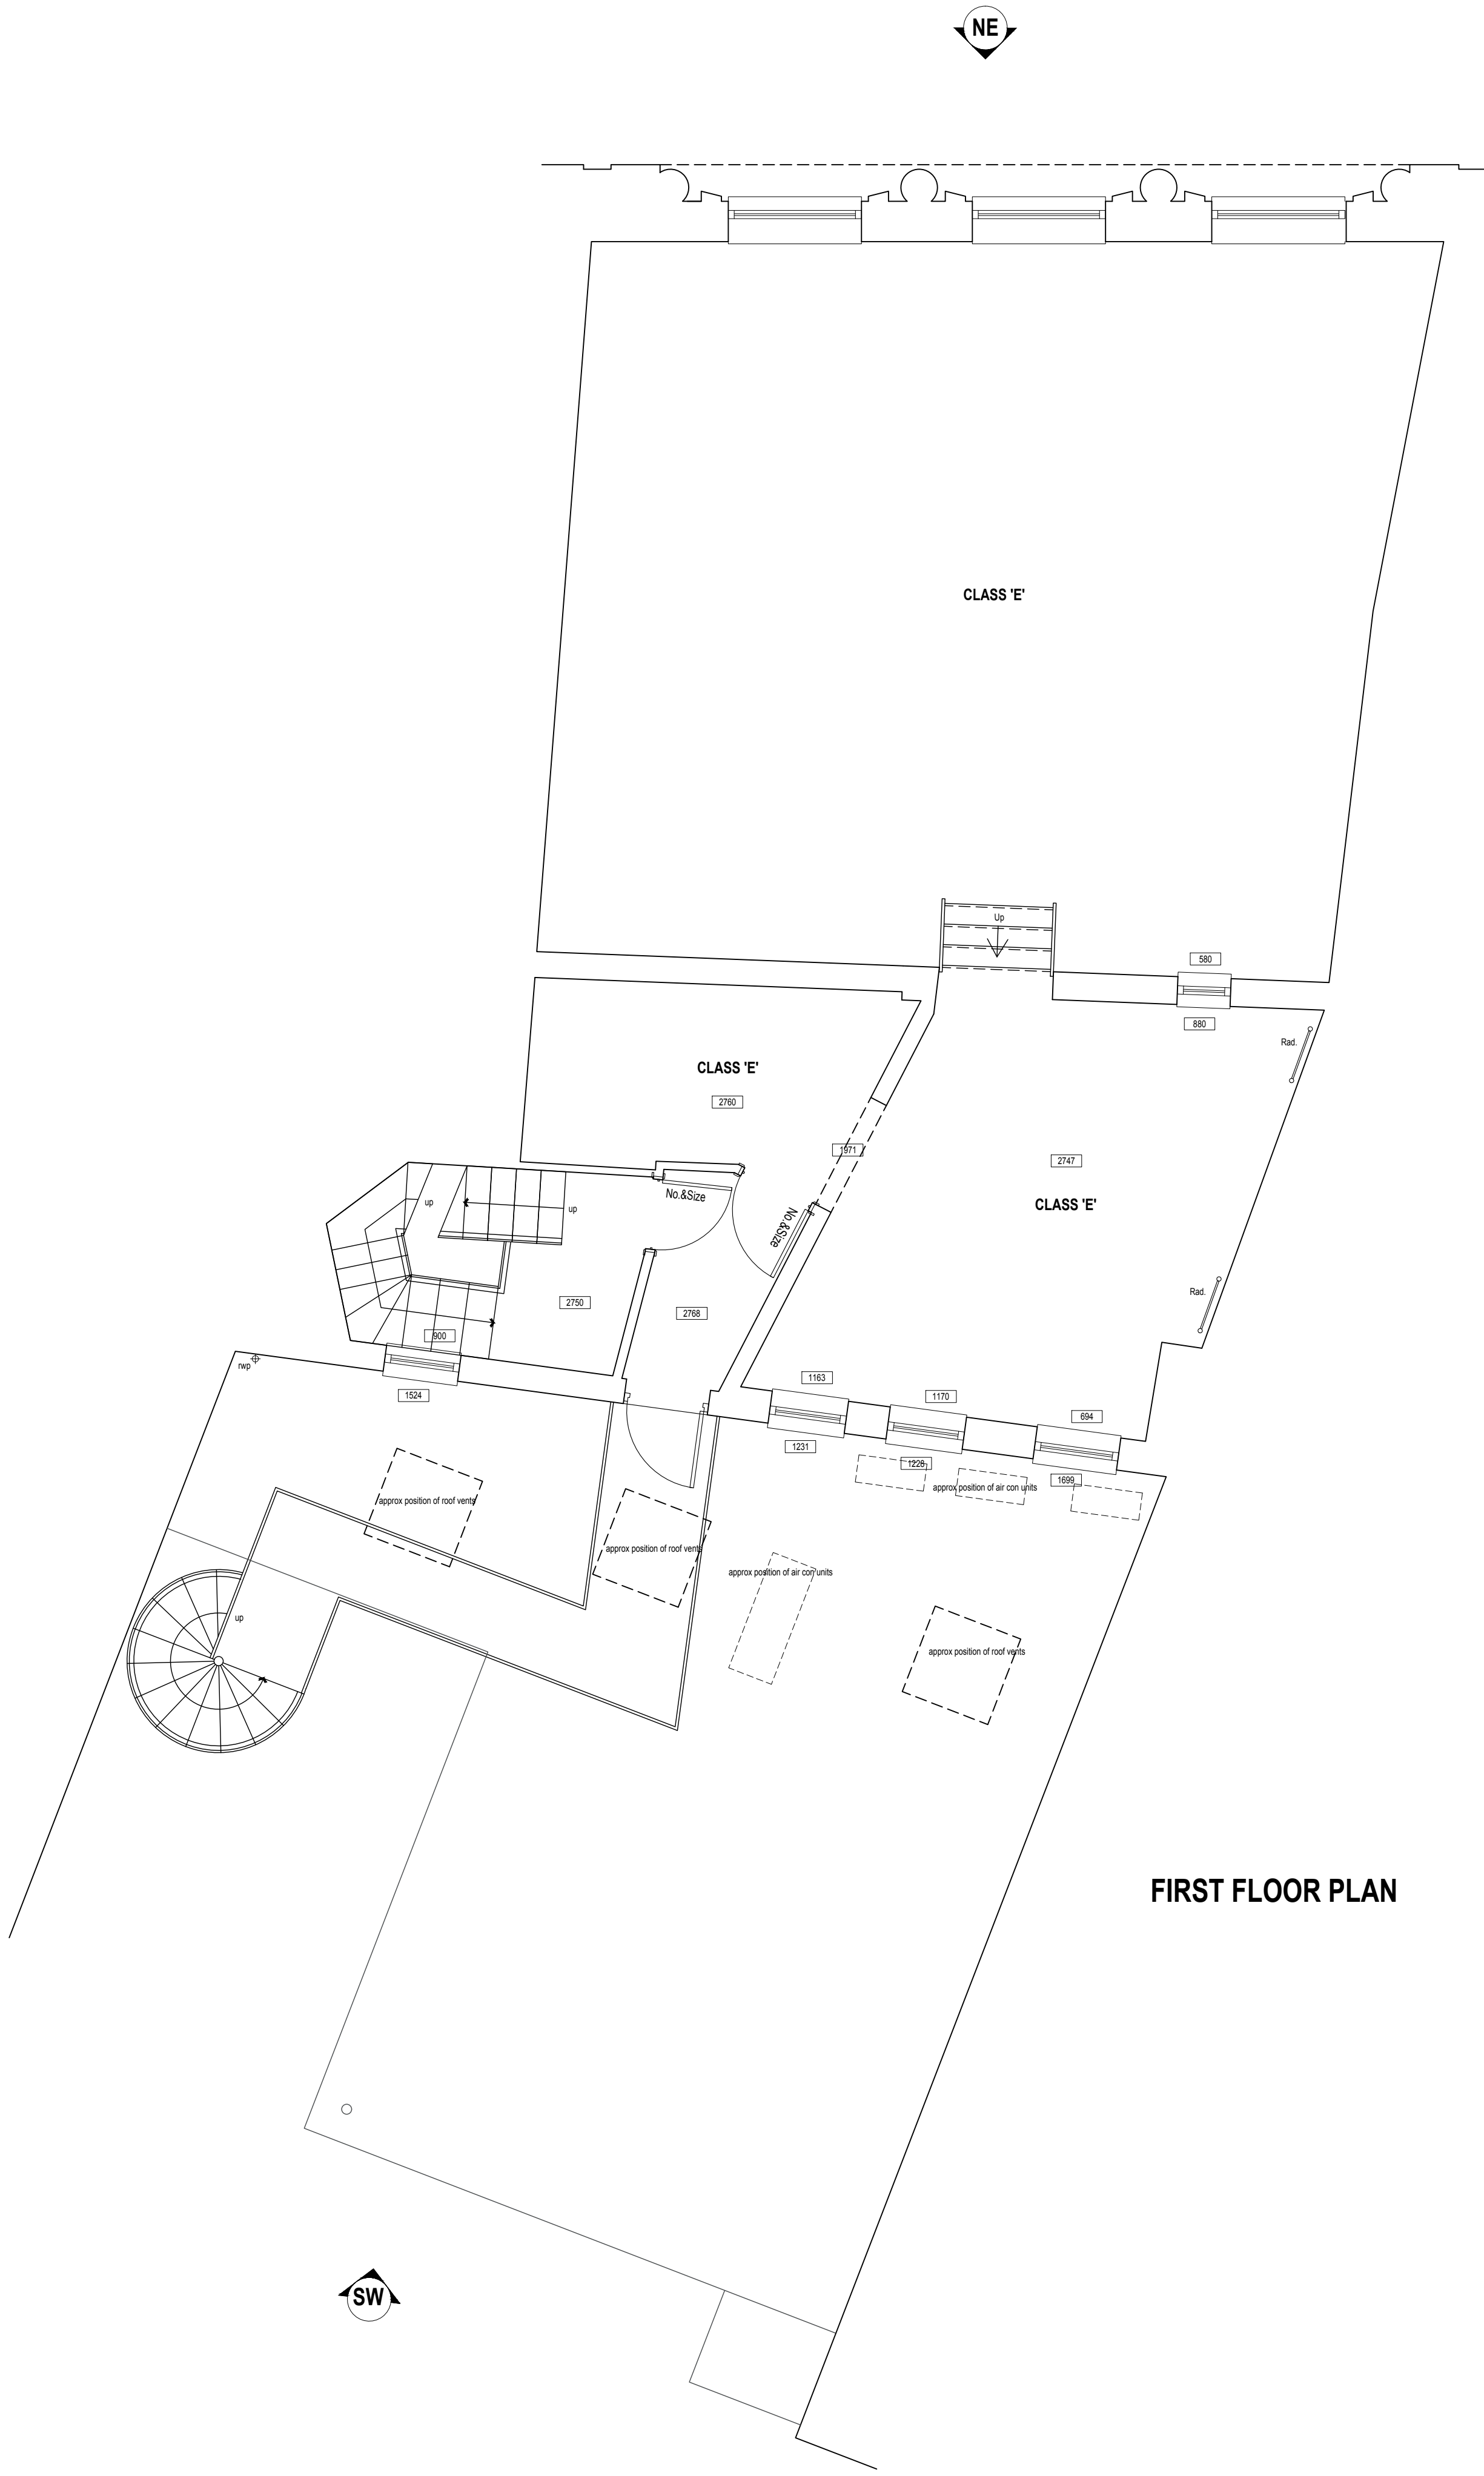

FIRST FLOOR PLAN

REVISIONS		DATE
CLIENT		MP2 DEVELOPMENTS LTD
PROJECT		WORKS AT: 2 MARKET PLACE CHIPPENHAM WILTSHIRE SN15 3HE
TITLE		EXISTING GROUND FLOOR PLAN EXISTING FIRST FLOOR PLAN
DRAWN: JA	SCALES @ A1:	1:50
CHECKED: -	SCALES @ A3:	1:100
DATE: JULY 25	REV: -	
DRG No: AA/25/23/020		

Armstrong
architecture

THE OLD BAKEHOUSE, 21 TIMBER STREET,
CHIPPENHAM, WILTSHIRE, SN14 3BS
01245 404 004 info@armstrongarchitecture.co.uk