




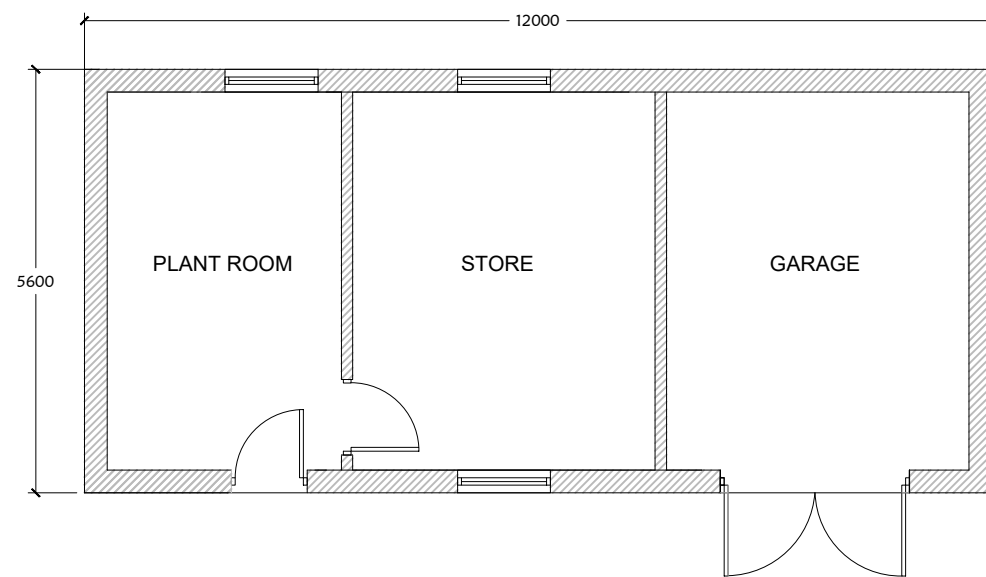


FLOOR PLAN AS PROPOSED

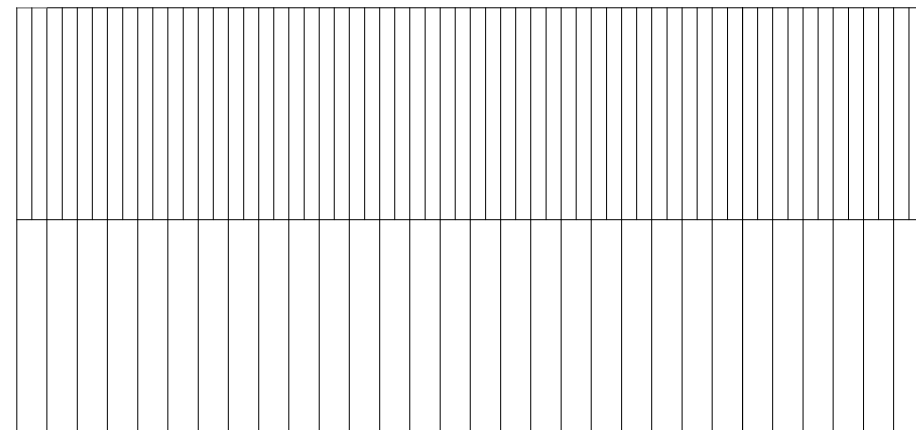

ROOF PLAN AS PROPOSED

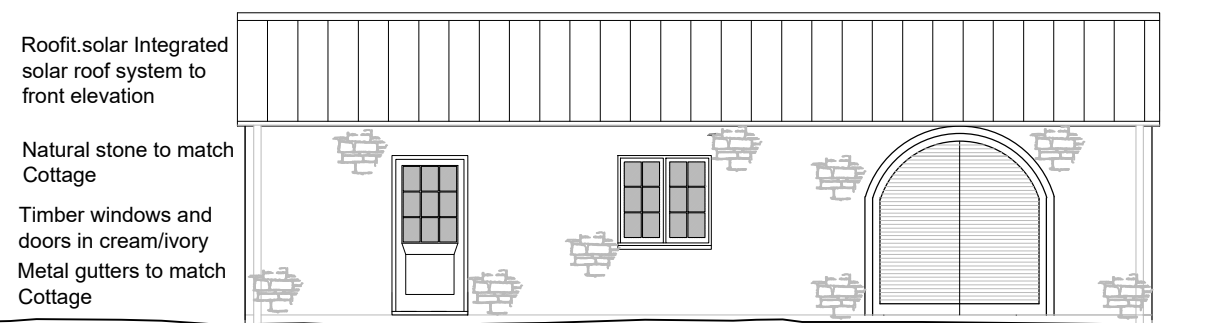


FRONT ELEVATION AS PROPOSED

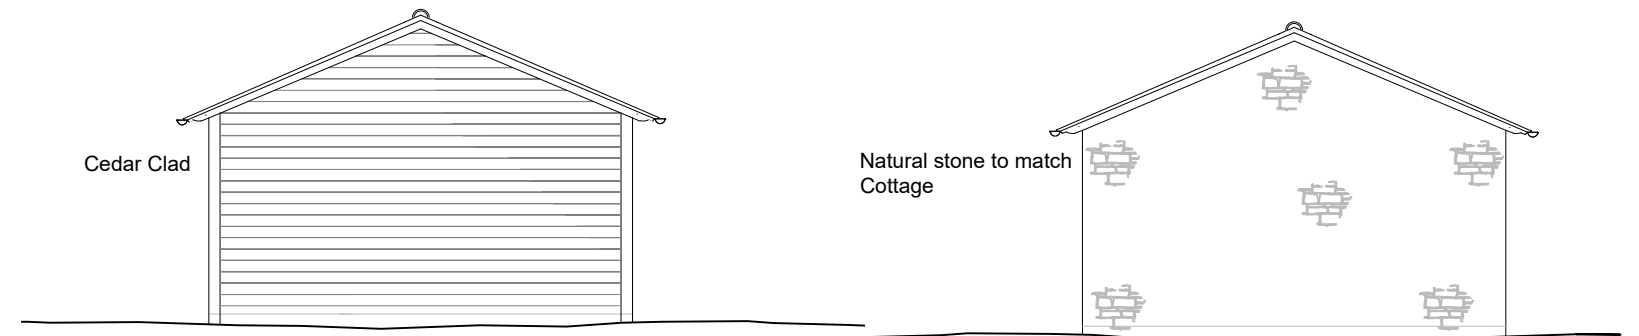

SIDE ELEVATION AS PROPOSED

SIDE ELEVATION AS PROPOSED
(Facing Road)

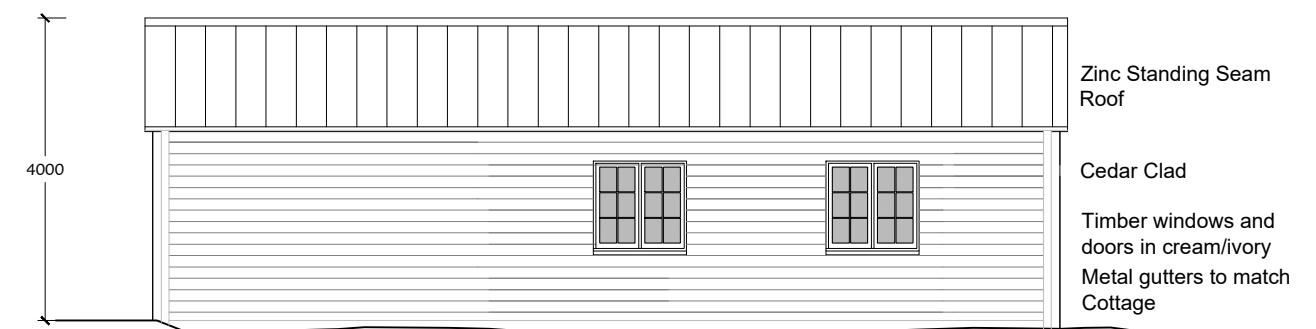

REAR ELEVATION AS PROPOSED



Roofit.Solar
Integrated Solar
Roof system



ELEVATIONS SCALE 1:100

PLANNING PERMISSION

Client: Georgina Wessels
Location: Grove Cottage Wardour
Proposal: Garage/Store & Plant
Scale: 1:100
Date: November 2025

Grove Cottage, Nightingale Lane, Wardour, SP3 6RJ