


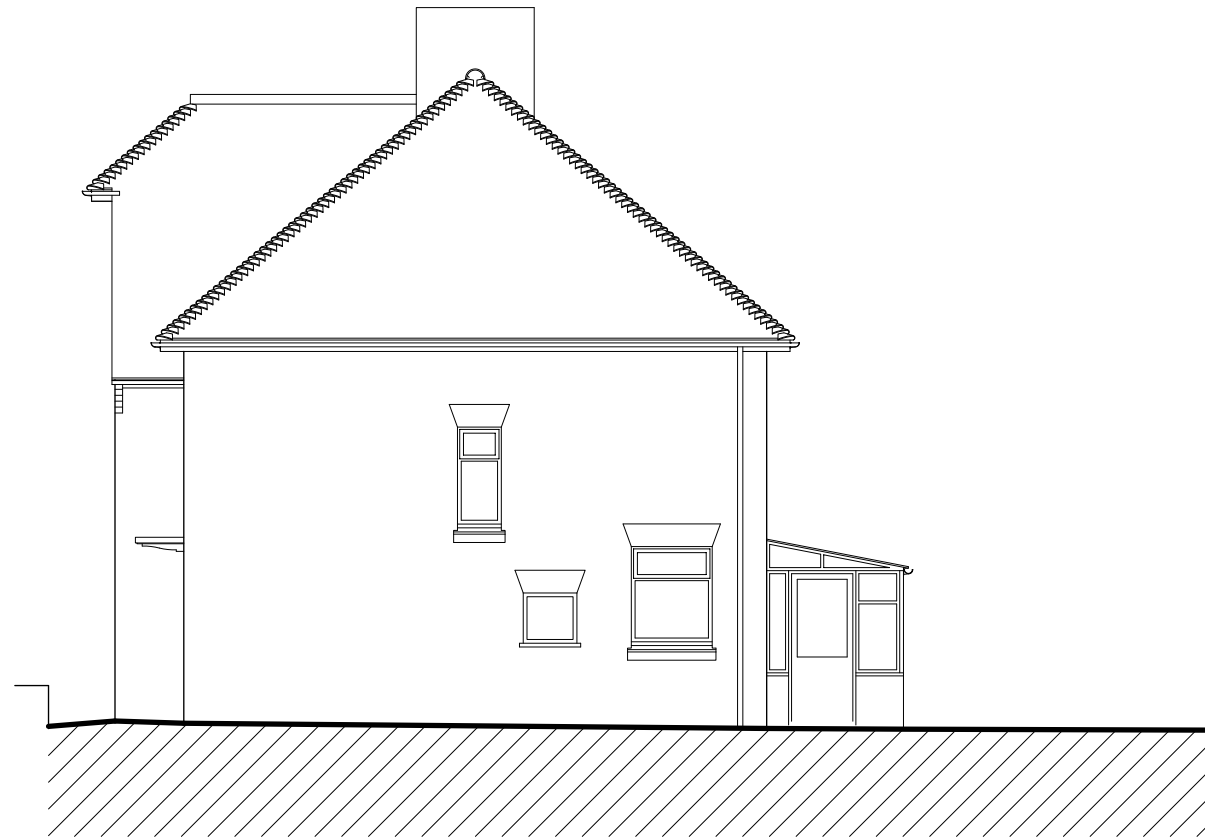


North East Elevation

scale 1:50 @ A1 (1:100 @ A3)




North West Elevation

scale 1:50 @ A1 (1:100 @ A3)

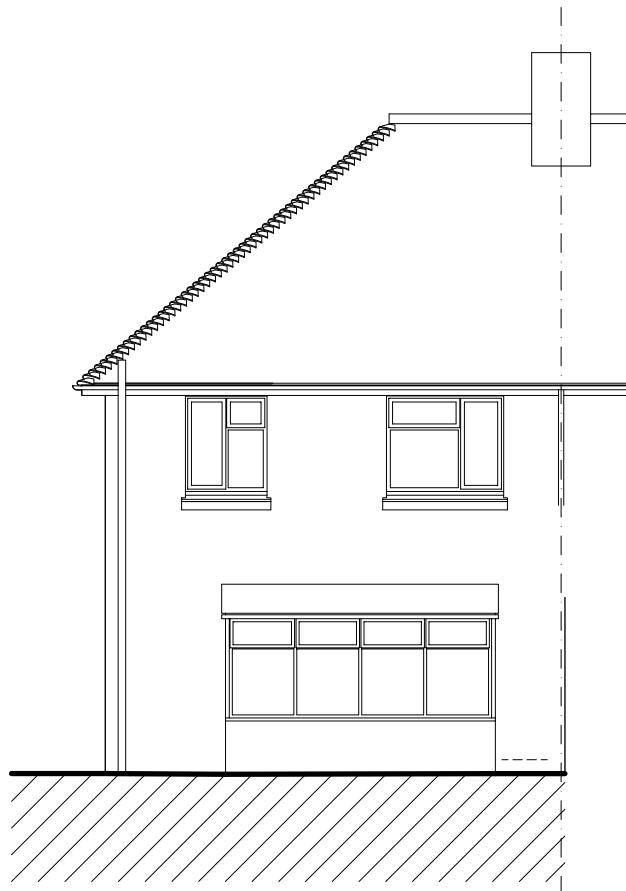


South West Elevation

scale 1:50 @ A1 (1:100 @ A3)

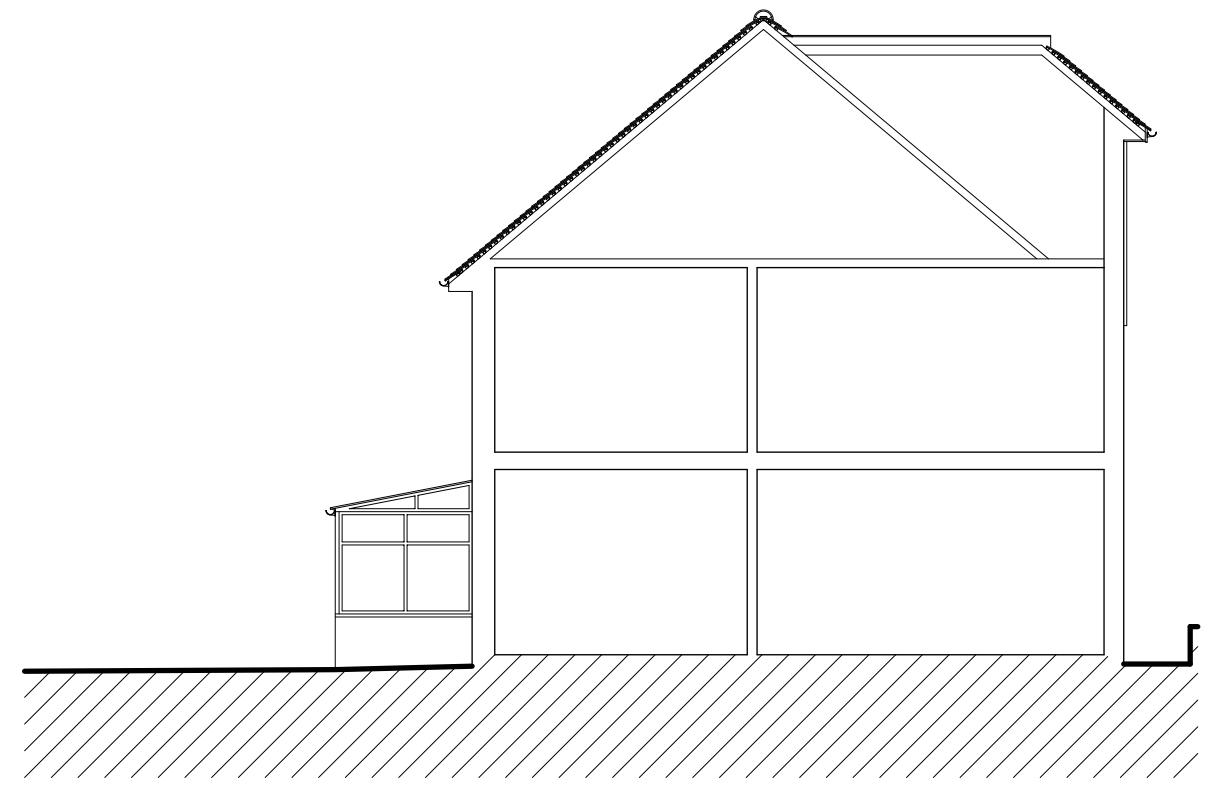

South East Elevation and Section

scale 1:50 @ A1 (1:100 @ A3)

 

Existing Elevations for Proposed Extension and Alterations to 118 Stratford Road, Salisbury

Rev	Revision	Date
-----	----------	------

	Sarum Architecture
	Bespoke Architectural Design
	33 Old Meadows Walk, Salisbury, Wiltshire, SP2 8PA
	Website: www.sarumarchitecture.co.uk Email: chris@sarumarchitecture.co.uk Tel: 01722 238399 Mob: 07979 923861

Project:	118 Stratford Road Salisbury
Drawing:	Survey Elevations

Client:	Mr and Mrs Webber
Drawing Scale:	1:50 (1:100 @ A3)

Drawing Number:	26/0257/su02
-----------------	--------------