




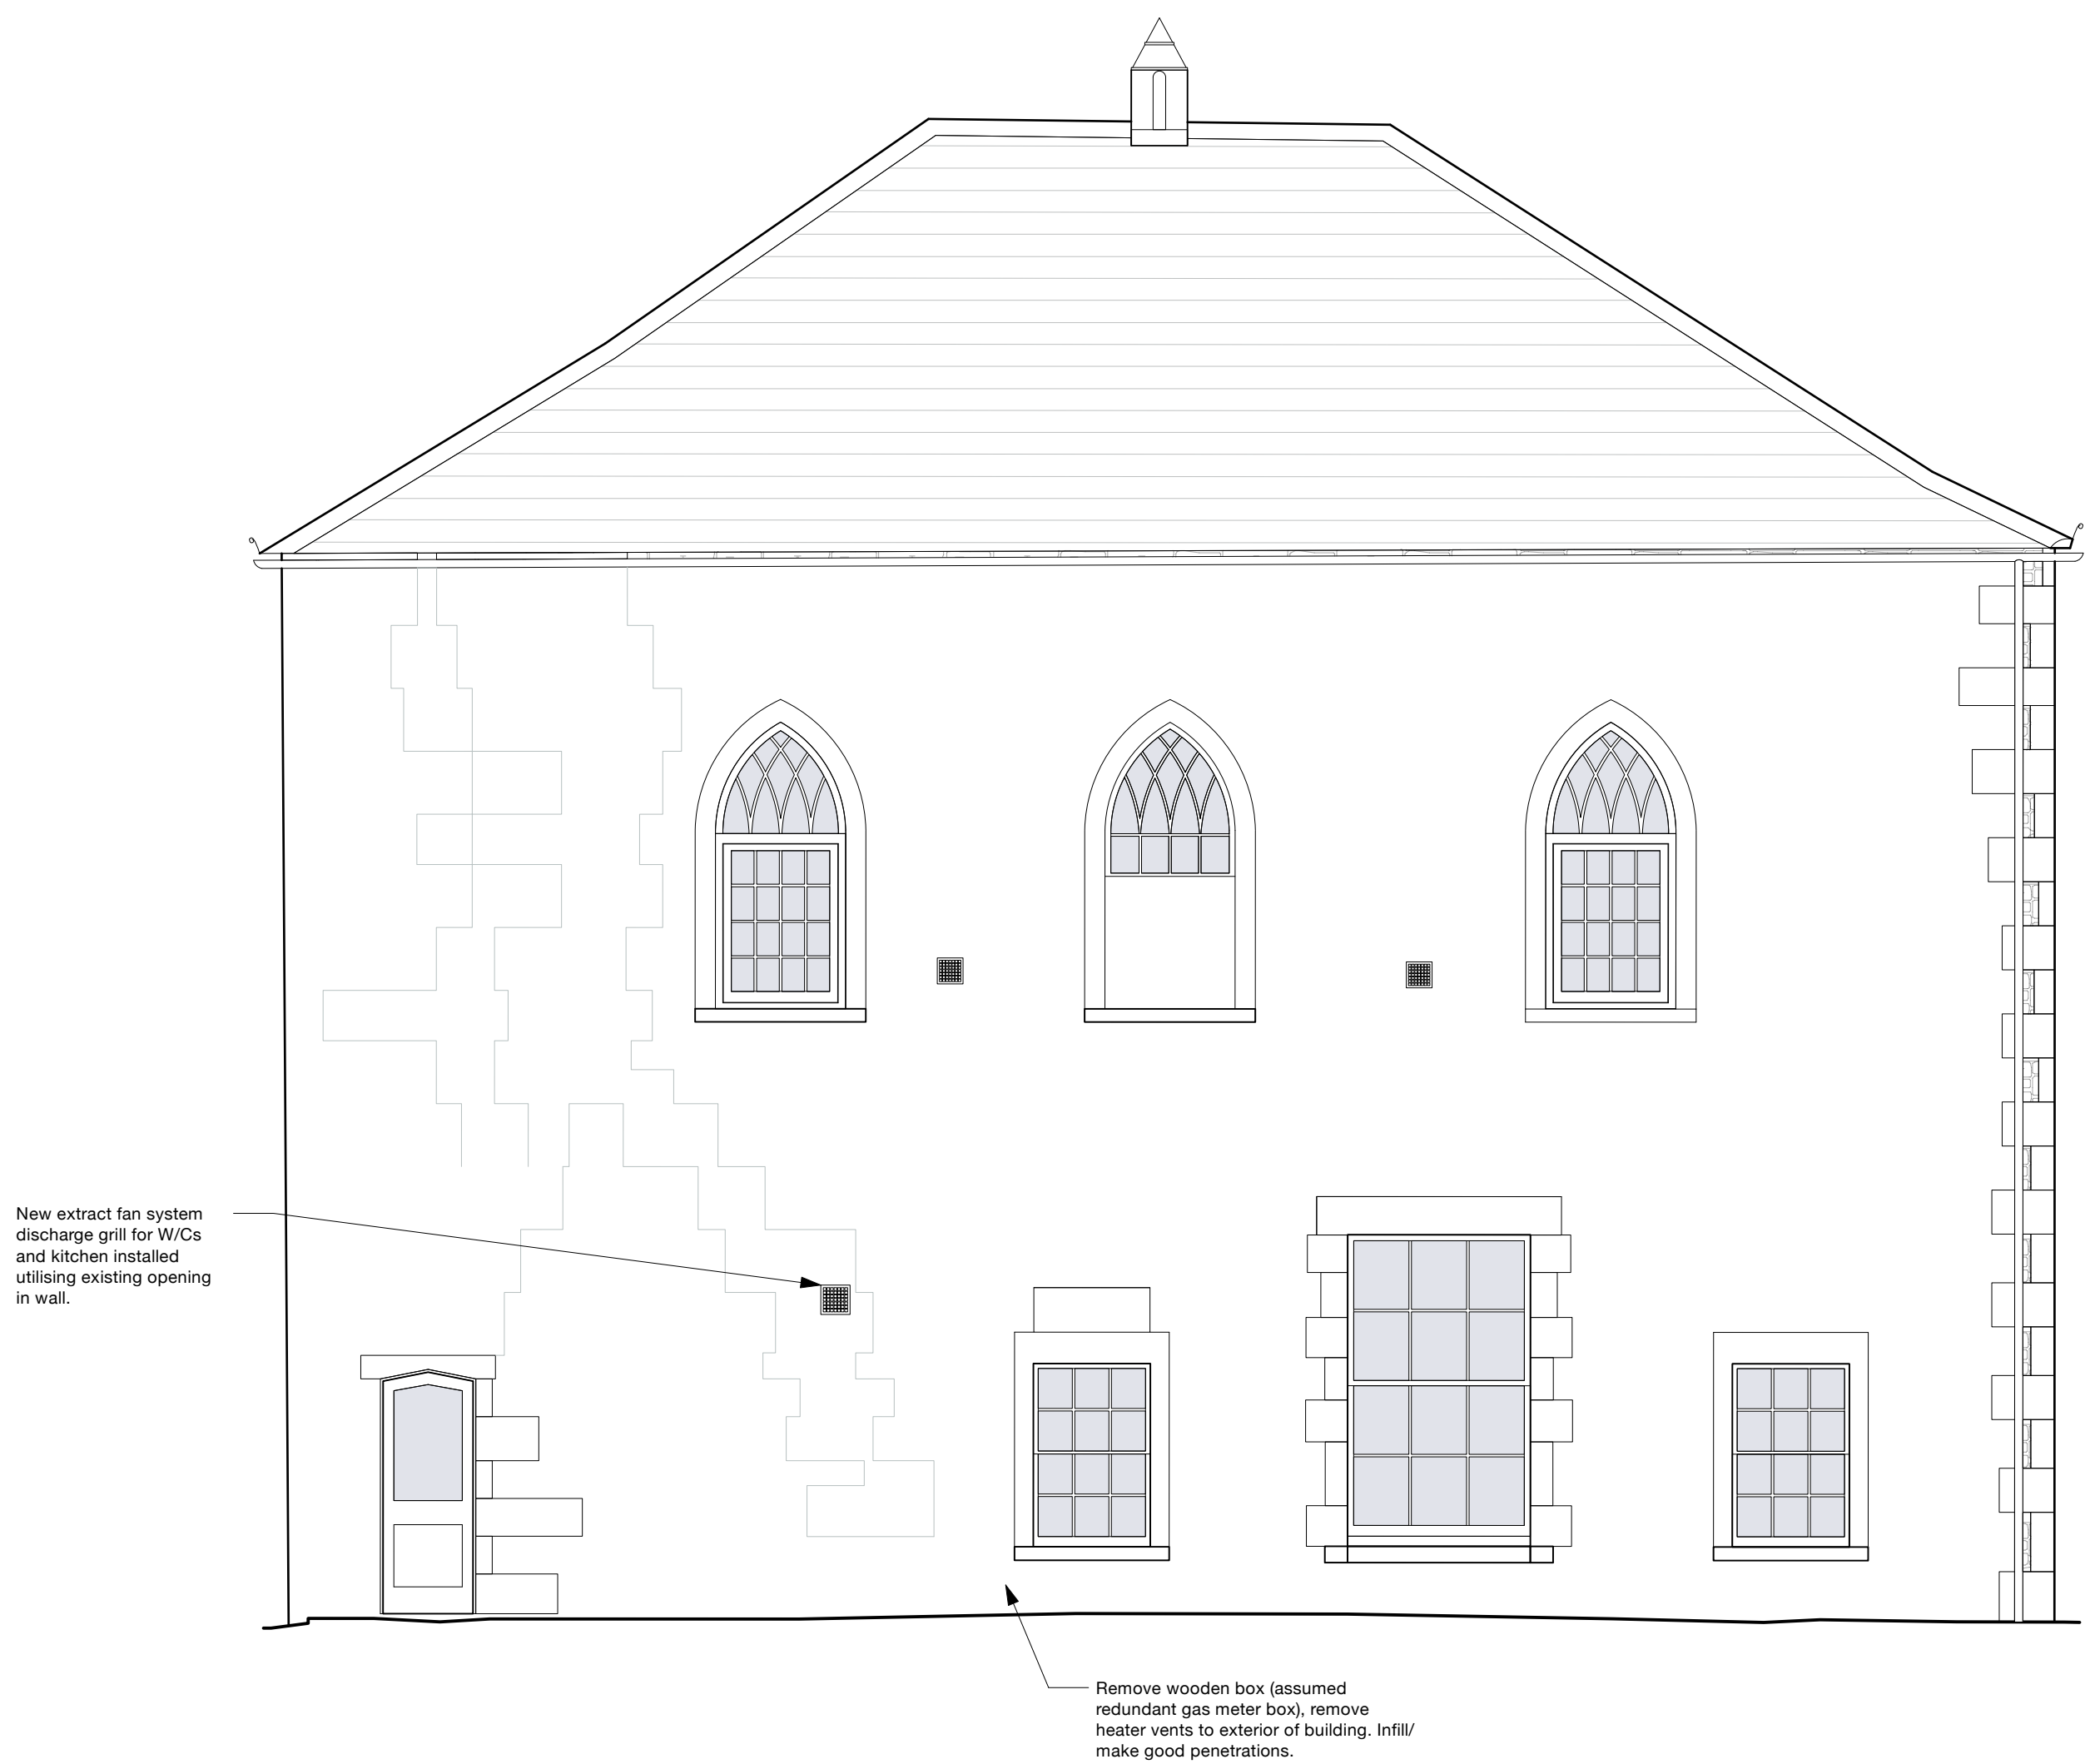

Proposed Northwest Elevation

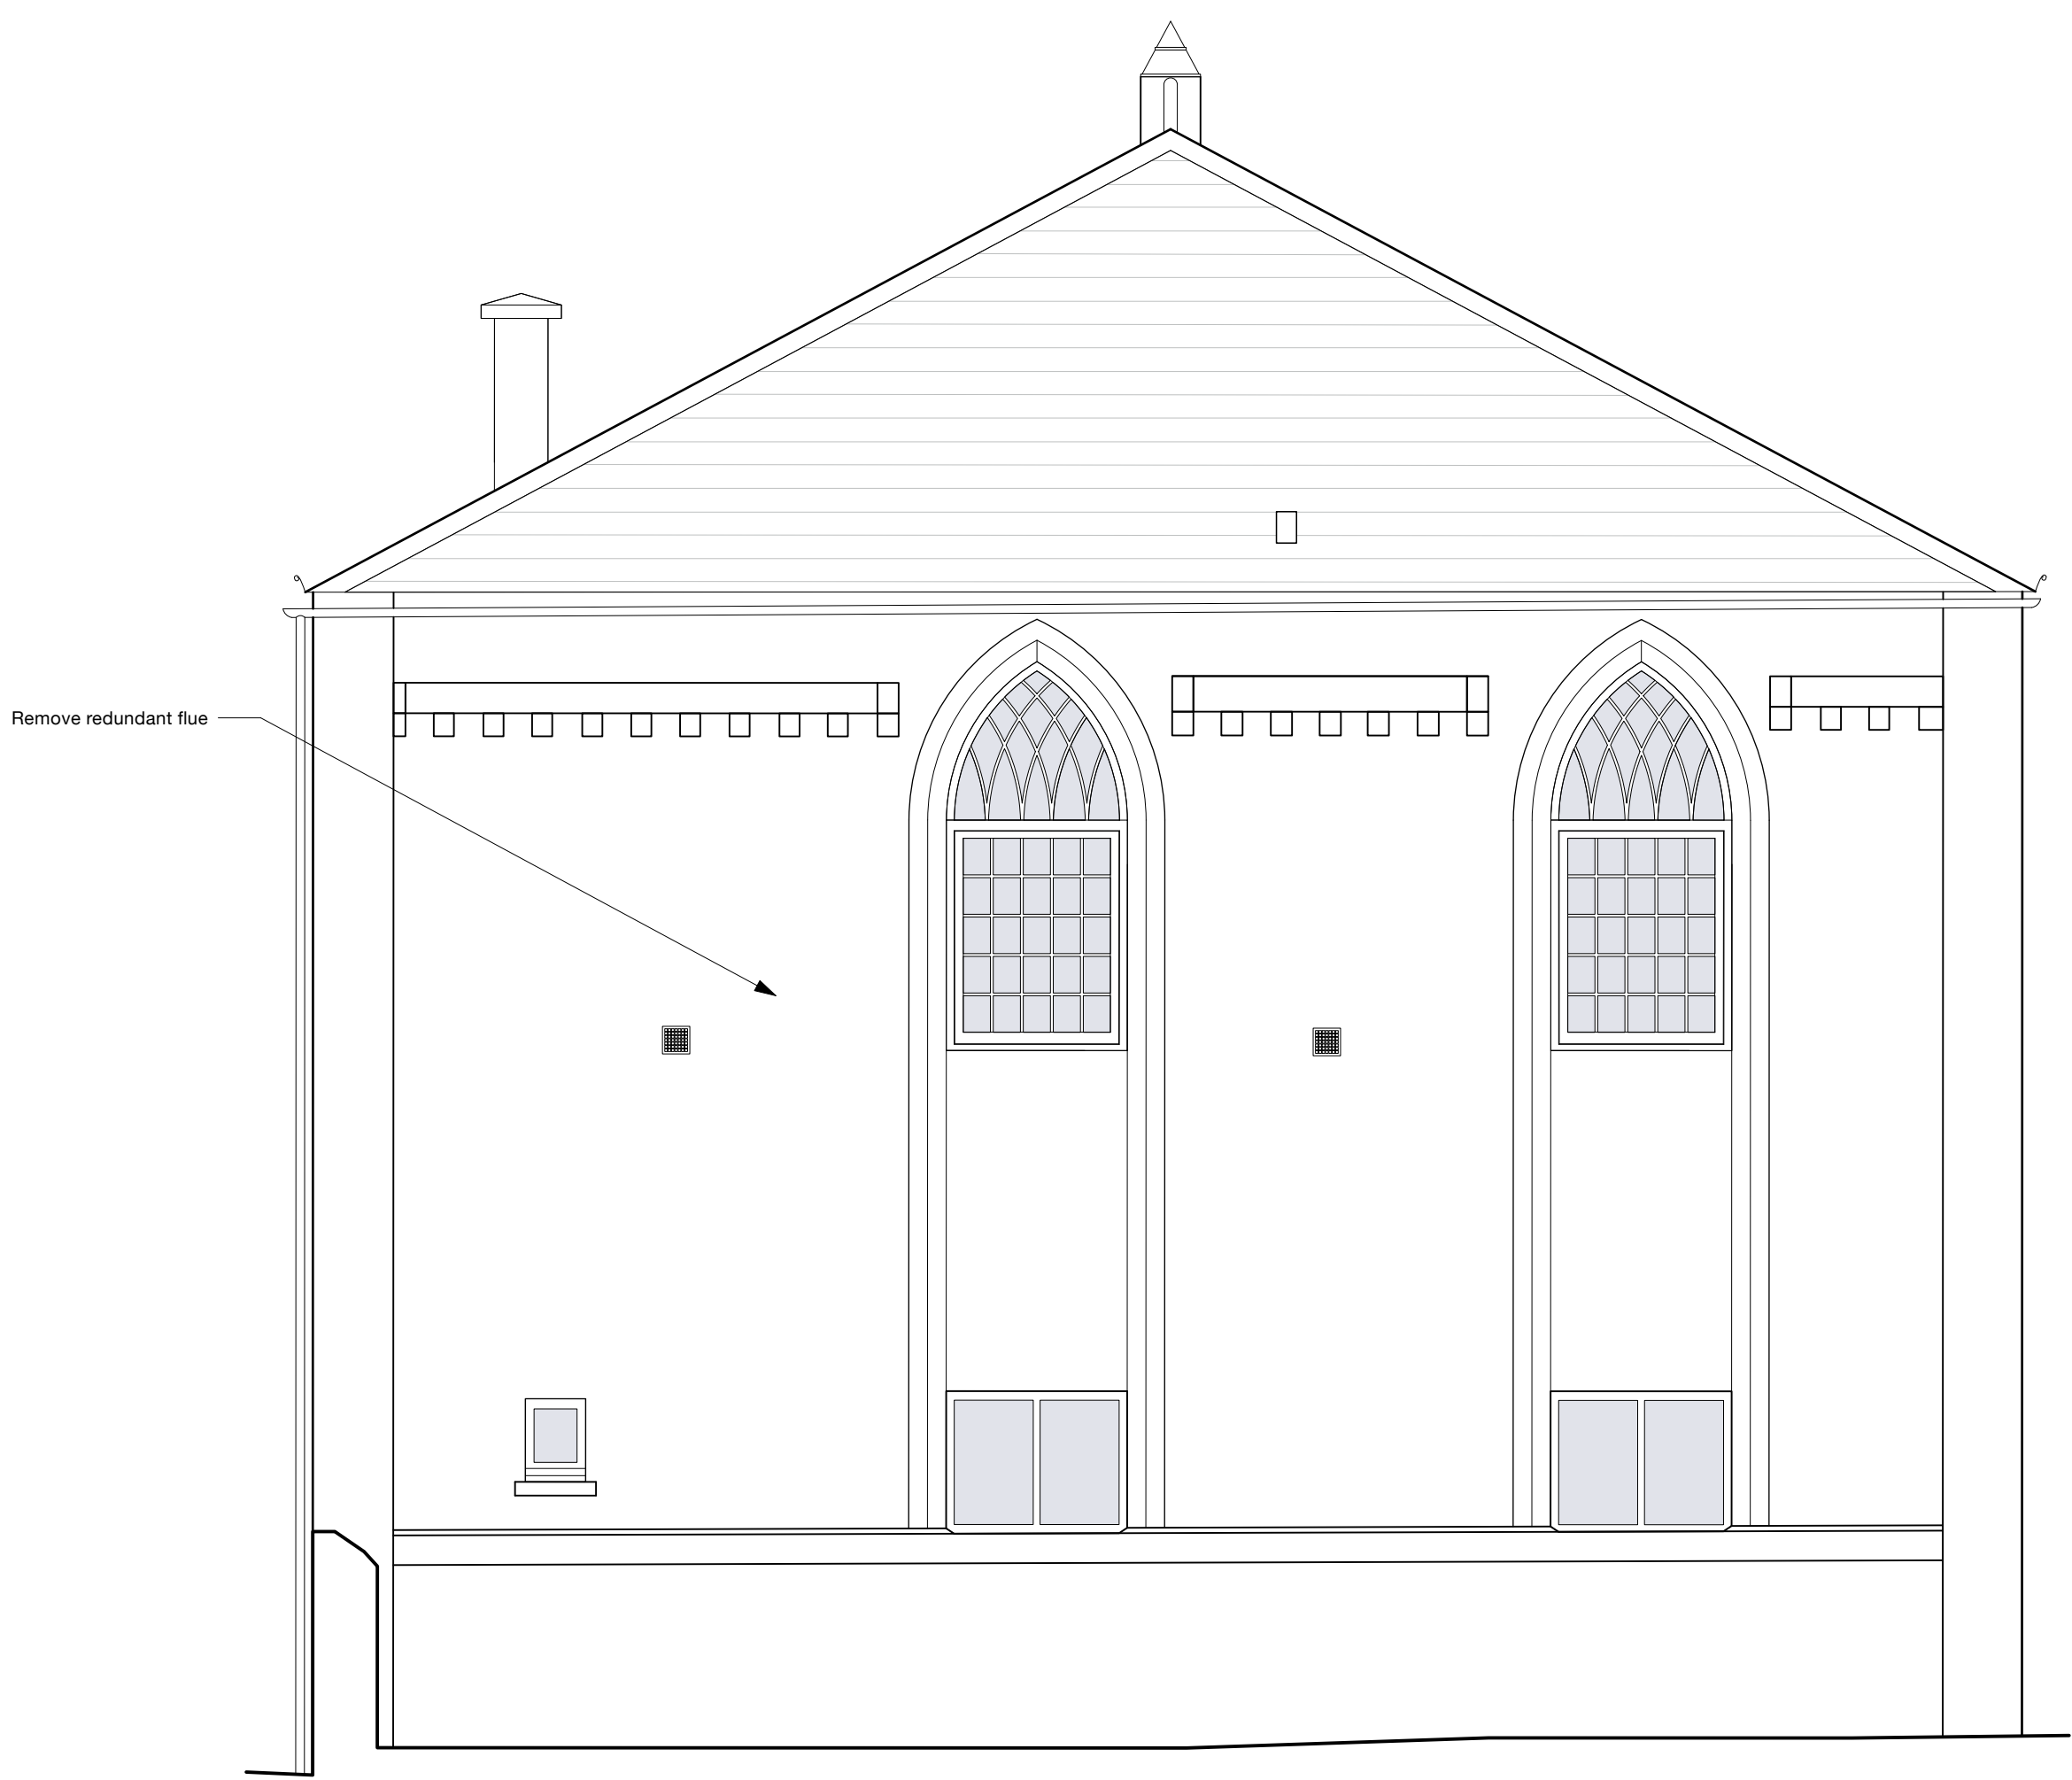



Proposed Northeast Elevation

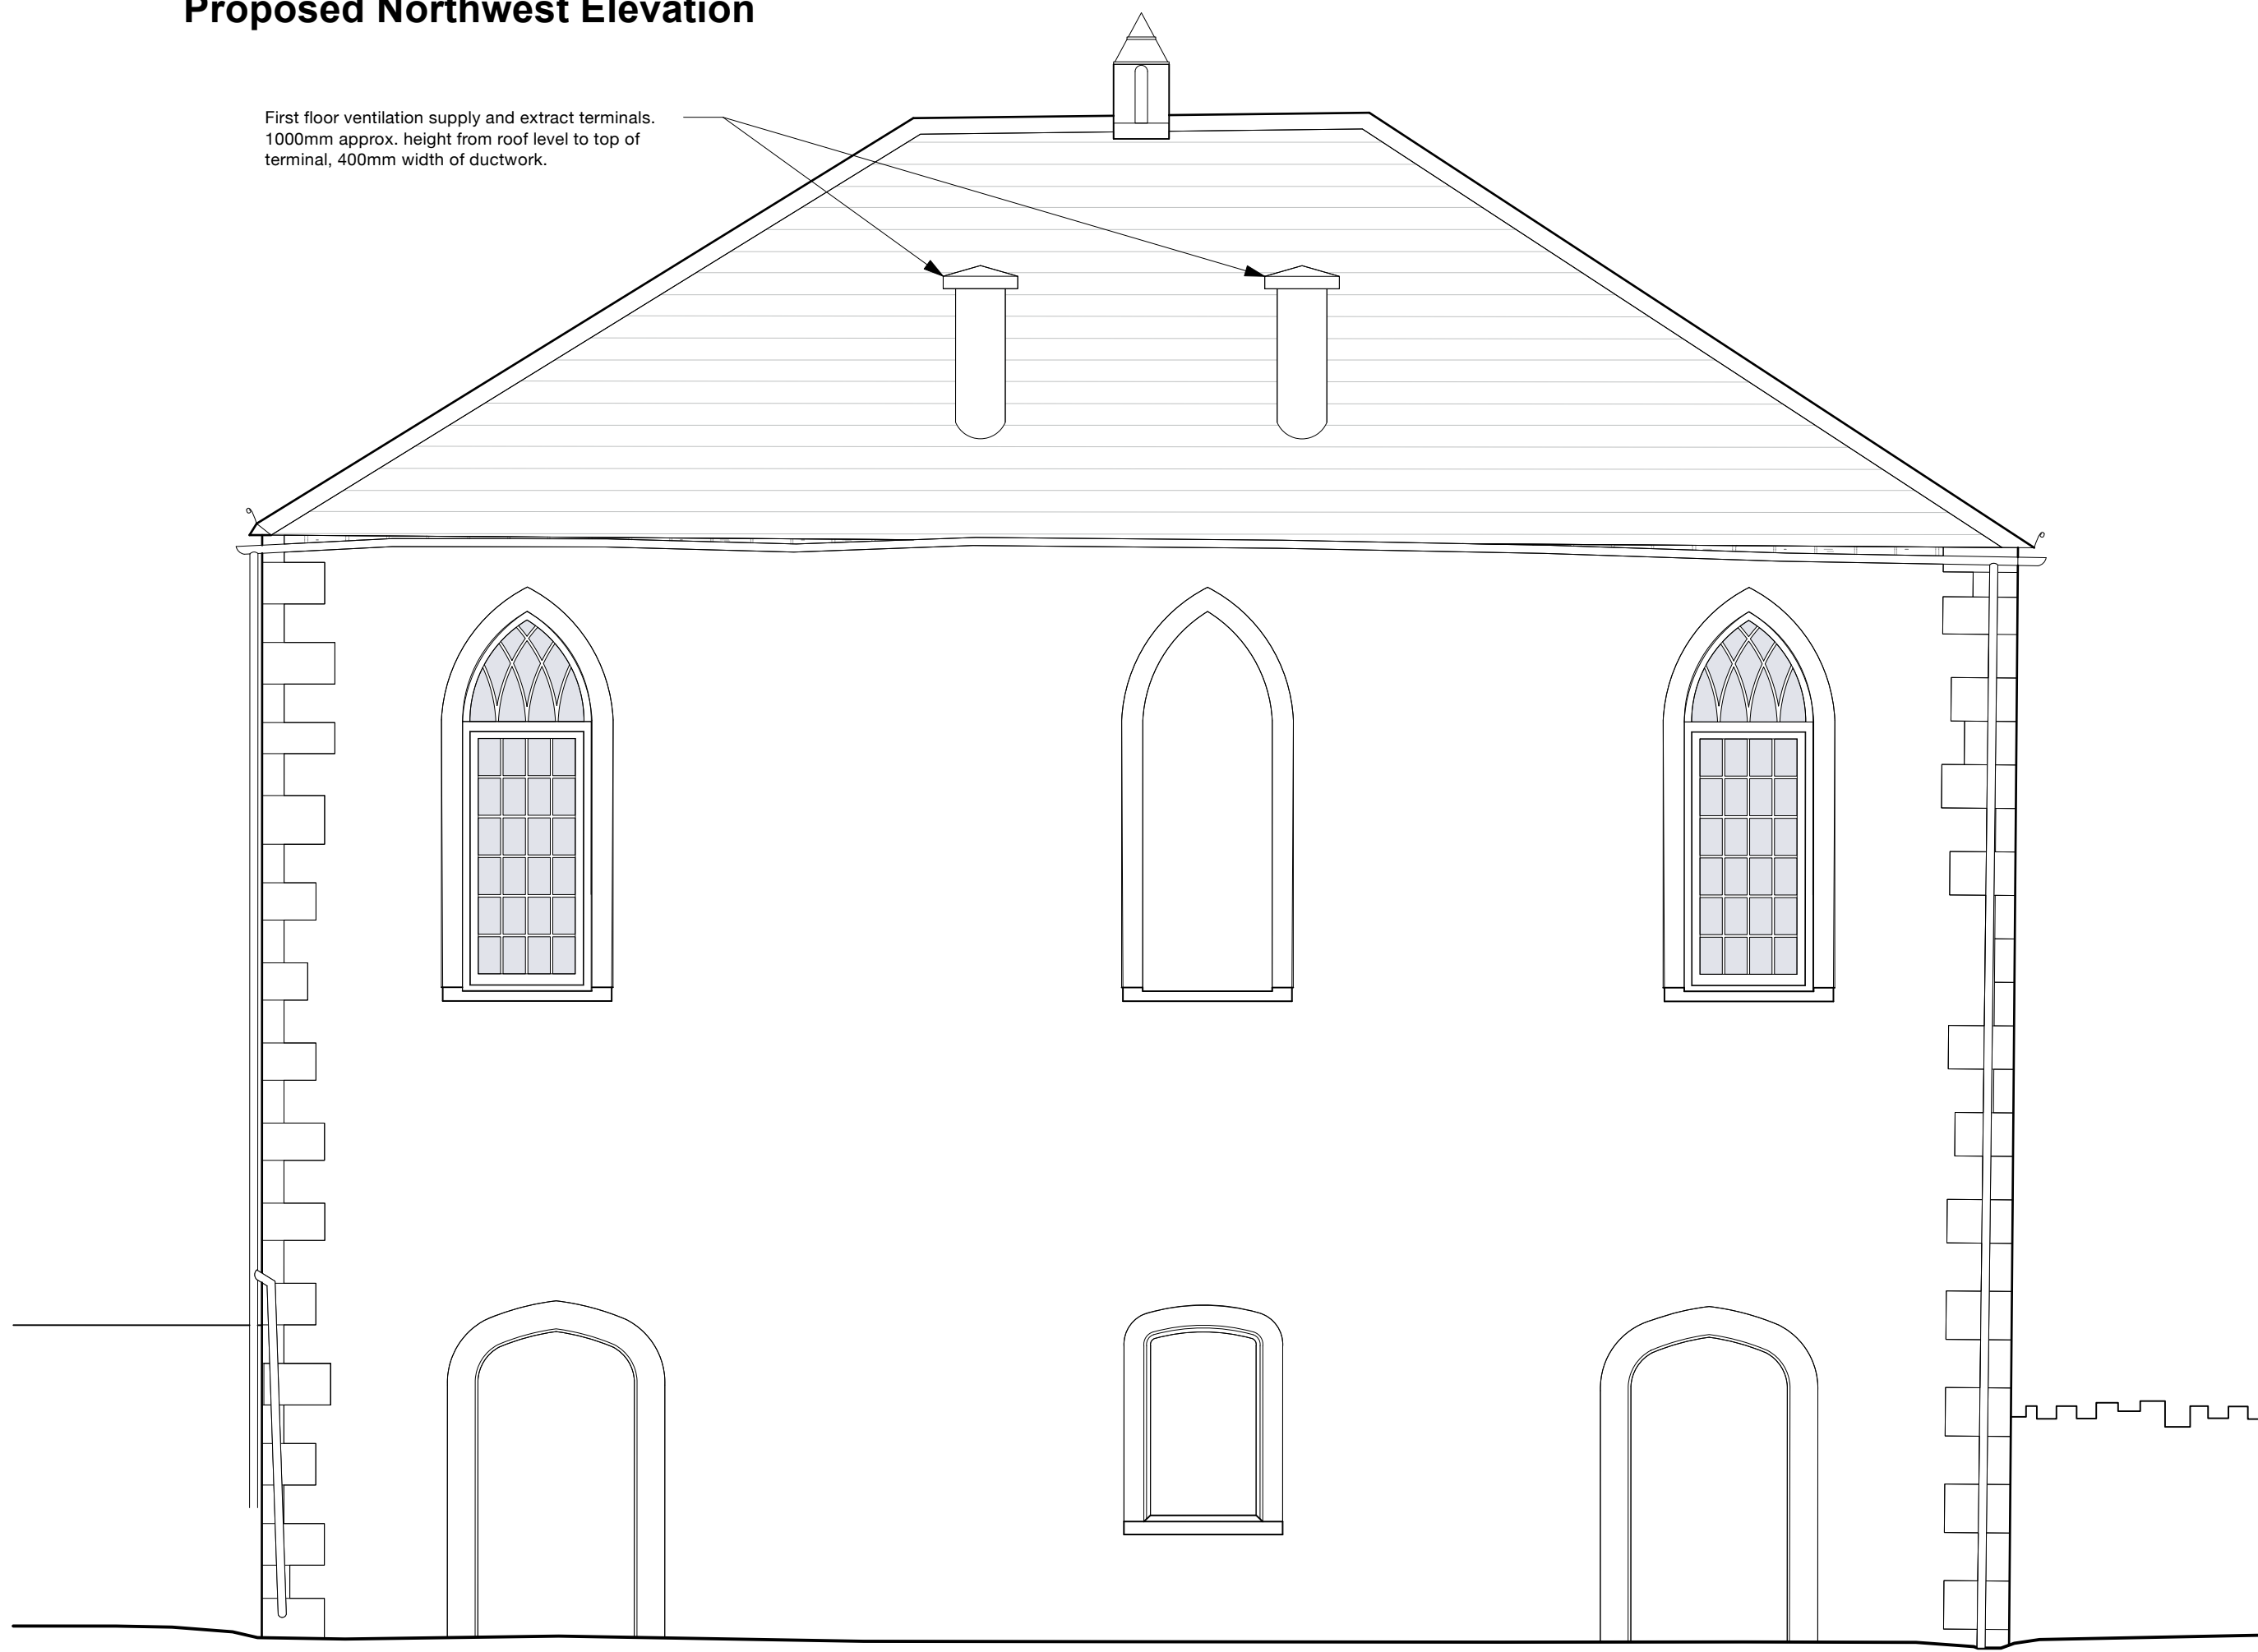

Proposed Southeast Elevation



Proposed Southeast Elevation

 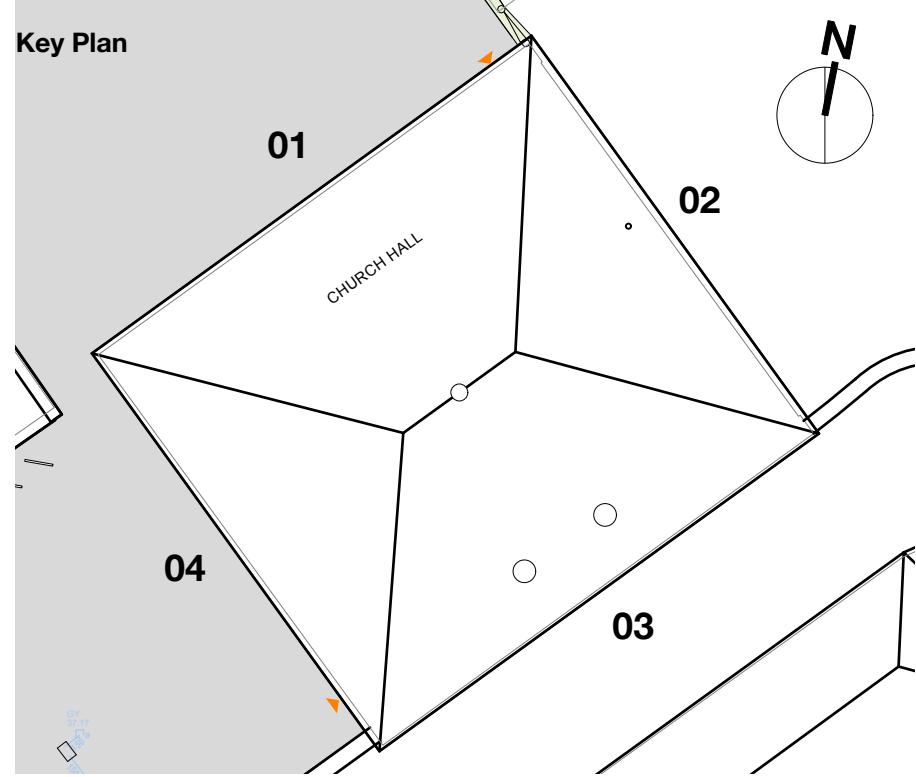

Rev.	Issue date	Revision Notes
------	------------	----------------

PLANNING

olearygoss
ARCHITECTS

Chapel House
11a Alexandra Park
Bristol BS6 6QB

T 0117 989 2661
E mail@olearygoss.co.uk
W www.olearygoss.co.uk

Project Title
Holt United Reformed Church
89 The Street, Holt
BA14 6RS

Drawing Title
Proposed Hall Elevations

Project No.	Drawing No.	Revision
3343	PA_166	
Date	Scale	
22/12/2025	1:50 @ A1 / 1:100 @ A3	
Drawn by	Checked by	
CW	JG	