



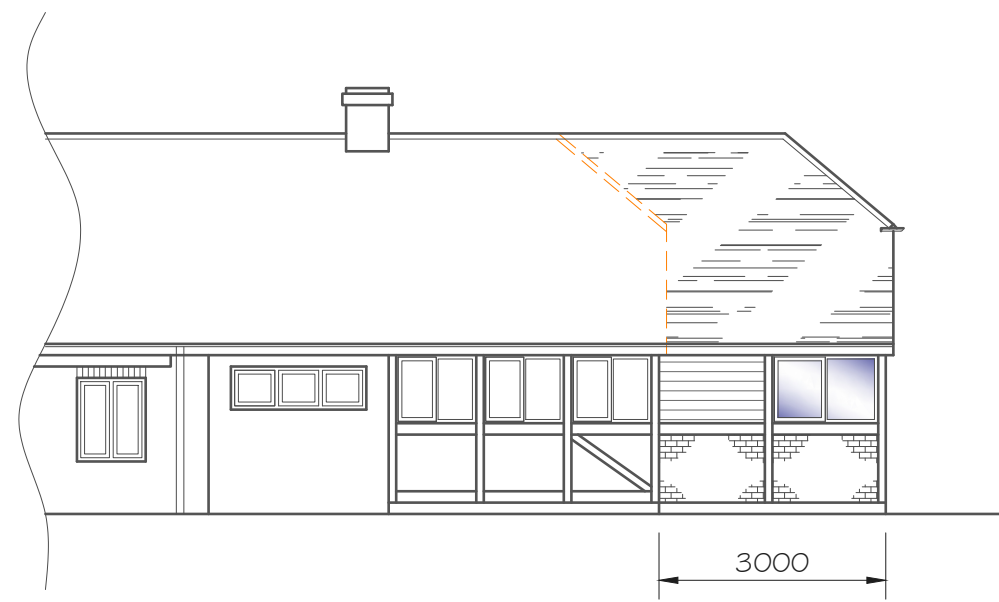


NORTH WEST ELEVATION
Scale 1:100

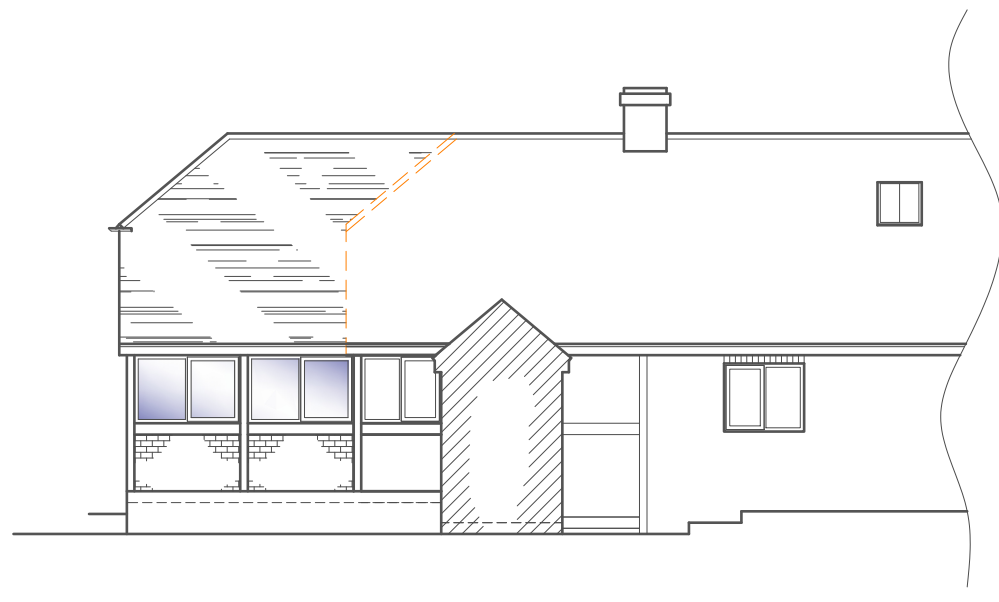


SOUTH WEST ELEVATION
Scale 1:100





SOUTH EAST ELEVATION
Scale 1:100

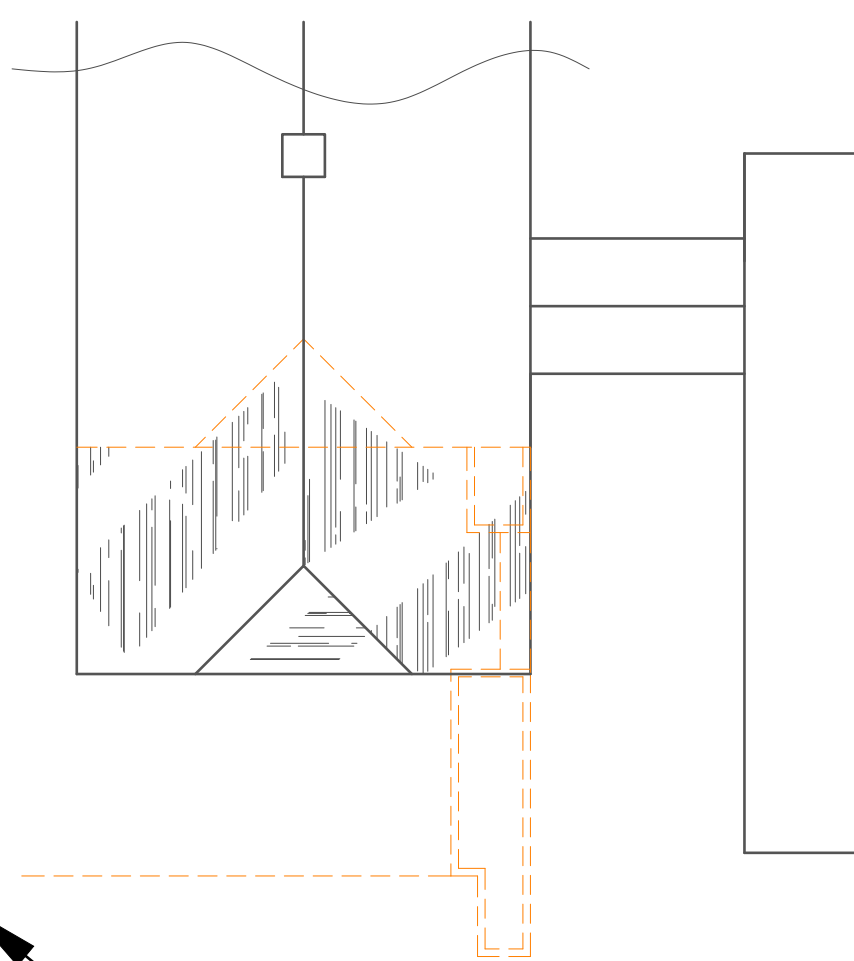


ROOF PLAN
Scale 1:100

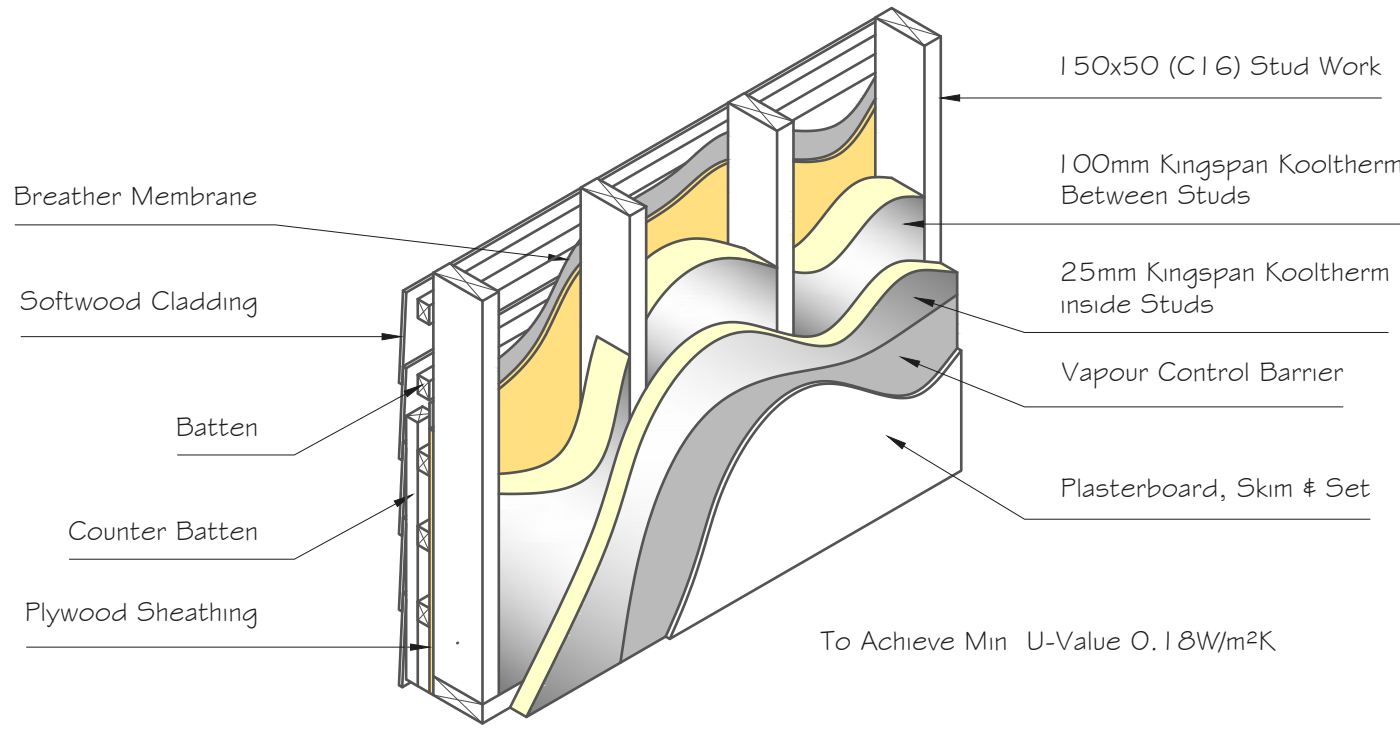


STUD WALL
Scale 1:20

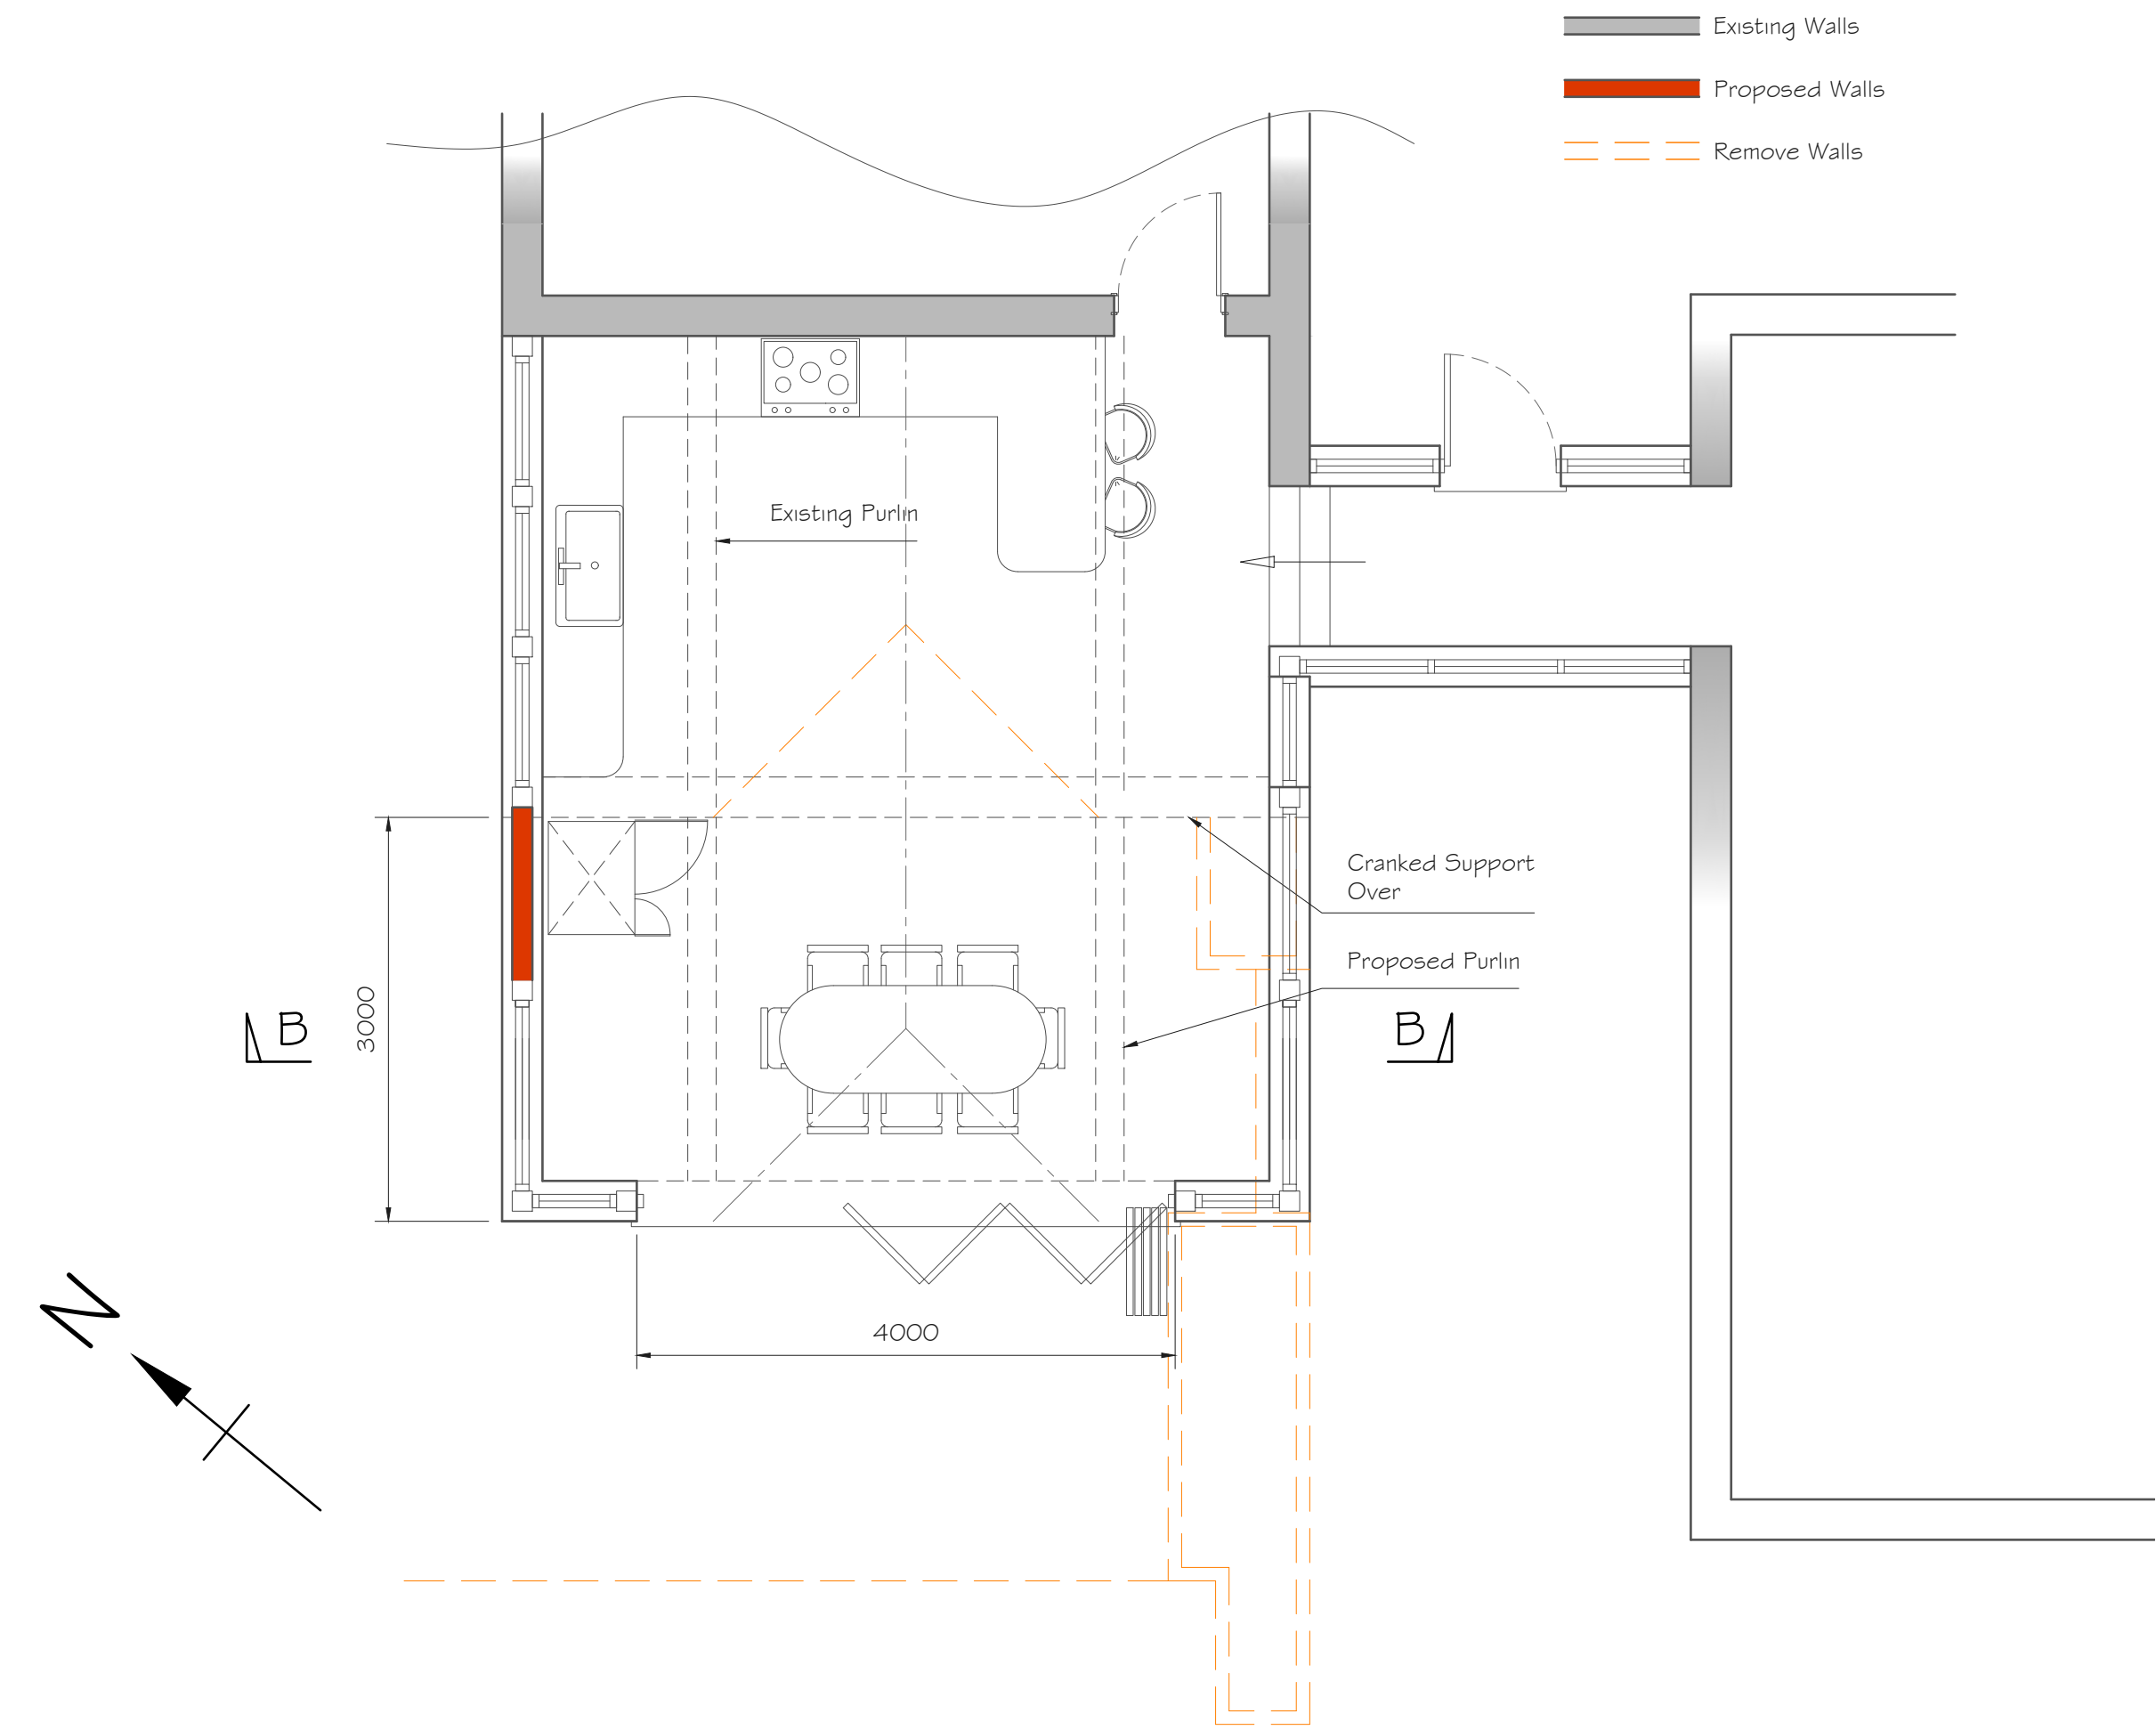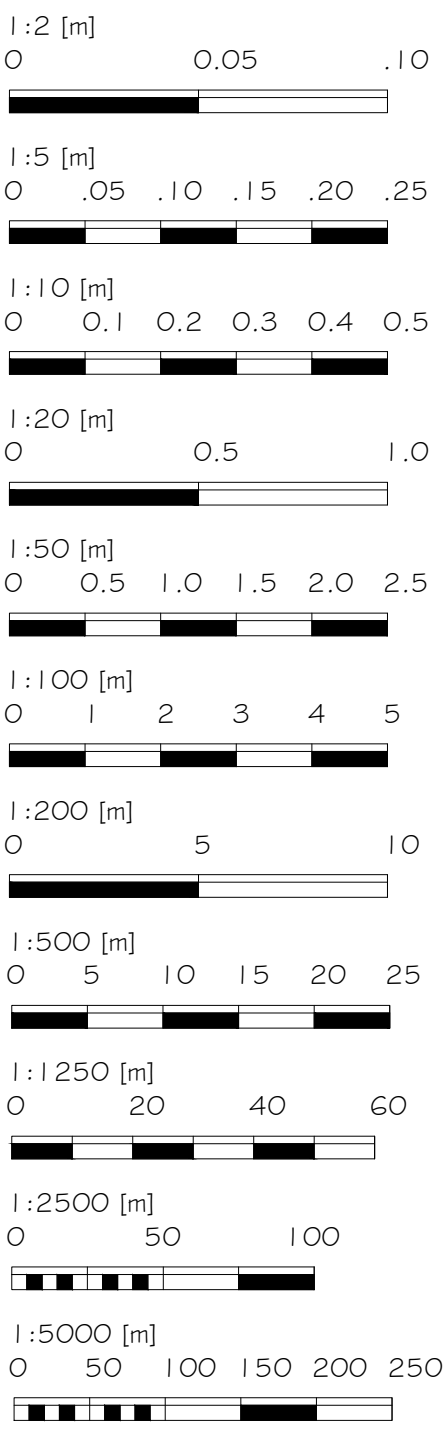

GROUND FLOOR PLAN
Scale 1:50

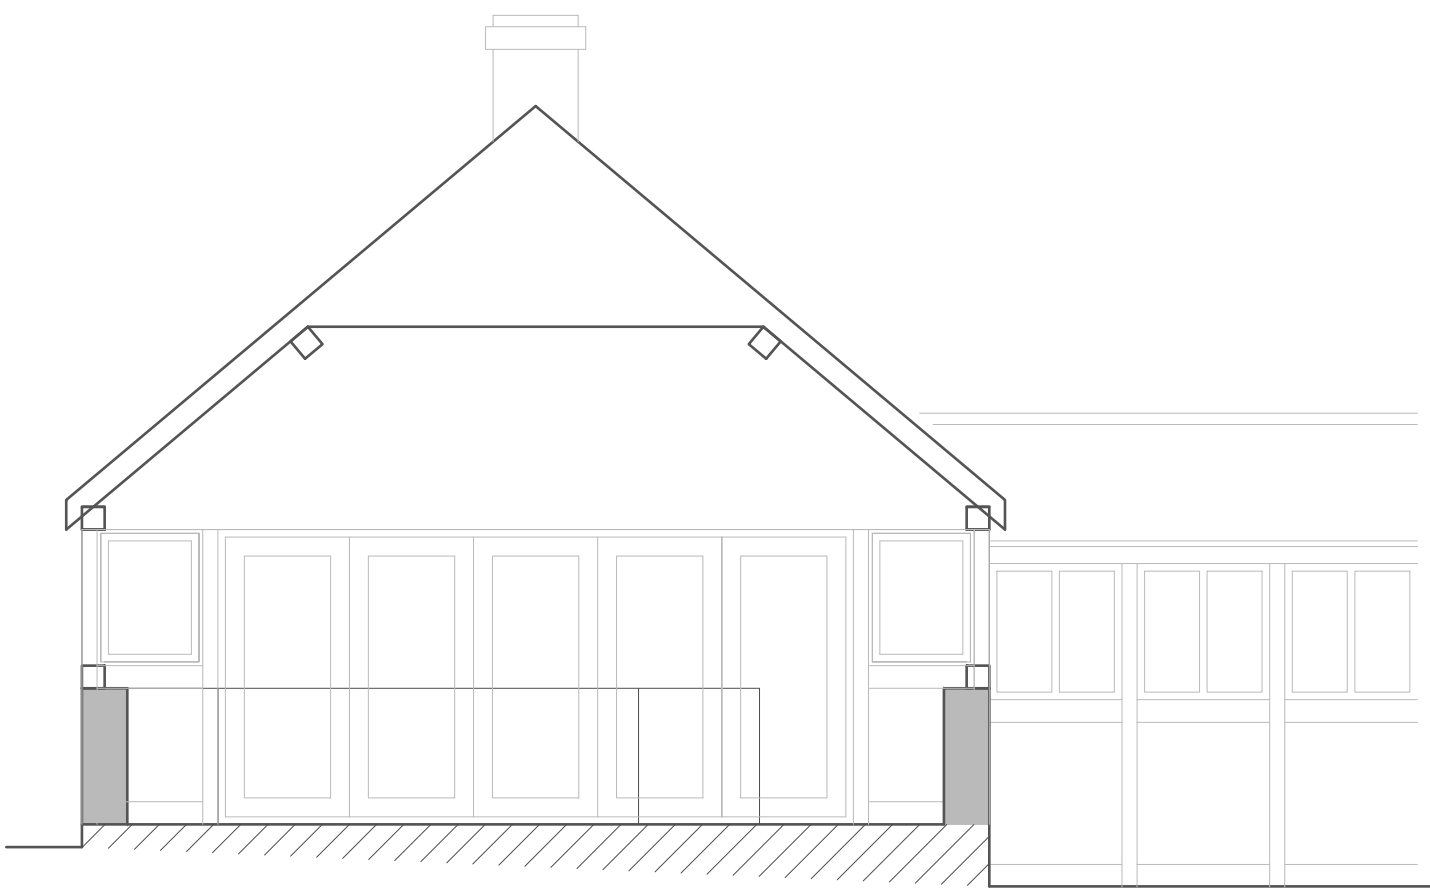

SECTION B-B
Scale 1:50

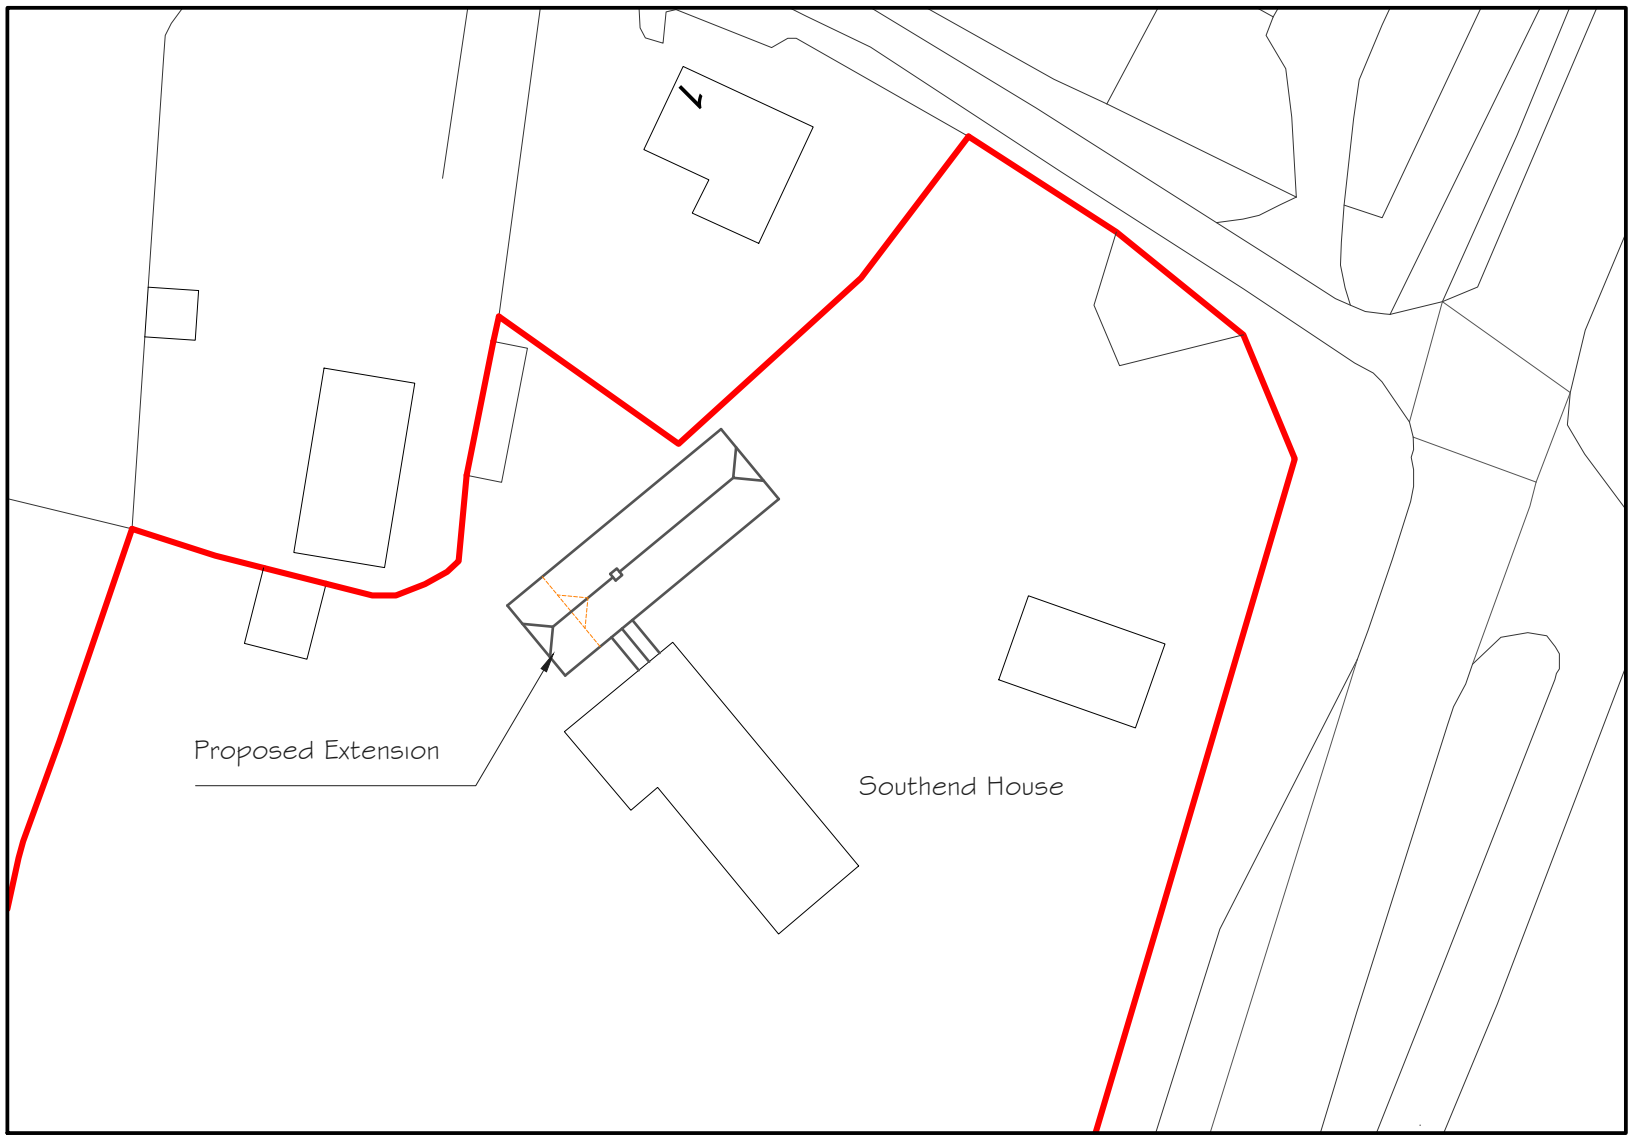

BLOCK PLAN
Scale 1:500

Alex Dawson www.addraughting.co.uk alex@addraughting.co.uk 01672 511412 07791 341698 59 Barrow Close Marlborough Wiltshire SN8 2BE AD DRAUGHTING ARCHITECTURAL SERVICES	
Client	
MR & MRS BROOKS	
Job Title	
EXTENSION AT: SOUTHEND HOUSE, HALLAM, MARLBOROUGH, WILTSHIRE, SN8 1SG.	
Drawing Title	
PROPOSED ELEVATIONS AND PLANS	
Scale	
AS SHOWN	
Date	06/01/2026
Drawn	AD
Drawing No.	1552-02
Rev	D