



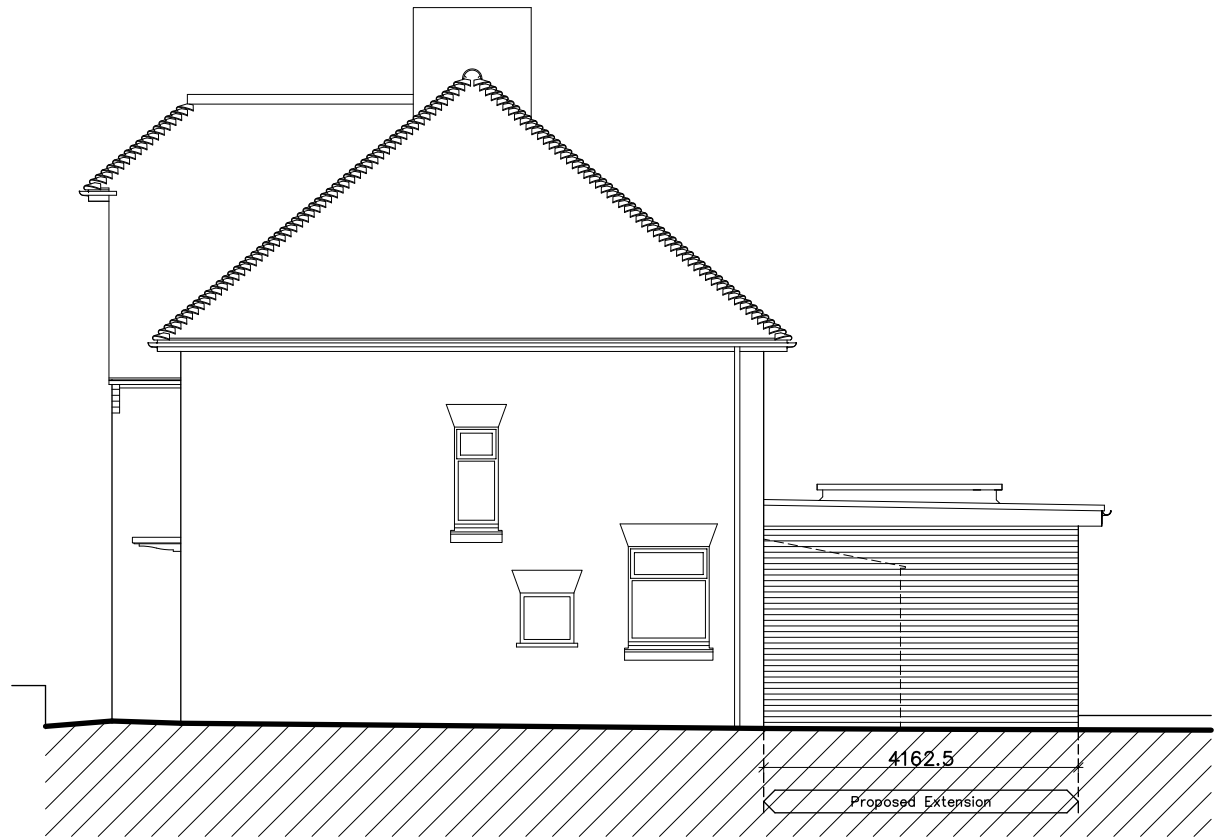


North East Elevation
scale 1:50 @ A1 (1:100 @ A3)

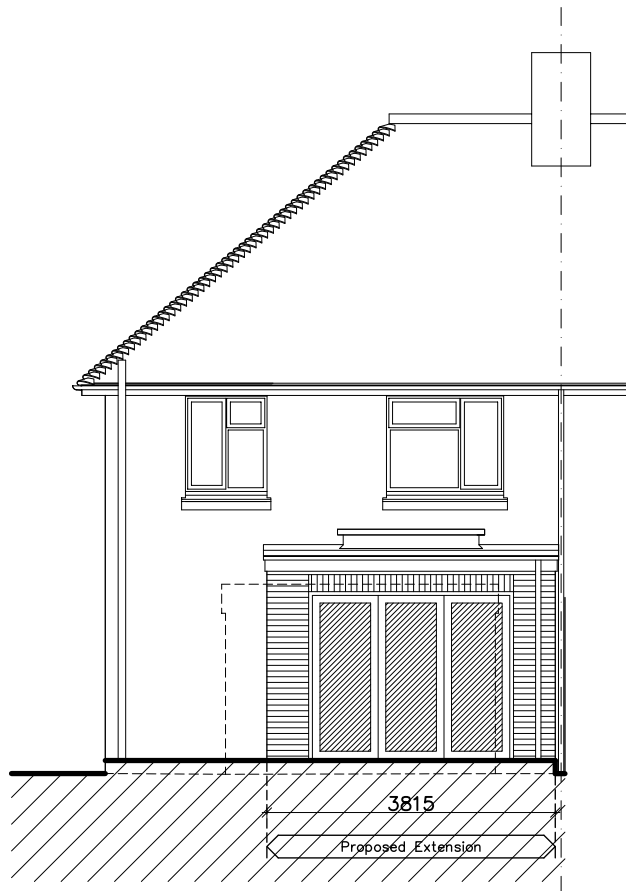


North West Elevation
scale 1:50 @ A1 (1:100 @ A3)



South West Elevation
scale 1:50 @ A1 (1:100 @ A3)

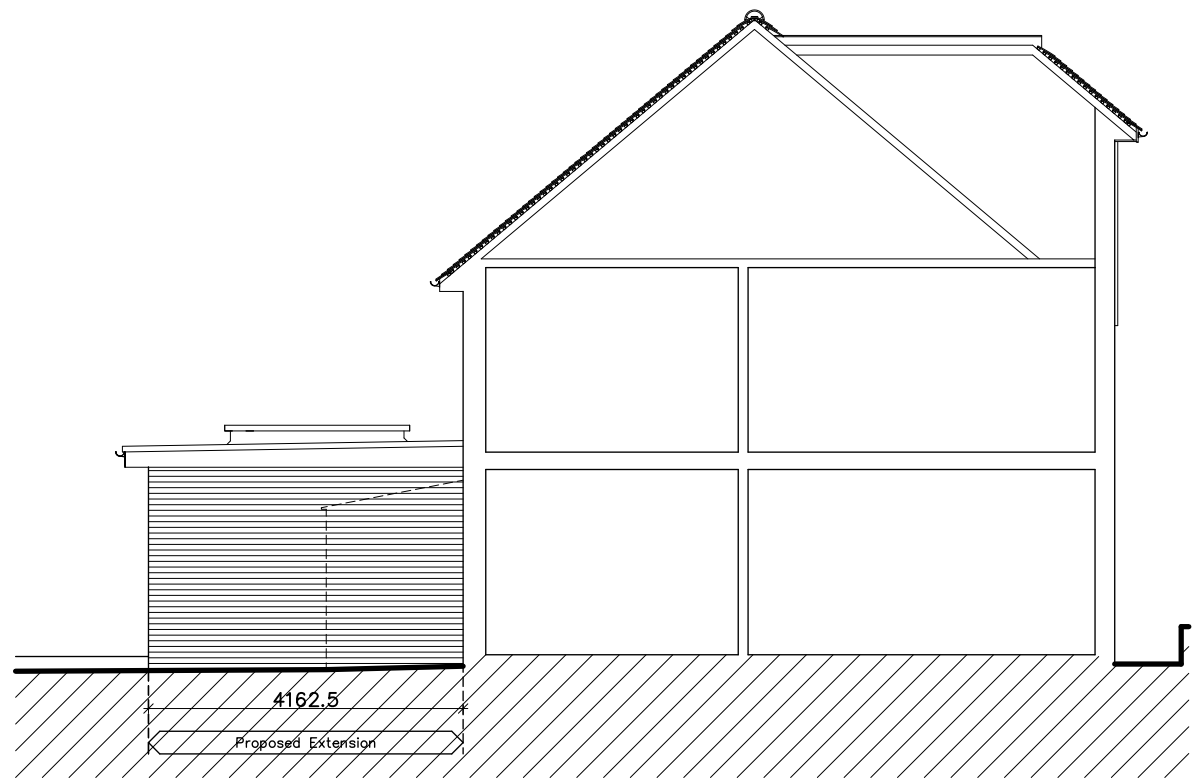

South East Elevation and Section
scale 1:50 @ A1 (1:100 @ A3)

 

Schedule of Materials	
Walls	Facing bricks to match existing
Doors & Windows	UPVC or Aluminium Double glazed
Roof	Single Ply Membrane UPVC fascia and soffits to match existing
R W Goods	UPVC to match existing

Legend	
	New door
	Walls to be removed
	New wall
	Obscure glazed

Rev	Revision	Date
-----	----------	------

Sarum Architecture
Bespoke Architectural Design
33 Old Meadows Walk,
Salisbury, Wiltshire, SP2 8PA
Website: www.sarumarchitecture.co.uk
Email: chris@sarumarchitecture.co.uk
Tel: 01722 238399 Mob: 07979 923861

Project:	118 Stratford Road Salisbury
Drawing:	Proposed Elevations

Client:	Mr and Mrs Webber
Drawing Scale:	1:50 (1:100 @ A3)
Drawing Number:	26/0257/102

Proposed Elevations for
Proposed Extension and Alterations to
118 Stratford Road, Salisbury