




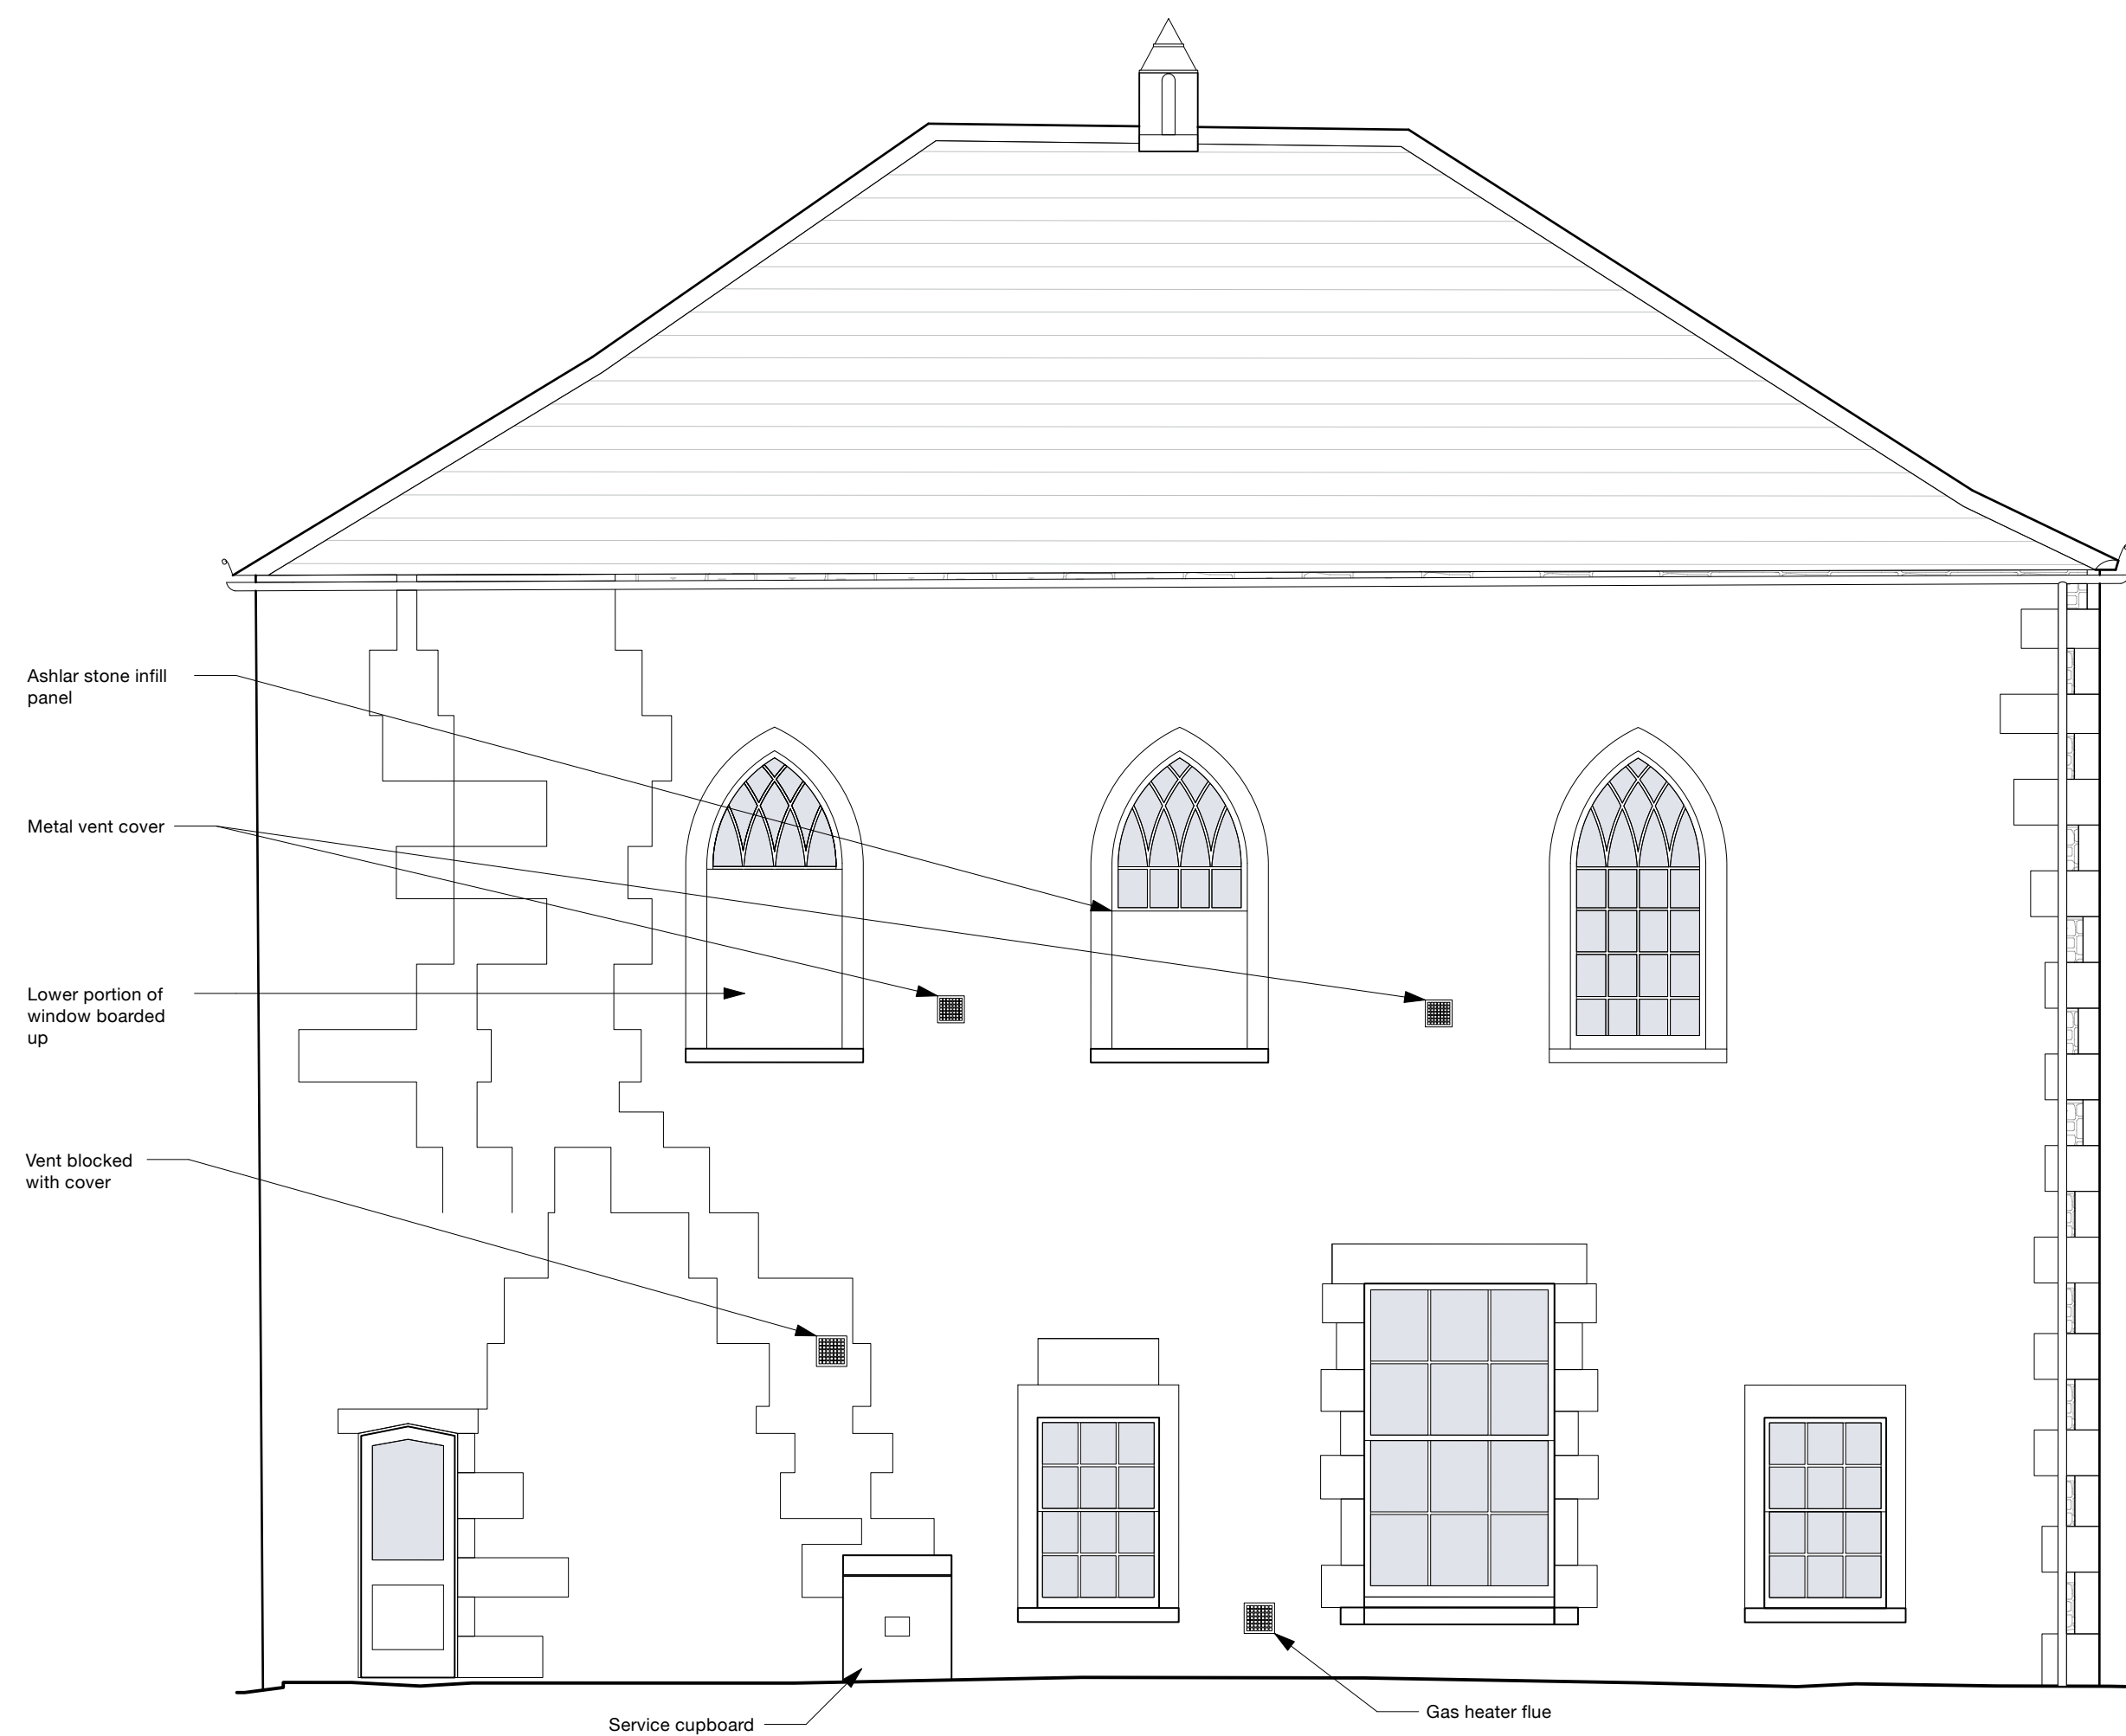


Existing Northwest Elevation

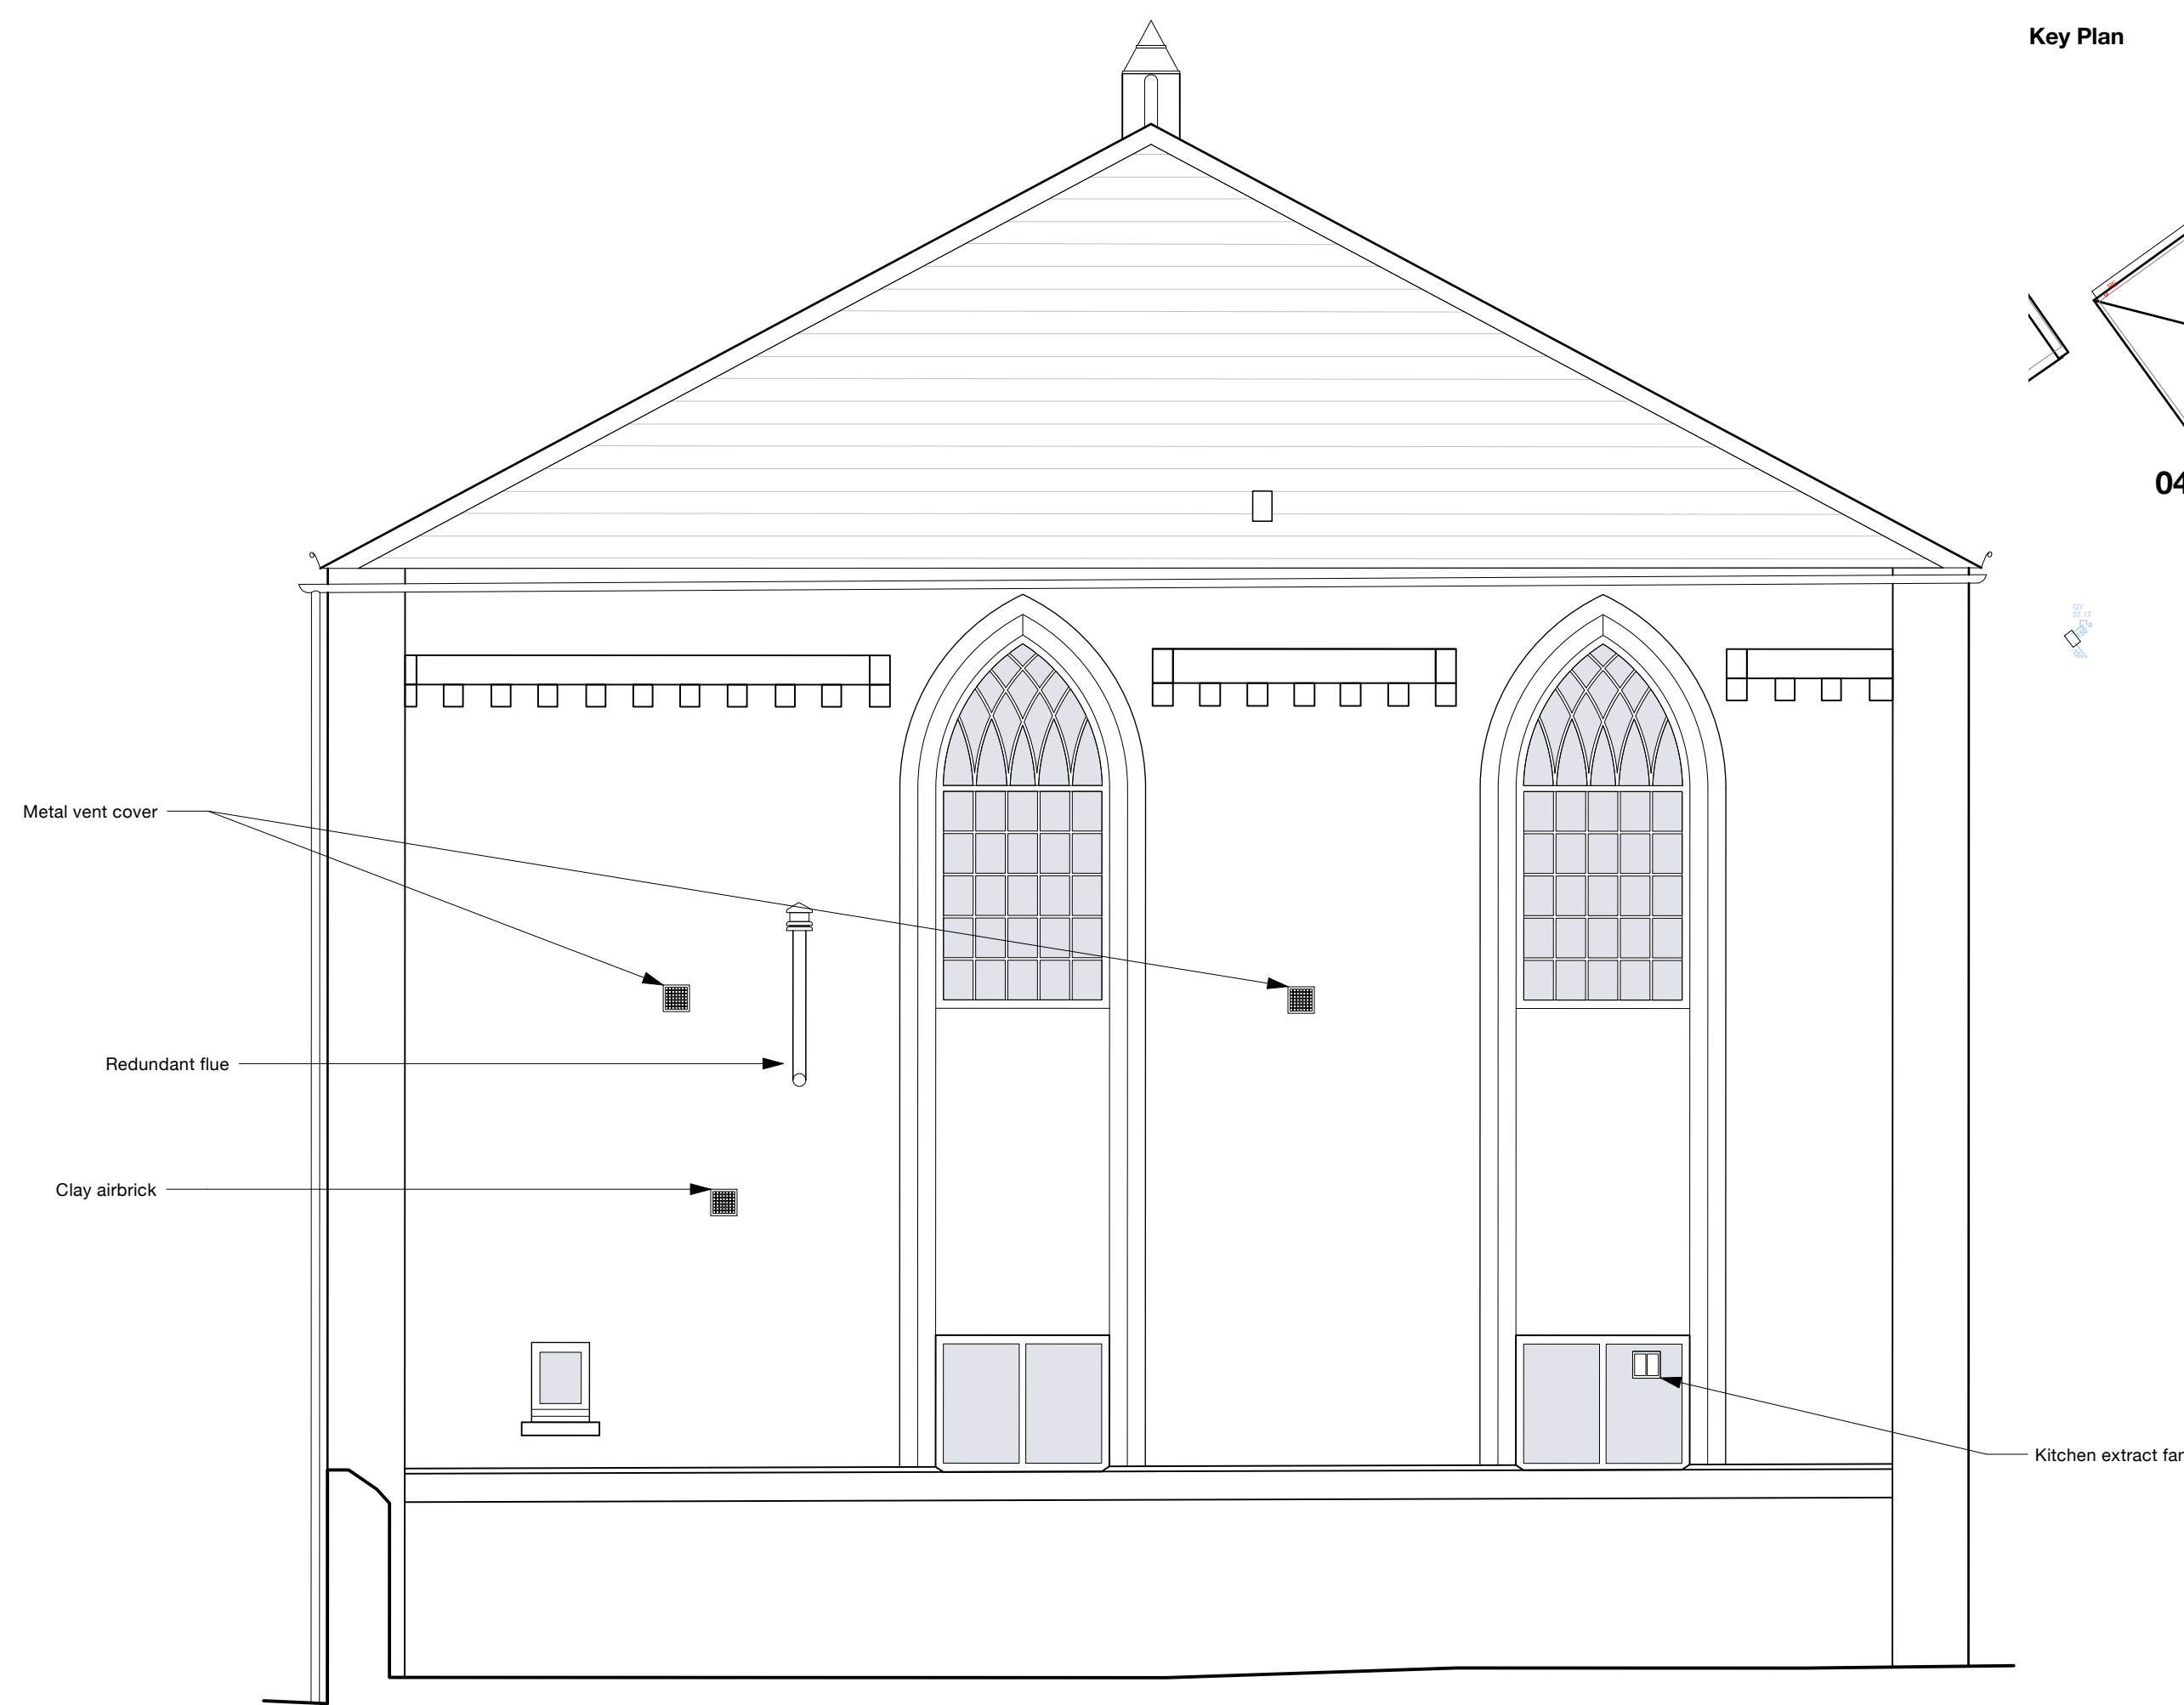


Existing Northeast Elevation

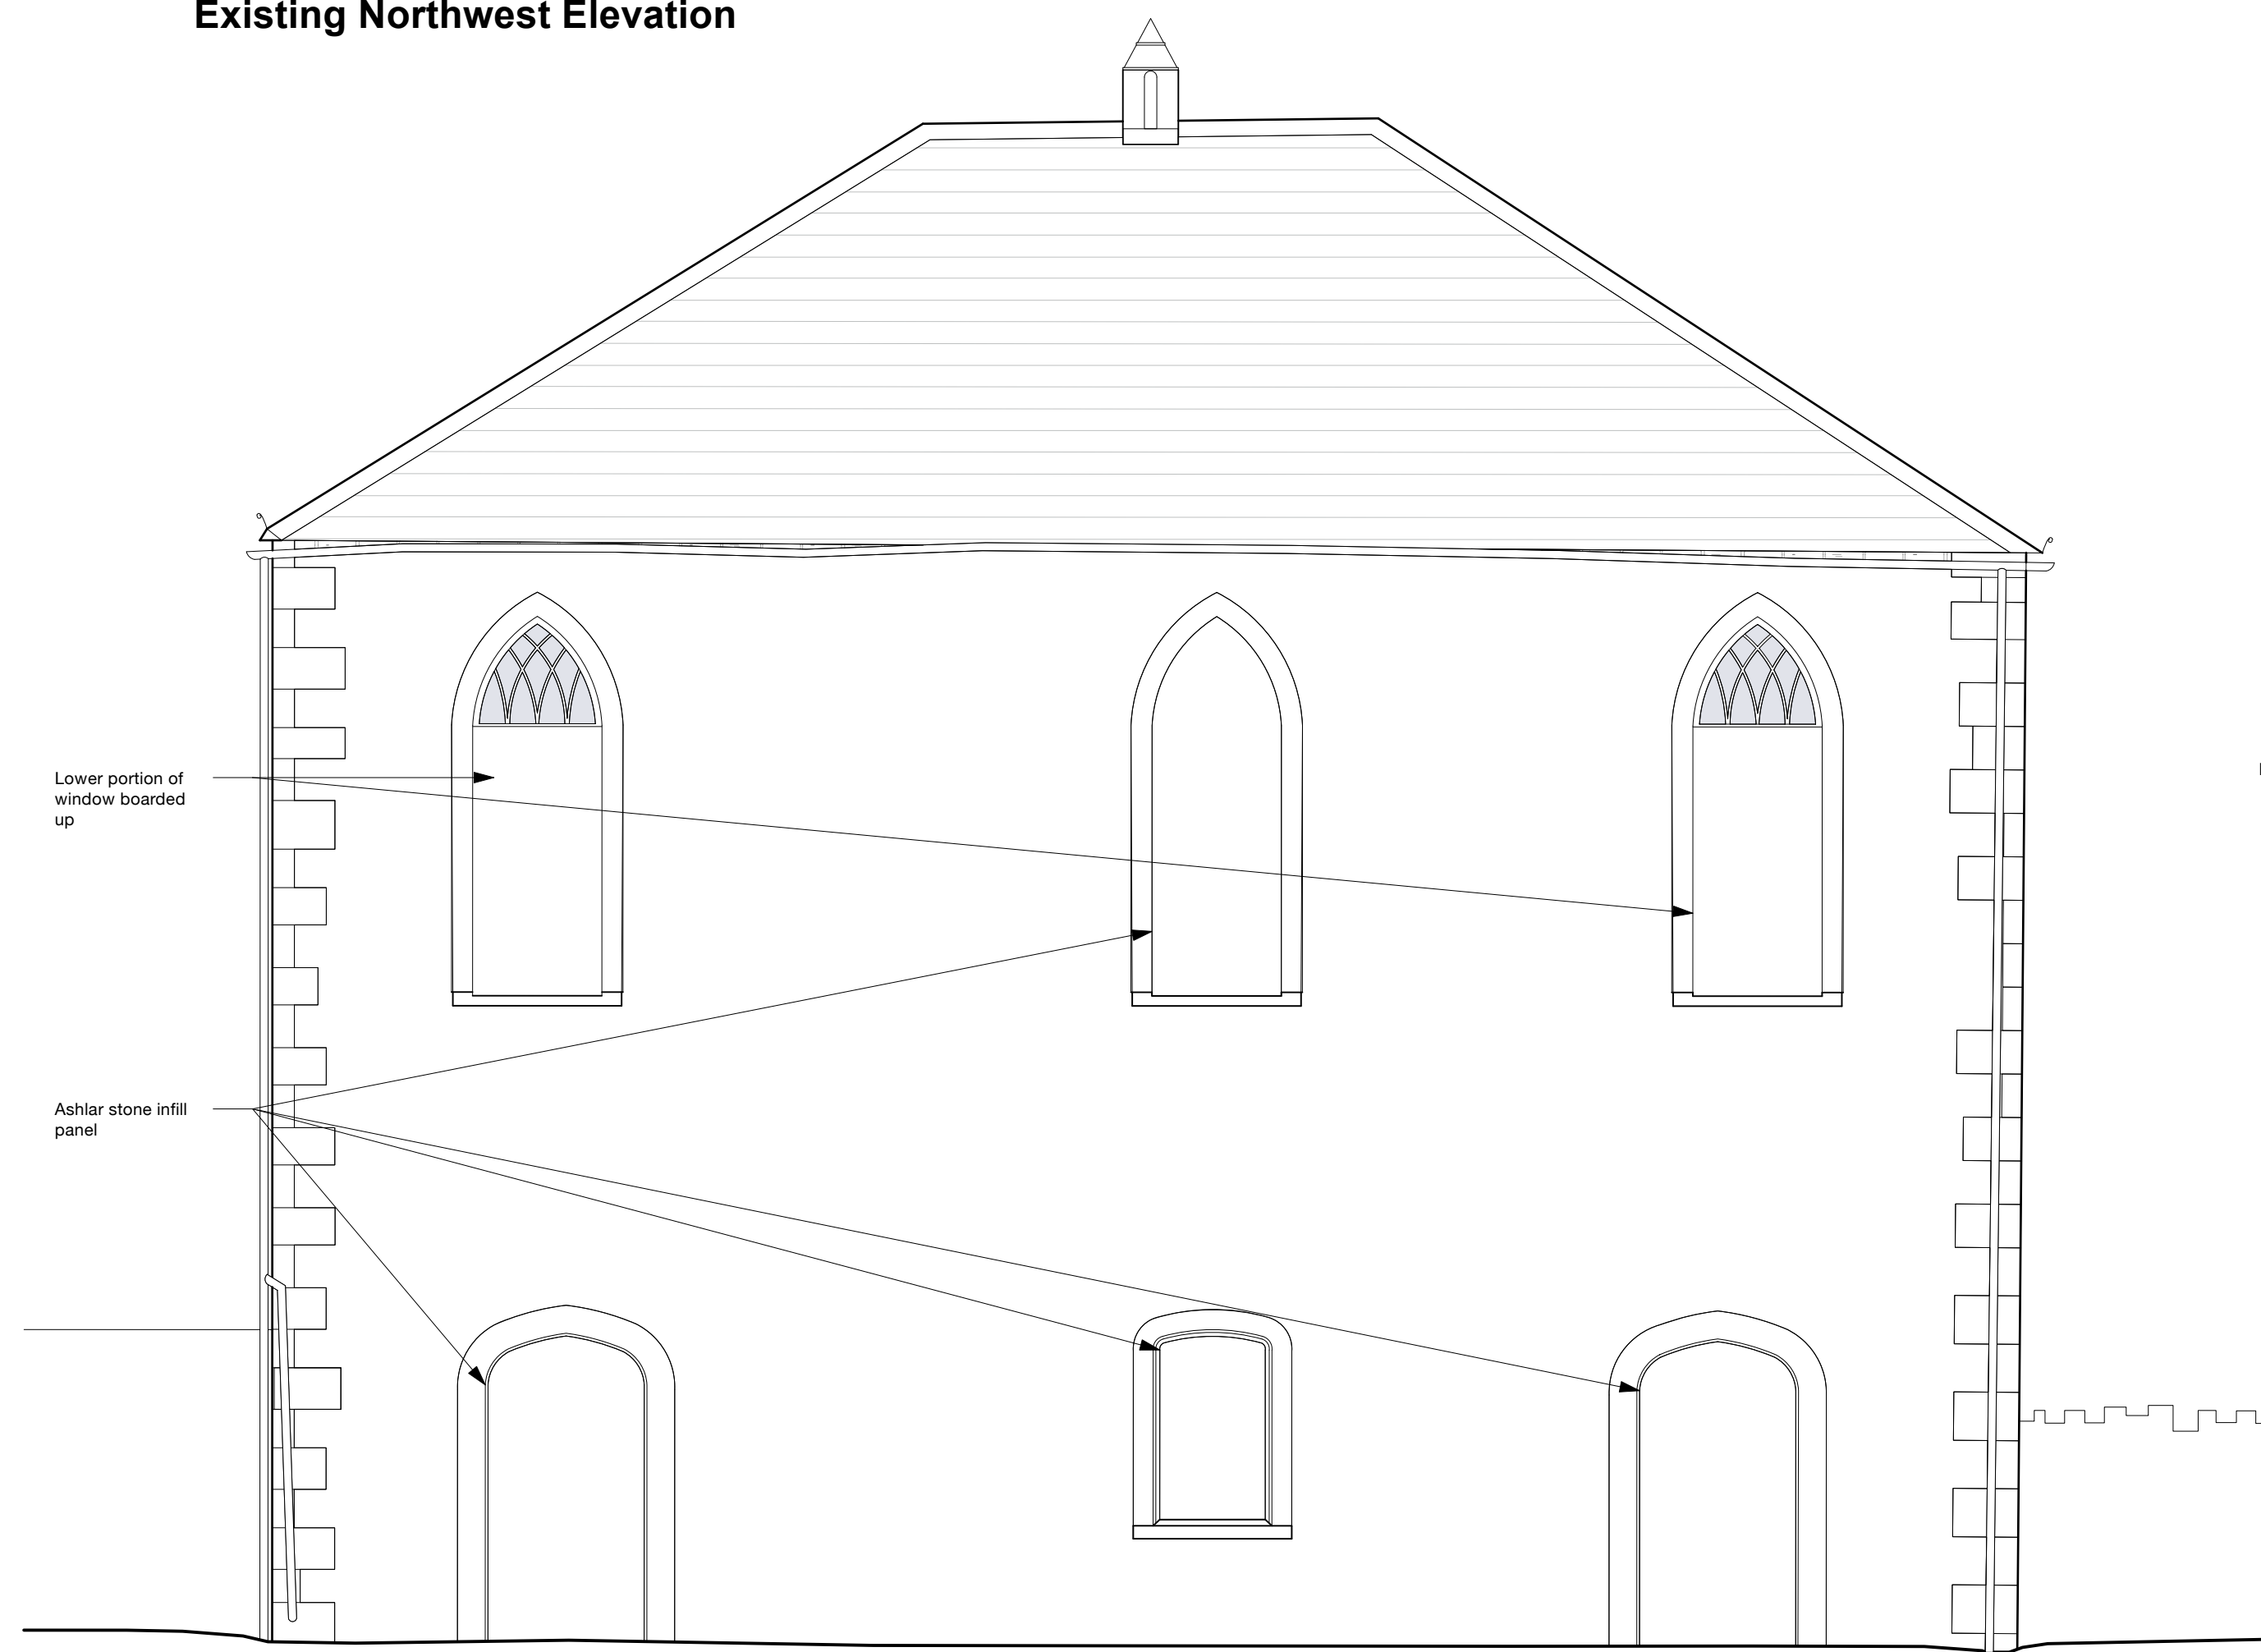

Existing Southeast Elevation

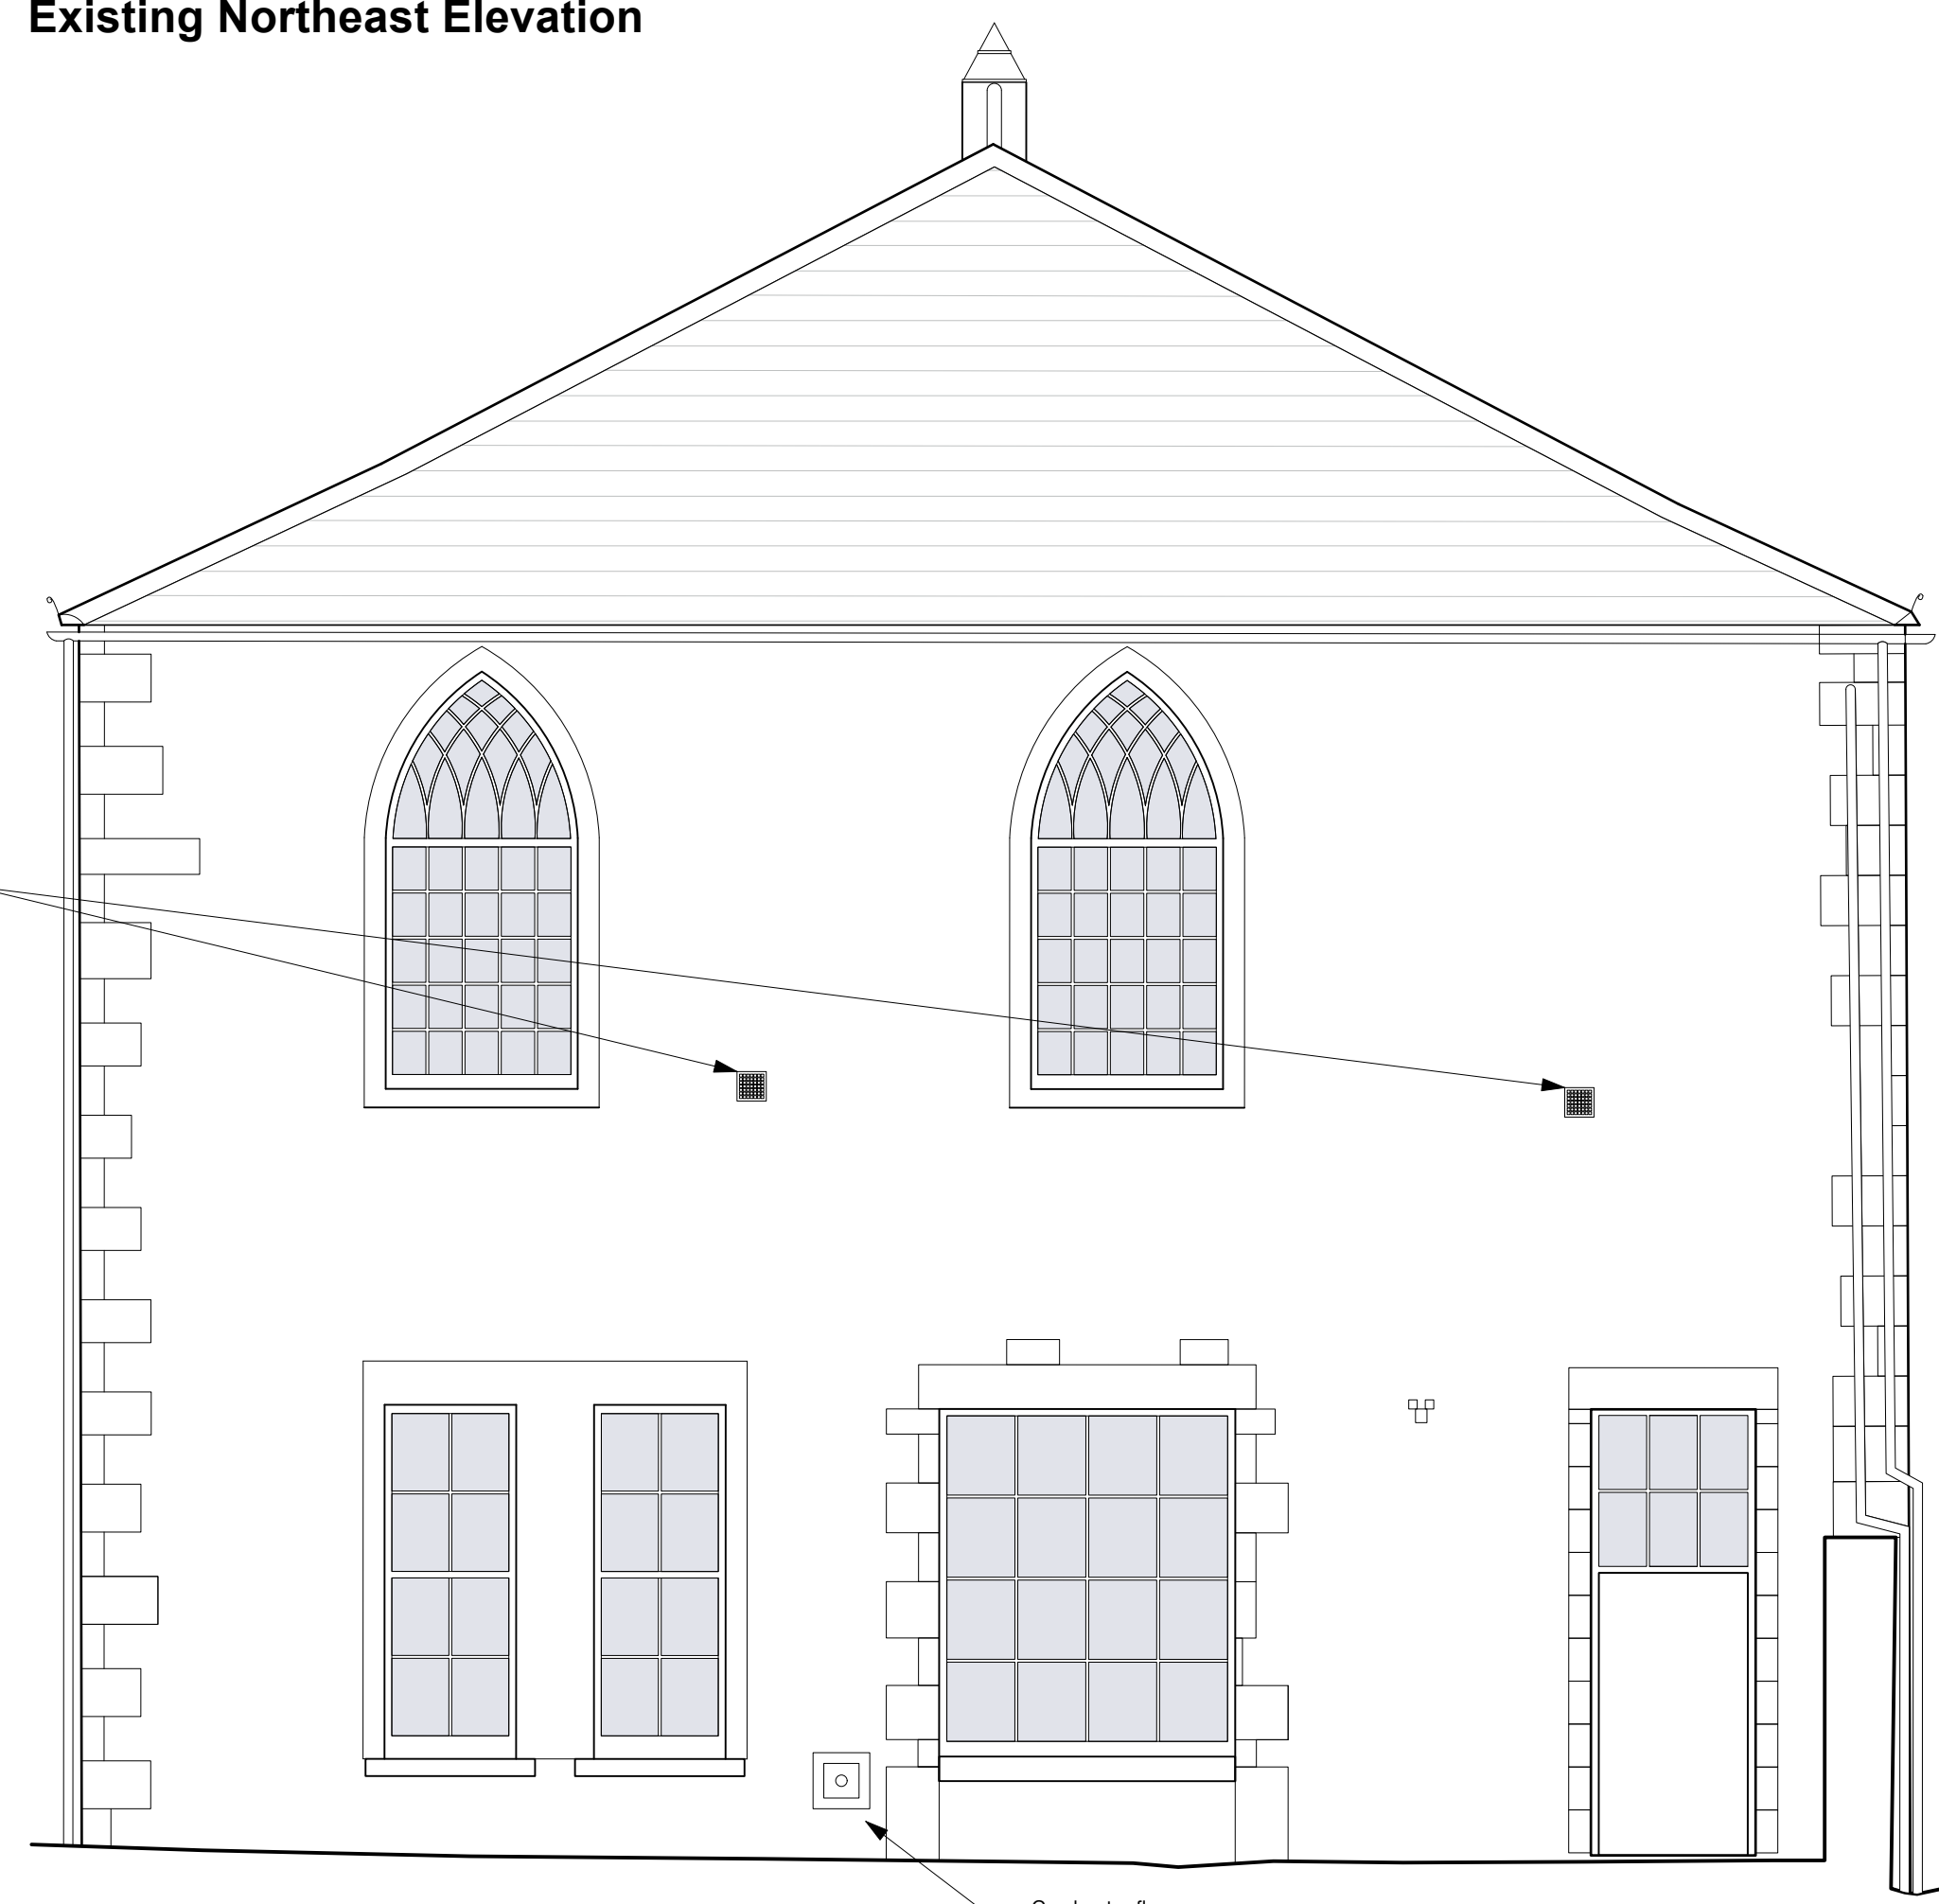

Existing Southwest Elevation

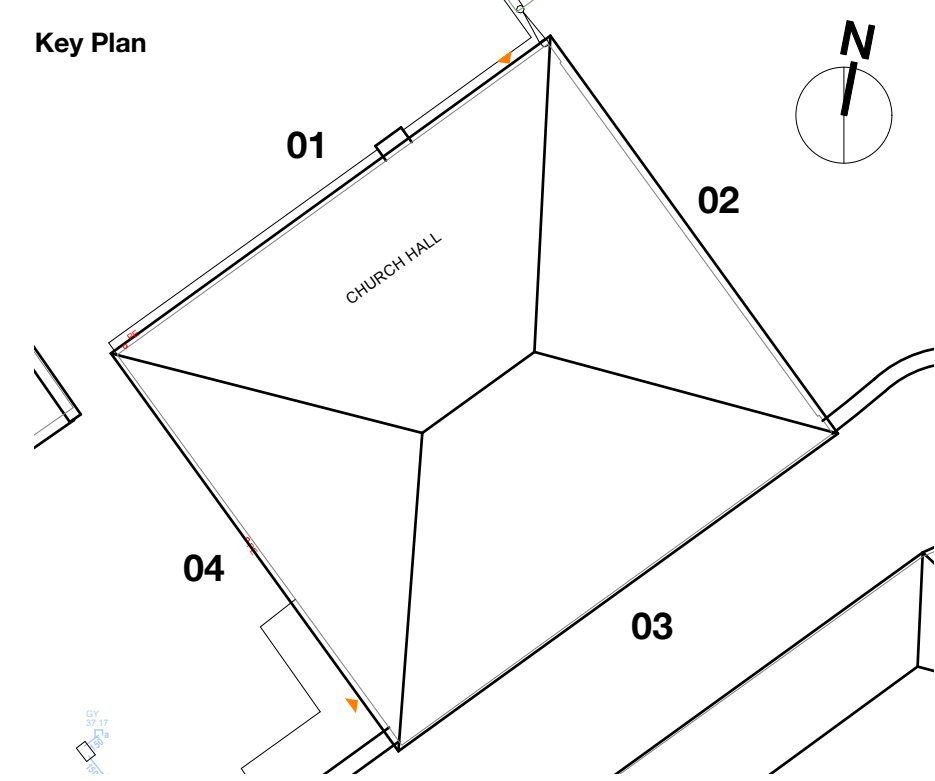

Rev.	Issue date	Revision Notes
------	------------	----------------

PLANNING

olearygoss
ARCHITECTS

Chapel House
11a Alexandra Park
Bristol BS6 6QB

T 0117 989 2661
E mail@olearygoss.co.uk
W www.olearygoss.co.uk

Project Title
Holt United Reformed Church
89 The Street, Holt
BA14 6RS

Drawing Title
Existing Hall Elevations

Project No. Drawing No. Revision

3343 PA_125

Date 22/12/2025 Scale 1:50 @ A1 / 1:100 @ A3

Drawn by CW Checked by JG

DRAFT

