


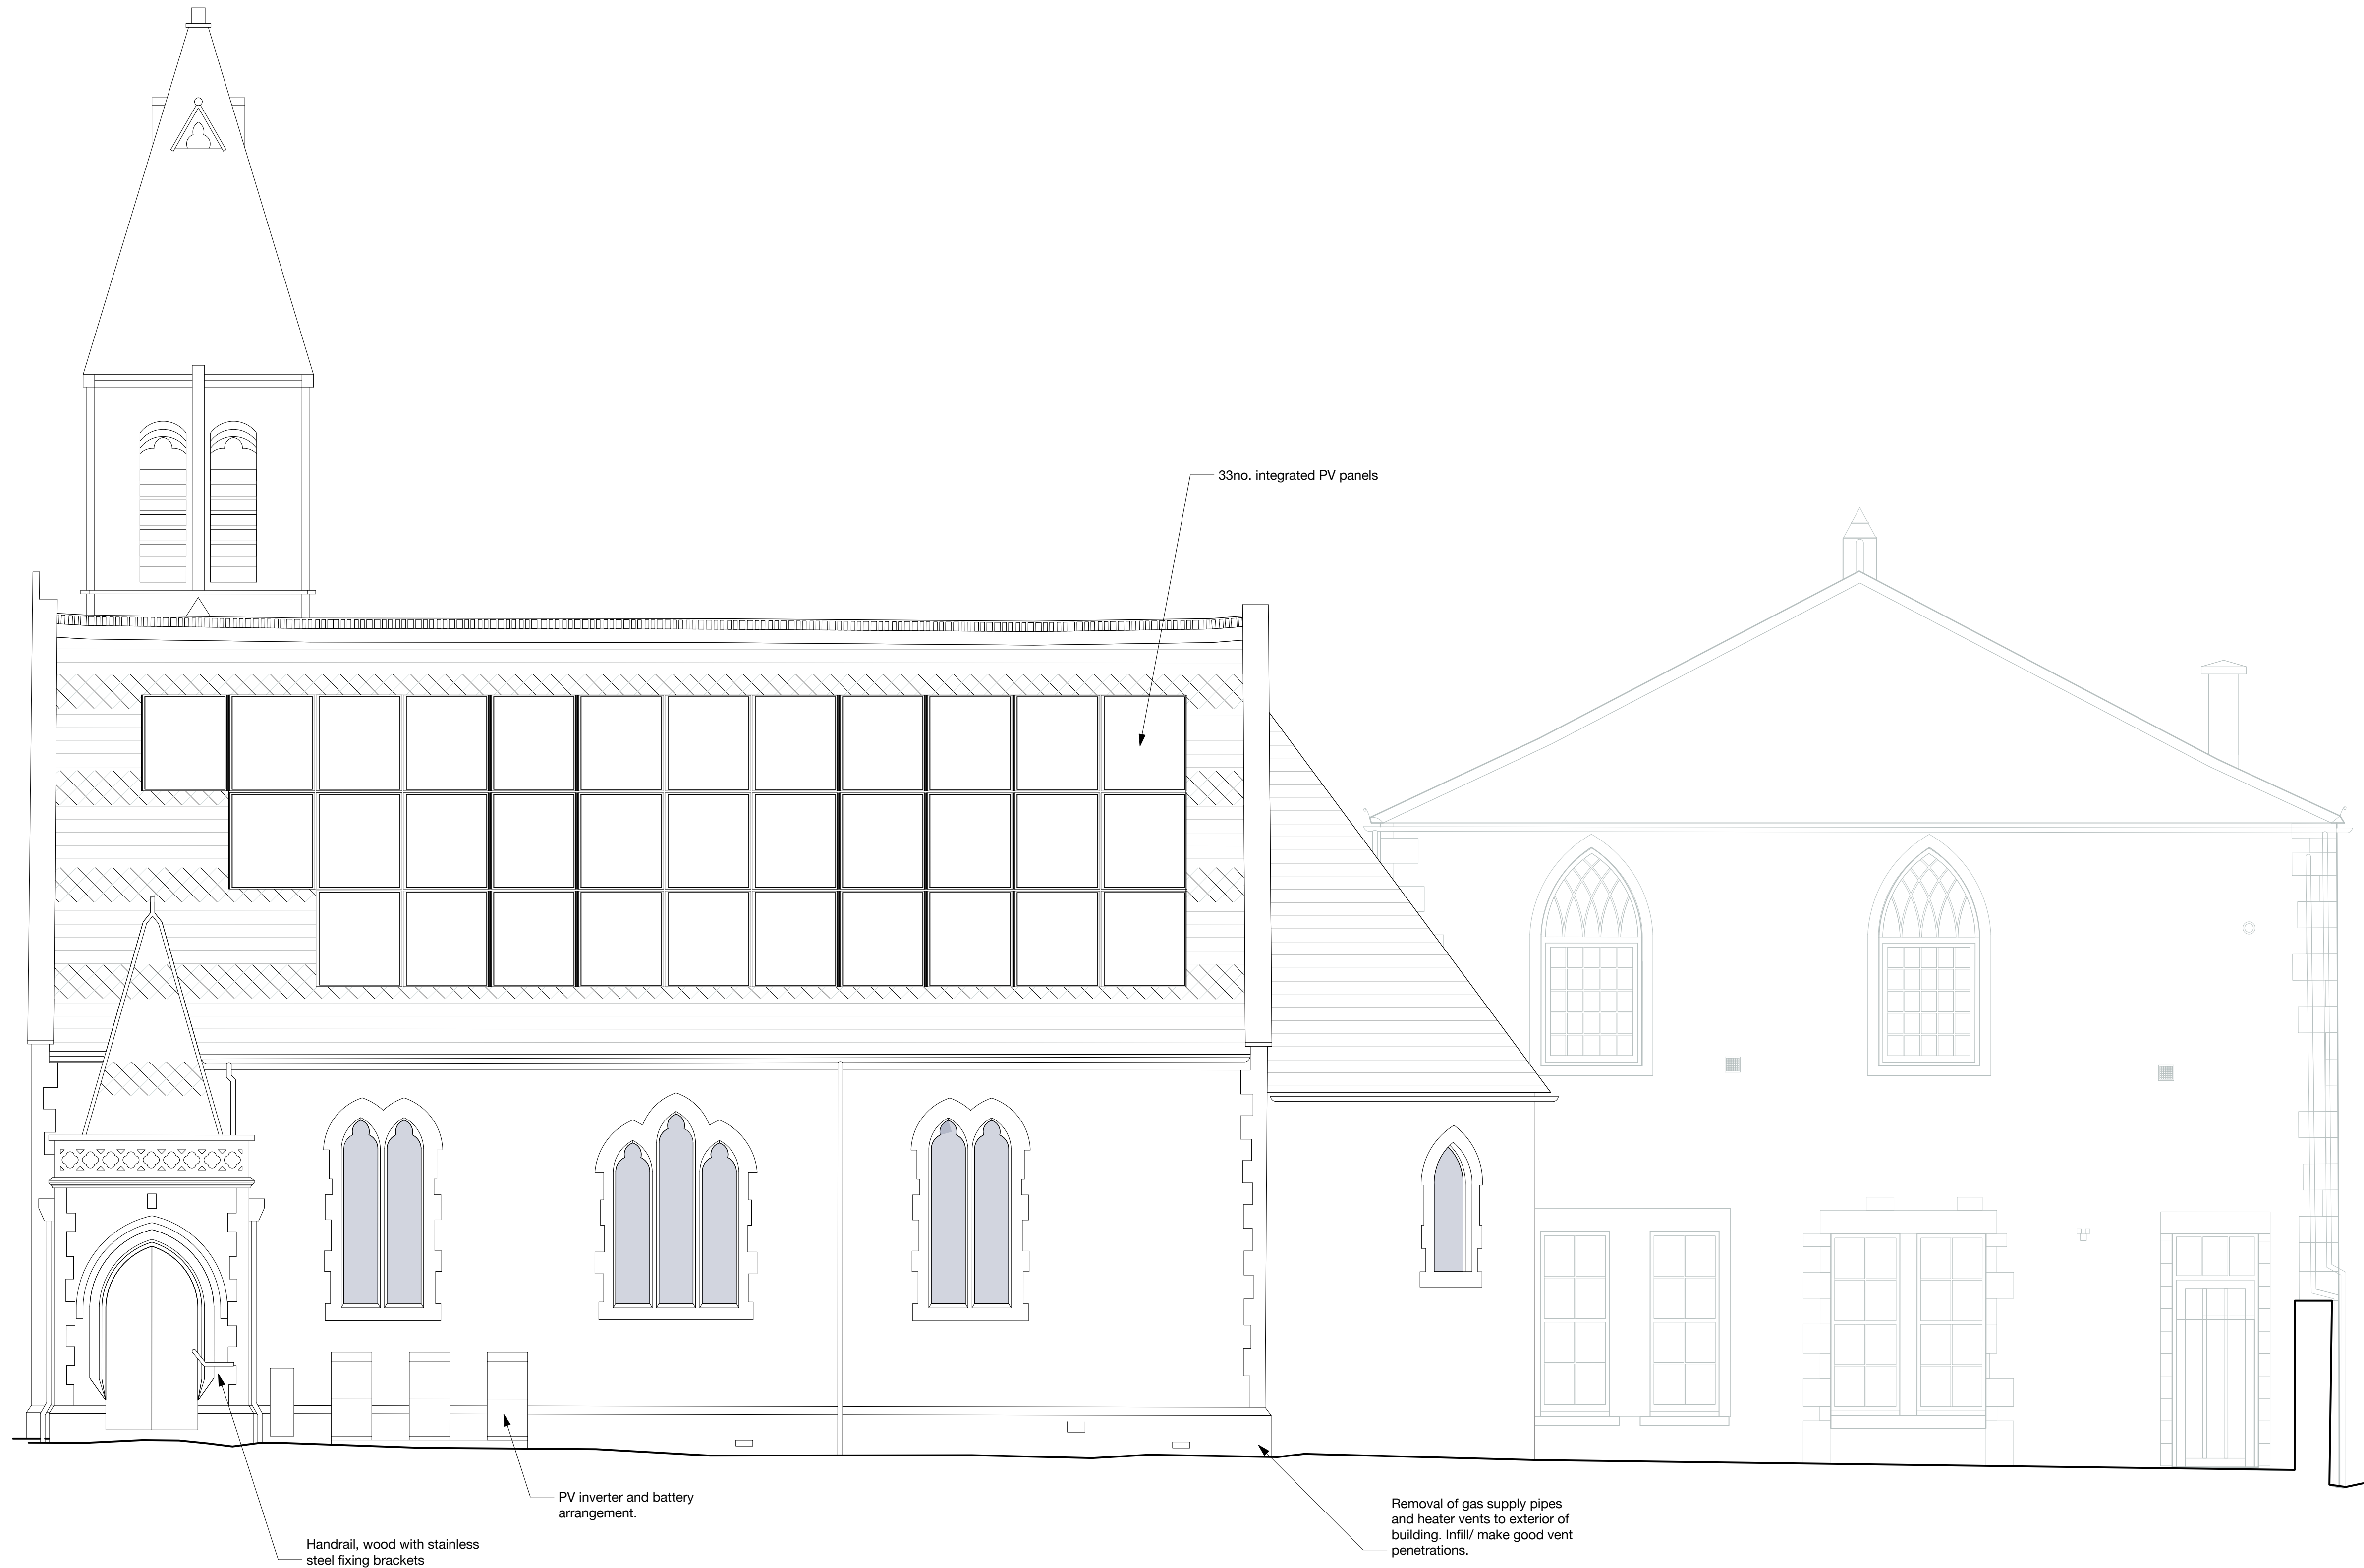

Proposed Southwest Elevation

Rev.	Issue date	Revision Notes

PLANNING

olearygoss
ARCHITECTS

Chapel House
11a Alexandra Park
Bristol BS6 6QB
T 0117 989 2661
E mail@olearygoss.co.uk
W www.olearygoss.co.uk

Project Title
Holt United Reformed Church
89 The Street, Holt
BA14 6RS

Drawing Title
**Proposed Church
Southwest Elevation**

Project No. Drawing No. Revision
3343 PA_170

Date 22/12/2025 Scale 1:50 @ A1 / 1:100 @ A3
Drawn by CW Checked by JG

DRAFT

