



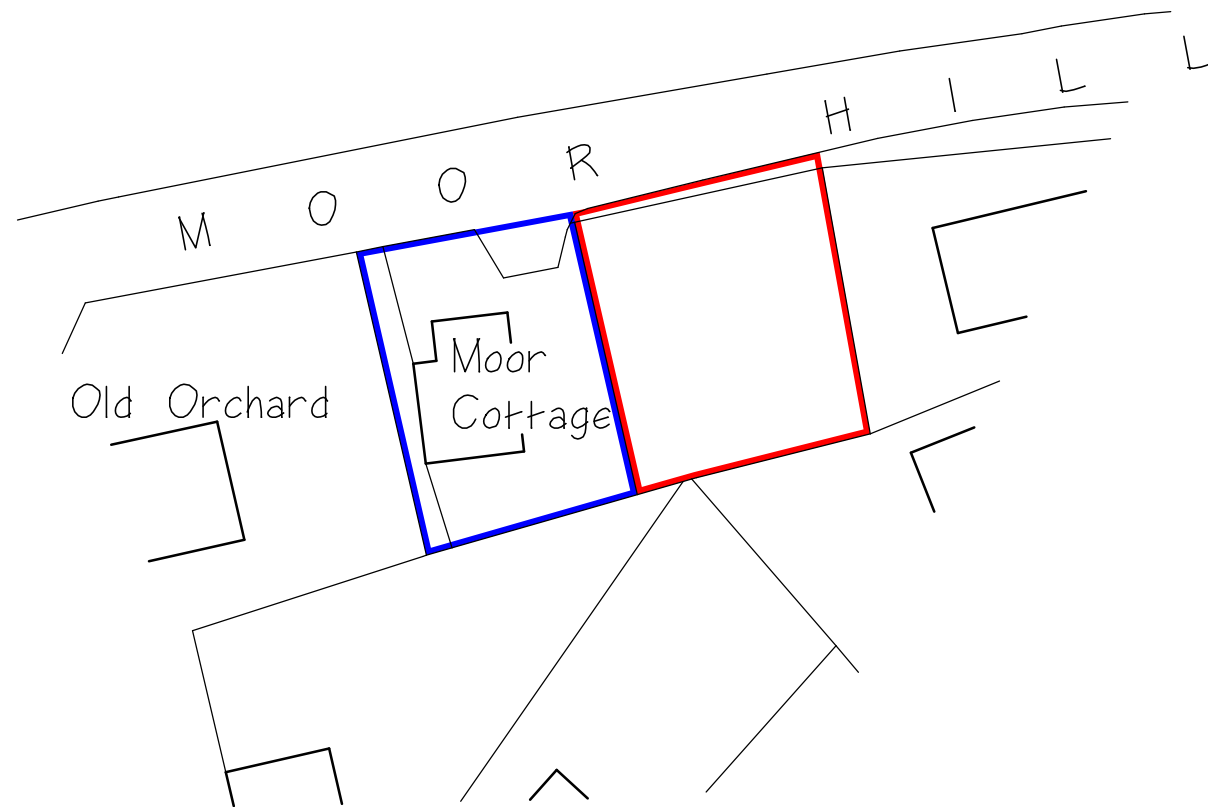


SITE PLAN - 1: 500

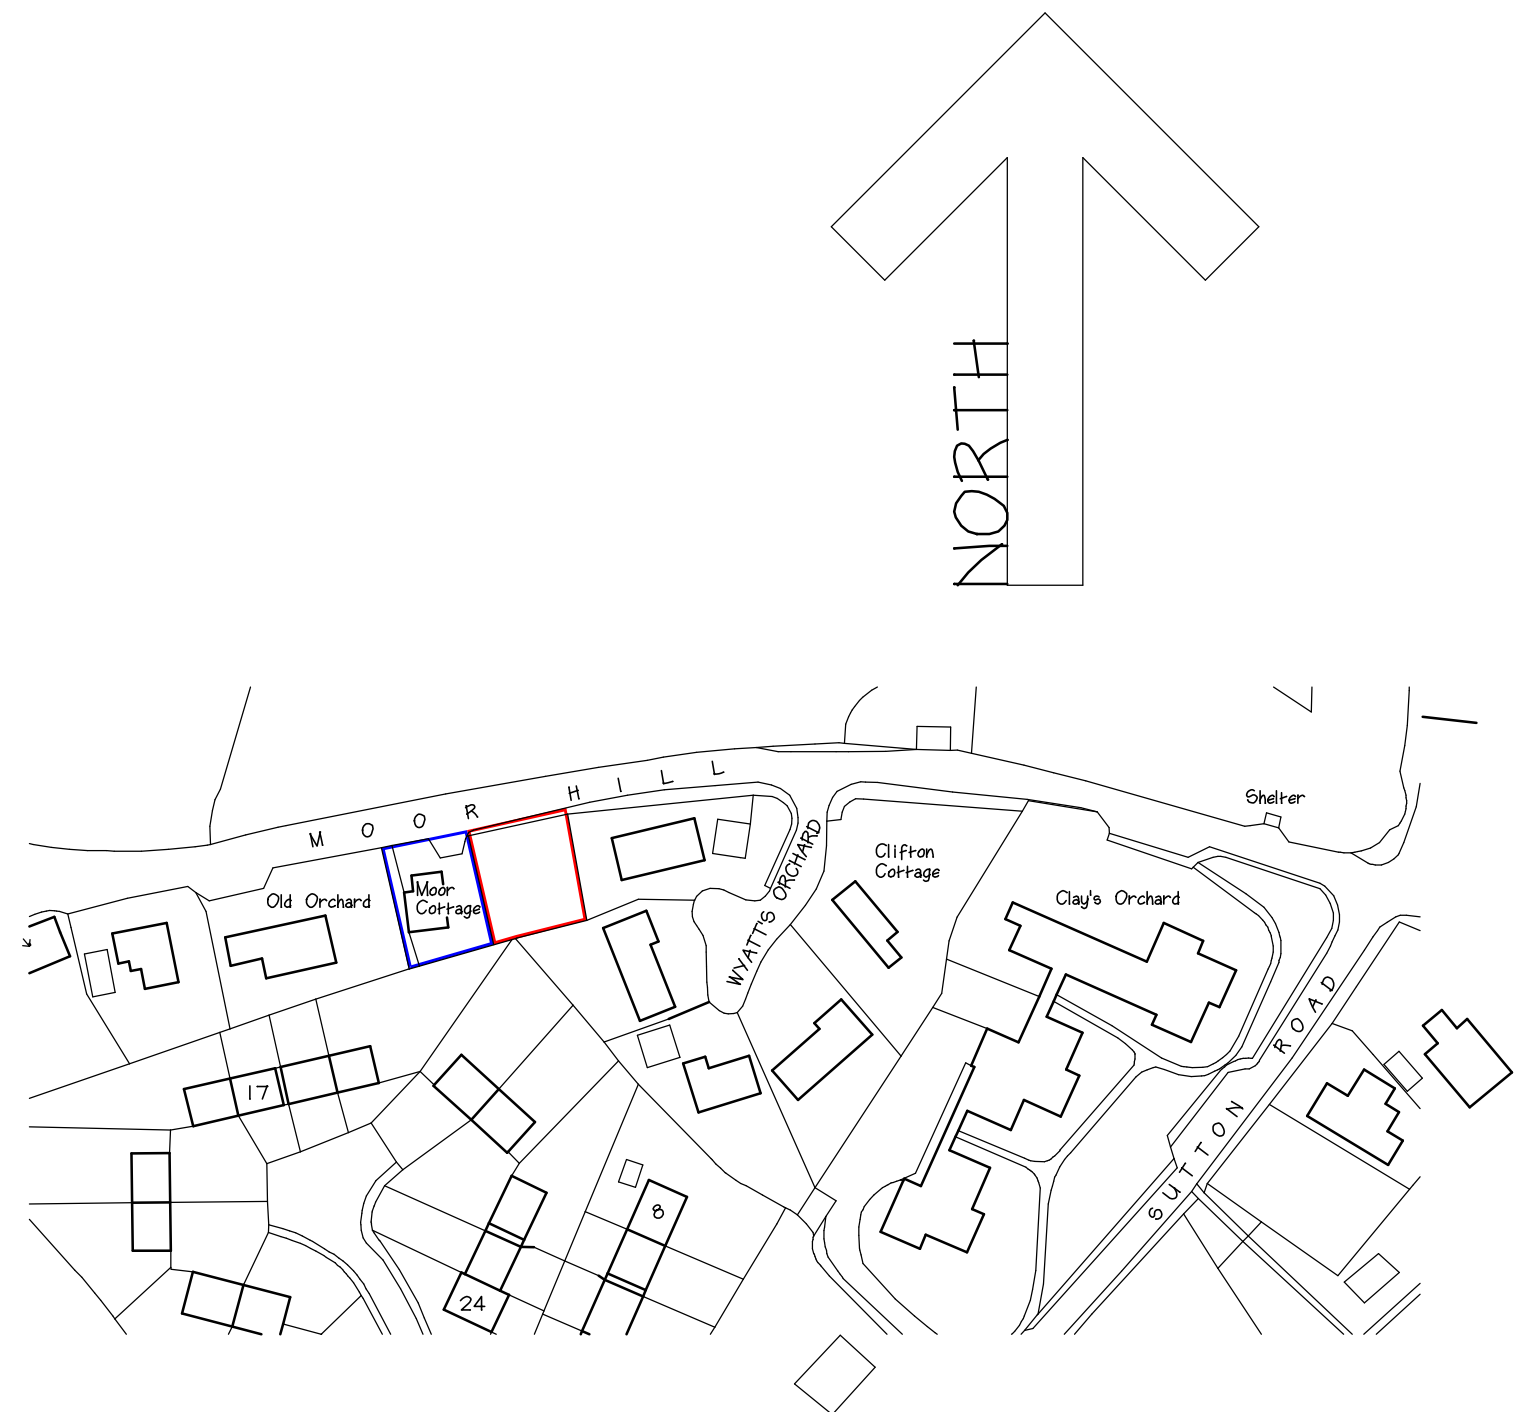

Ordnance Survey (c) Crown Copyright 2016. All rights reserved. Licence number 100022432

LOCATION PLAN - 1: 1250

 

**PROPOSED DWELLING**

'MOOR COTTAGE', MOOR HILL,  
FOVANT, WILTSHIRE  
FOR SCHEMP LTD.

DATE - 12/09/16

SCALE - 1: 500  
£ 1: 1250 AT A3

DRG NO. **338 / 007**