



Notes:
Responsibility will not be accepted for errors made by others in scaling from this drawing; all construction information should be taken from figured dimensions only. If any discrepancies are found inform AB Architectural Design immediately.


REVISION
2025-12-17 - Preliminary Issue
2025-12-18 - Rev A - Plans updated following client comments and elevations added.
2025-12-19 - Drawing number changed from SK(1)01. Elevation notes added and issued for planning.
2026-01-06 - Rev C - Extent of floor plans and elevations added.
2026-01-07 - Rev D - Windows/ Doors added to plans and elevations
2026-01-07 - Rev E - Doors updated on plans and elevations

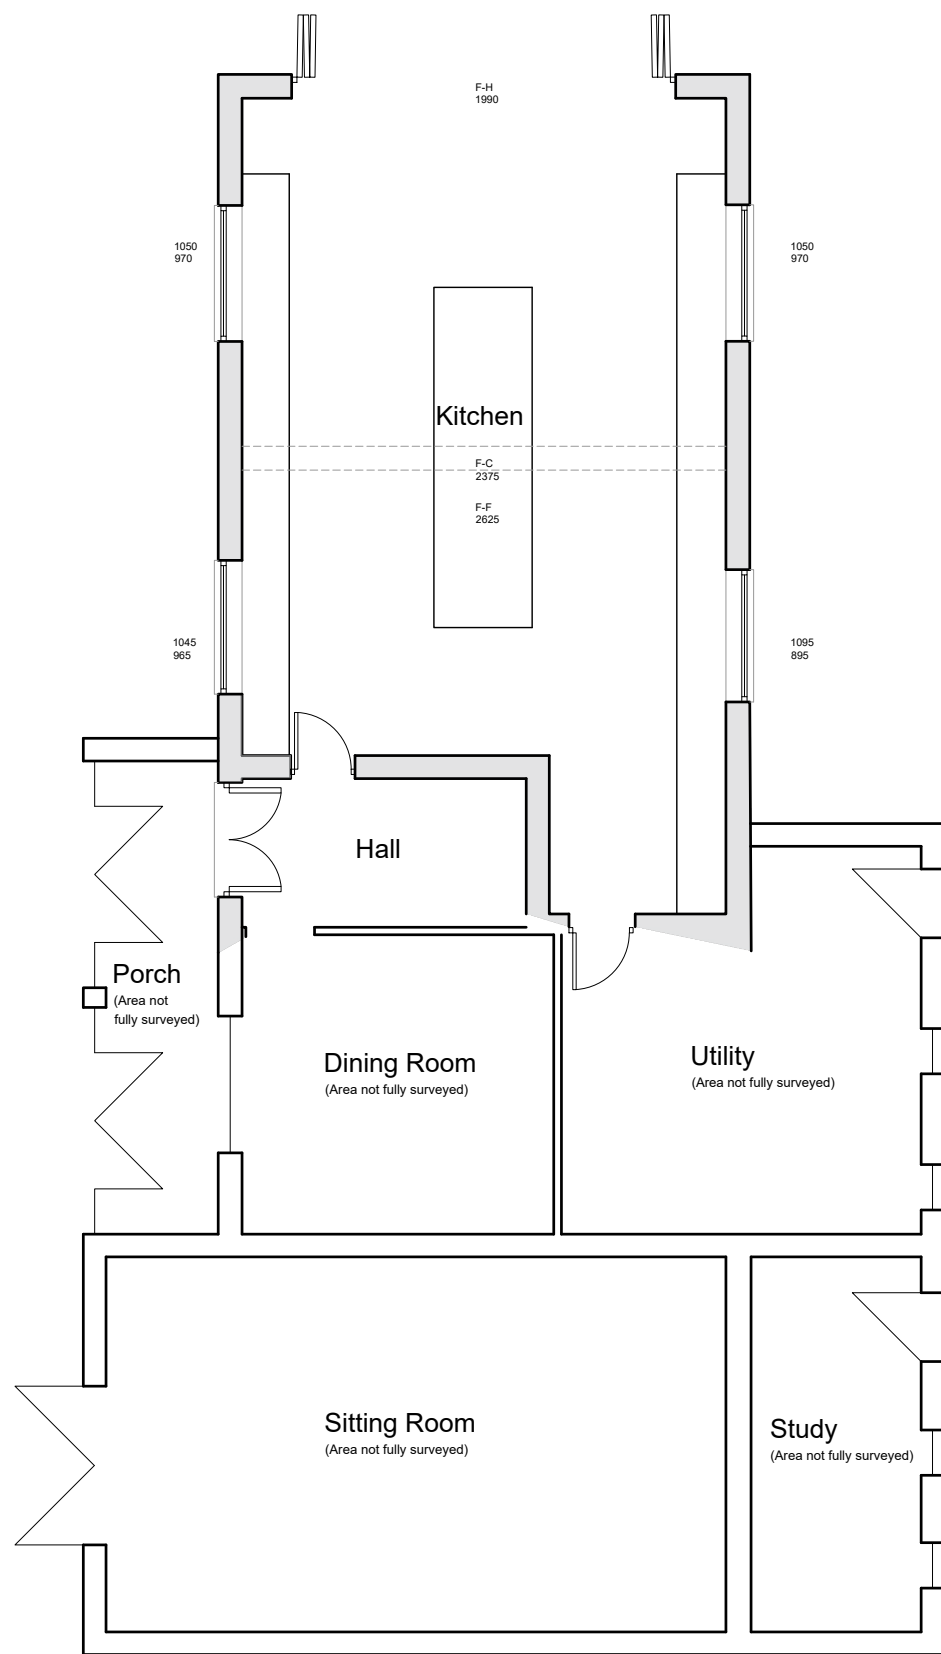


Existing Ground Floor - 1:100

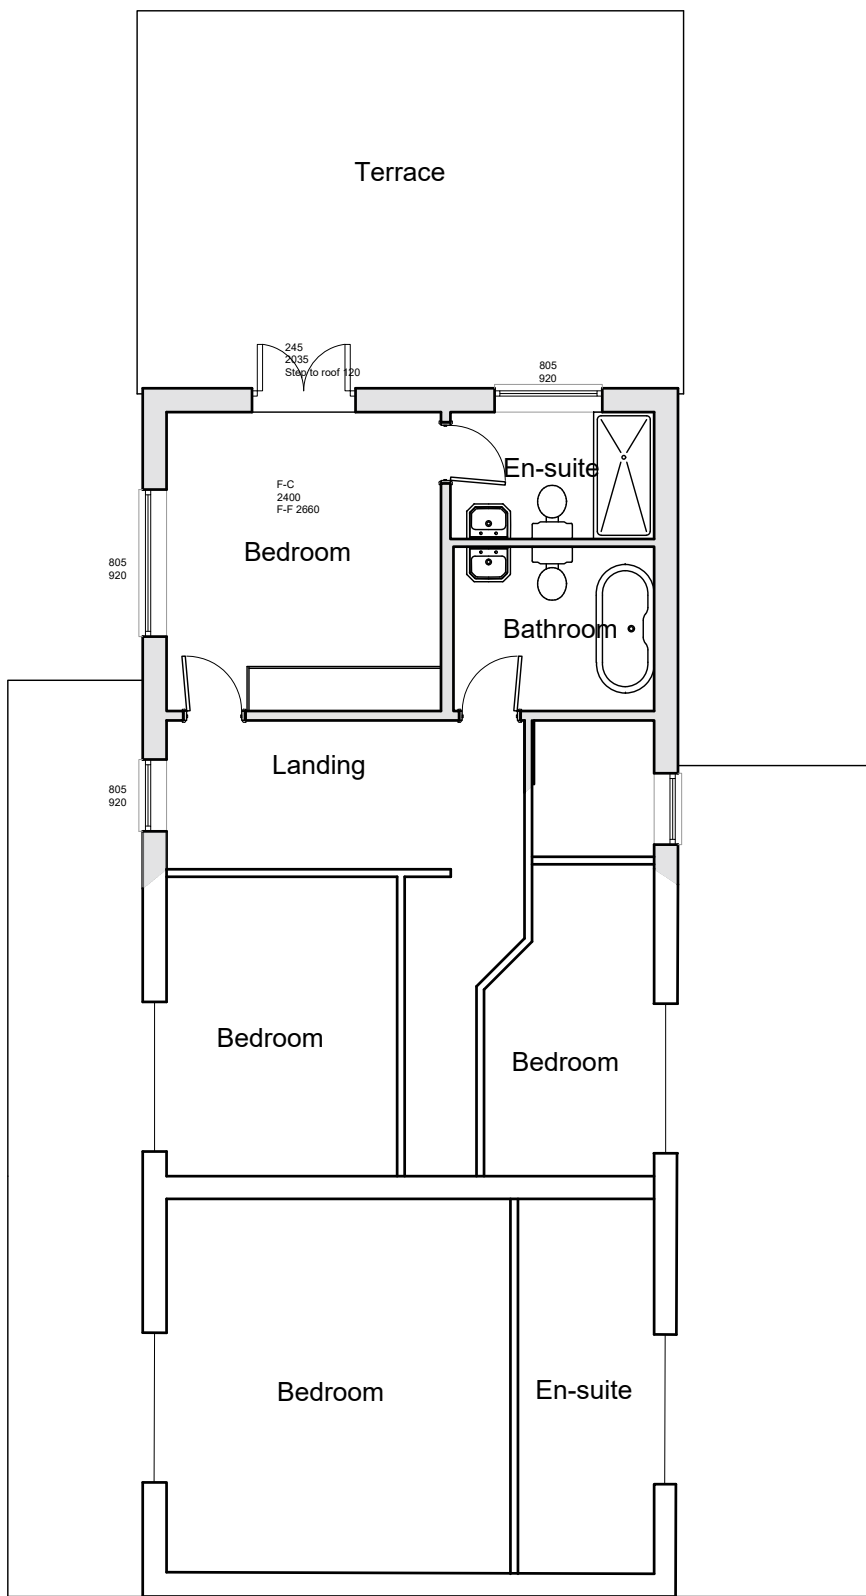


Existing First Floor - 1:100

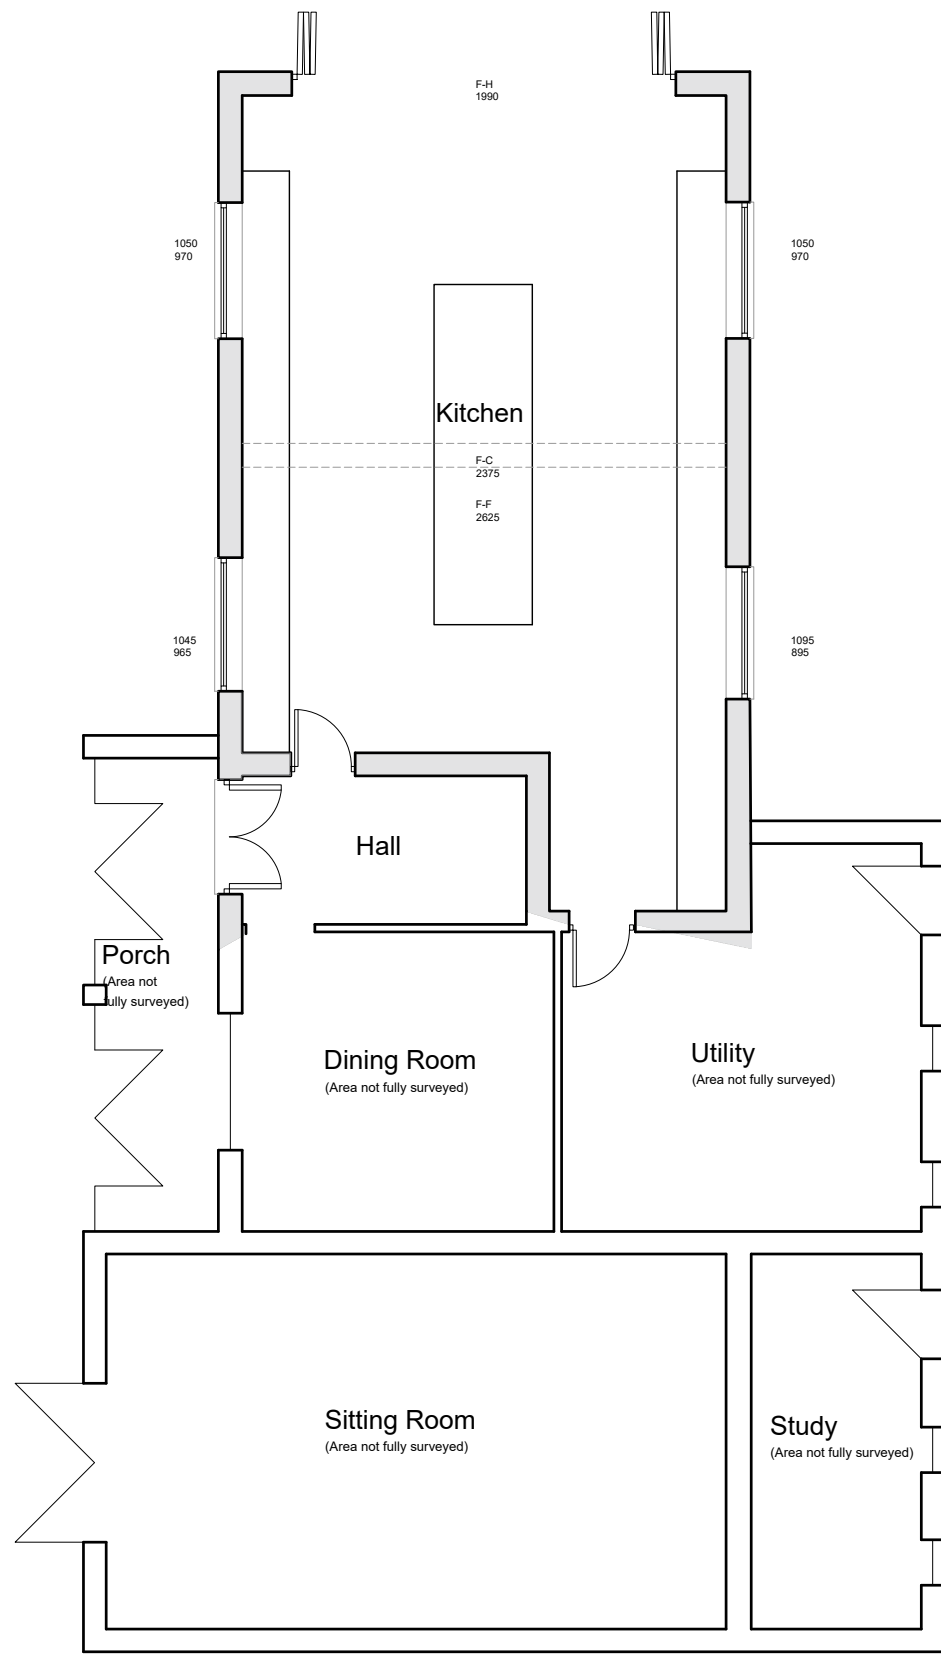


Proposed Ground Floor - 1:100 (No changes)

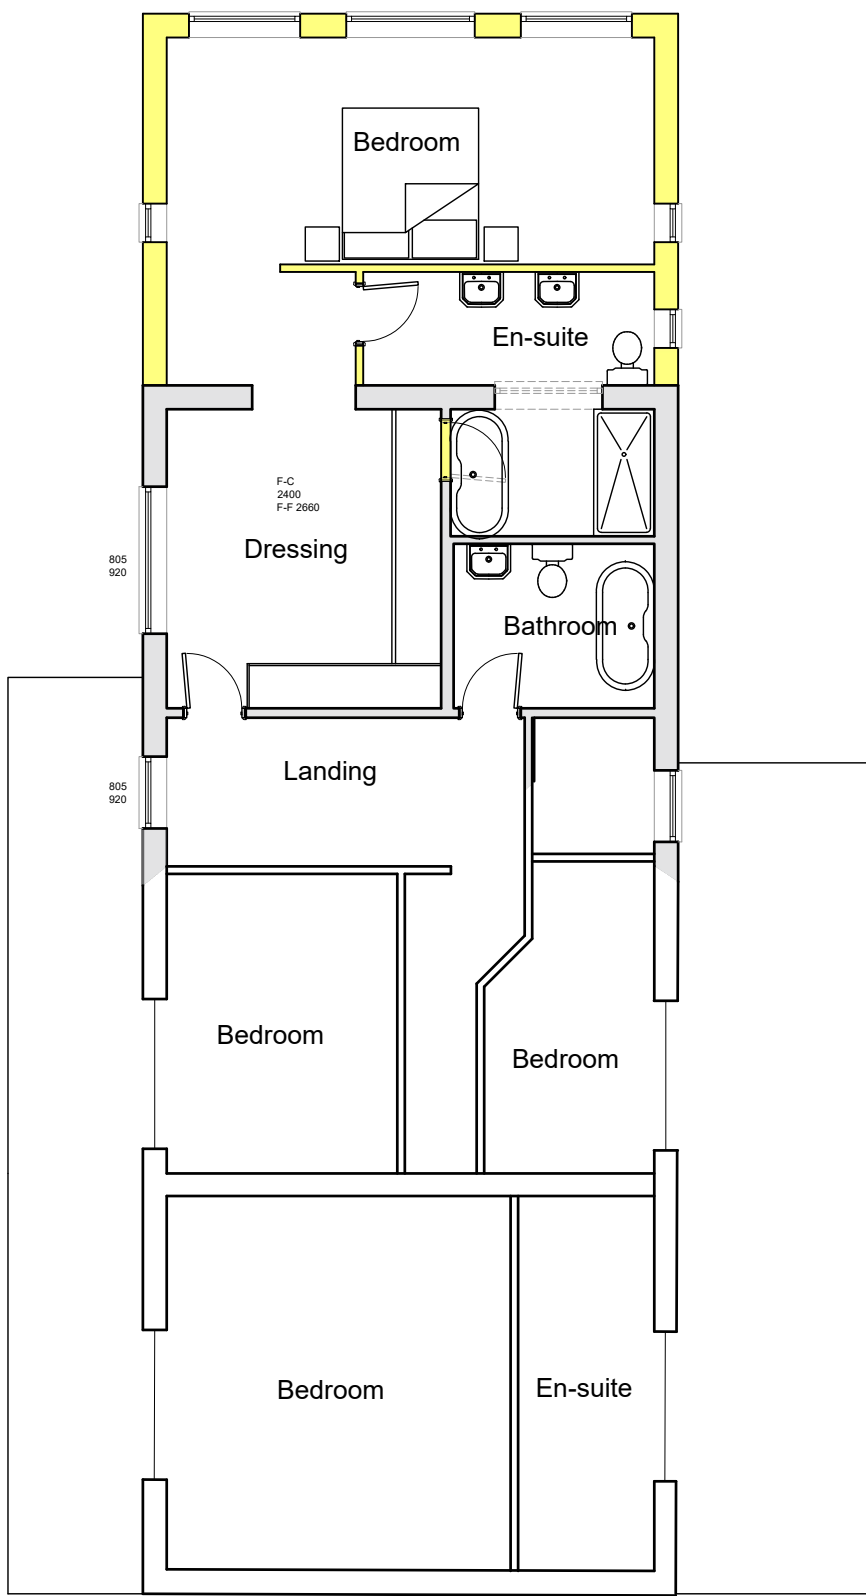


Proposed First Floor - 1:100

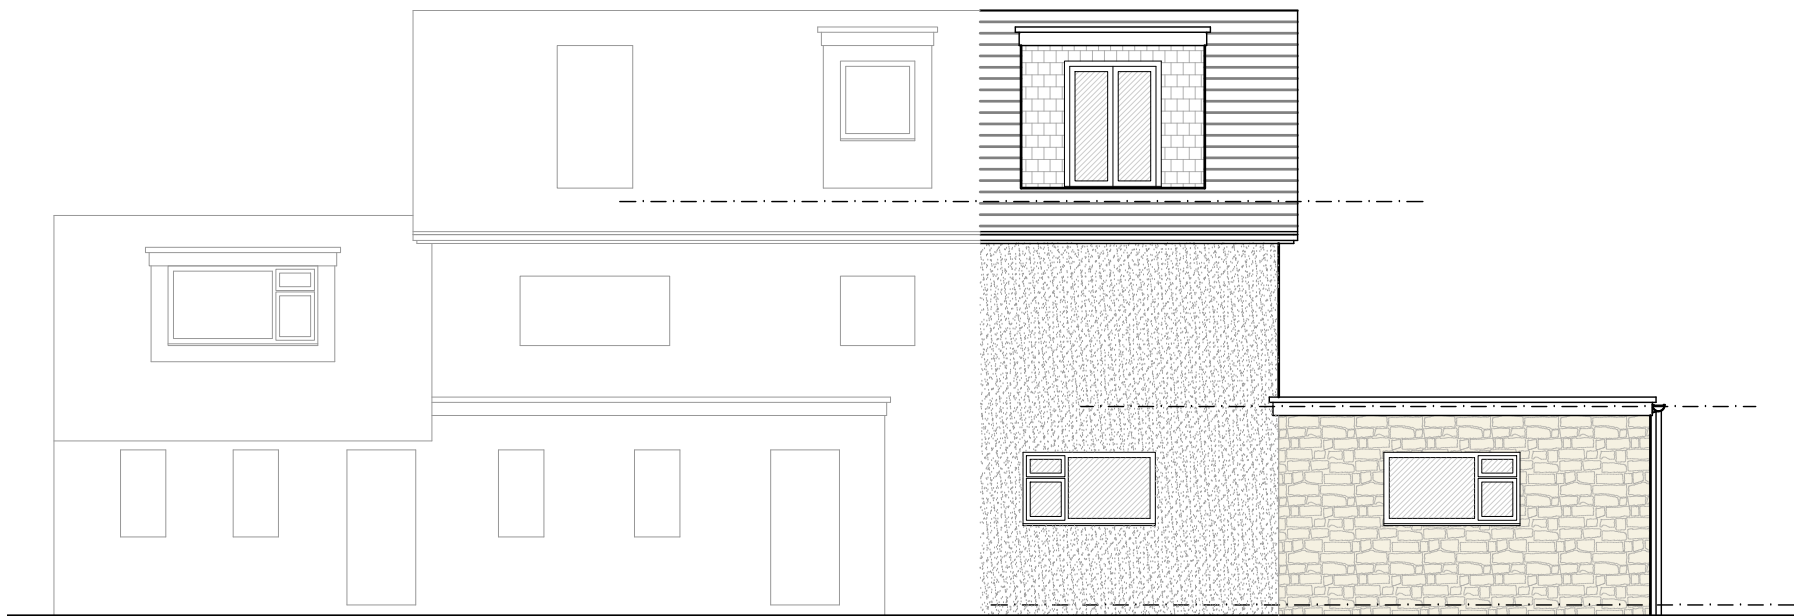

Existing East Elevation - 1:100

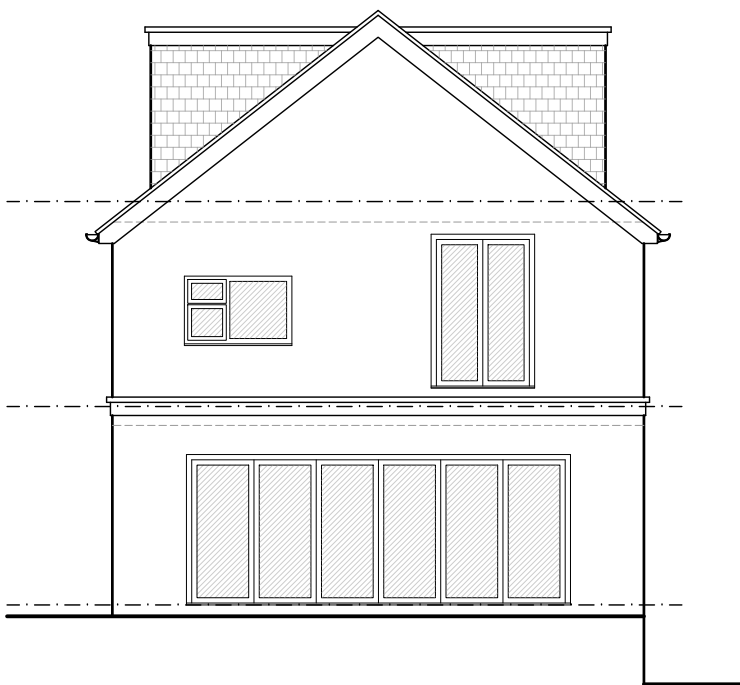


Existing North Elevation - 1:100

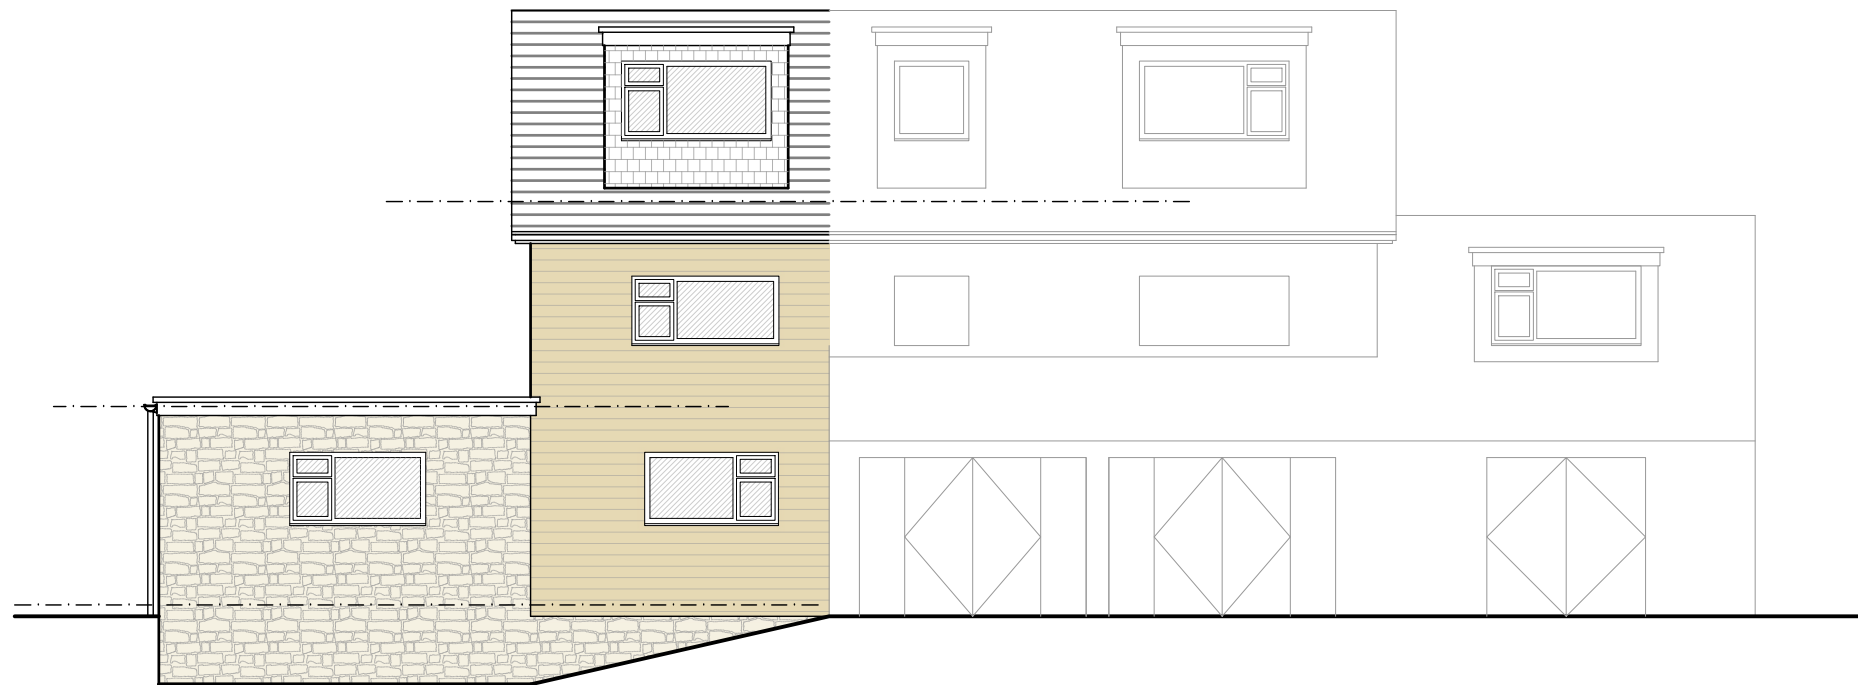

Existing West Elevation - 1:100


- Key:**
1. Plain concrete tiles to match existing
 2. Timber cladding to match existing
 3. UPVC windows (Colour TBC)
 4. PV Panels
 5. UPVC rainwater goods (Colour TBC)
 6. Fascia, Barge boards (UPVC)

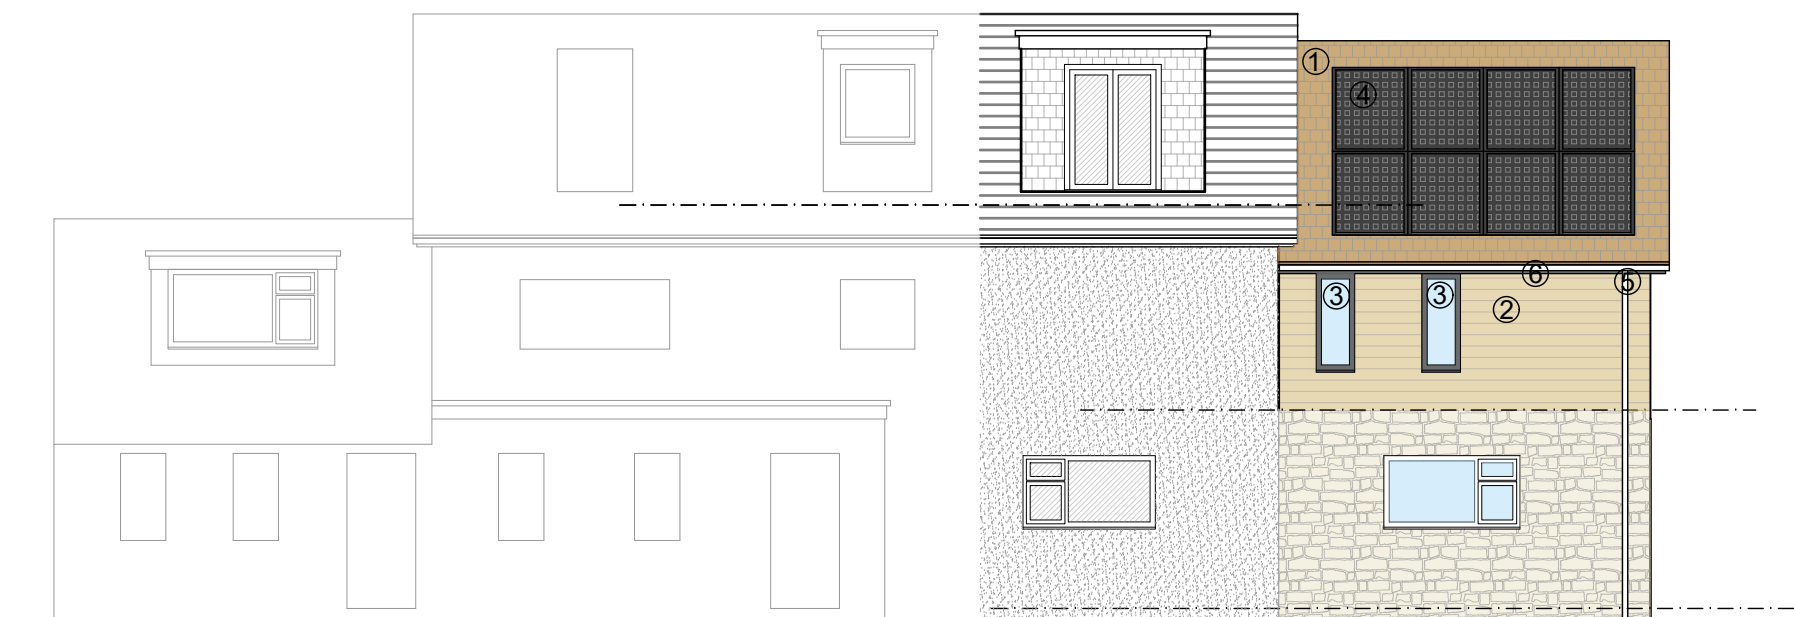

Proposed East Elevation - 1:100



Proposed North Elevation - 1:100

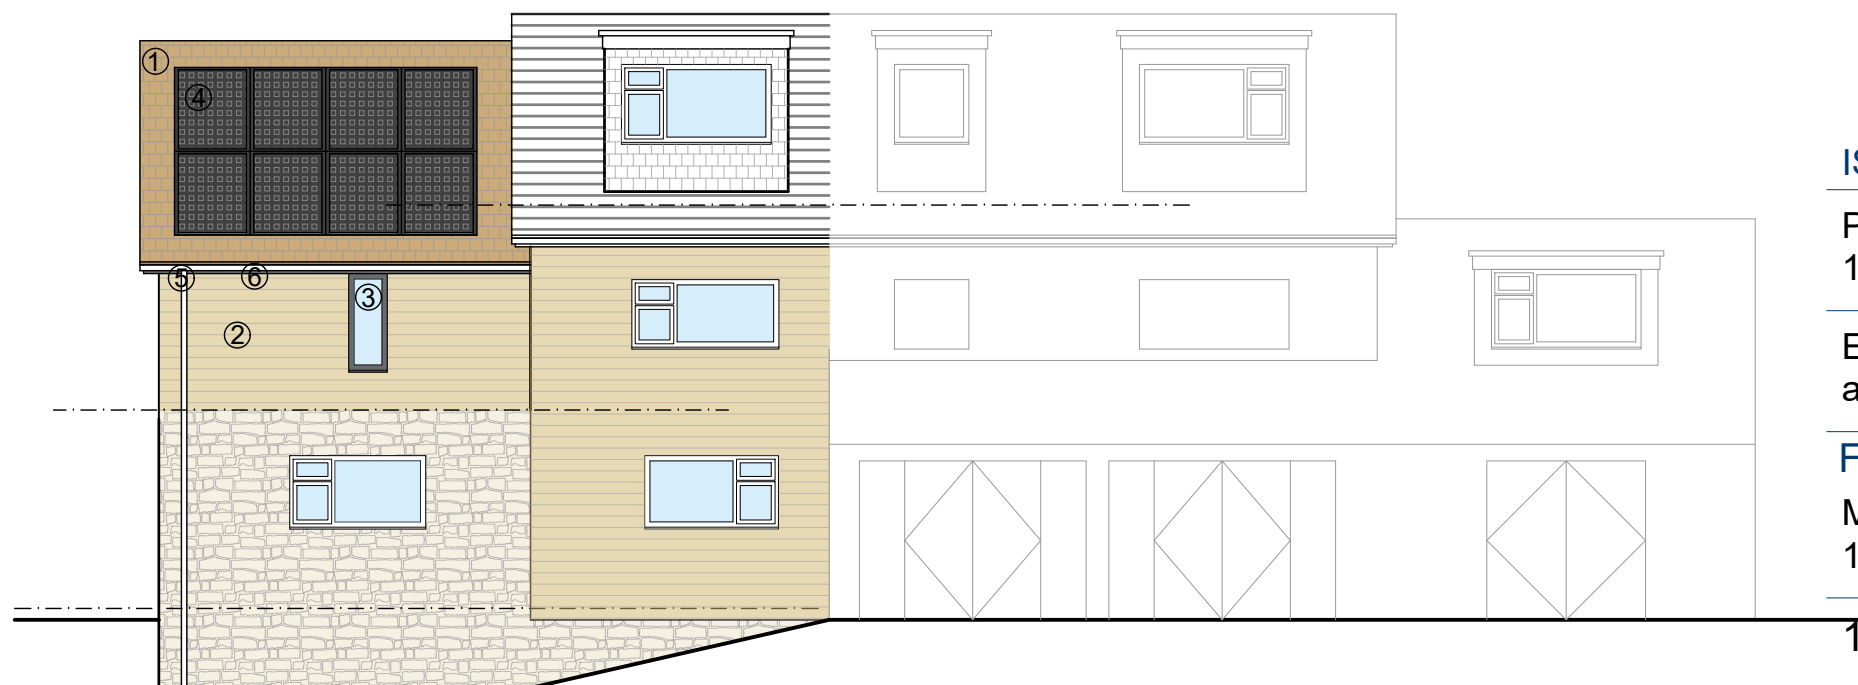

Proposed West Elevation - 1:100

ISSUE: PLANNING

Proposed Extension/ Alterations to
111 The Hollow, Corsley, BA12 7PD

Existing & Proposed plans
and Elevations

FOR:

Mr & Mrs S. Bennett
111 The Hollow, Corsley, BA12 7PD

1:100 @ A1

Dec. 2025
AB/AB

AL(1)03 Rev - E

AB Architectural design

Job No. 4517

© AB Architectural Design Ltd.

Tel: 01373 832 133 - Email: enquiries@abdesign.co.uk - www.abdesign.co.uk

