

Key			
AV	Air Valve	LP	Lamp Post
BL	Bollard	M	Meter
BM	Bench Mark	MH	Manhole Cover
BP	Boundary Point	MK	Marker
BT	BT Cover	MS	Milestone
CATV	Cable Television Cover	RG	Ridge Level
cab	Cabinet	RS	Road Sign
cl	Cover Level	rwp	Rain Water Pipe
EP	Electric Power Pole	SC	Stop Cock
EV	Eaves Level (u/s fascia)	SV	Stop Valve
FH	Fire Hydrant	svp	Soil Vent Pipe
FL	Floor Level	Str	Strainer
FP	Fence Post	TH	Threshold Level
G	Gully	TL	Traffic Light
GP	Gate Post	TP	Telephone Pole
GV	Gas Valve	UTL	Unable To Lift
IC	Inspection Chamber	VP	Vent Pipe
il	Invert Level	WM	Water Meter
KO	Kerb Outlet	WO	Wash Out
Buildings & Walls		Double Gates	
Glass Roofed		Single Gate	

Linetypes	
Bank	---
Building	----
Drop kerb	- - - -
Channel	=====
Electric	-----
Fence	=====
Foliage	~~~~~
FWS (Estimated Size 1 From Surface)	-----
Grid Cross	+
Hedge	=====
Kerb	=====
Manhole	□ ○ △
Pipe	=====
Ridge	=====
SWS (Estimated Size 1 From Surface)	-----
Telephone	-----
Track/Path	=====
Tree Canopy	=====
Verge	=====
Water line	=====
Wall	=====

Coordinate System

This survey has been oriented to the O.S. National Grid (OSGB36) via a global position system and the O.S. Active Network (OS Net) OSGB36. True OSGB36 coordinates have been established at STN3 E 427554.840 N 171599.875 EL 114.863 and a further OSGB36 point established to create a true O.S. bearing for angle orientation. All levels are based on O.S.Datum. A scale factor of 1:1 has been applied to the survey and therefore the coordinate system must be considered arbitrary.



Land & Measured Building Surveyors

27-29 New Street
Charfield
South Glos.
GL12 8ES

Tel: 01453 845017
Tel: 01453 845360
www.dandosurveying.co.uk
enquiries@dandosurveying.co.uk


Project Name:
7 The Square
Ramsbury, Wiltshire, SN8 2PE

Drawing Title:
Existing Topographical Survey

Client:
Earthline
Agent:
DRA Architects

Date: 17th July 2018	Scale: 1:100 @ A2	
Grid Orientation North GPS	Sheet ID DRA7squareTOPO	Rev None
Site Level Datum OS GPS	Surveyed By VM	Drawn By VM



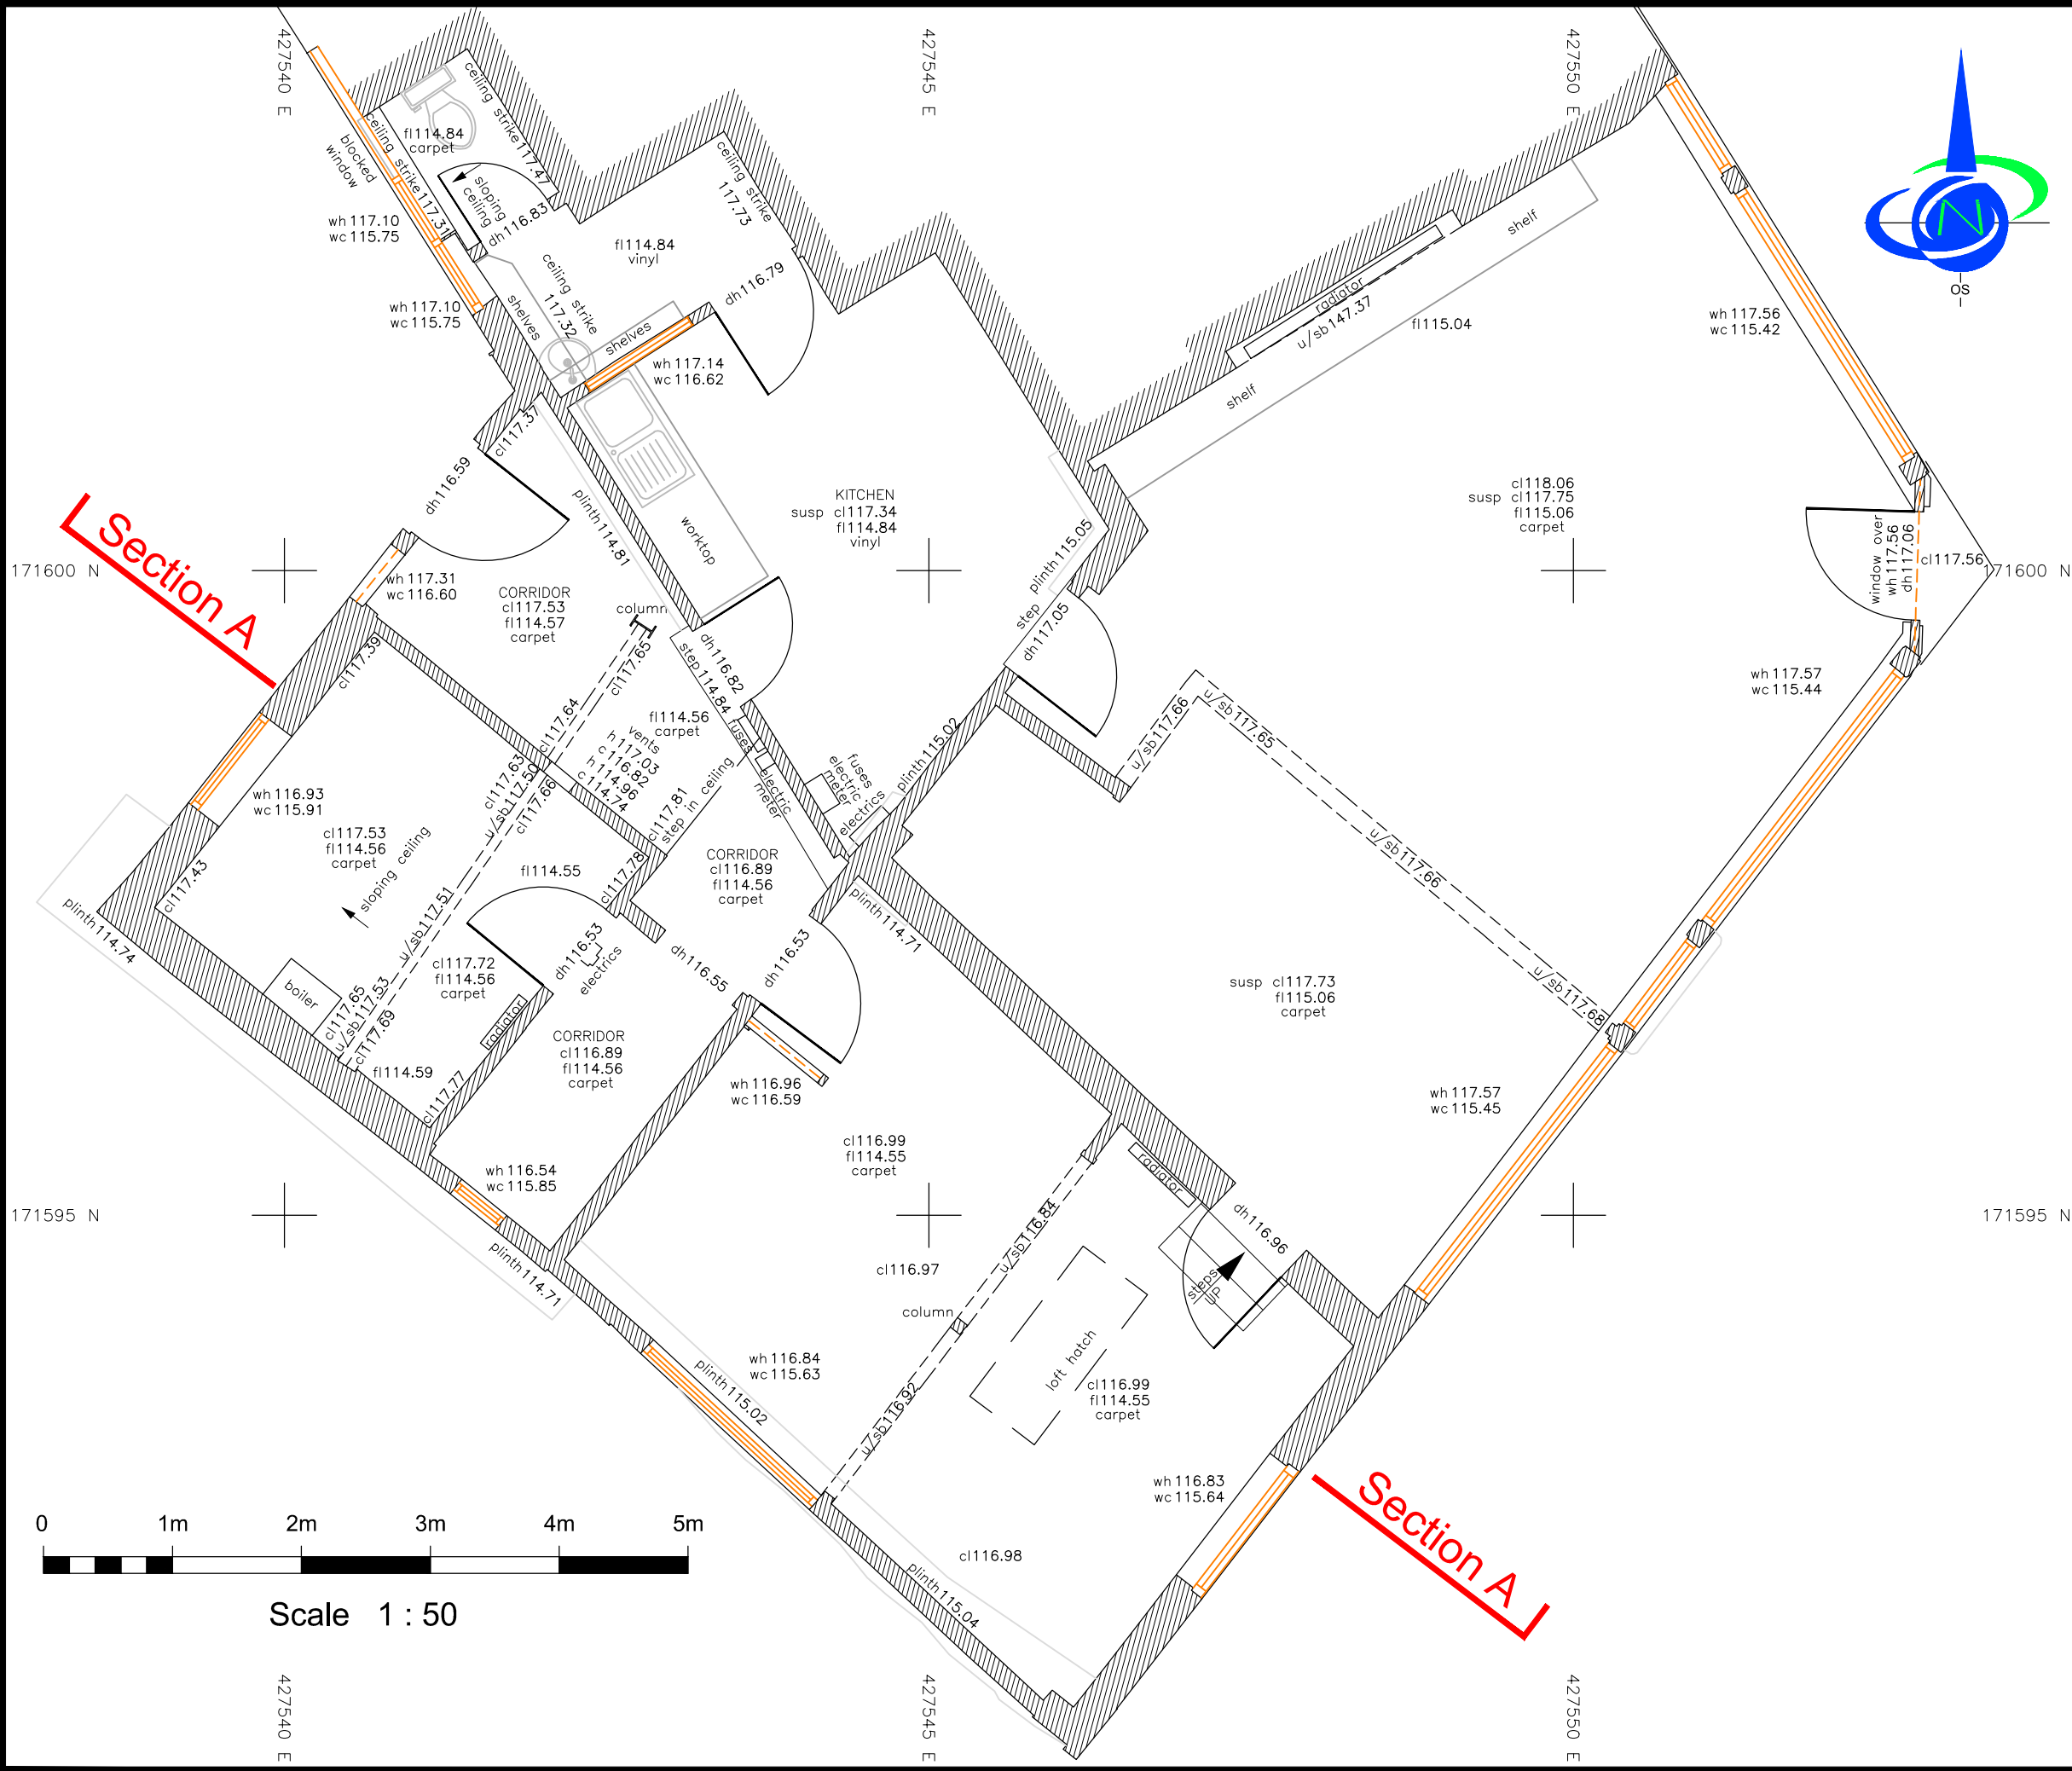

Key

cl = ceiling level	o/h = overhead
dc = door cill	u/s = underside of
dh = door head	u/sb = underside of beam
fl = floor level	wh = window head
gl = ground level	wc = window cill

Linetypes

Beam overhead	-----
Building overhead	-----
Ceiling	=====
Cupboard/Shelf	=====
Door	=====
Duct/Boxing	=====
Roof Edge/Last Tile	-----
Level	147.87
Manhole	□ ○
Pipe	=====
Ridge	-----
Step	=====
Wall	=====
Window	=====
Window overhead	-----
Grid Cross	+

DANDOSURVEYING LTD
Land & Measured Building Surveyors

27-29 New Street
Charfield
Wotton under Edge
South Glos.
GL12 8ES


Tel: 01453 845017
Tel: 01453 845360
www.dandosurveying.co.uk
enquiries@dandosurveying.co.uk

Project Name:
7 The Square
Ramsbury, Wiltshire, SN8 2PE



Drawing Title:
Existing Ground Floor Plan

Client:
Earthline
Agent:
DRA Architects

Date: 16th July 2018	Scale: 1:50 @ A3
Grid Orientation North GPS	Sheet ID DRA7squareGF
Site Level Datum OS GPS	Surveyed By VM
	Rev None
	Drawn By BS

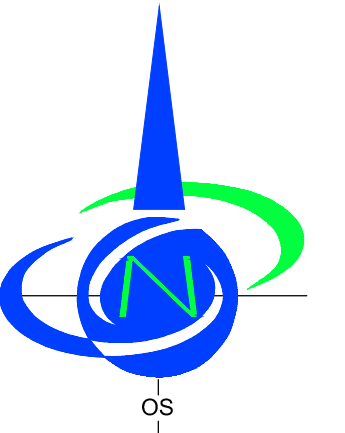

Storage Void

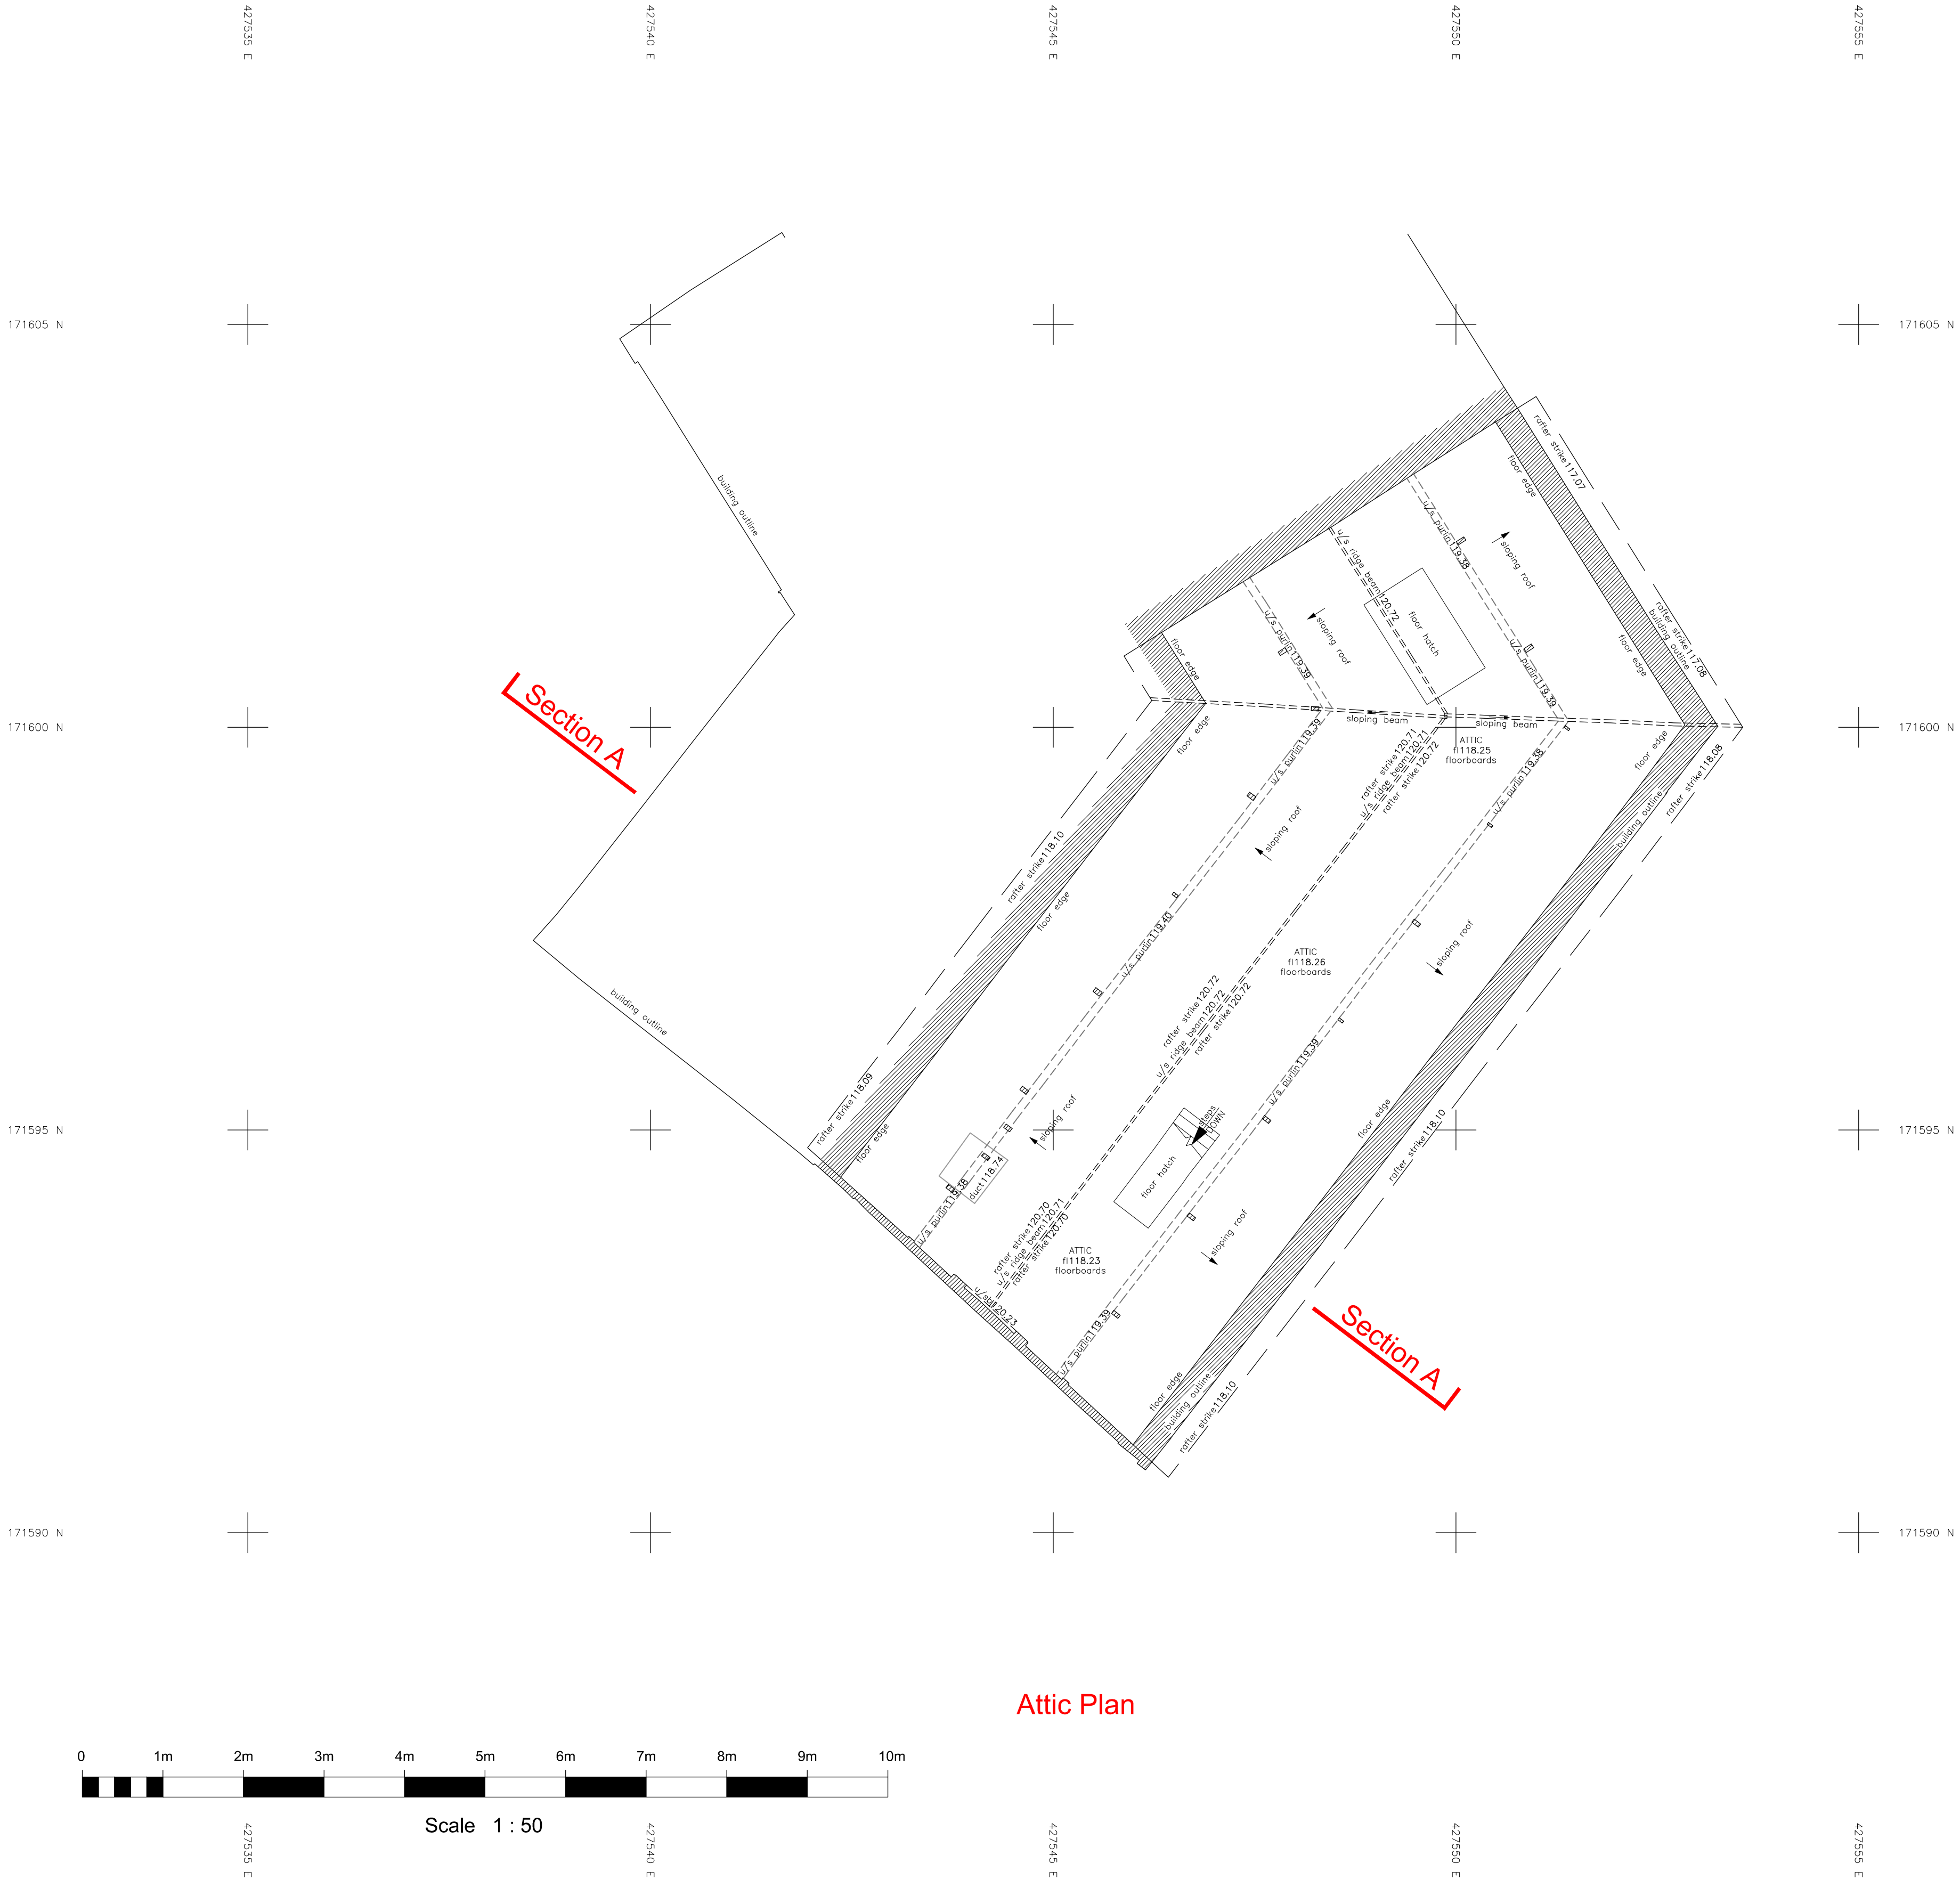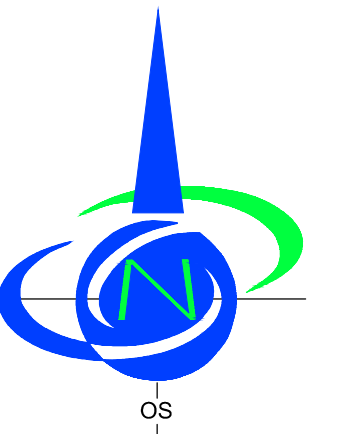

Attic Plan

Key	
cl = ceiling level	o/h = overhead
dc = door cill	u/s = underside of
dh = door head	u/sb = underside of beam
fl = floor level	wh = window head
gl = ground level	wc = window cill

Linetypes	
Beam overhead	-----
Building overhead	-----
Ceiling	-----
Cupboard/Shelf	-----
Door	-----
Duct/Boxing	-----
Roof Edge/Last Tile	-----
Level	147.87
Manhole	□ ○
Pipe	-----
Ridge	-----
Step	-----
Wall	-----
Window	-----
Window overhead	-----
Grid Cross	+



Land & Measured Building Surveyors

27-29 New Street
Charfield
Wotton under Edge
South Glos.
GL12 8ES


Tel: 01453 845017
Tel: 01453 845360
www.dandosurveying.co.uk
enquiries@dandosurveying.co.uk

Project Name:	
7 The Square Ramsbury, Wiltshire, SN8 2PE	
Drawing Title:	
Existing AtticPlan	
Client:	
Earthline	
Agent:	
DRA Architects	

Date: 16th July 2018		Scale: 1:50 @ A1	
Grid Orientation North GPS		Sheet ID DRA7squareAP	Rev None
Site Level Datum OS GPS		Surveyed By VM	Drawn By BS





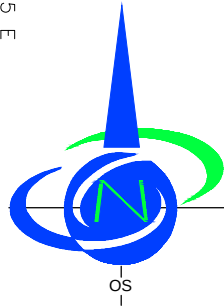

171610 N

171605 N

171600 N

171595 N

171590 N

427540 E

427545 E

427550 E

427540 E

427545 E

427550 E

171610 N

171605 N

171600 N

171595 N

171590 N

Section A

Section A

Key

cl = ceiling level o/h = overhead
dc = door cill u/s = underside of
dh = door head u/sb = underside of beam
fl = floor level wh = window head
gl = ground level wc = window cill

Linetypes

Beam overhead ---
Building overhead - - -
Ceiling - - -
Cupboard/Shelf ---
Door ---
Duct/Boxing ---
Roof Edge/Last Tile ---
Level 147.87
Manhole □ ○
Pipe ---
Ridge - - -
Step ---
Wall ---
Window ---
Window overhead - - -
Grid Cross +



Land & Measured Building Surveyors

27-29 New Street
Charfield
Wotton under Edge
South Glos.
GL12 8ES
Tel: 01453 845017
Tel: 01453 845360
www.dandosurveying.co.uk
enquiries@dandosurveying.co.uk

Project Name:
7 The Square
Ramsbury, Wiltshire, SN8 2PE

Drawing Title:
Existing Roof Plan

Client:
Earthline
Agent:
DRA Architects


Date: 18th July 2018 Scale: 1:50 @ A2

Grid Orientation North GPS Sheet ID DRA7squareRP Rev None


Site Level Datum OS GPS Surveyed By VM Drawn By BS




Scale 1 : 50

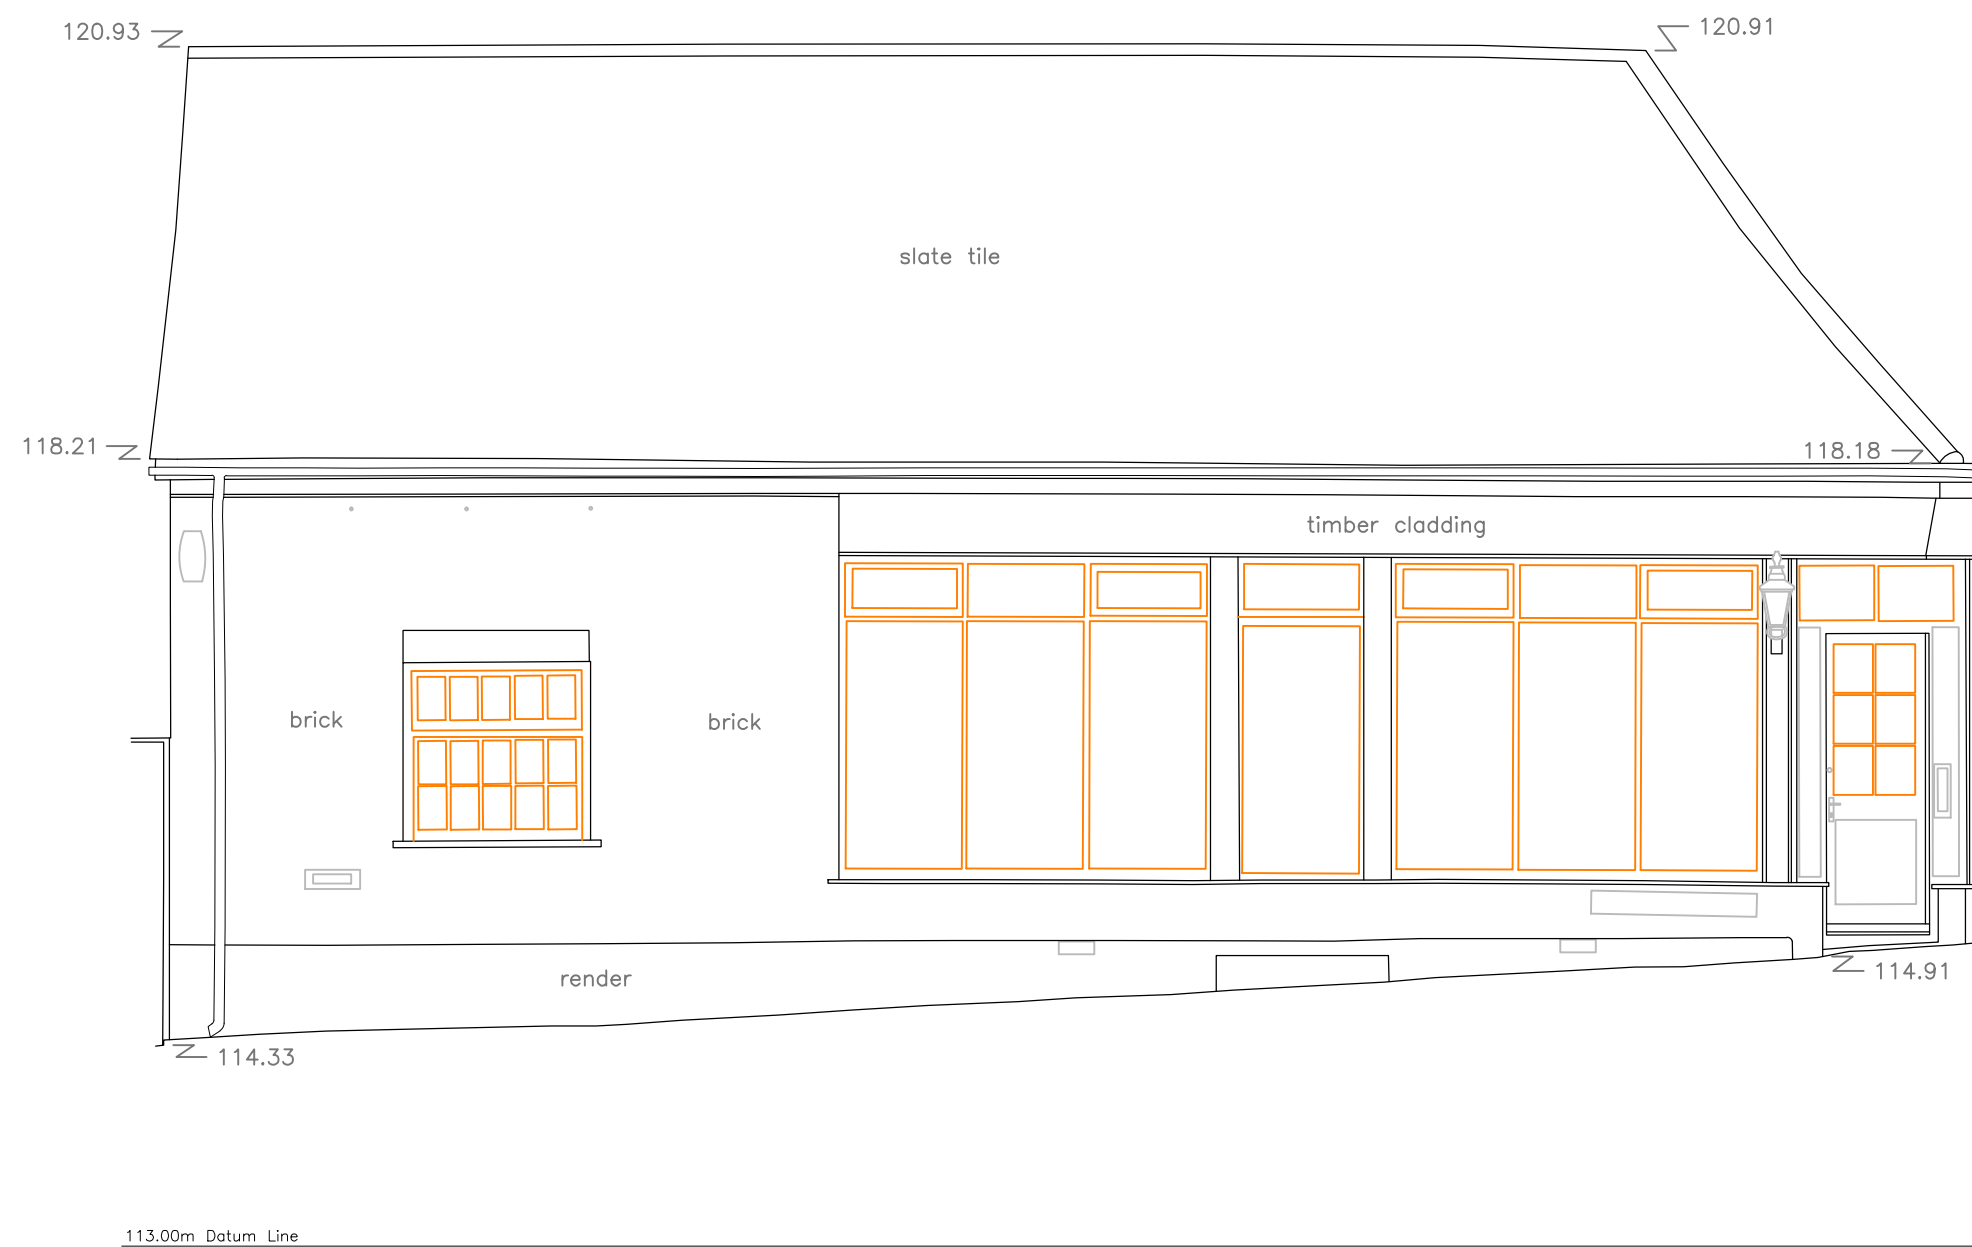


SOUTH EAST ELEVATION

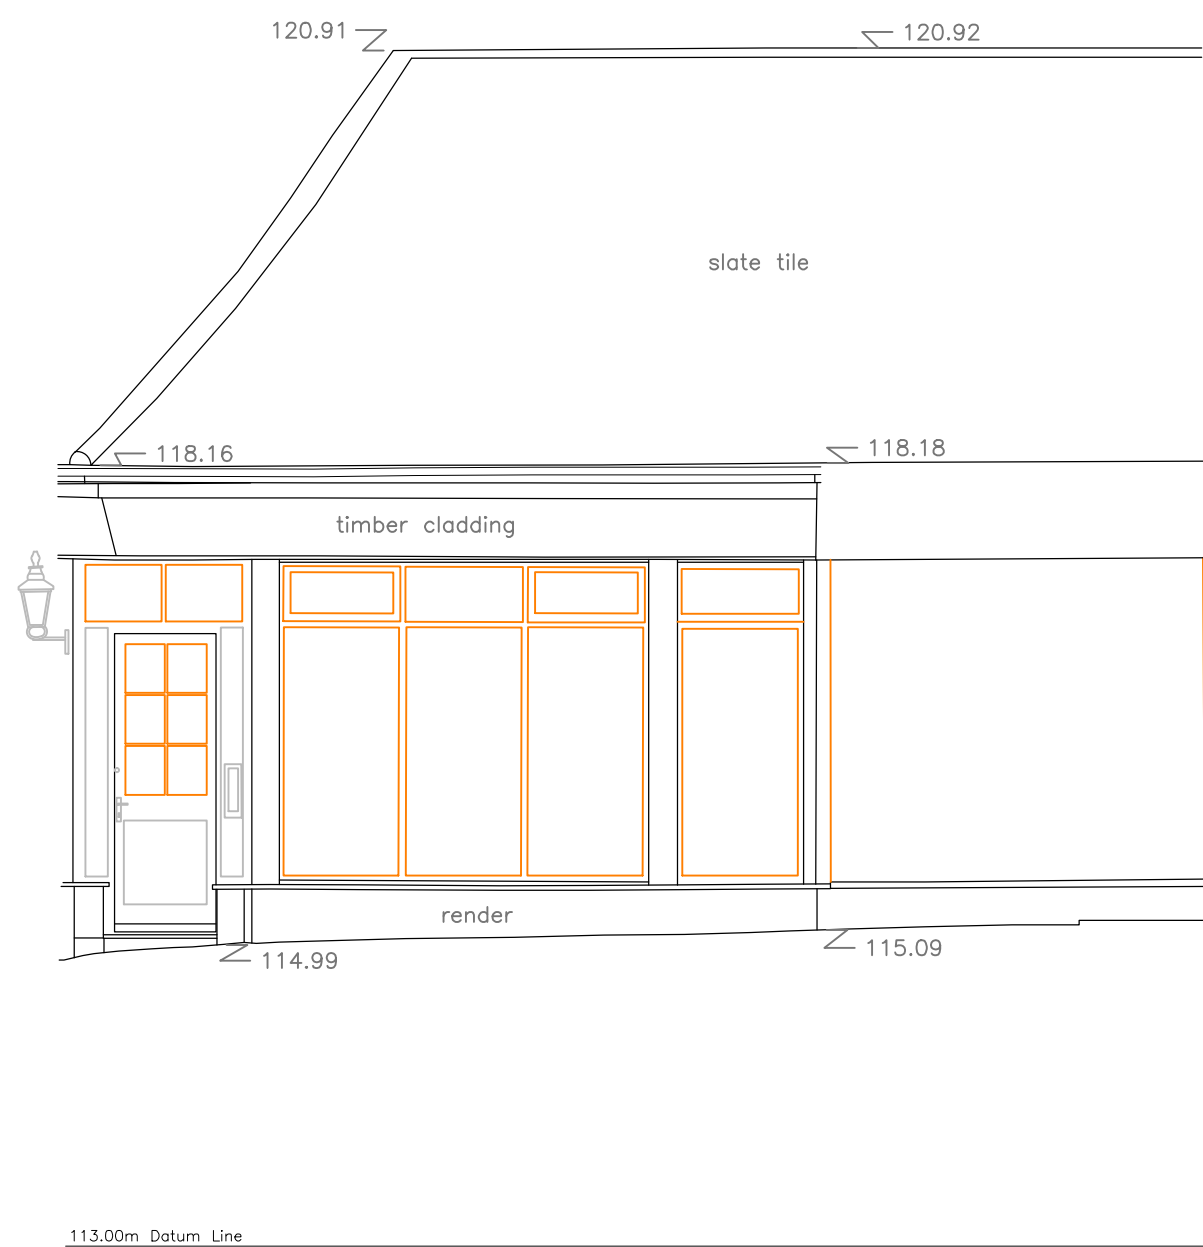


NORTH EAST ELEVATION

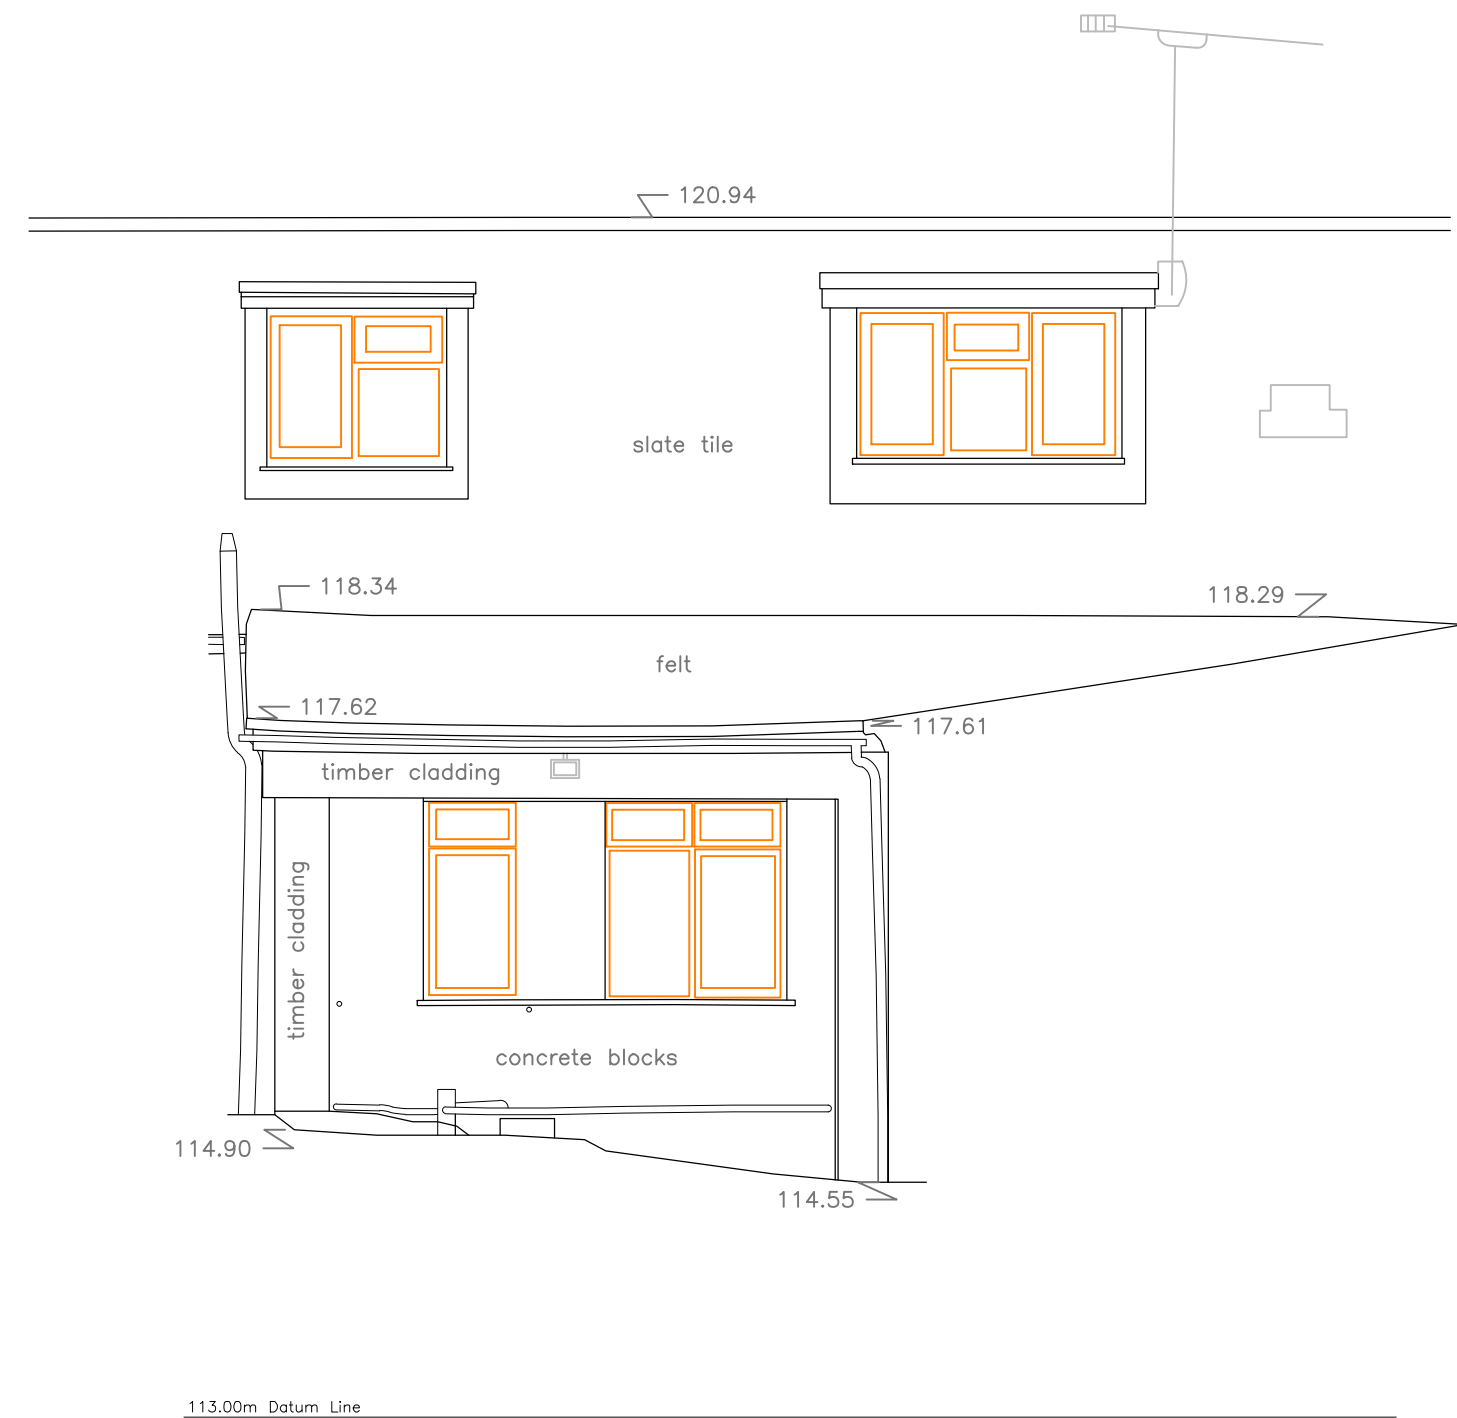


WEST ELEVATION

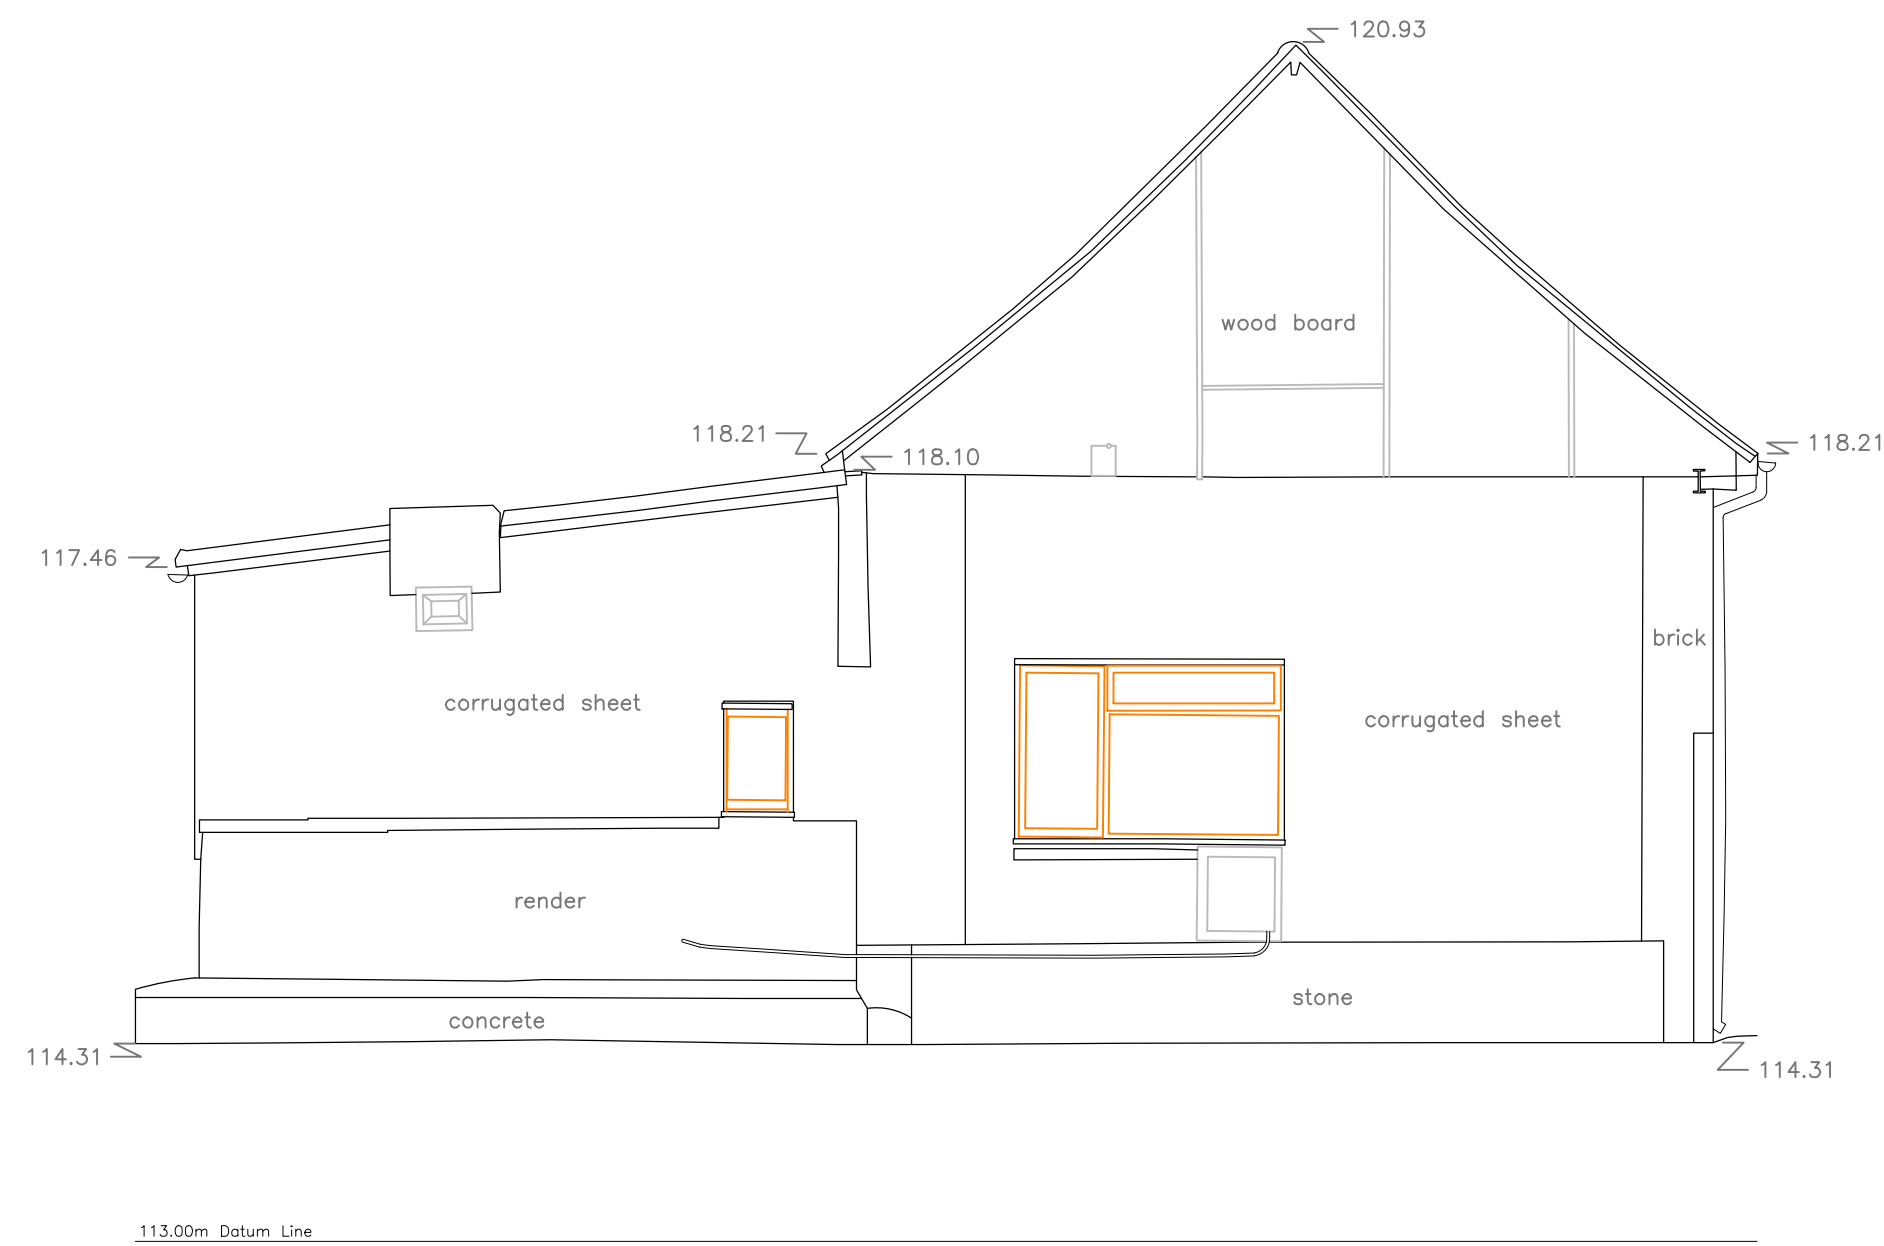

SOUTH WEST ELEVATION

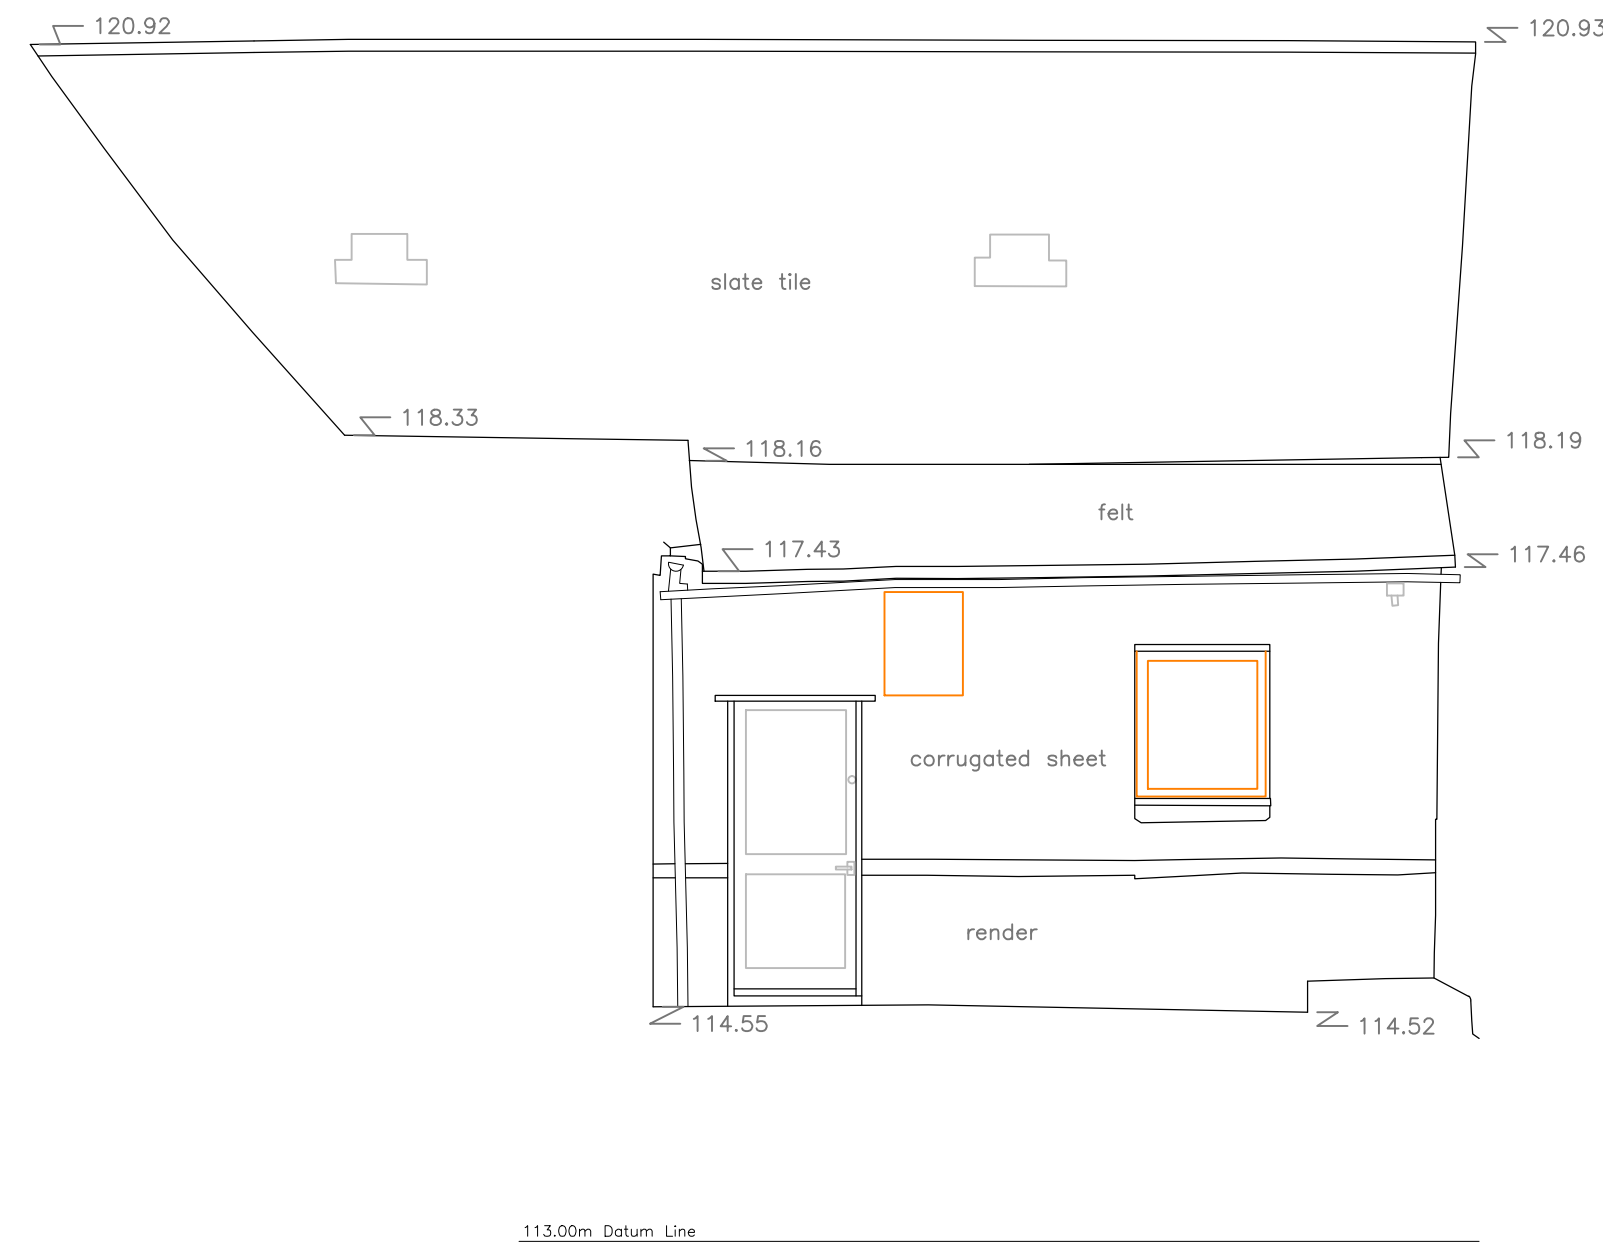


NORTH WEST ELEVATION

 

Scale 1 : 50

Elevation Locations

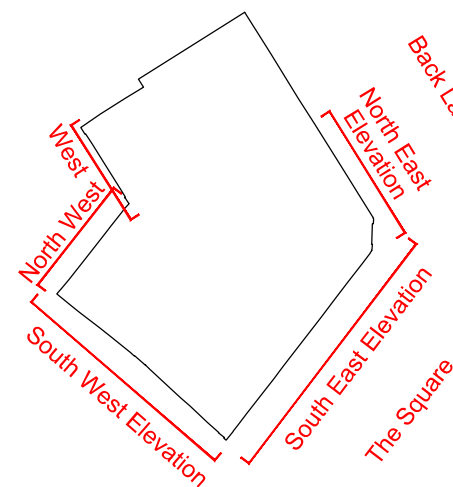

27-29 New Street
Charfield
Wotton under Edge
South Glos.
GL12 8ES

Project Name:
7 The Square
Ramsbury, Wiltshire, SN8 2PE

Drawing Title:
Existing Elevations

Client:
Earthline
Agent:
DRA Architects

Date: 18th July 2018 Scale: 1:50 @ A1

Grid Orientation: North GPS Sheet ID: DRA7squareEL Rev: None

Site Level Datum: OS GPS Surveyed By: VM Drawn By: EK

