




SOUTH (Front) ELEVATION [1:100]



AS EXISTING PHOTO [n.t.s]

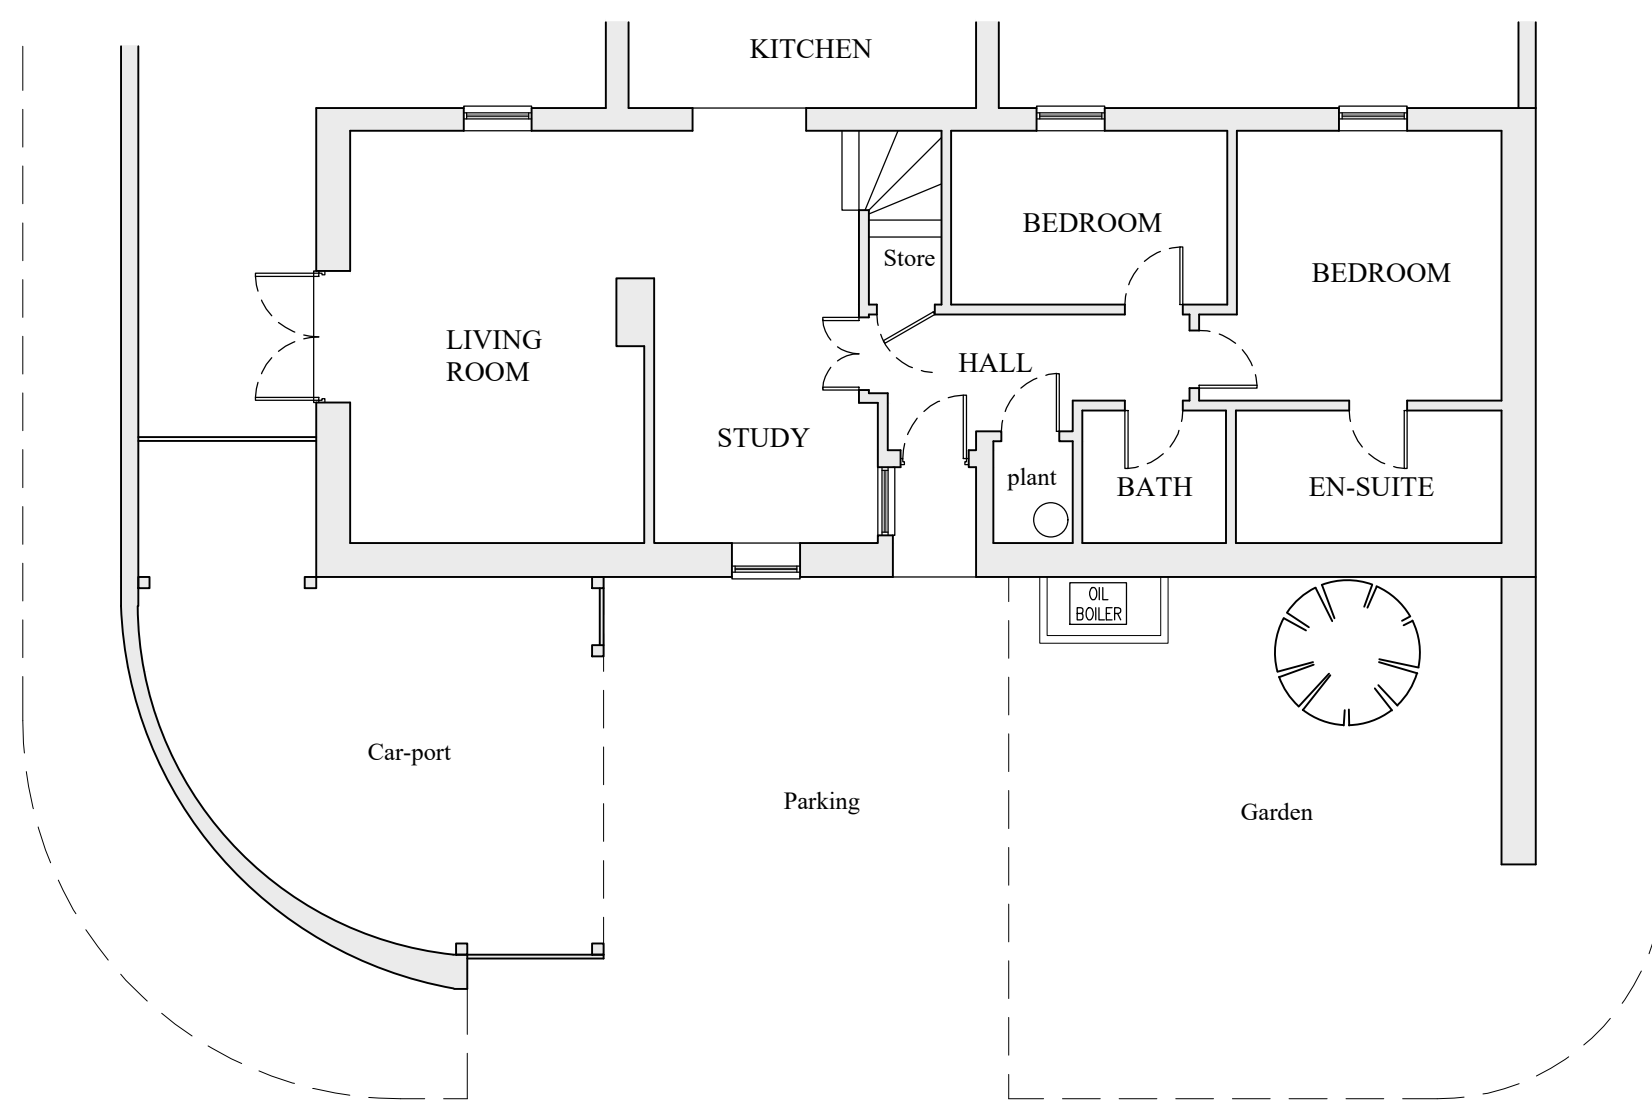

GROUND FLOOR PLAN [1:100]



Rev		Date	
WAYNE CARD ARCHITECTURAL SERVICES The Studio, 36 Crookhays, Shaftesbury, Dorset. SP7 8DX Tel:- (01747) 851771 Mobile - 07970 984586 email - wayne.card@btconnect.com			
JOB TITLE: Proposed Oil Boiler @ The Granary, Manor Farm, Bishopstone, SP5 4AS			
DRAWING TITLE: EXISTING FLOOR PLAN & ELEVATION			
DRAWING No: WAC/1441/E01		SCALE: 1:100	
REV:-		PAPER: on A3	
THIS DRAWING IS COPYRIGHT		DATE: 05/01/26	
		DRAWN: WAC	