




SOUTH (Front) ELEVATION [1:100]



PROPOSED PHOTO [n.t.s]

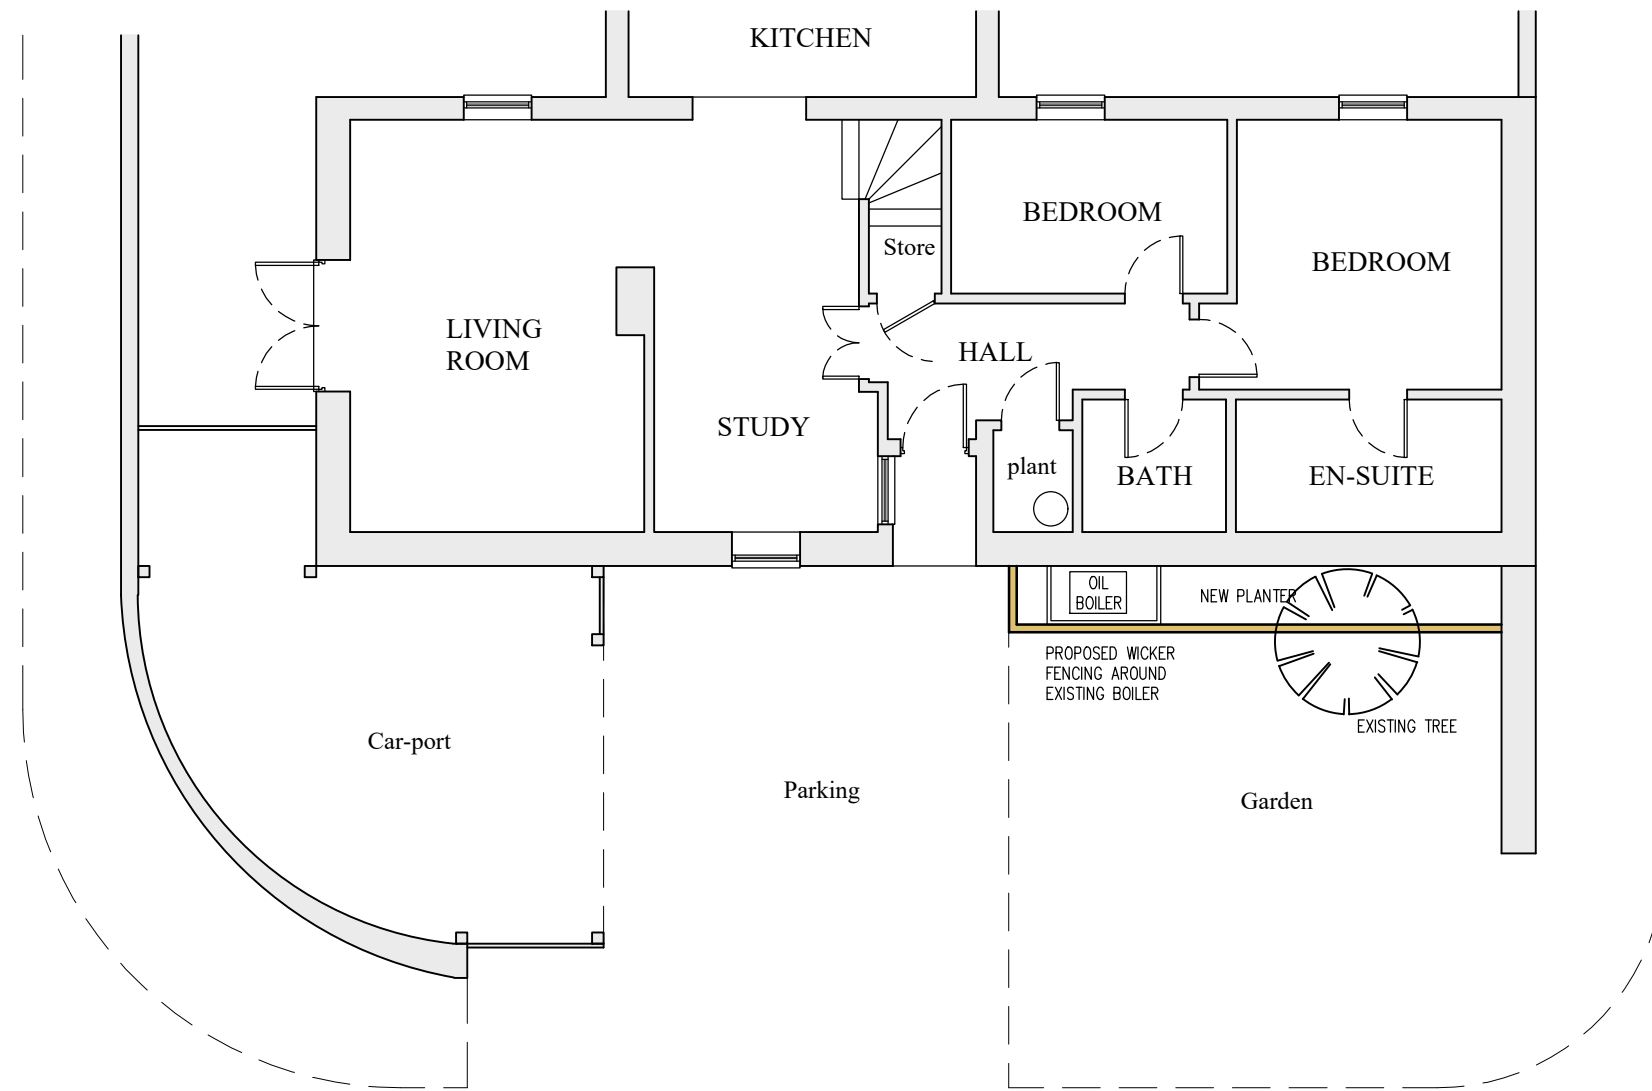

GROUND FLOOR PLAN [1:100]

Rev	Date
WAYNE CARD ARCHITECTURAL SERVICES The Studio, 36 Crookhays, Shaftesbury, Dorset. SP7 8DX Tel:- (01747) 851771 Mobile - 07970 984586 email - wayne.card@btconnect.com	
JOB TITLE: Proposed Oil Boiler @ The Granary, Manor Farm, Bishopstone, SP5 4AS	
DRAWING TITLE: PROPOSED FLOOR PLAN & ELEVATION	
DRAWING No:	SCALE: 1:100
WAC/1441/P01	PAPER: on A3
REV:-	DATE: 05/01/26
THIS DRAWING IS COPYRIGHT	DRAWN: WAC