


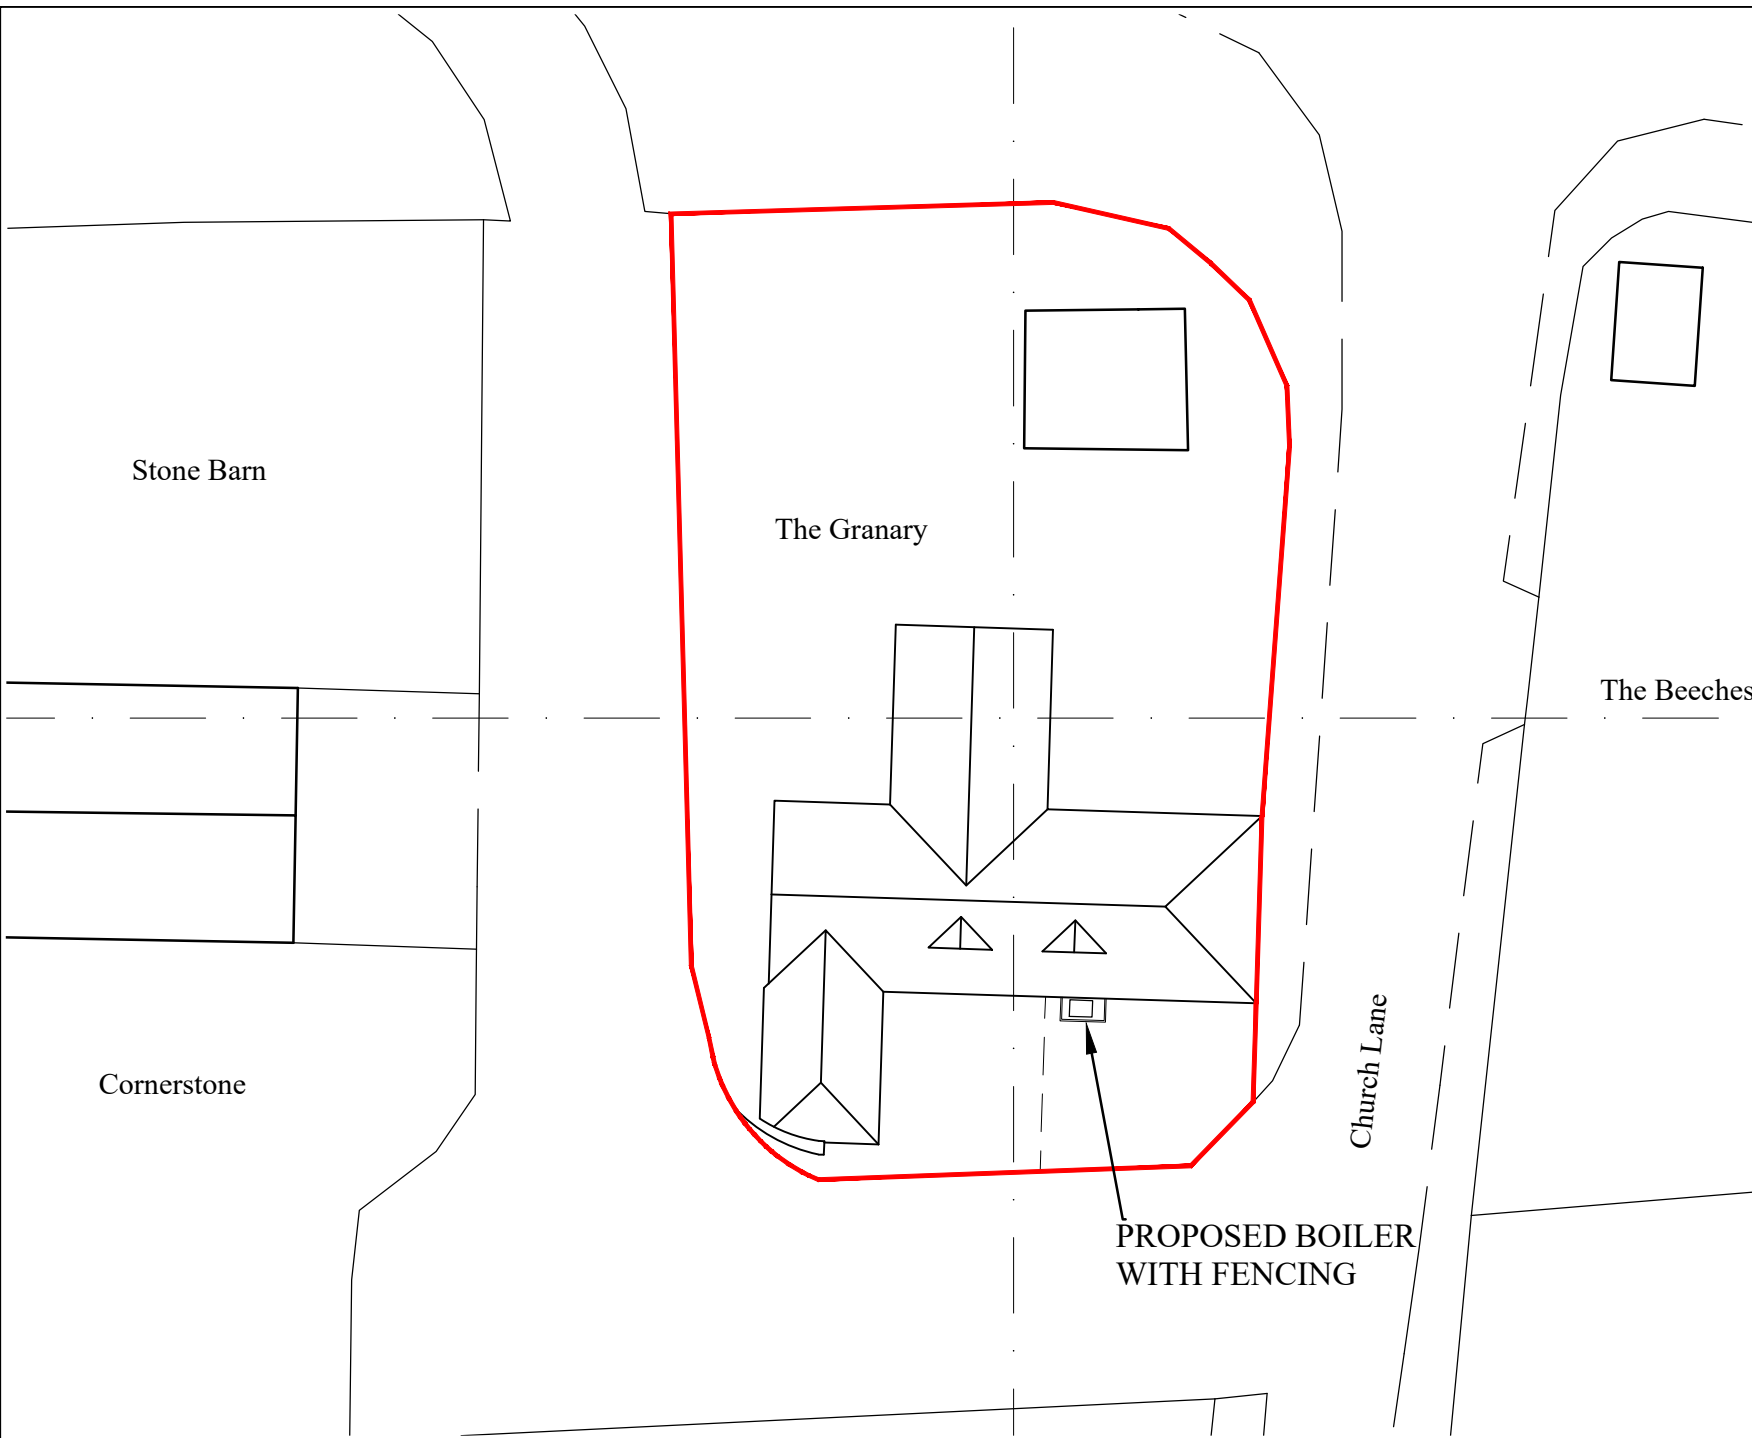

The Beeches

Church Lane




PROPOSED BOILER
WITH FENCING

Stone Barn

The Granary

Cornerstone

 

SITE PLAN [1:250]

WAYNE CARD
ARCHITECTURAL SERVICES
The Studio, 36 Crookhays,
Shaftesbury, Dorset. SP7 8DX
Tel:- (01747) 851771
Mobile - 07970 984586
email - wayne.card@btconnect.com

JOB TITLE:
Proposed Oil Boiler @
The Granary, Manor Farm,
Bishopstone, SP5 4AS

DRAWING TITLE:
SITE PLAN

DRAWING No:
WAC/1441/L02

SCALE: 1:250
PAPER: on A4

REV:-
THIS DRAWING IS COPYRIGHT

DATE: 05/01/26
DRAWN: WAC