





FRONT ELEVATION
AS EXISTING




SIDE ELEVATION 1
AS EXISTING

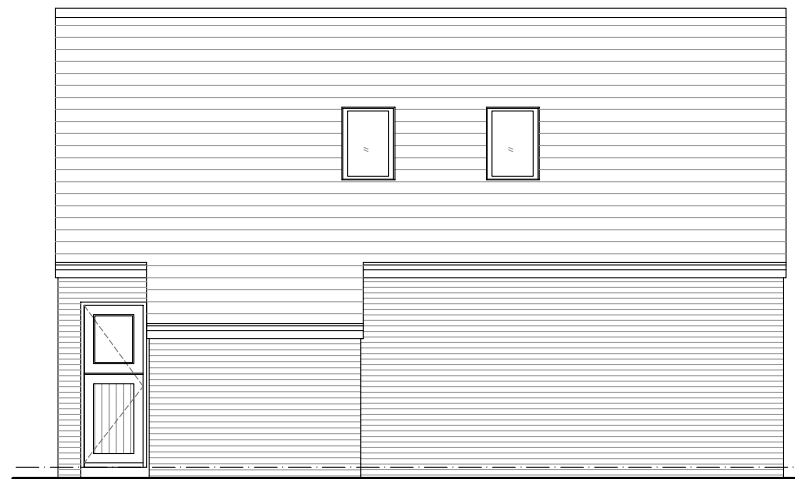


REAR ELEVATION
AS EXISTING

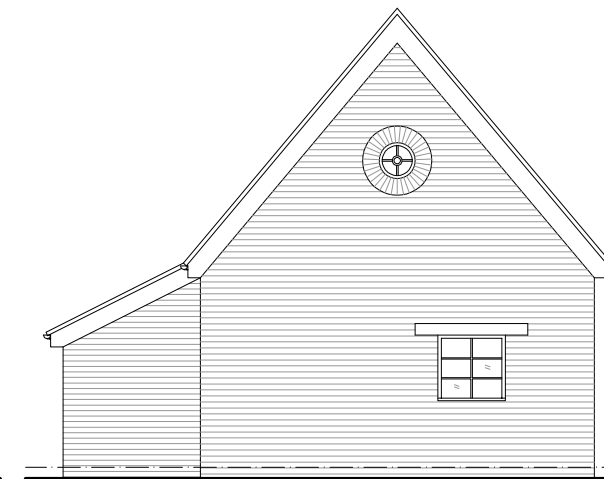


SIDE ELEVATION 2
AS EXISTING

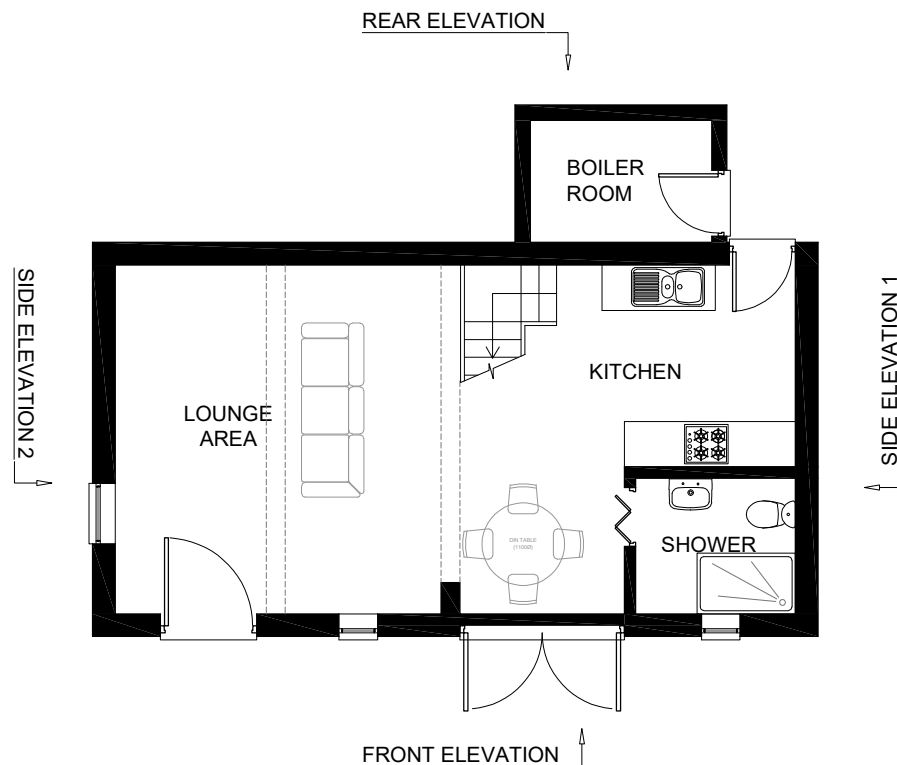

GROUND FLOOR PLAN
AS EXISTING

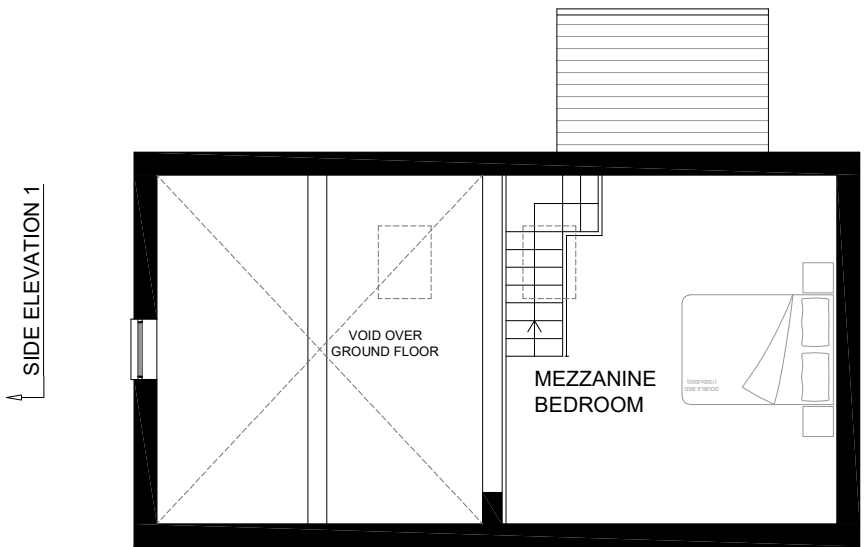

FIRST FLOOR PLAN
AS EXISTING

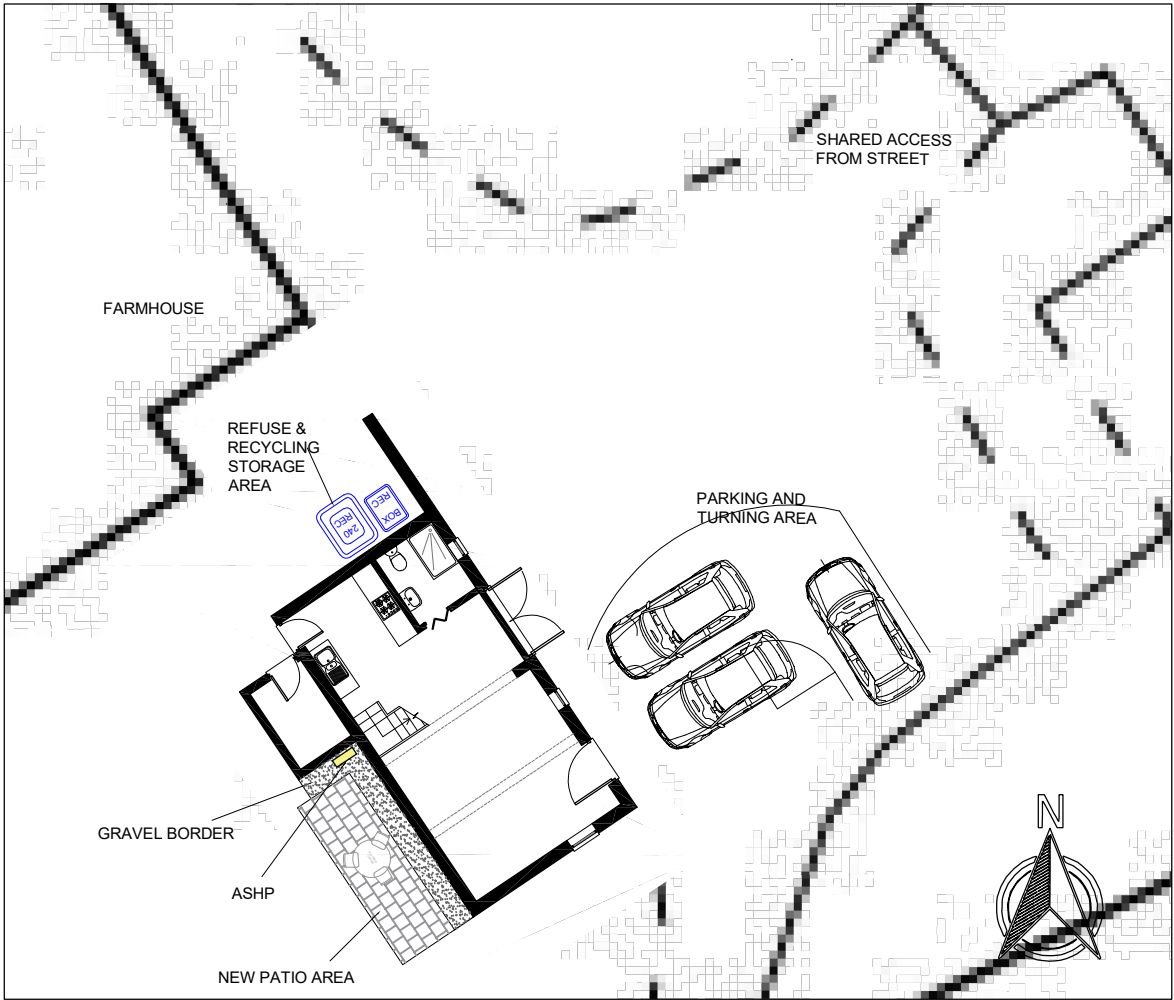


BLOCK PLAN 1:200

SIMPLE PLANS
PLANNING & DESIGN SERVICES
e: simpleplans76@gmail.com m: 07715 707733
www.simpleplans.net

© COPYRIGHT
No part of this drawing may be reproduced without written consent.
All contractors must visit site and be responsible for taking and checking all dimensions relating to this work.
Do not scale from this drawing.

REVISION NOTES

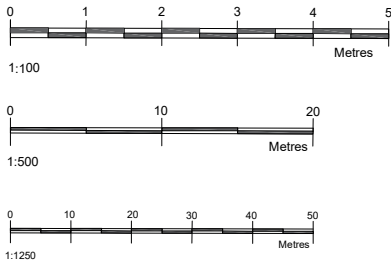

STATUS
PLANNING

PROJECT CHANGE OF USE OF THE COACH HOUSE AT WOOTTON FIELDS FARM, BROAD TOWN ROAD, ROYAL WOOTTON BASSETT, SN4 7AS		
DATE/DRAWN BY 11.12.25 JD	SCALE 1:100@A3	
DRAWING TITLE FLOOR PLANS & ELEVATIONS AS EXISTING & BLOCK PLAN	PROJECT NO	REV
	DRAWING NO PL01	