

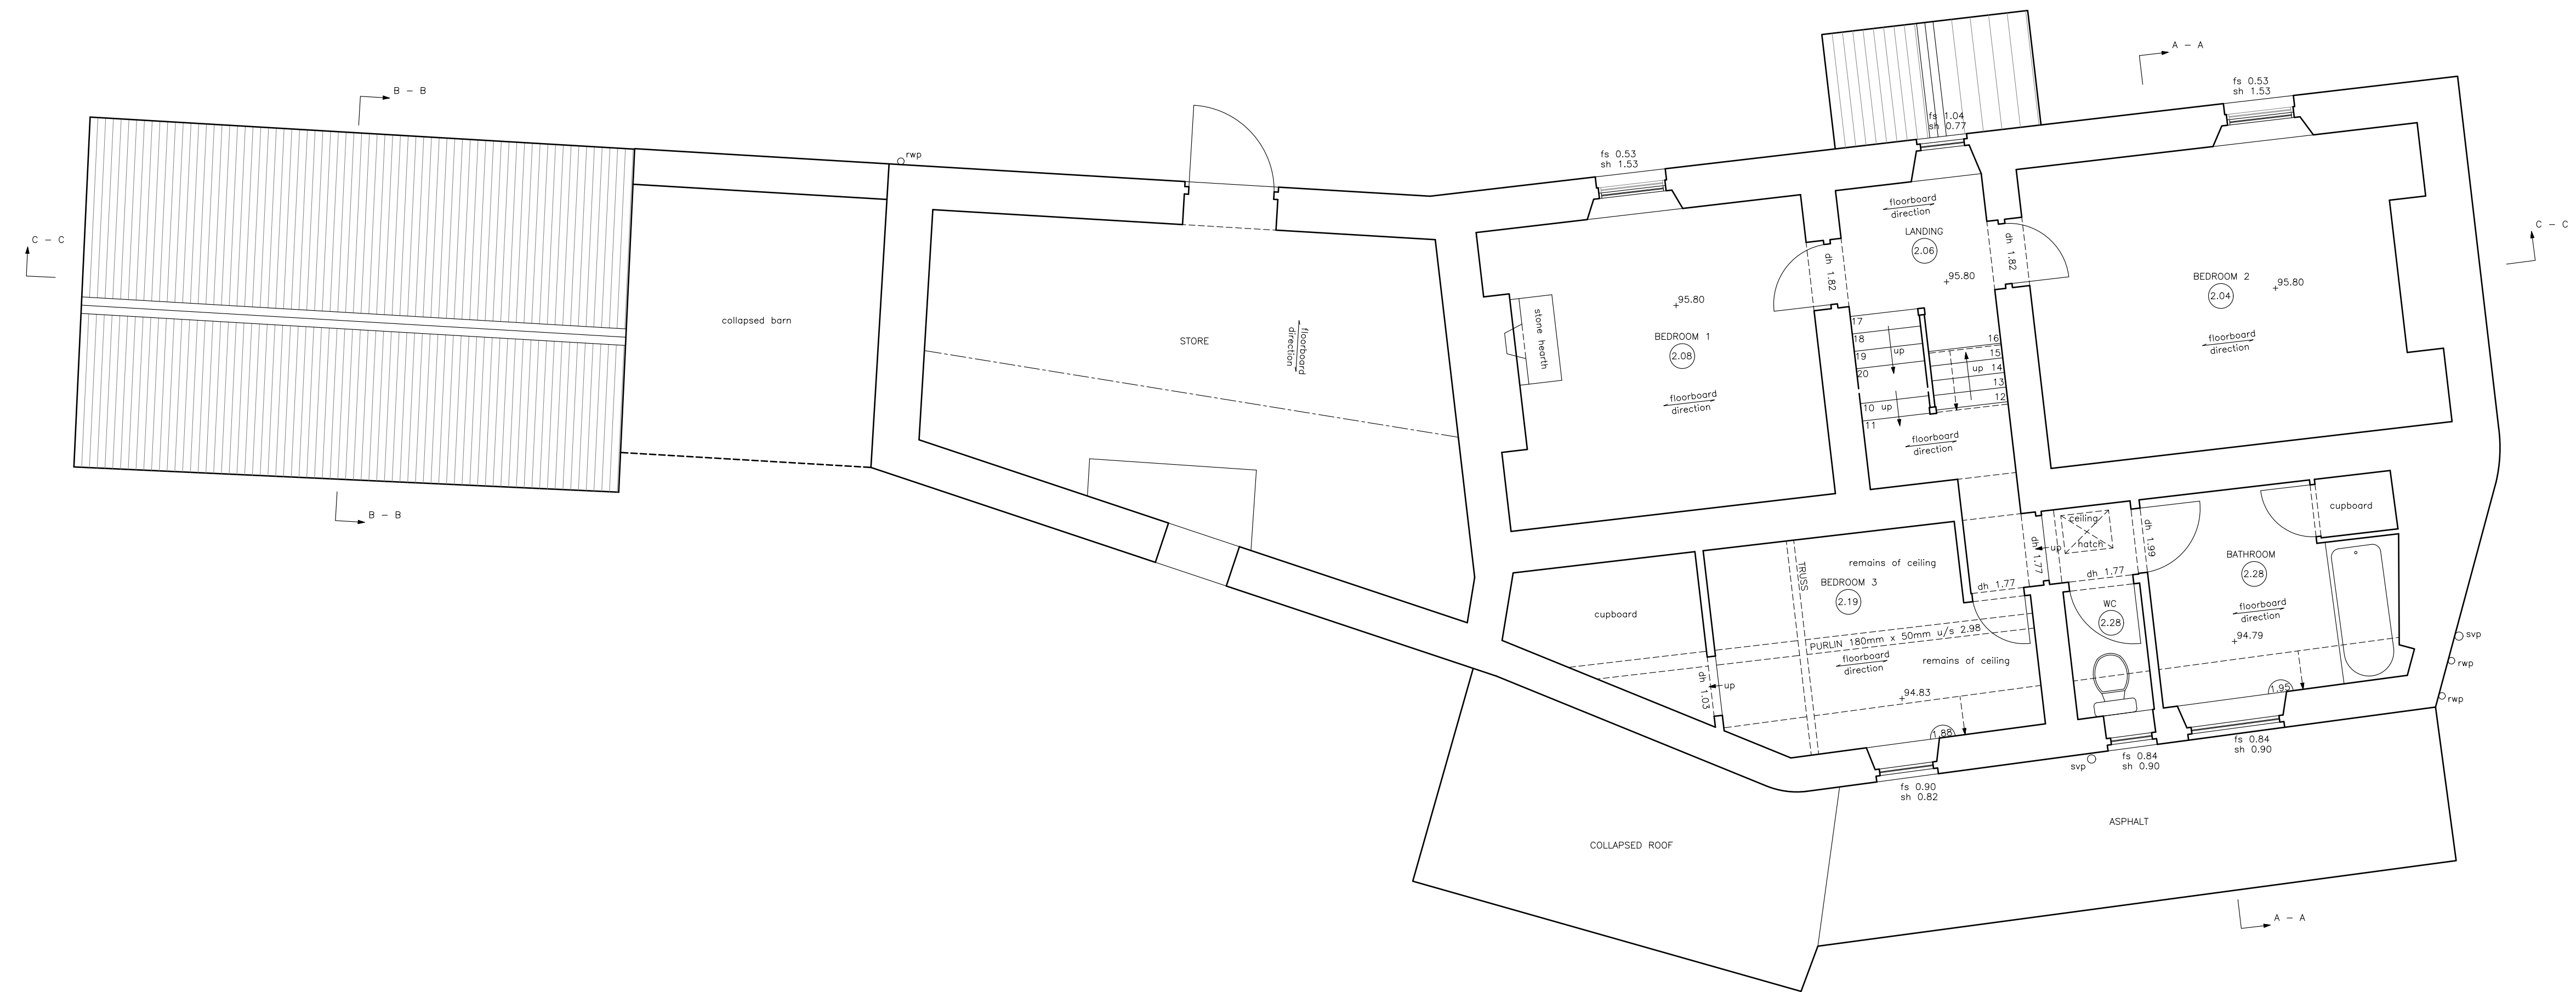


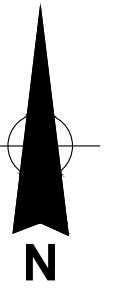

FIRST FLOOR PLAN

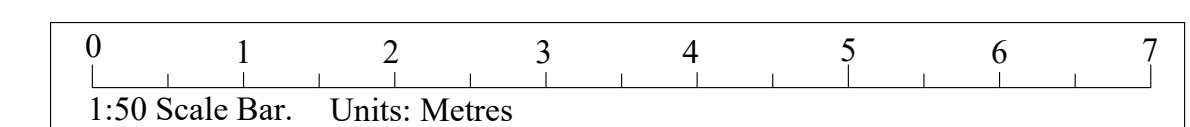

PROJECT:
The Three Magpies
Maysey Hampton
Cirencester

CLIENT:
Mr & Mrs Shipway

DRAWING:
Survey Drawing
First Floor Plan

DRAWING NUMBER:
570/03

SCALE
1:50 @ A1L

DATE
October 2023

DRAWN
SB

SJB Surveying Ltd
07967605089
sam@sjbsurveying.co.uk