



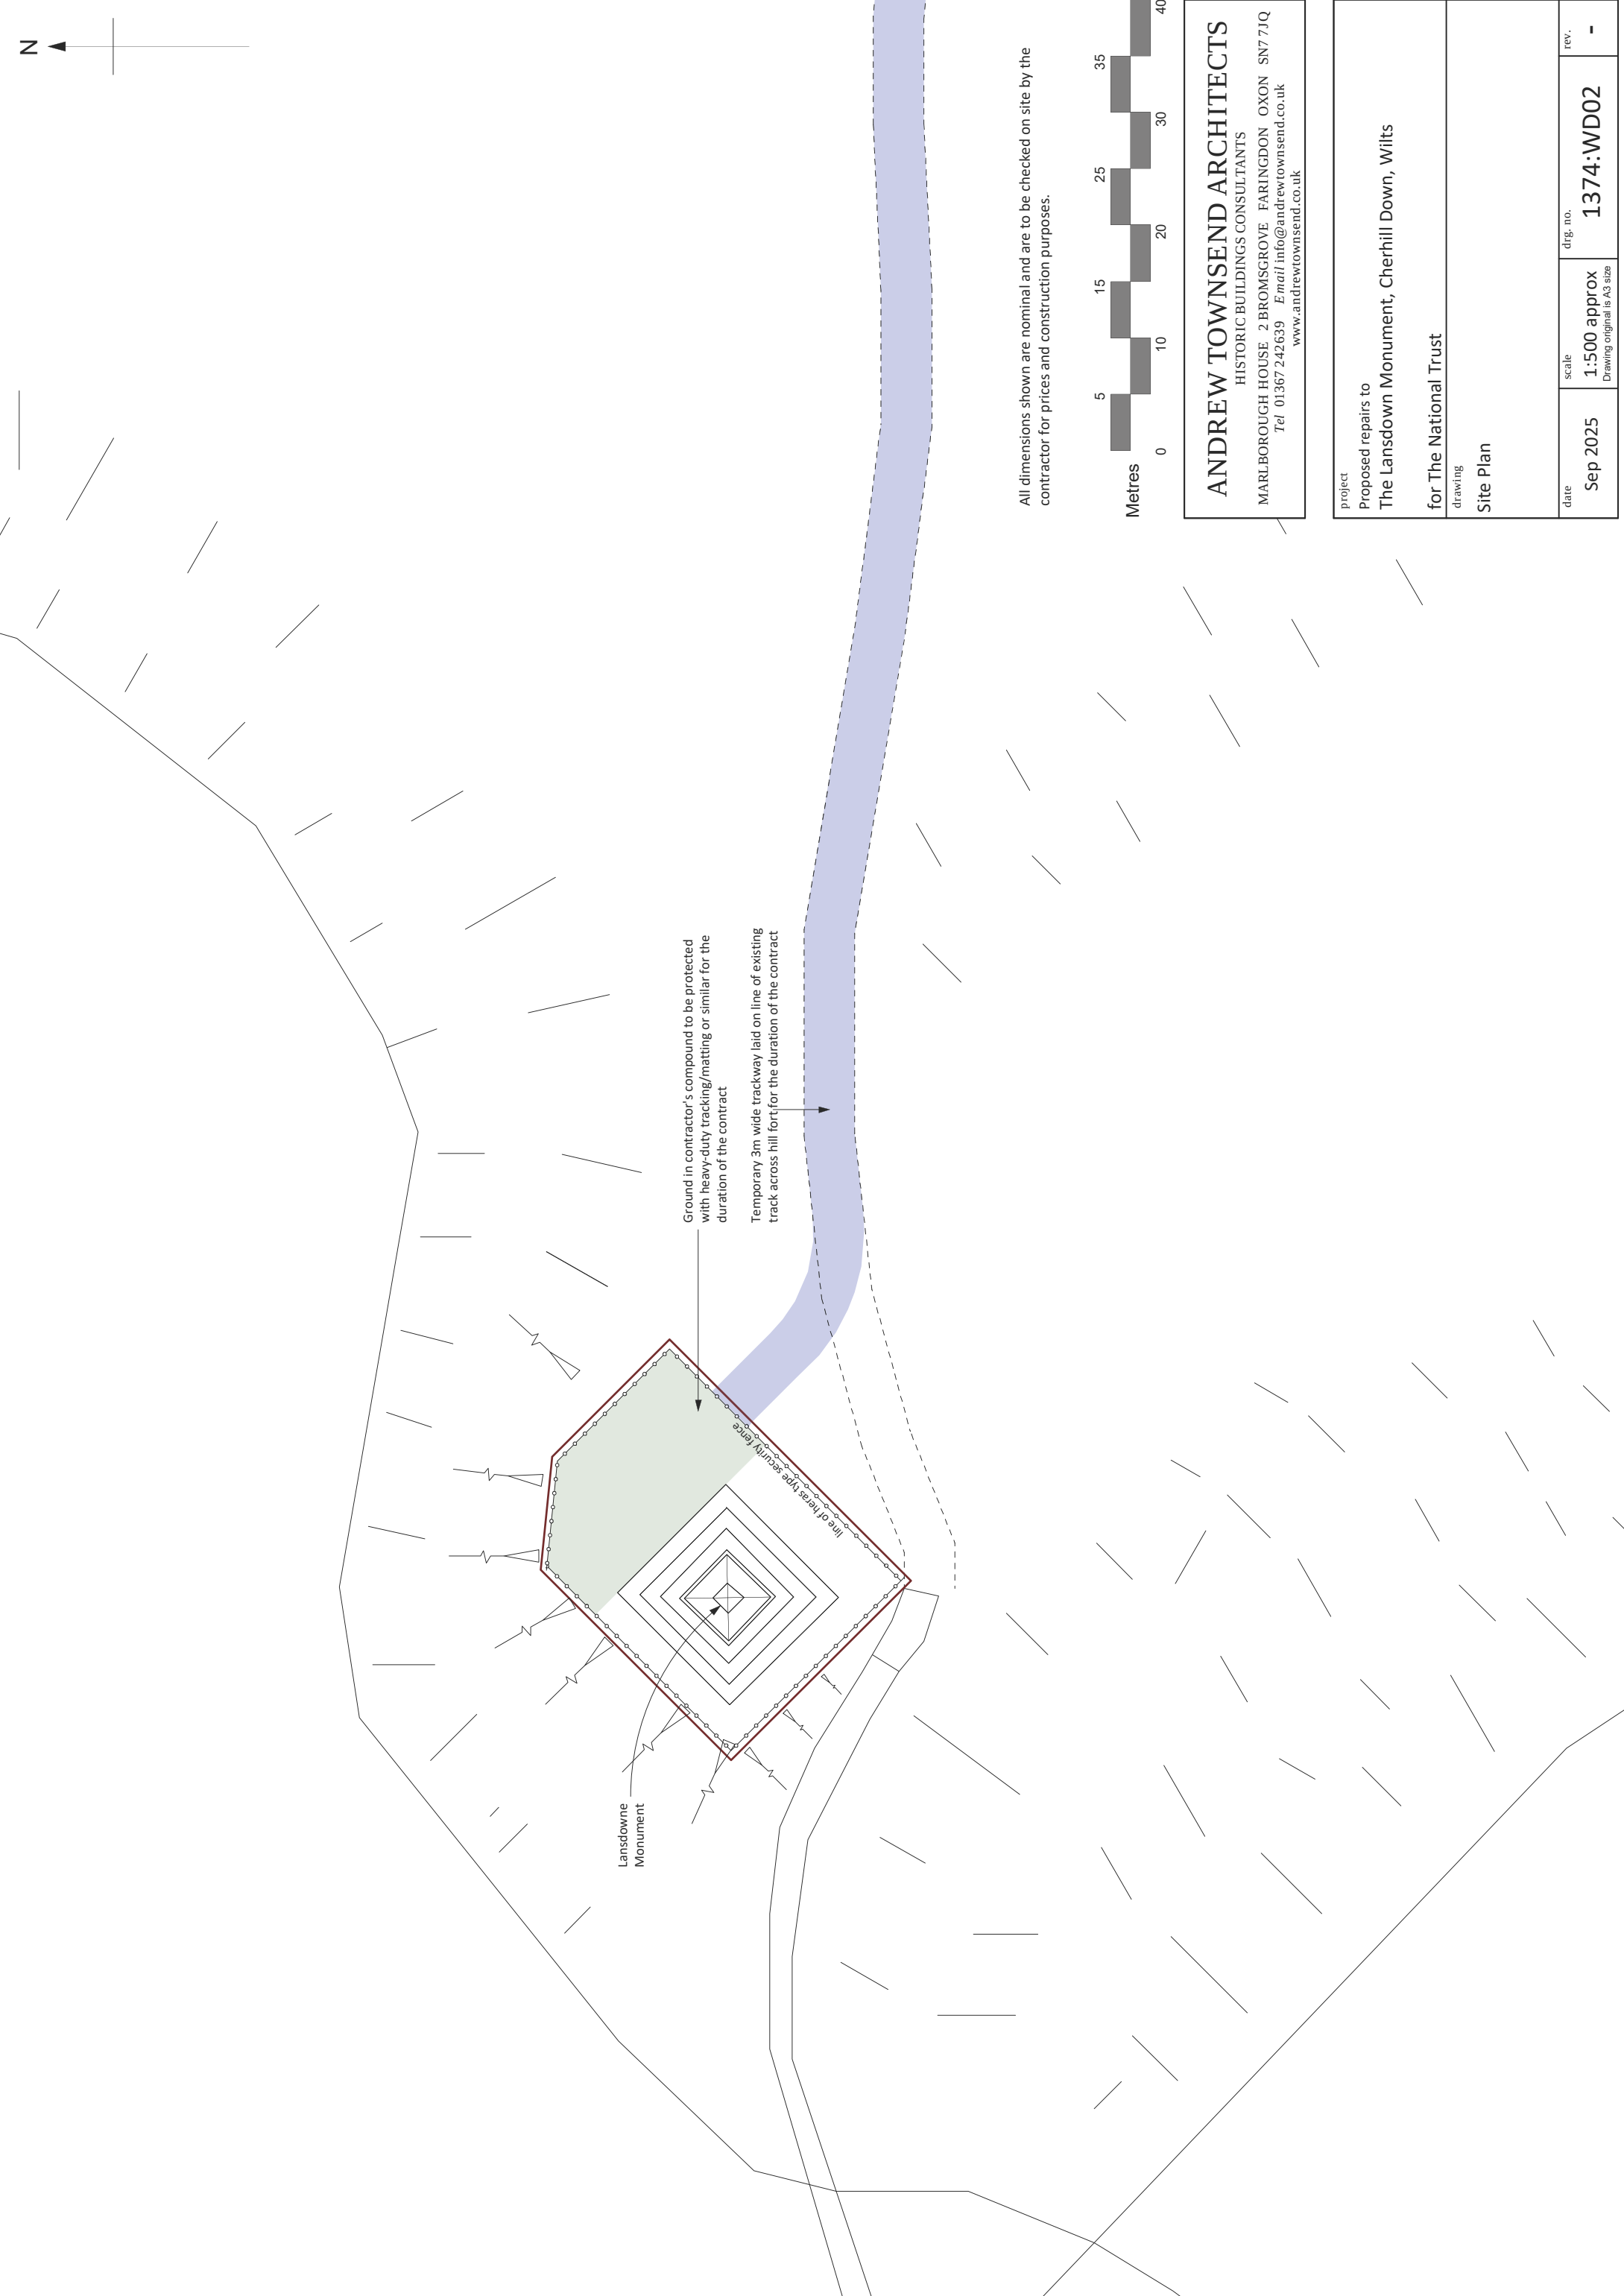

All dimensions shown are nominal and are to be checked on site by the contractor for prices and construction purposes.

 

ANDREW TOWNSEND ARCHITECTS

HISTORIC BUILDINGS CONSULTANTS

MARLBOROUGH HOUSE 2 BROMSGROVE FARINGDON OXON SN7 7JQ

Tel 01367 242639 Email info@andrewtownsend.co.uk

www.andrewtownsend.co.uk

project			
Proposed repairs to The Lansdown Monument, Cherhill Down, Wilts			
for The National Trust			
drawing			
Site Plan			
date	scale	drg. no.	rev.
Sep 2025	1:500 approx Drawing original is A3 size	1374:WD02	-