

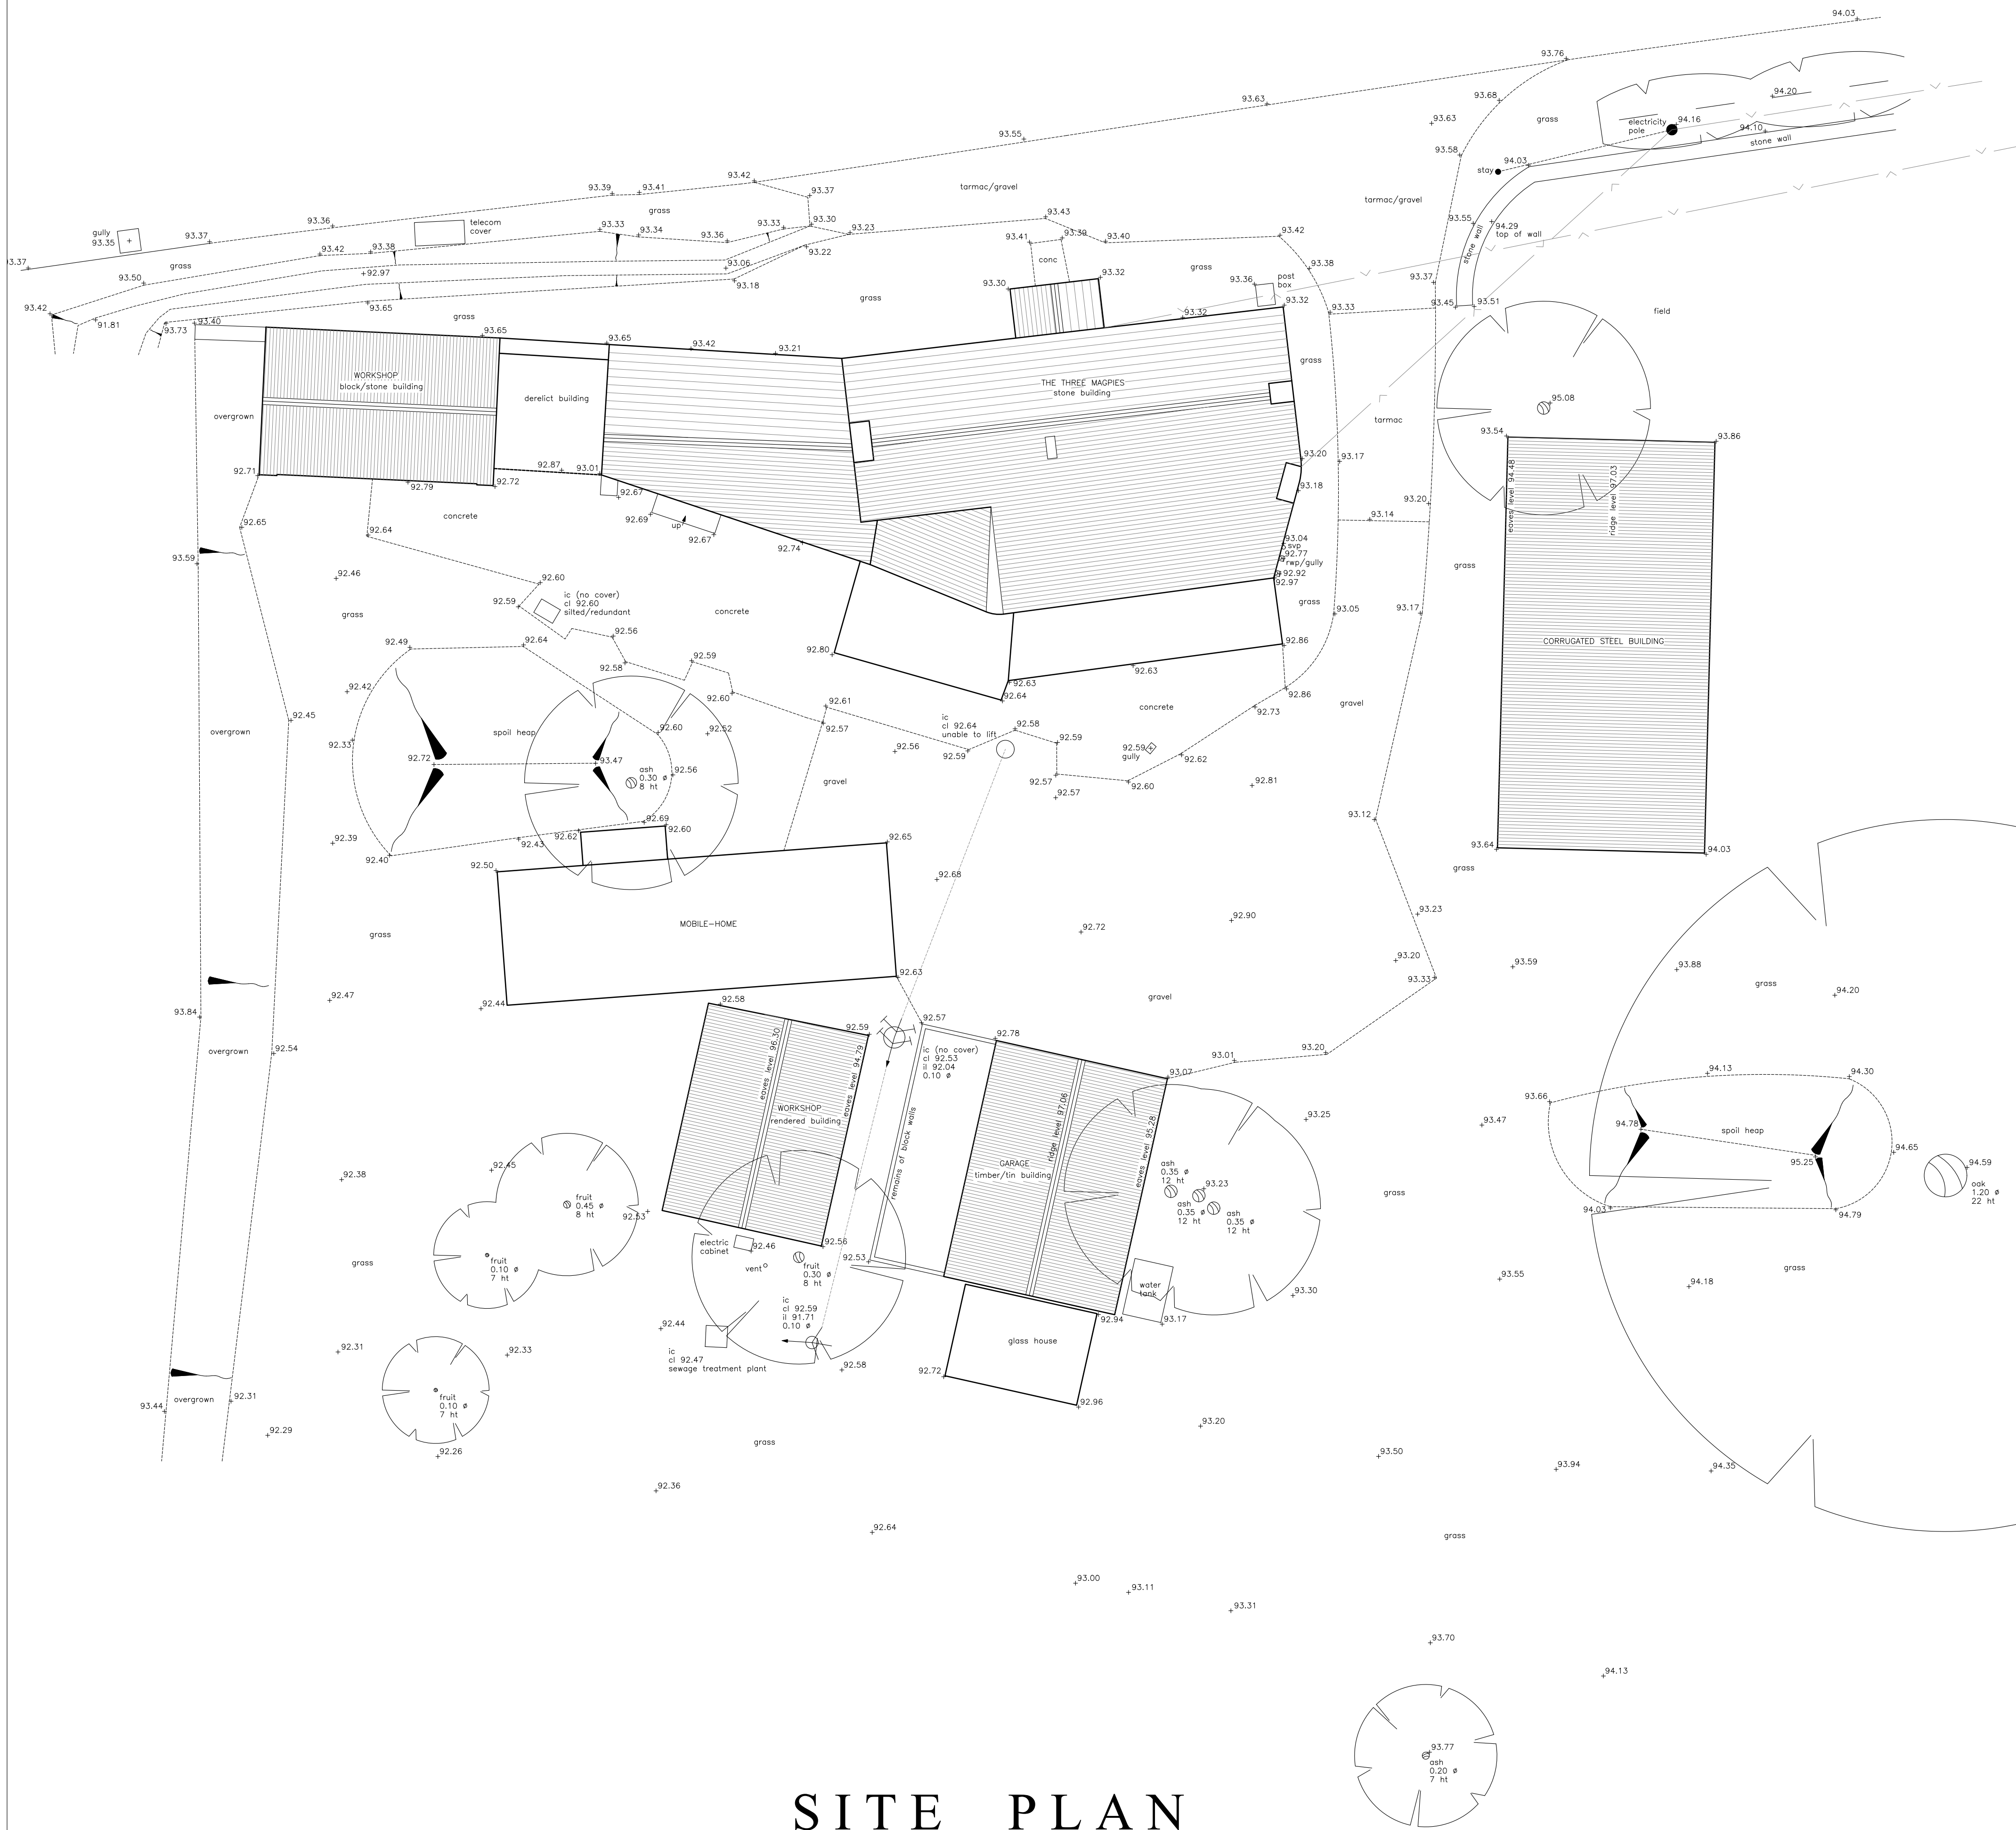


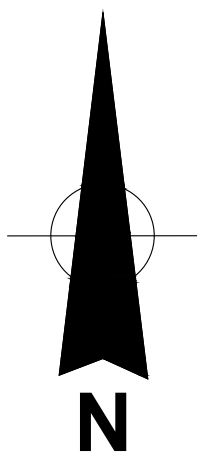

SITE PLAN

 

PROJECT:
The Three Magpies
Meysey Hampton
Cirencester
CLIENT:
Mr & Mrs Shipway

DRAWING:
Survey Drawing
Site Plan

DRAWING NUMBER:
570/01

SCALE
1:100 @ A1P

DATE
October 2023

DRAWN
SB

SJB Surveying Ltd
07967605089
sam@sjbsurveying.co.uk