





SOUTH ELEVATION

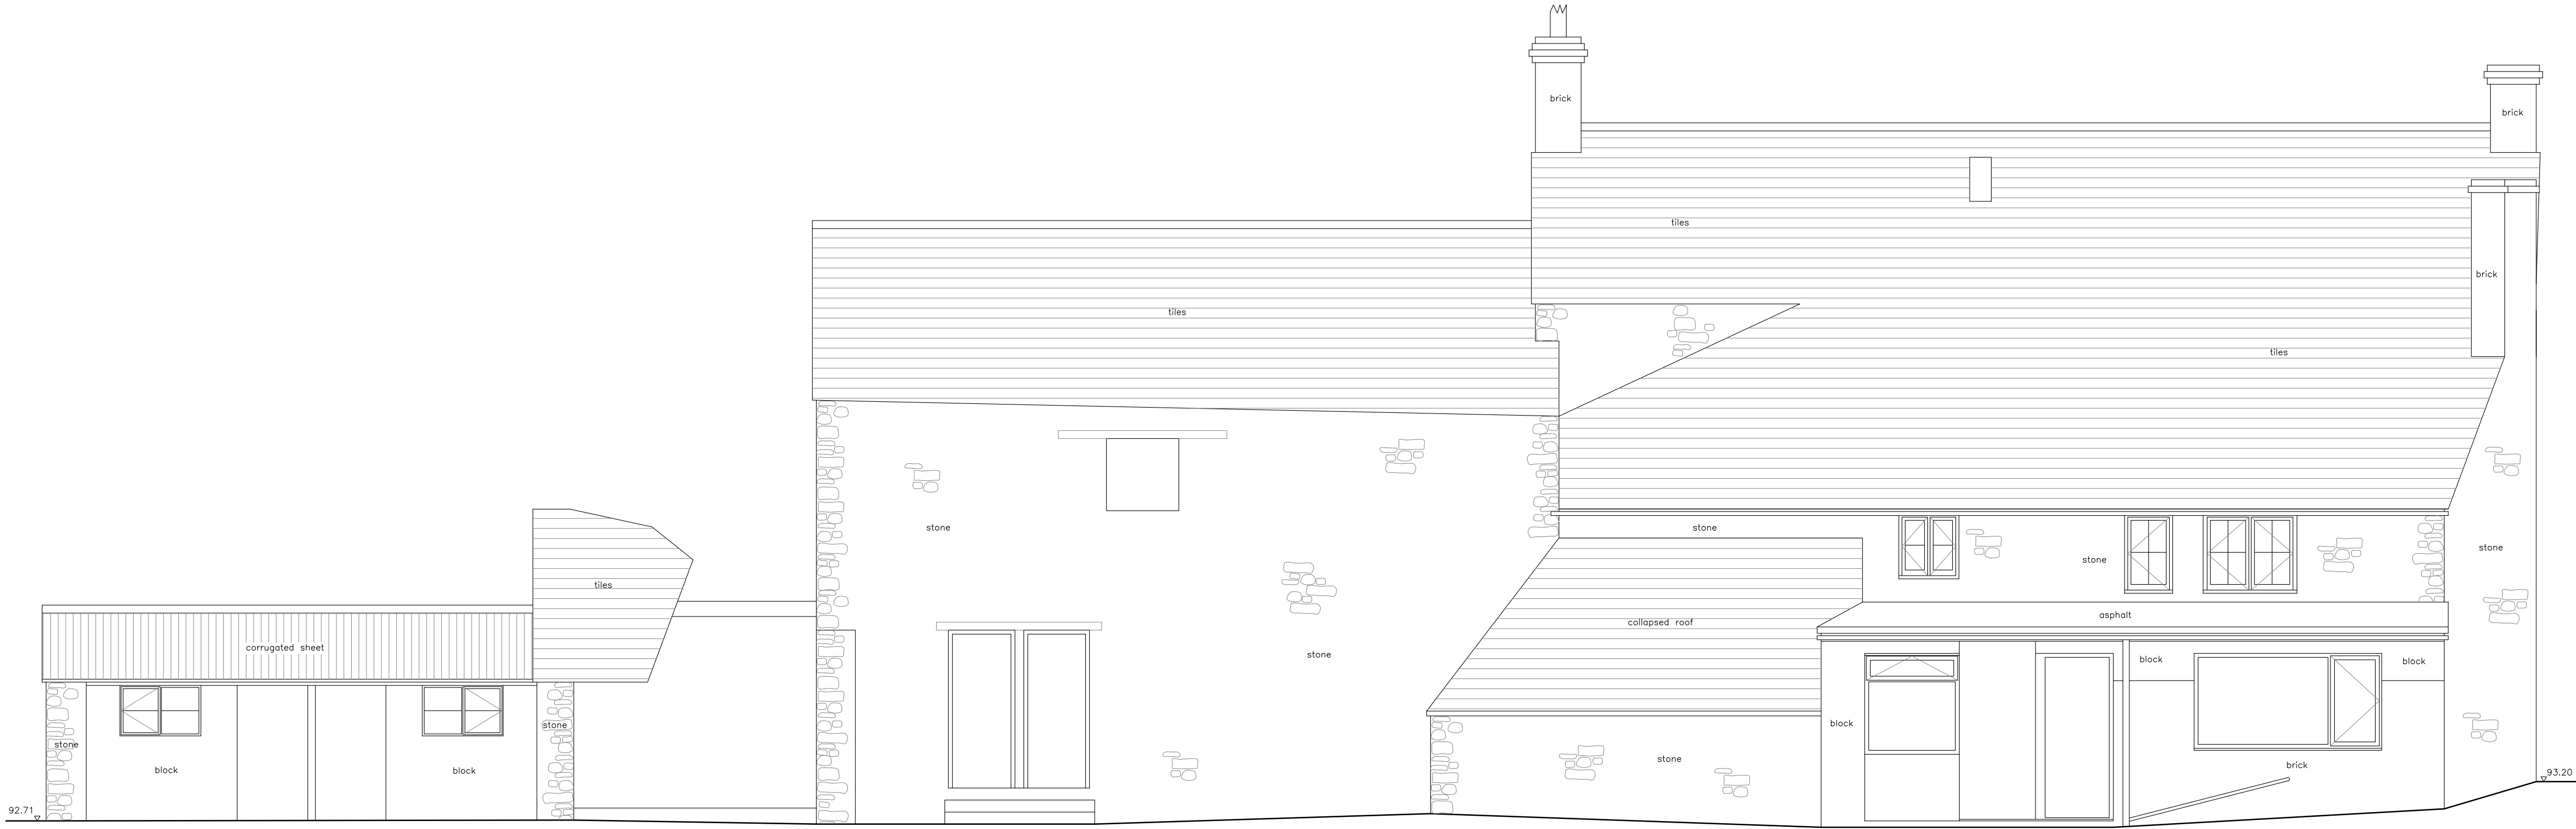

WEST ELEVATION

 

PROJECT:
The Three Magpies
Meysey Hampton
Cirencester
CLIENT:
Mr & Mrs Shipway
DRAWING:
Survey Drawing
Elevations – sheet 2 of 2
DRAWING NUMBER:
570/06
SCALE
1:50 @ A1L
DATE
October 2023
DRAWN
SB
SJB Surveying Ltd
07967605089
sam@sjbsurveying.co.uk