



FOR 2No BICYCLES

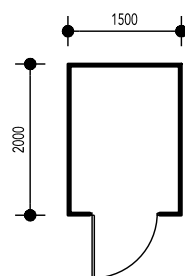


PLAN

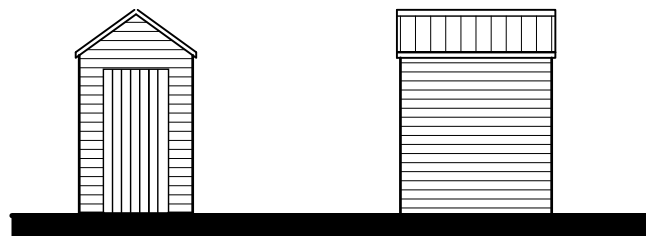


FRONT ELEVATION SIDE ELEVATION

FOR 4No BICYCLES

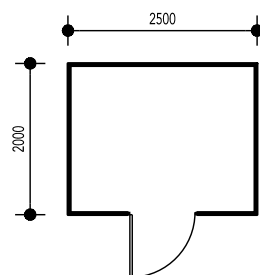

PLAN

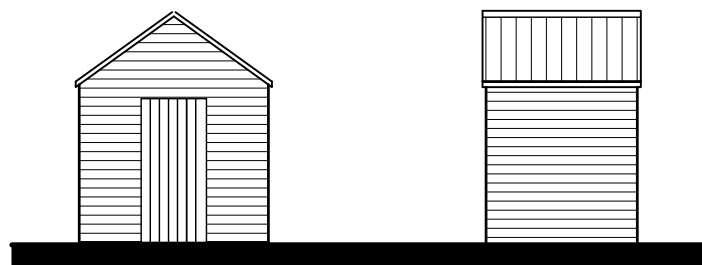

FRONT ELEVATION SIDE ELEVATION

SPITFIRE ROAD, CALNE

CYCLE STORES

DATE : NOVEMBER 2025

DRAWN : JJJ

DRAWING TITLE : CYCLE STORES

DRAWING NO : 0841-110

SCALE : 1:100 @ A4



The Distillery, The Old Brewery Office Park,
7 - 11 Lodway, Pill, Bristol BS20 0DH
T. 01275 813380 E.admin@focusdp.com
www.focusdp.com