



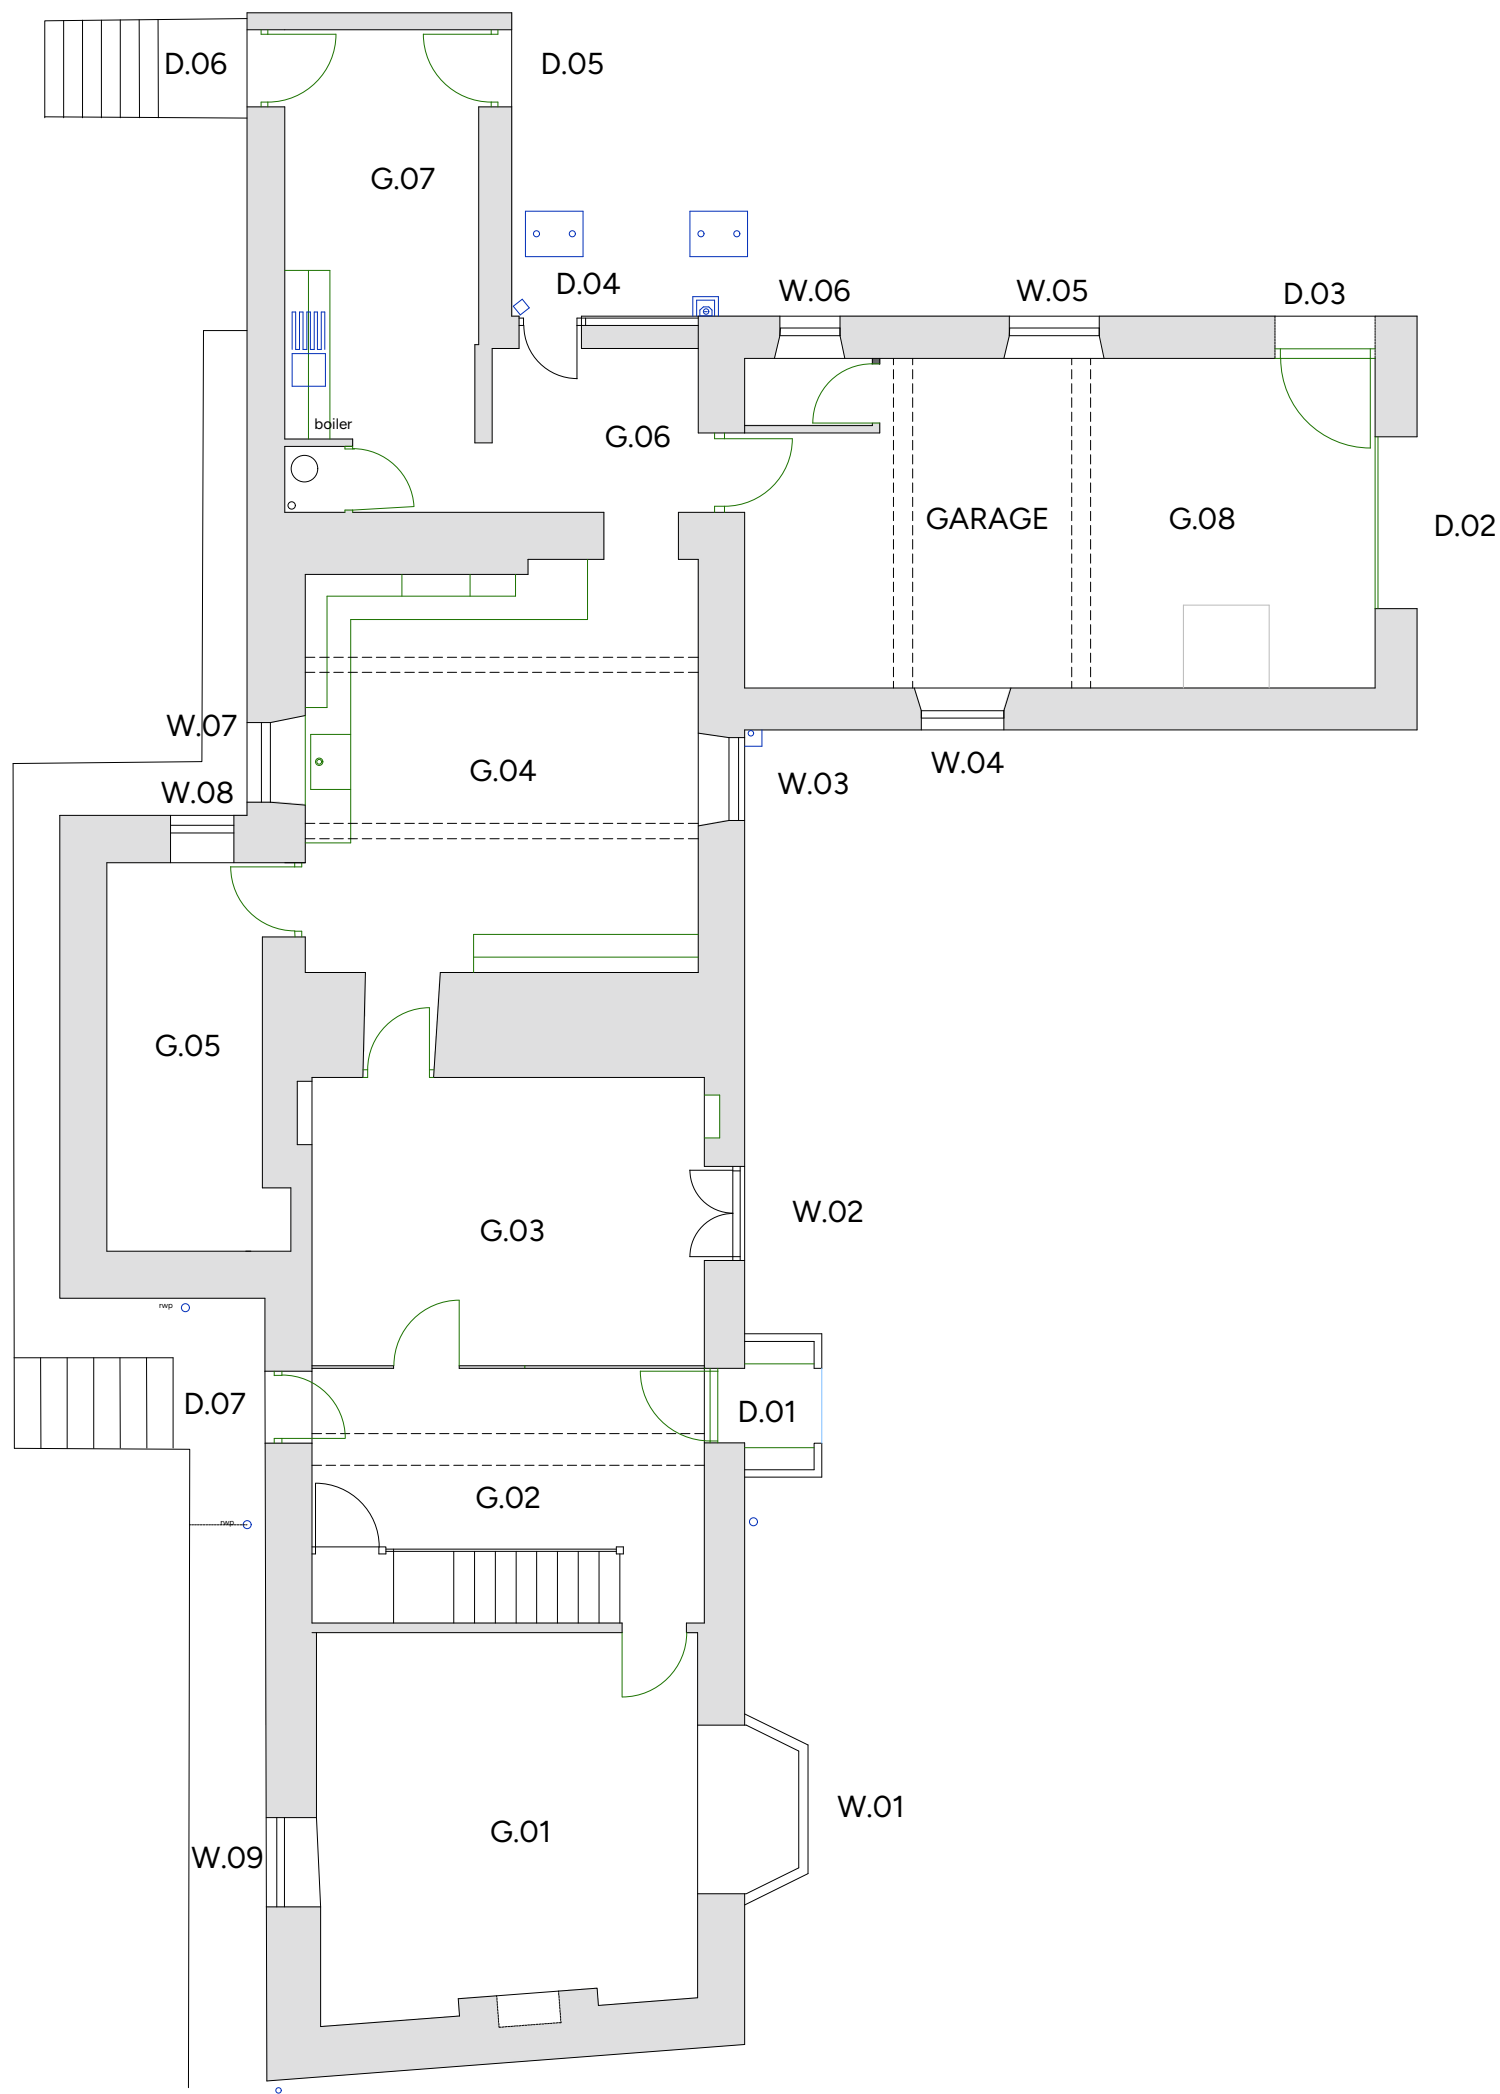

Existing : Ground Floor Plan scale 1:100

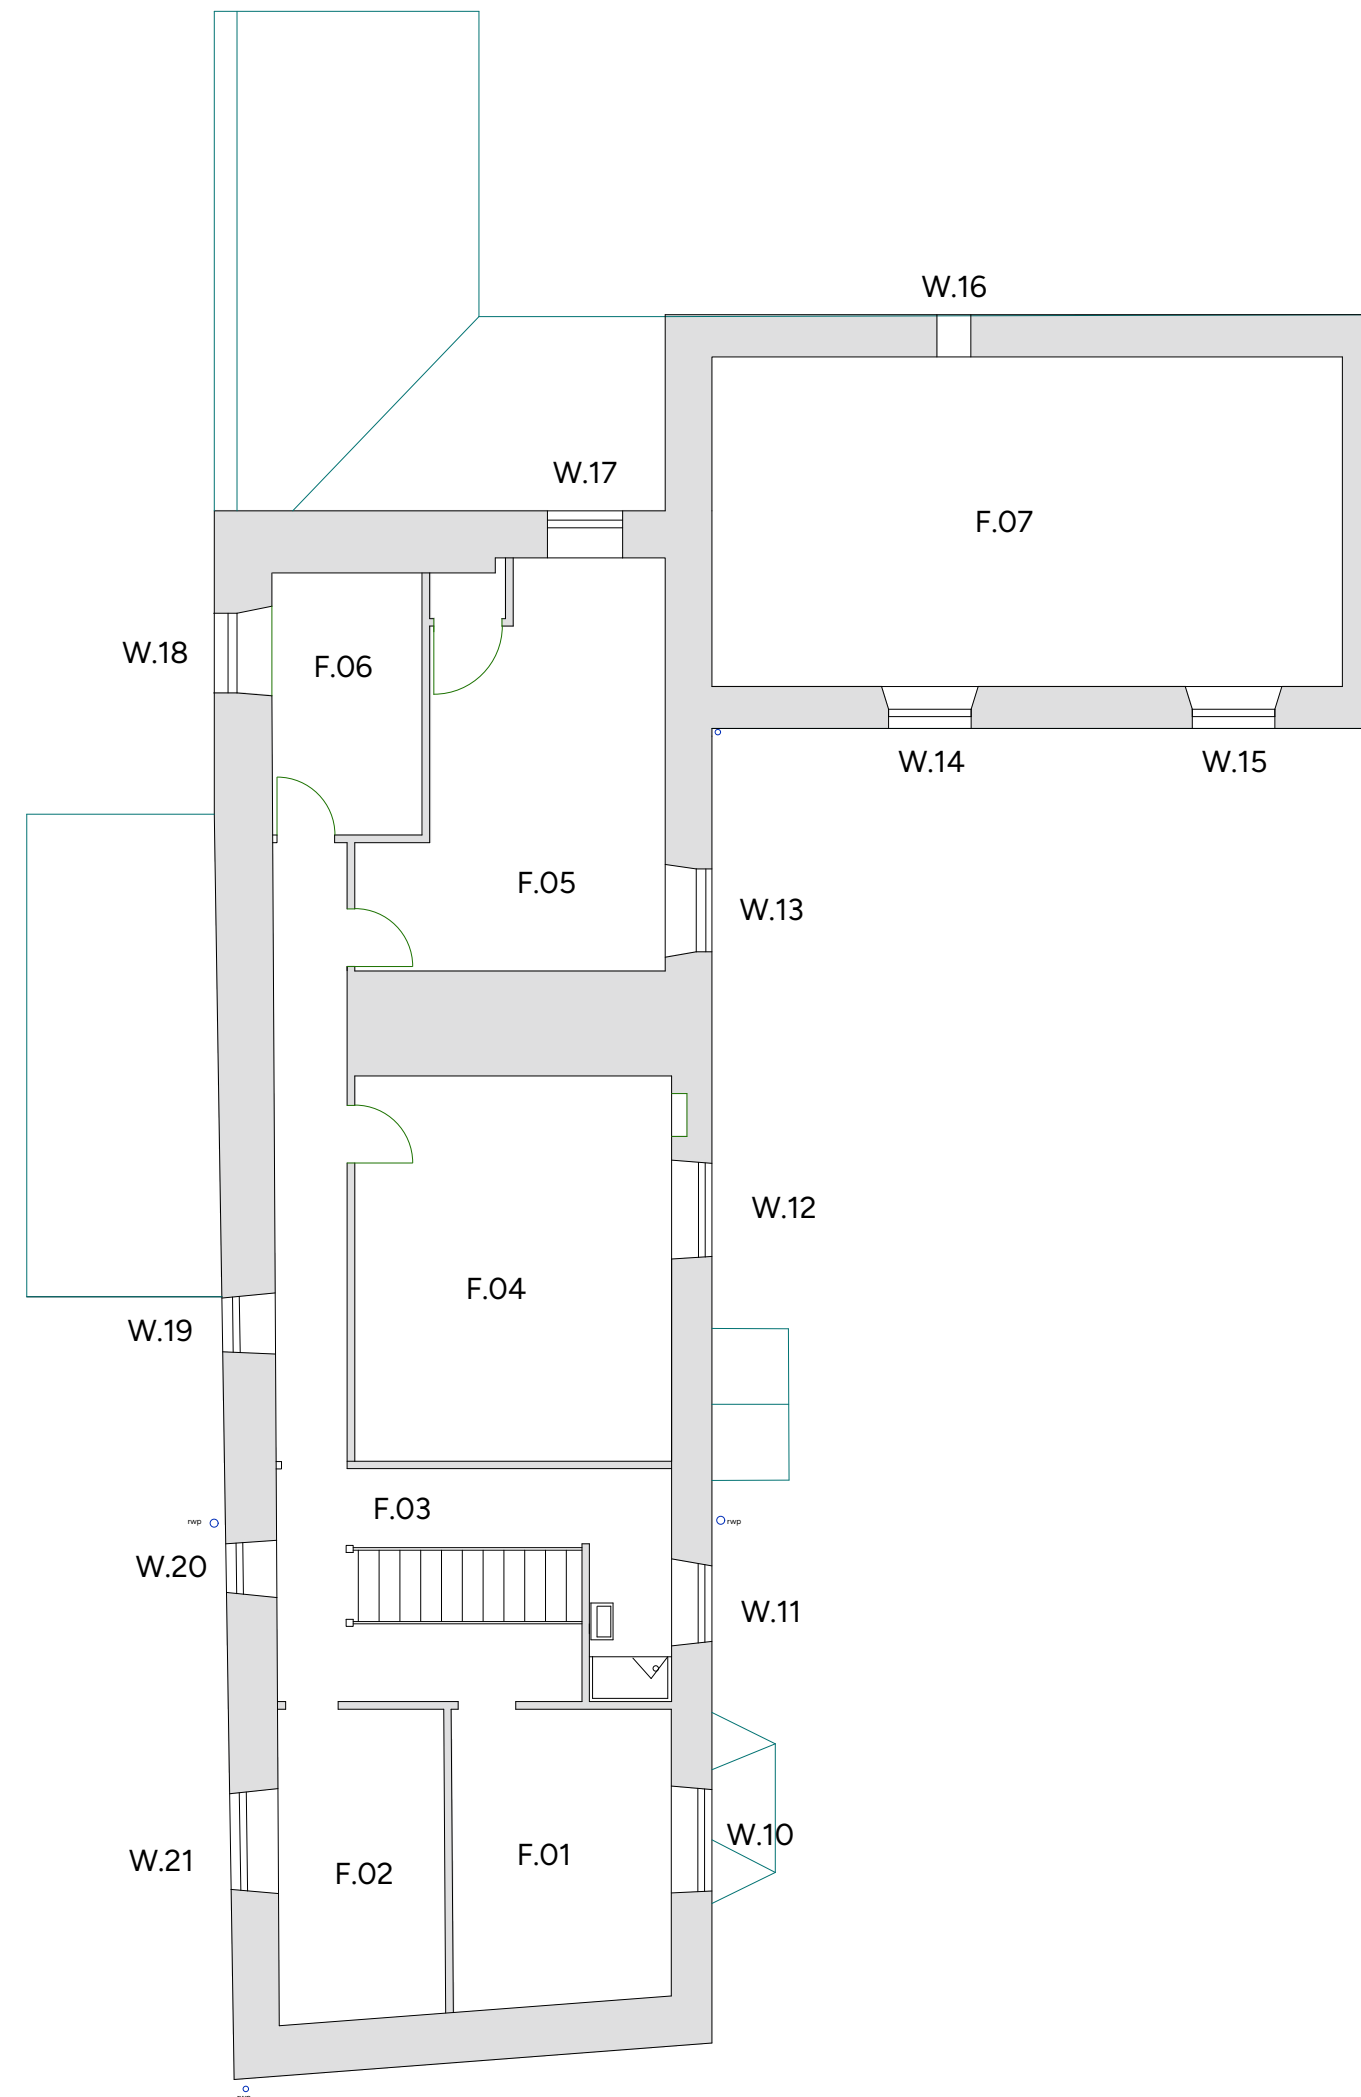

Existing : First Floor Plan scale 1:100

Rev.	Date.	Details
Client:	Lord O'Neill Calne Estate	
Project:	Studley Farm House, Witherley, CV9 3PH	
Drawing Title:	Existing Floor Plans	

**fisher
german**

Fisher German LLP, The Estates Office, Norman Court, Ashby de la Zouch, Leicestershire, LE65 2UZ			
Scale Bar	1:100		
0m 1 2 3			
First Issued:	17.09.2025	Revision Checked:	09.01.2026
Drawn:	EB	Checked:	PB
Project Ref:	133434-016	Paper Size:	A2
Drawing Ref:	EP01	Rev:	- Issue 01
THIS DRAWING IS PROTECTED BY COPYRIGHT. IT MAY NOT BE REPRODUCED IN ANY FORM OR BY ANY MEANS FOR ANY PURPOSE WITHOUT WRITTEN PERMISSION OF FISHER GERMAN LLP CHARTERED SURVEYORS. FISHER GERMAN LLP IS A LIMITED LIABILITY PARTNERSHIP. REGISTERED IN ENGLAND AND WALES. REGISTERED NUMBER: 0C37054. REPRODUCED USING ORDNANCE SURVEY DATA. CROWN COPYRIGHT. ALL RIGHTS RESERVED. LICENCE NUMBER: 30005037			