




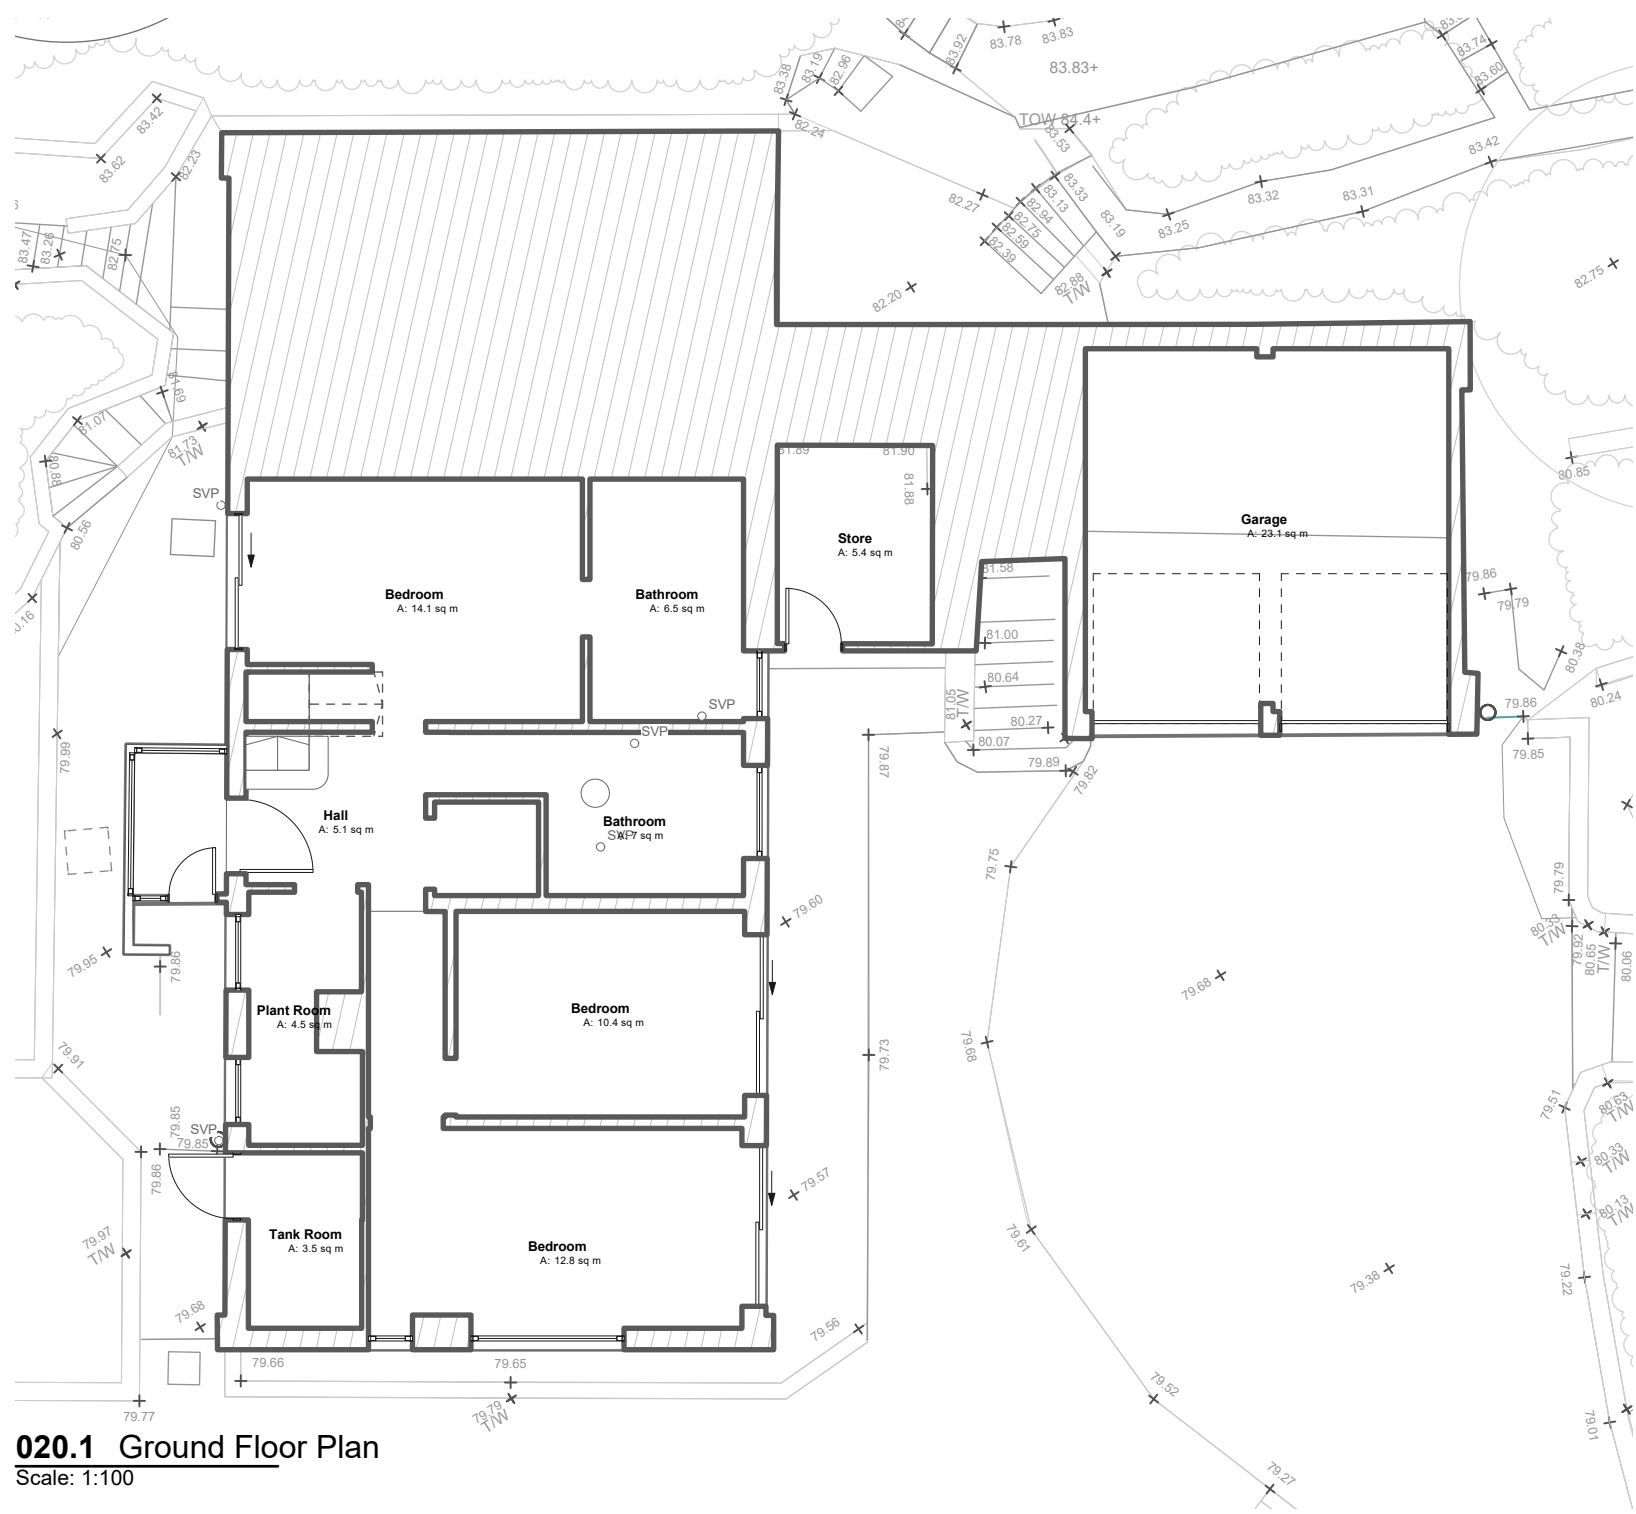


020.1 Ground Floor Plan
Scale: 1:100

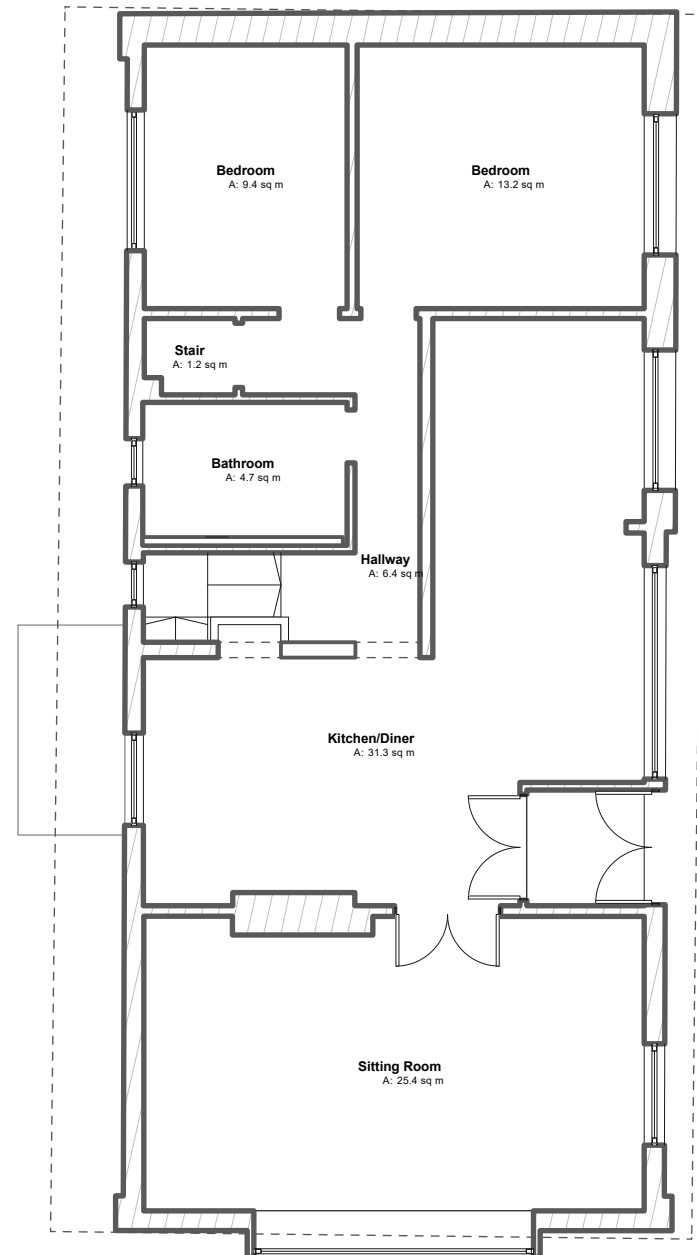

020.2 First Floor Plan
Scale: 1:100

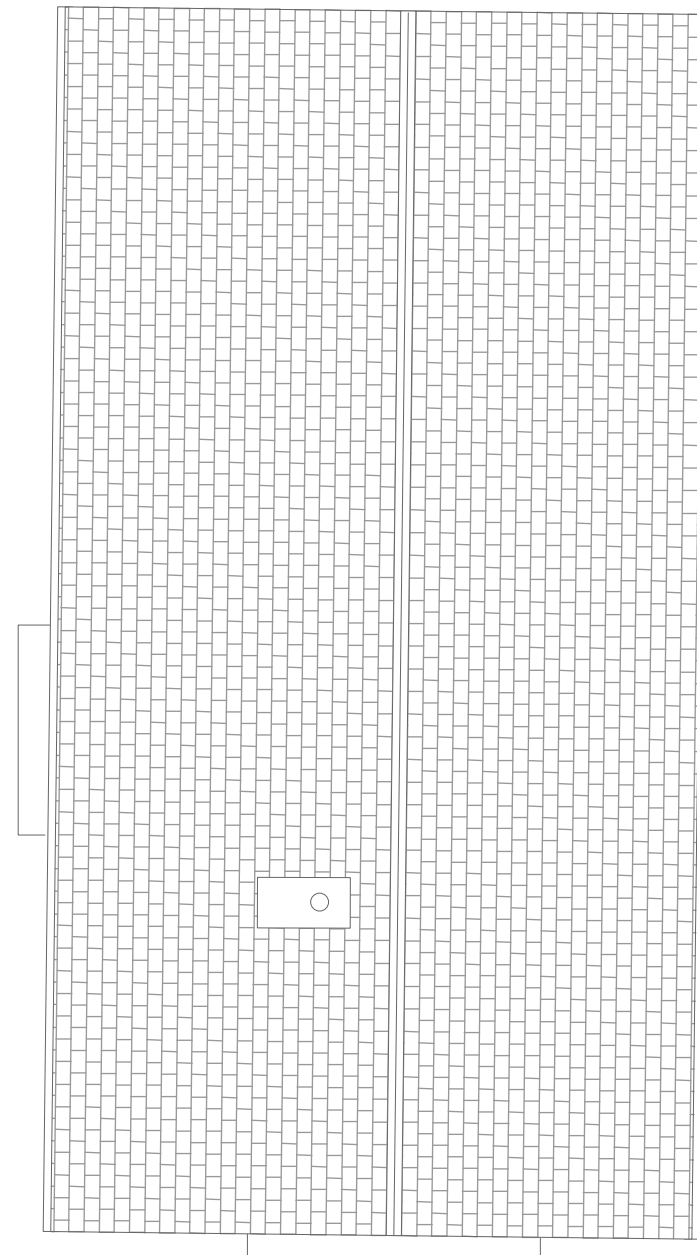


020.3 Roof Plan
Scale: 1:100

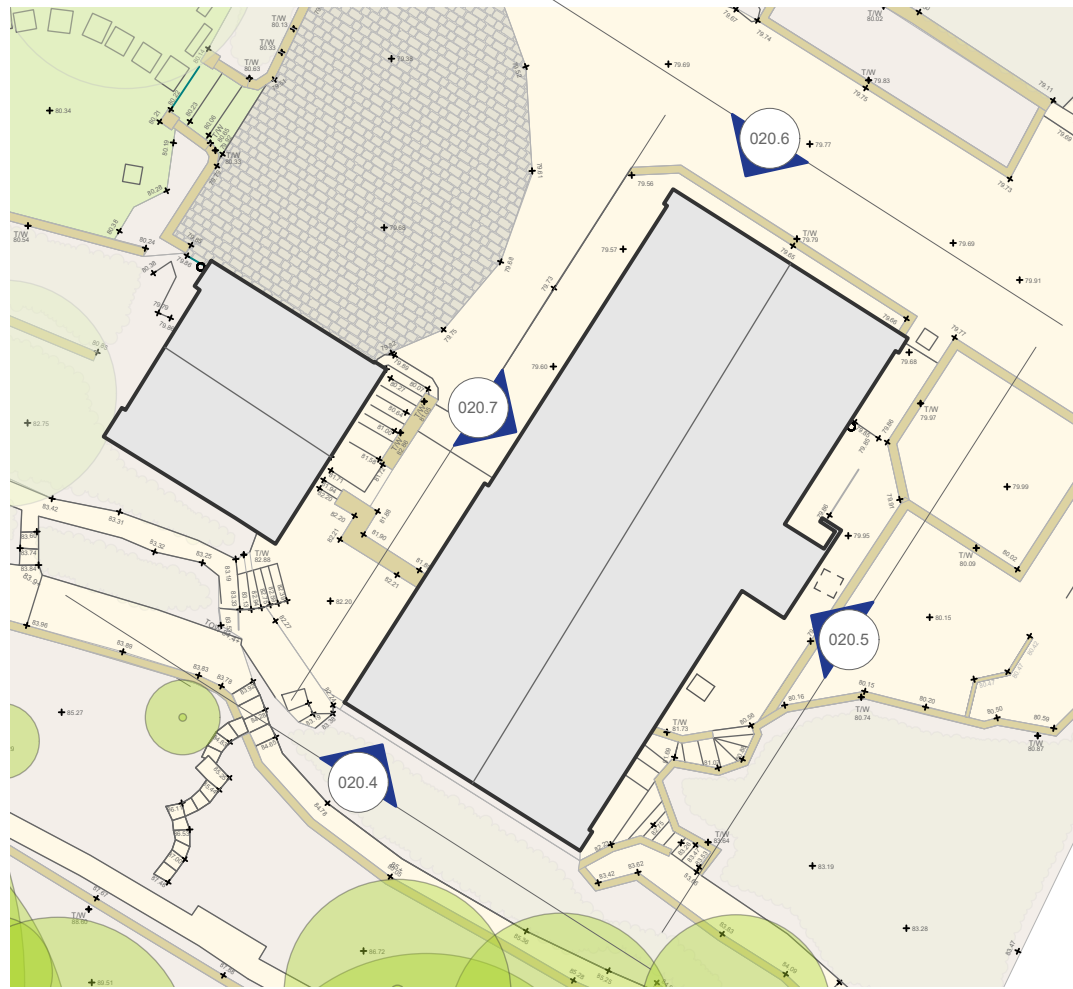


T 01225 667507
E hello@rtstudios.co.uk
W www.rtstudios.co.uk
A 11 Manvers Street, Bath, BA1 1JQ

This drawing has been produced for Oily and Ella for the proposed development at 8 Cliffe Drive, BA2 7FY for the purposes of Planning and is not intended for use by any other person or for any other purpose.
Responsibility is not accepted for errors made by others scaling from this drawing. Dimensions are in millimetres unless otherwise stated. All construction information should be taken from figured dimensions only.


Copyright © 2008-2025 Rich Tyers Studios All rights reserved

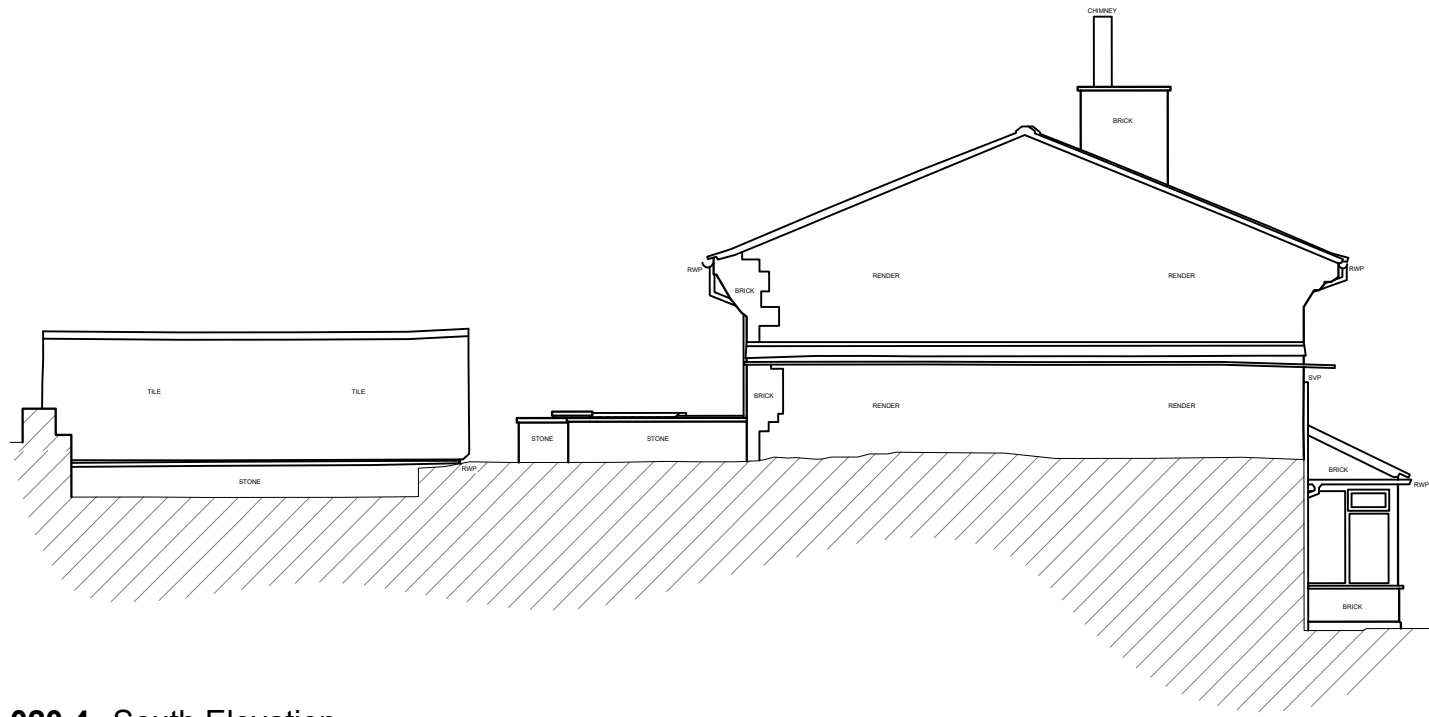

020.4 South Elevation
Scale: 1:100

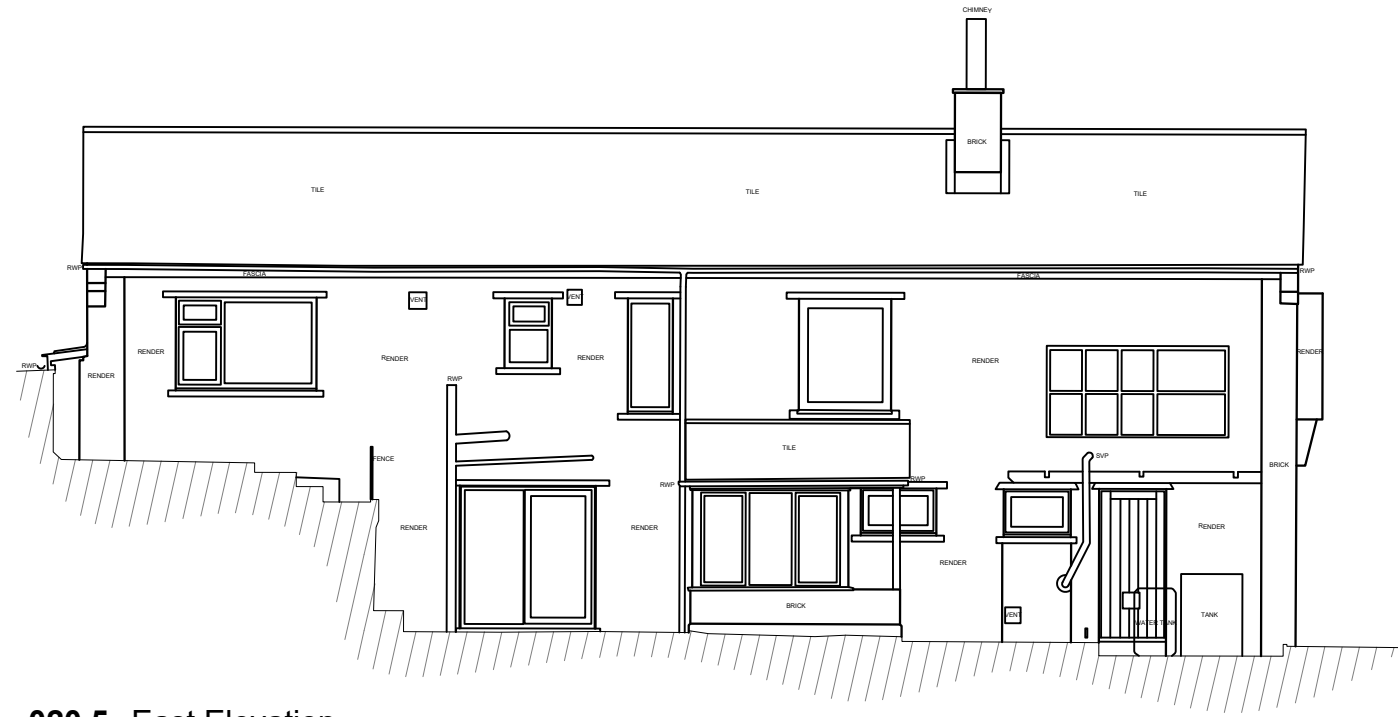

020.5 East Elevation
Scale: 1:100

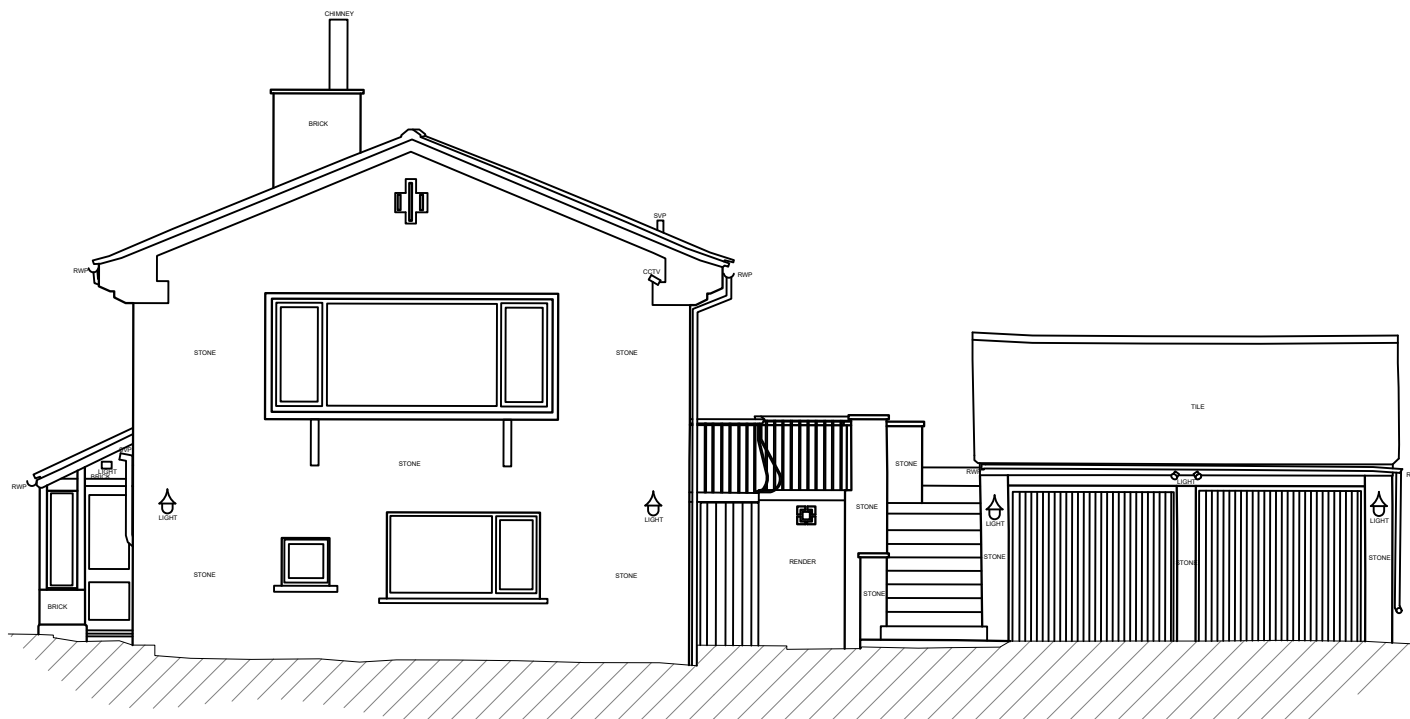

020.6 North Elevation
Scale: 1:100



020.7 West Elevation
Scale: 1:100

MR	Date	DR	CH	Revisions
-	01.08.25	RT	-	PLANNING ISSUE

Project Title
Tulip Tree Lodge
Renovation

Drawing Title
GA Plans/Sections/Elevations
- Existing

Drawing Number
RT131_05-020

Revision
1:200 @ A3
1:100 @ A1

