





PROPOSED REAR (EAST) ELEVATION 1:100

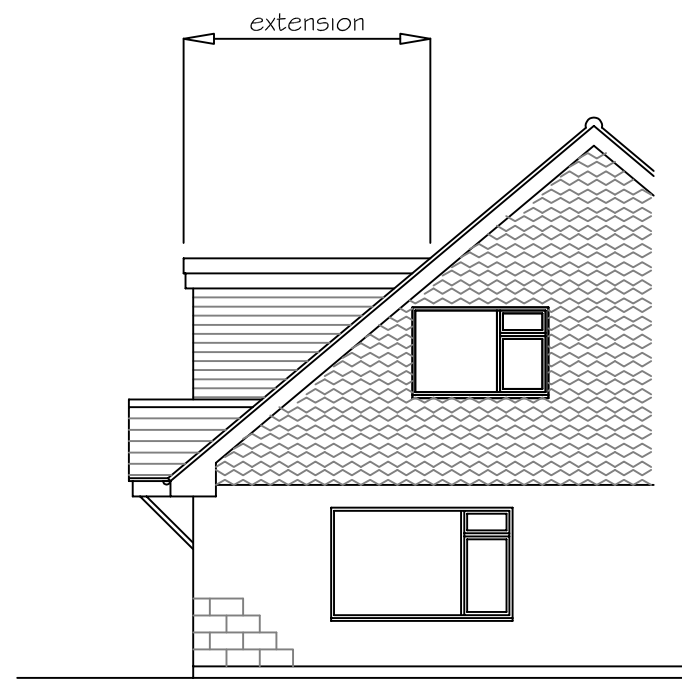

PROPOSED SIDE (NORTH) ELEVATION 1:100



PROPOSED FRONT (WEST) ELEVATION 1:100

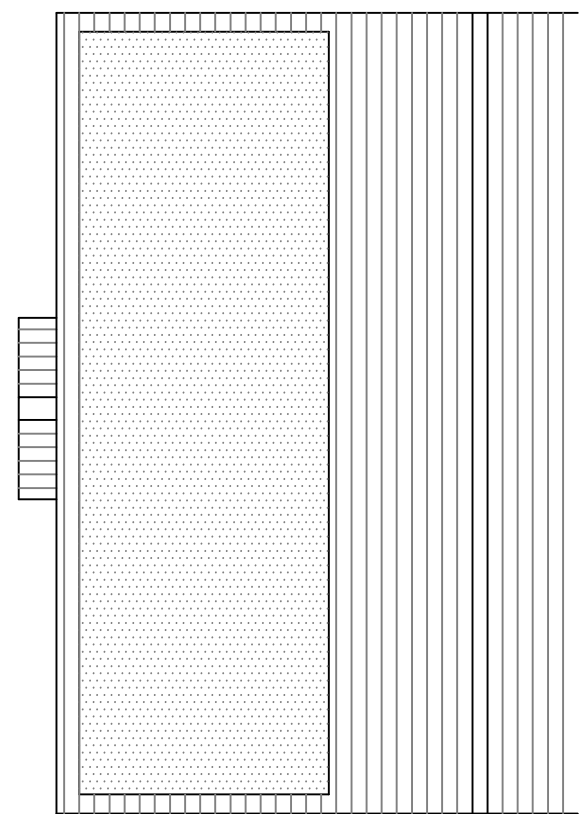

PROPOSED ROOF PLAN 1:100




EXISTING REAR (EAST) ELEVATION 1:100




EXISTING SIDE (NORTH) ELEVATION 1:100




EXISTING FRONT (WEST) ELEVATION 1:100

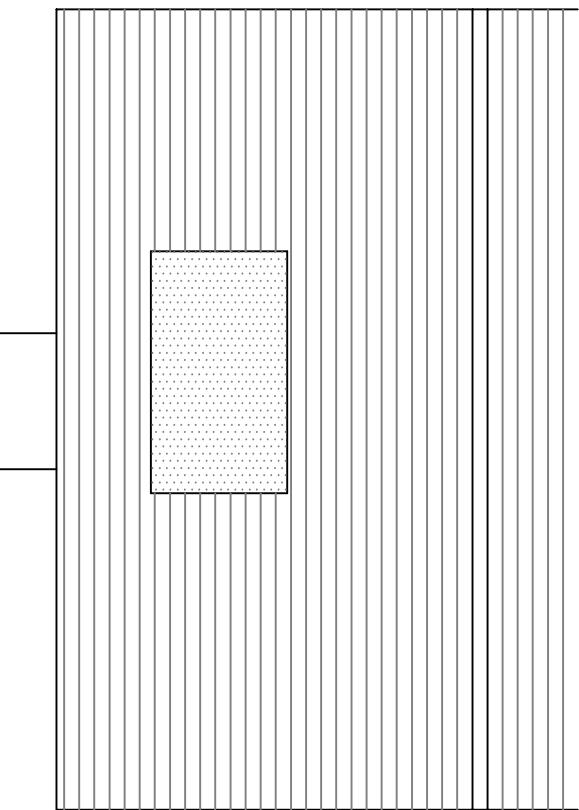


EXISTING ROOF PLAN 1:100

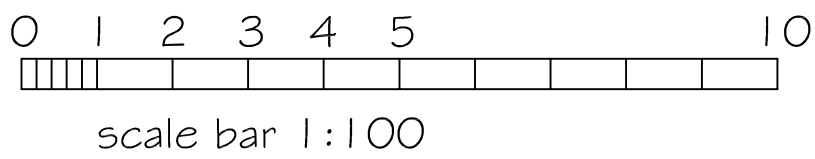


scale bar 1:100

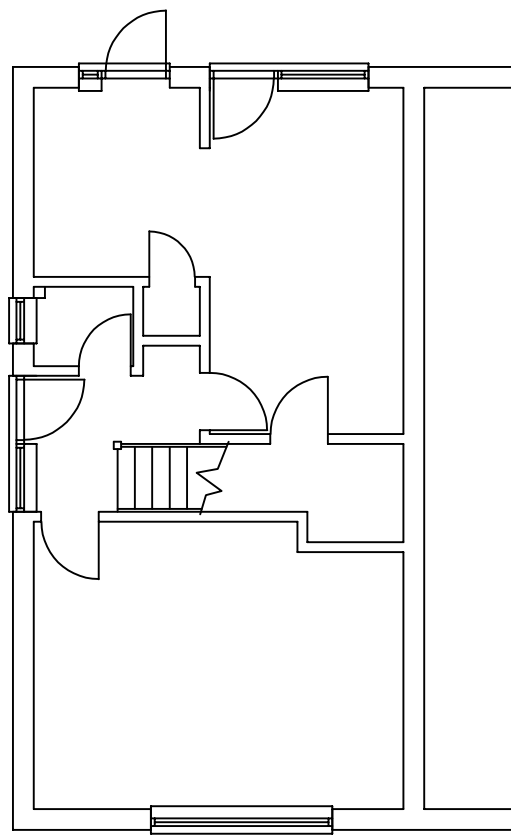


EXISTING GROUND FLOOR PLAN 1:100

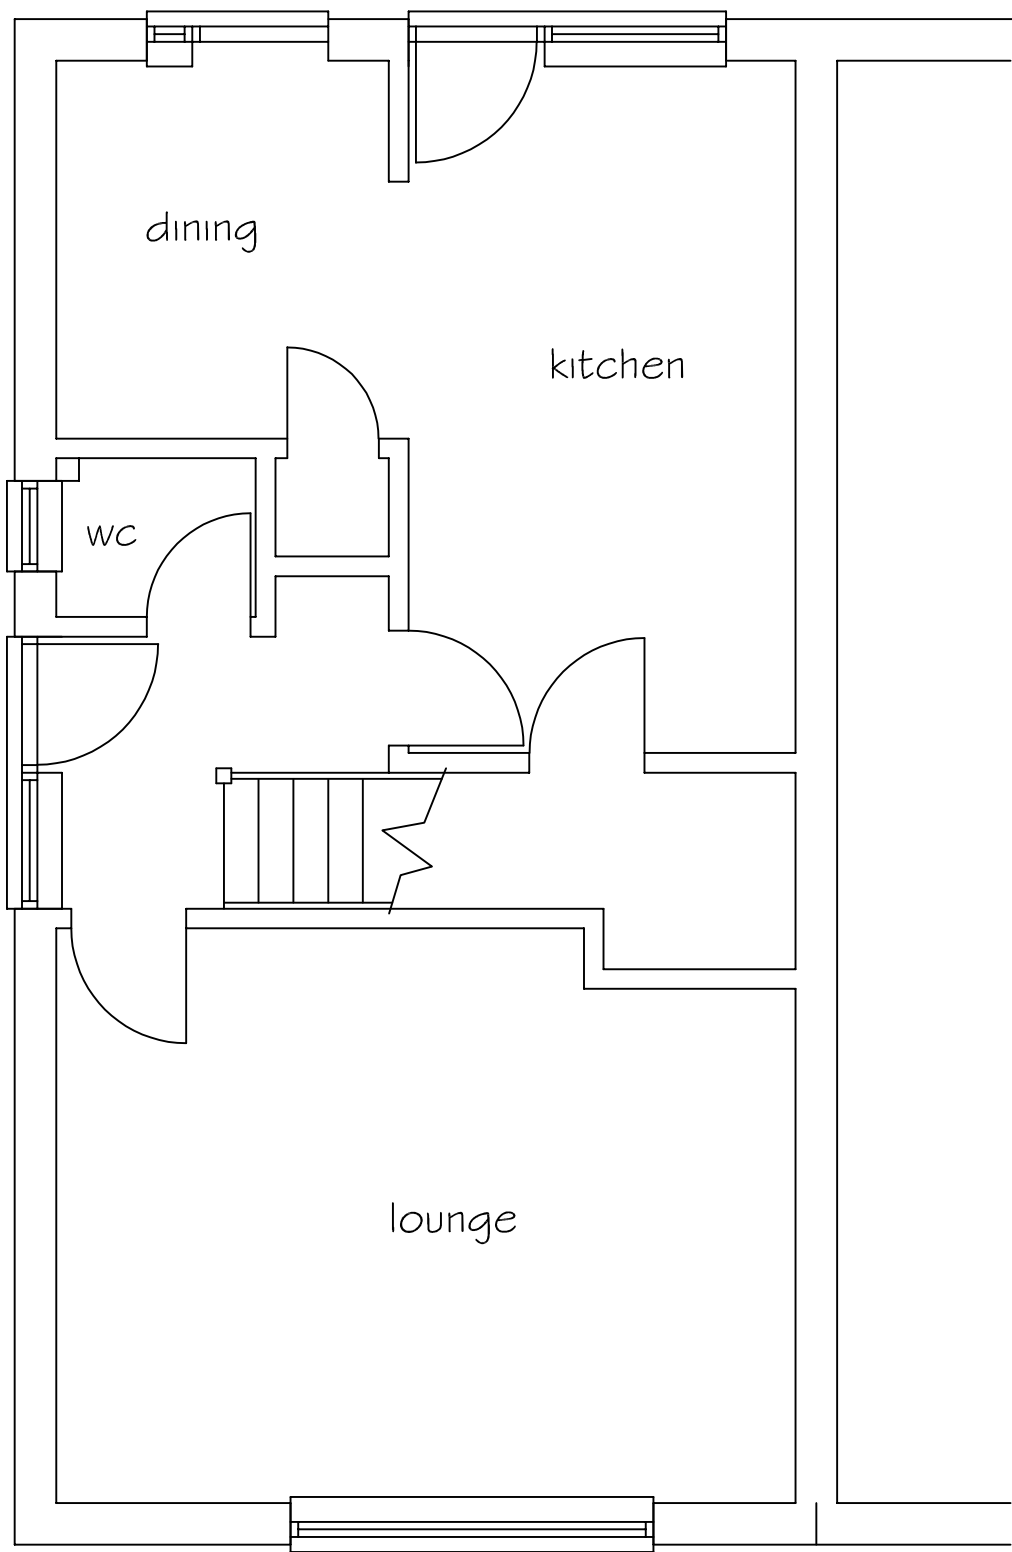


EXISTING GROUND FLOOR PLAN 1:50

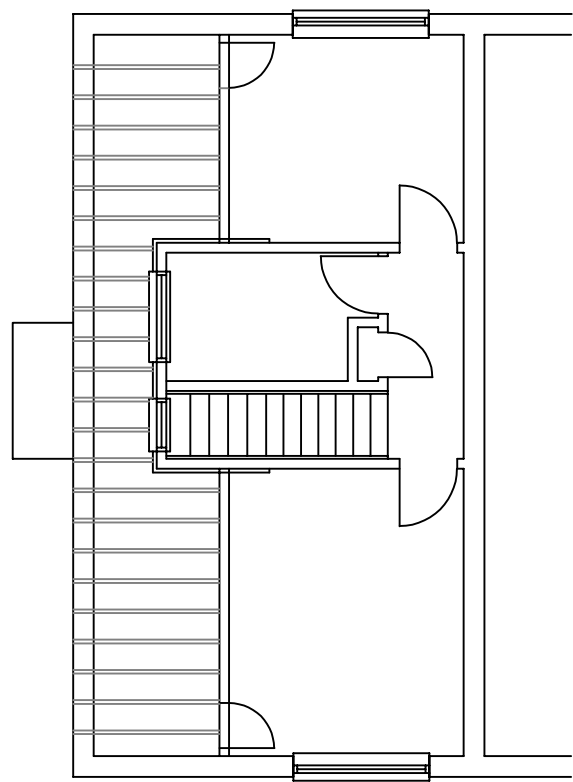

EXISTING FIRST FLOOR PLAN 1:100

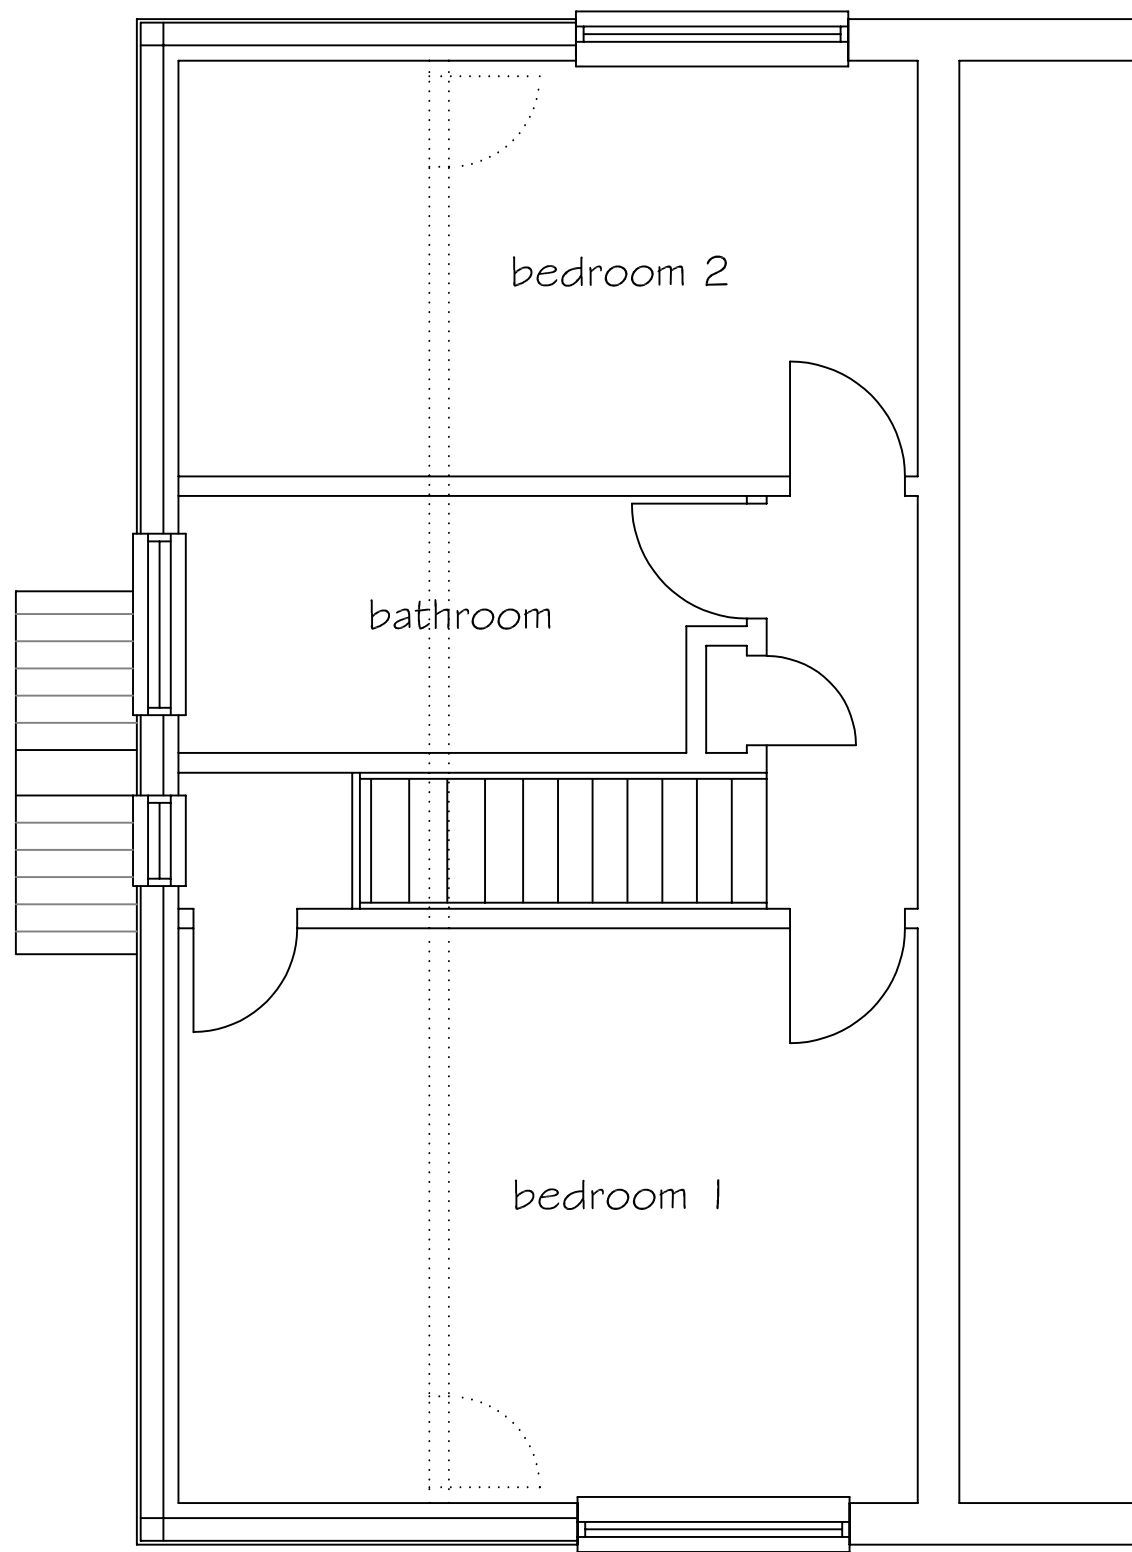

PROPOSED FIRST FLOOR PLAN 1:50

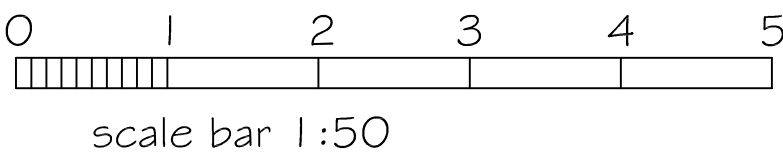

scale bar 1:50

SJF PLANNING
& DESIGN SERVICE

01225 782078 simonnearthebell@gmail.com

PROPOSED ROOF DORMER EXTENSION
AND PORCH CANOPY

CLIENT MRS B JENG

LOCATION 12 THE PASTURES
WESTWOOD
BA15 2BH

TITLE PROPOSED PLANS

DRG NO	ISSUE	DATE
2538-1	1	NOV 2025