
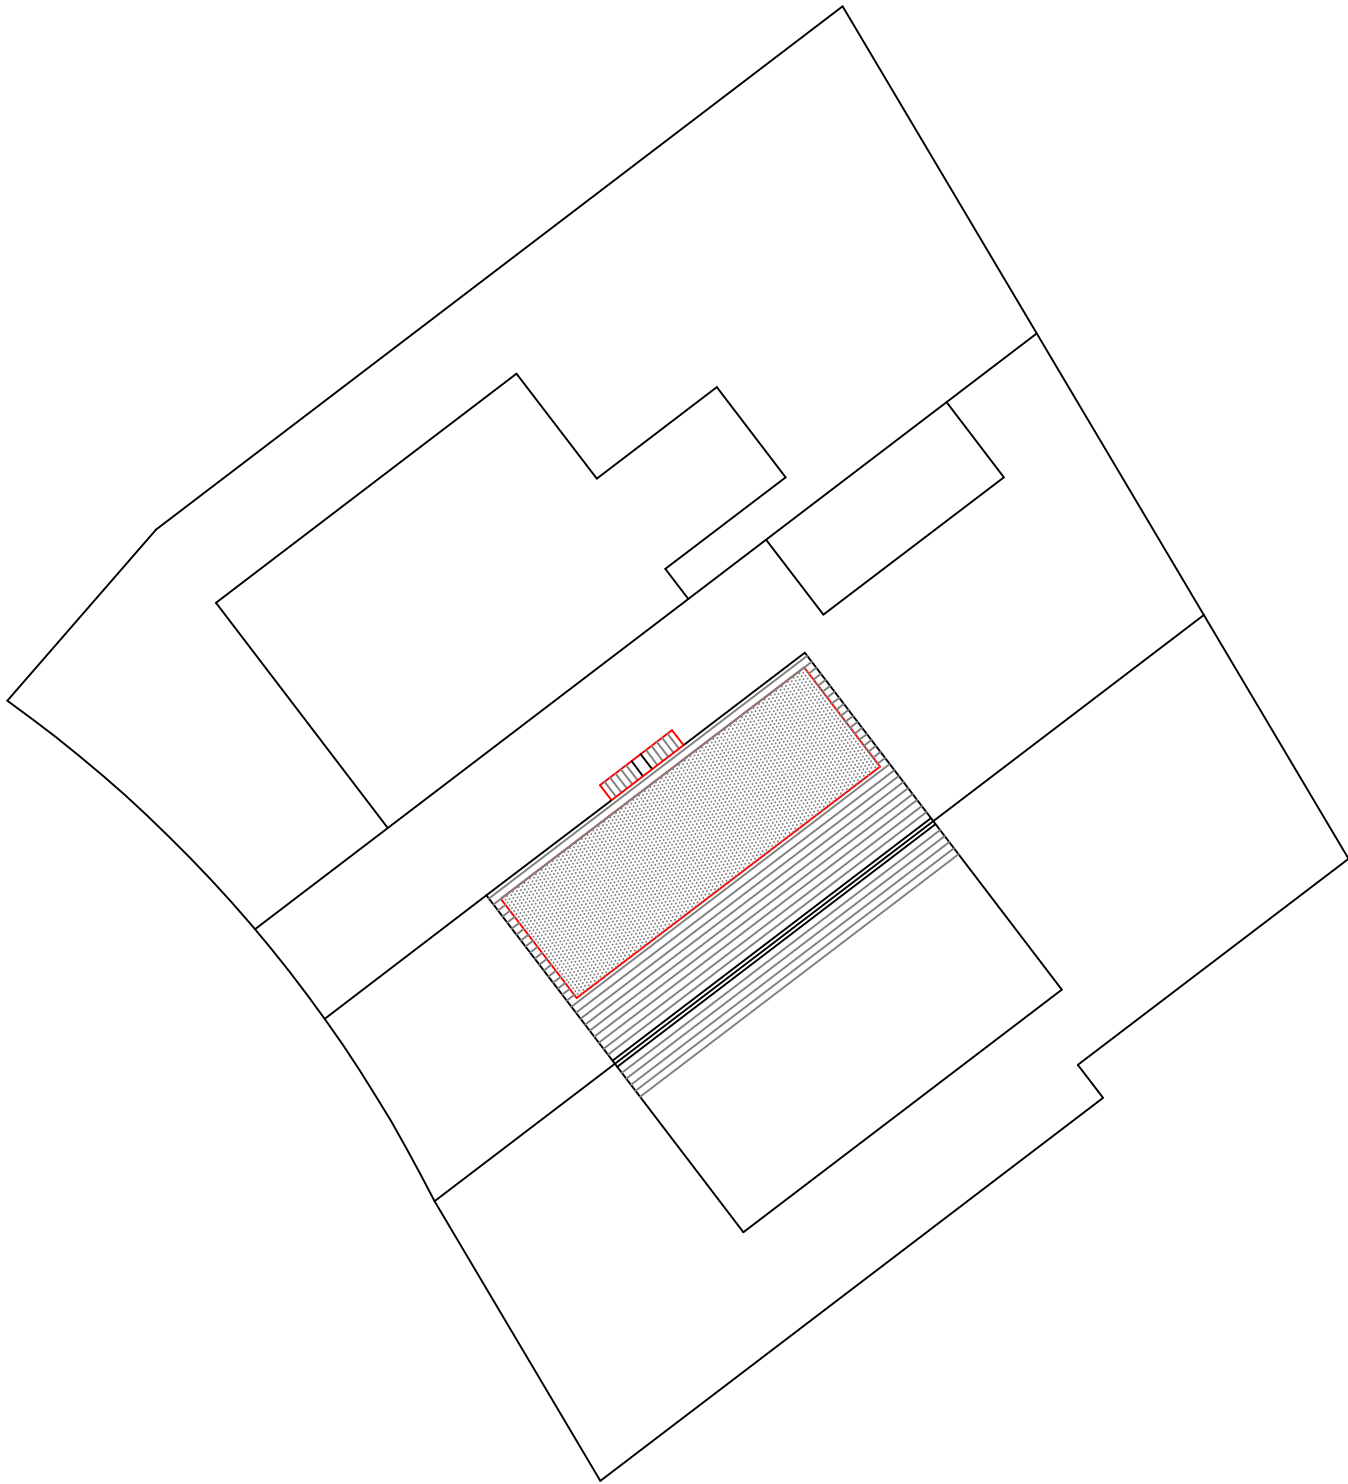


SITE PLAN 1:200

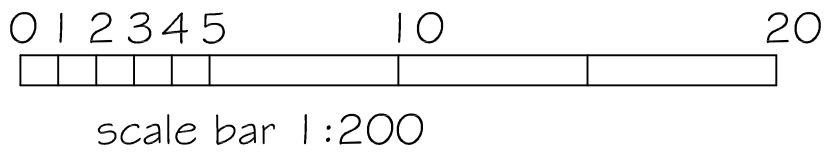

SJF PLANNING
& DESIGN SERVICE

01225 782078 simonnearthebell@gmail.com

PROPOSED ROOF DORMER EXTENSION
AND PORCH CANOPY

CLIENT MRS B JENG

LOCATION 12 THE PASTURES
WESTWOOD
BA15 2BH

TITLE PROPOSED BLOCK PLAN 1:200

DRG NO	ISSUE	DATE
2538-2	I	NOV 2025