
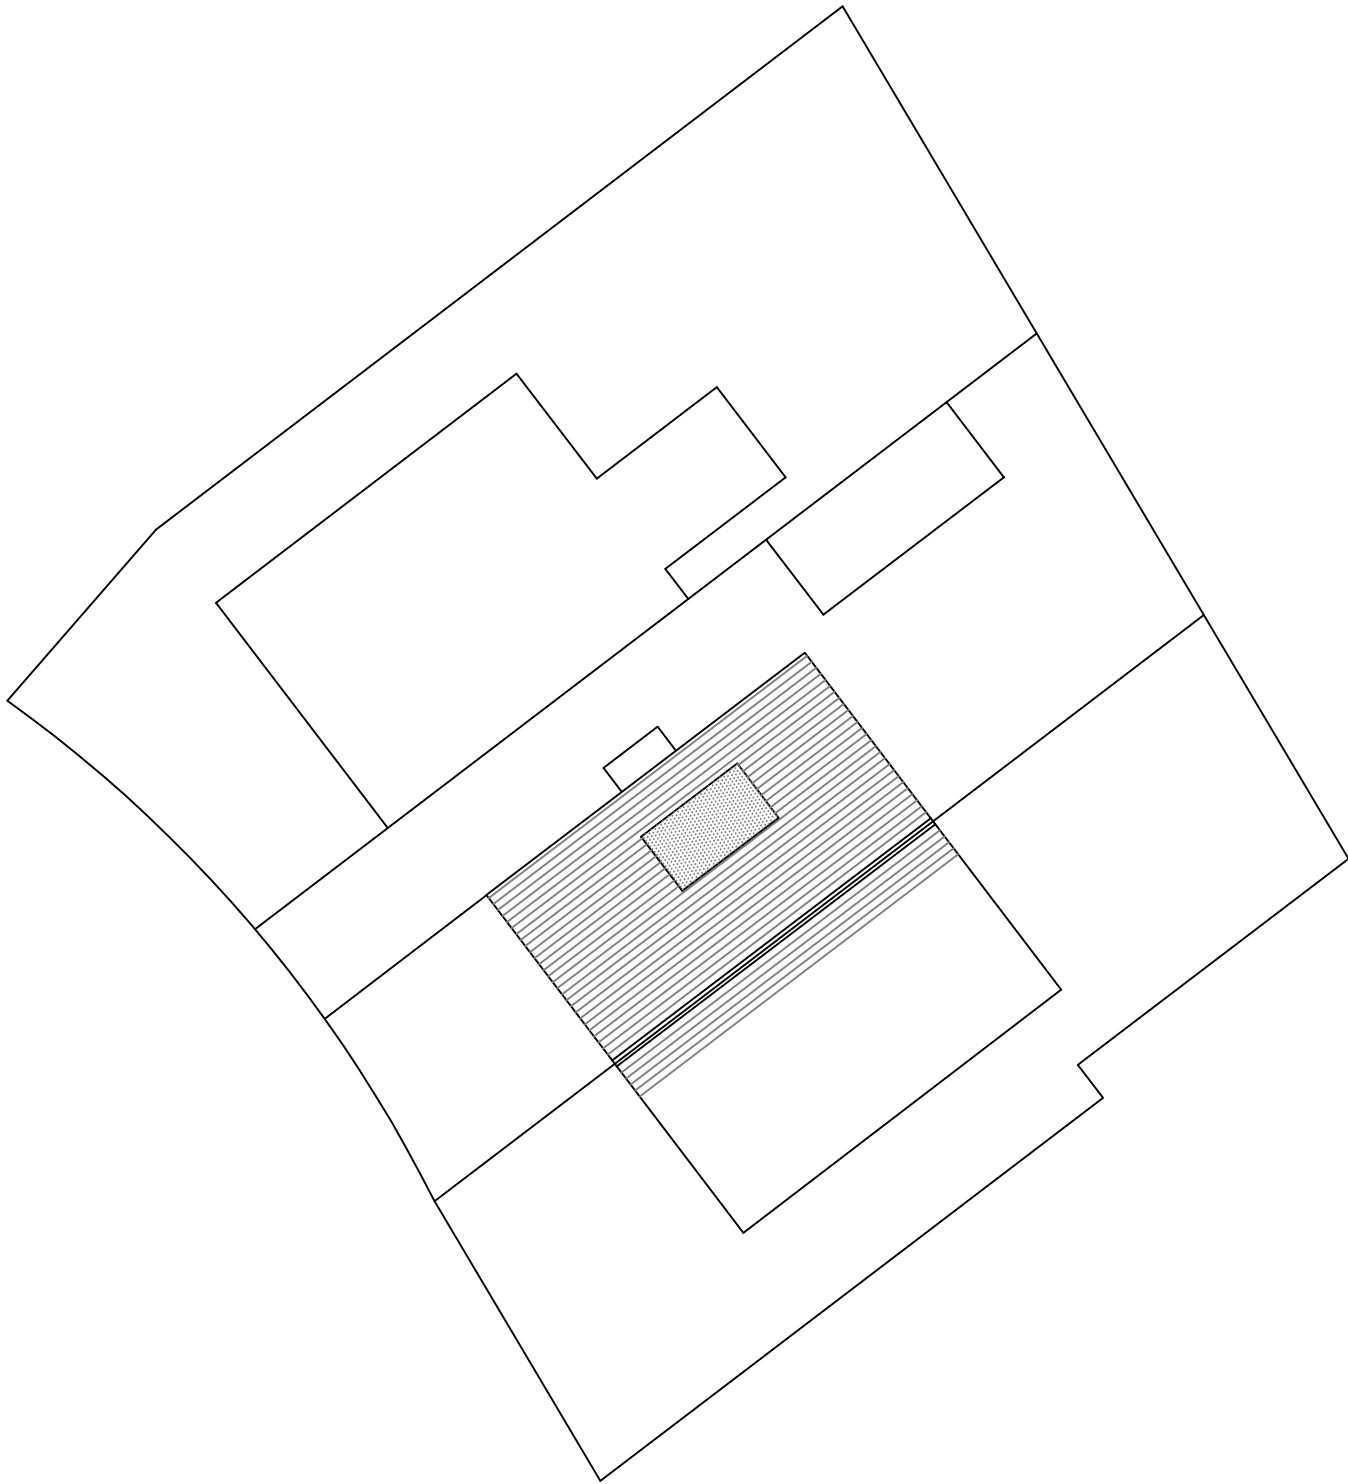


SITE PLAN 1:200

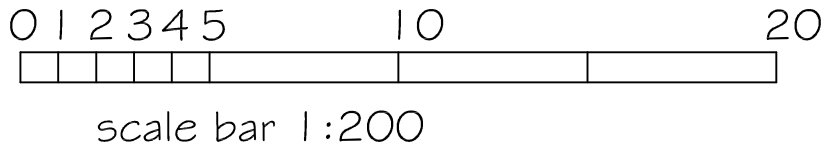

SJF PLANNING & DESIGN SERVICE 01225 782078 simonnearthebell@gmail.com		
PROPOSED	ROOF DORMER EXTENSION AND PORCH CANOPY	
CLIENT	MRS B JENG	
LOCATION	12 THE PASTURES WESTWOOD BA15 2BH	
TITLE	EXISTING BLOCK PLAN 1:200	
DRG NO	ISSUE	DATE
2538-3	I	NOV 2025