
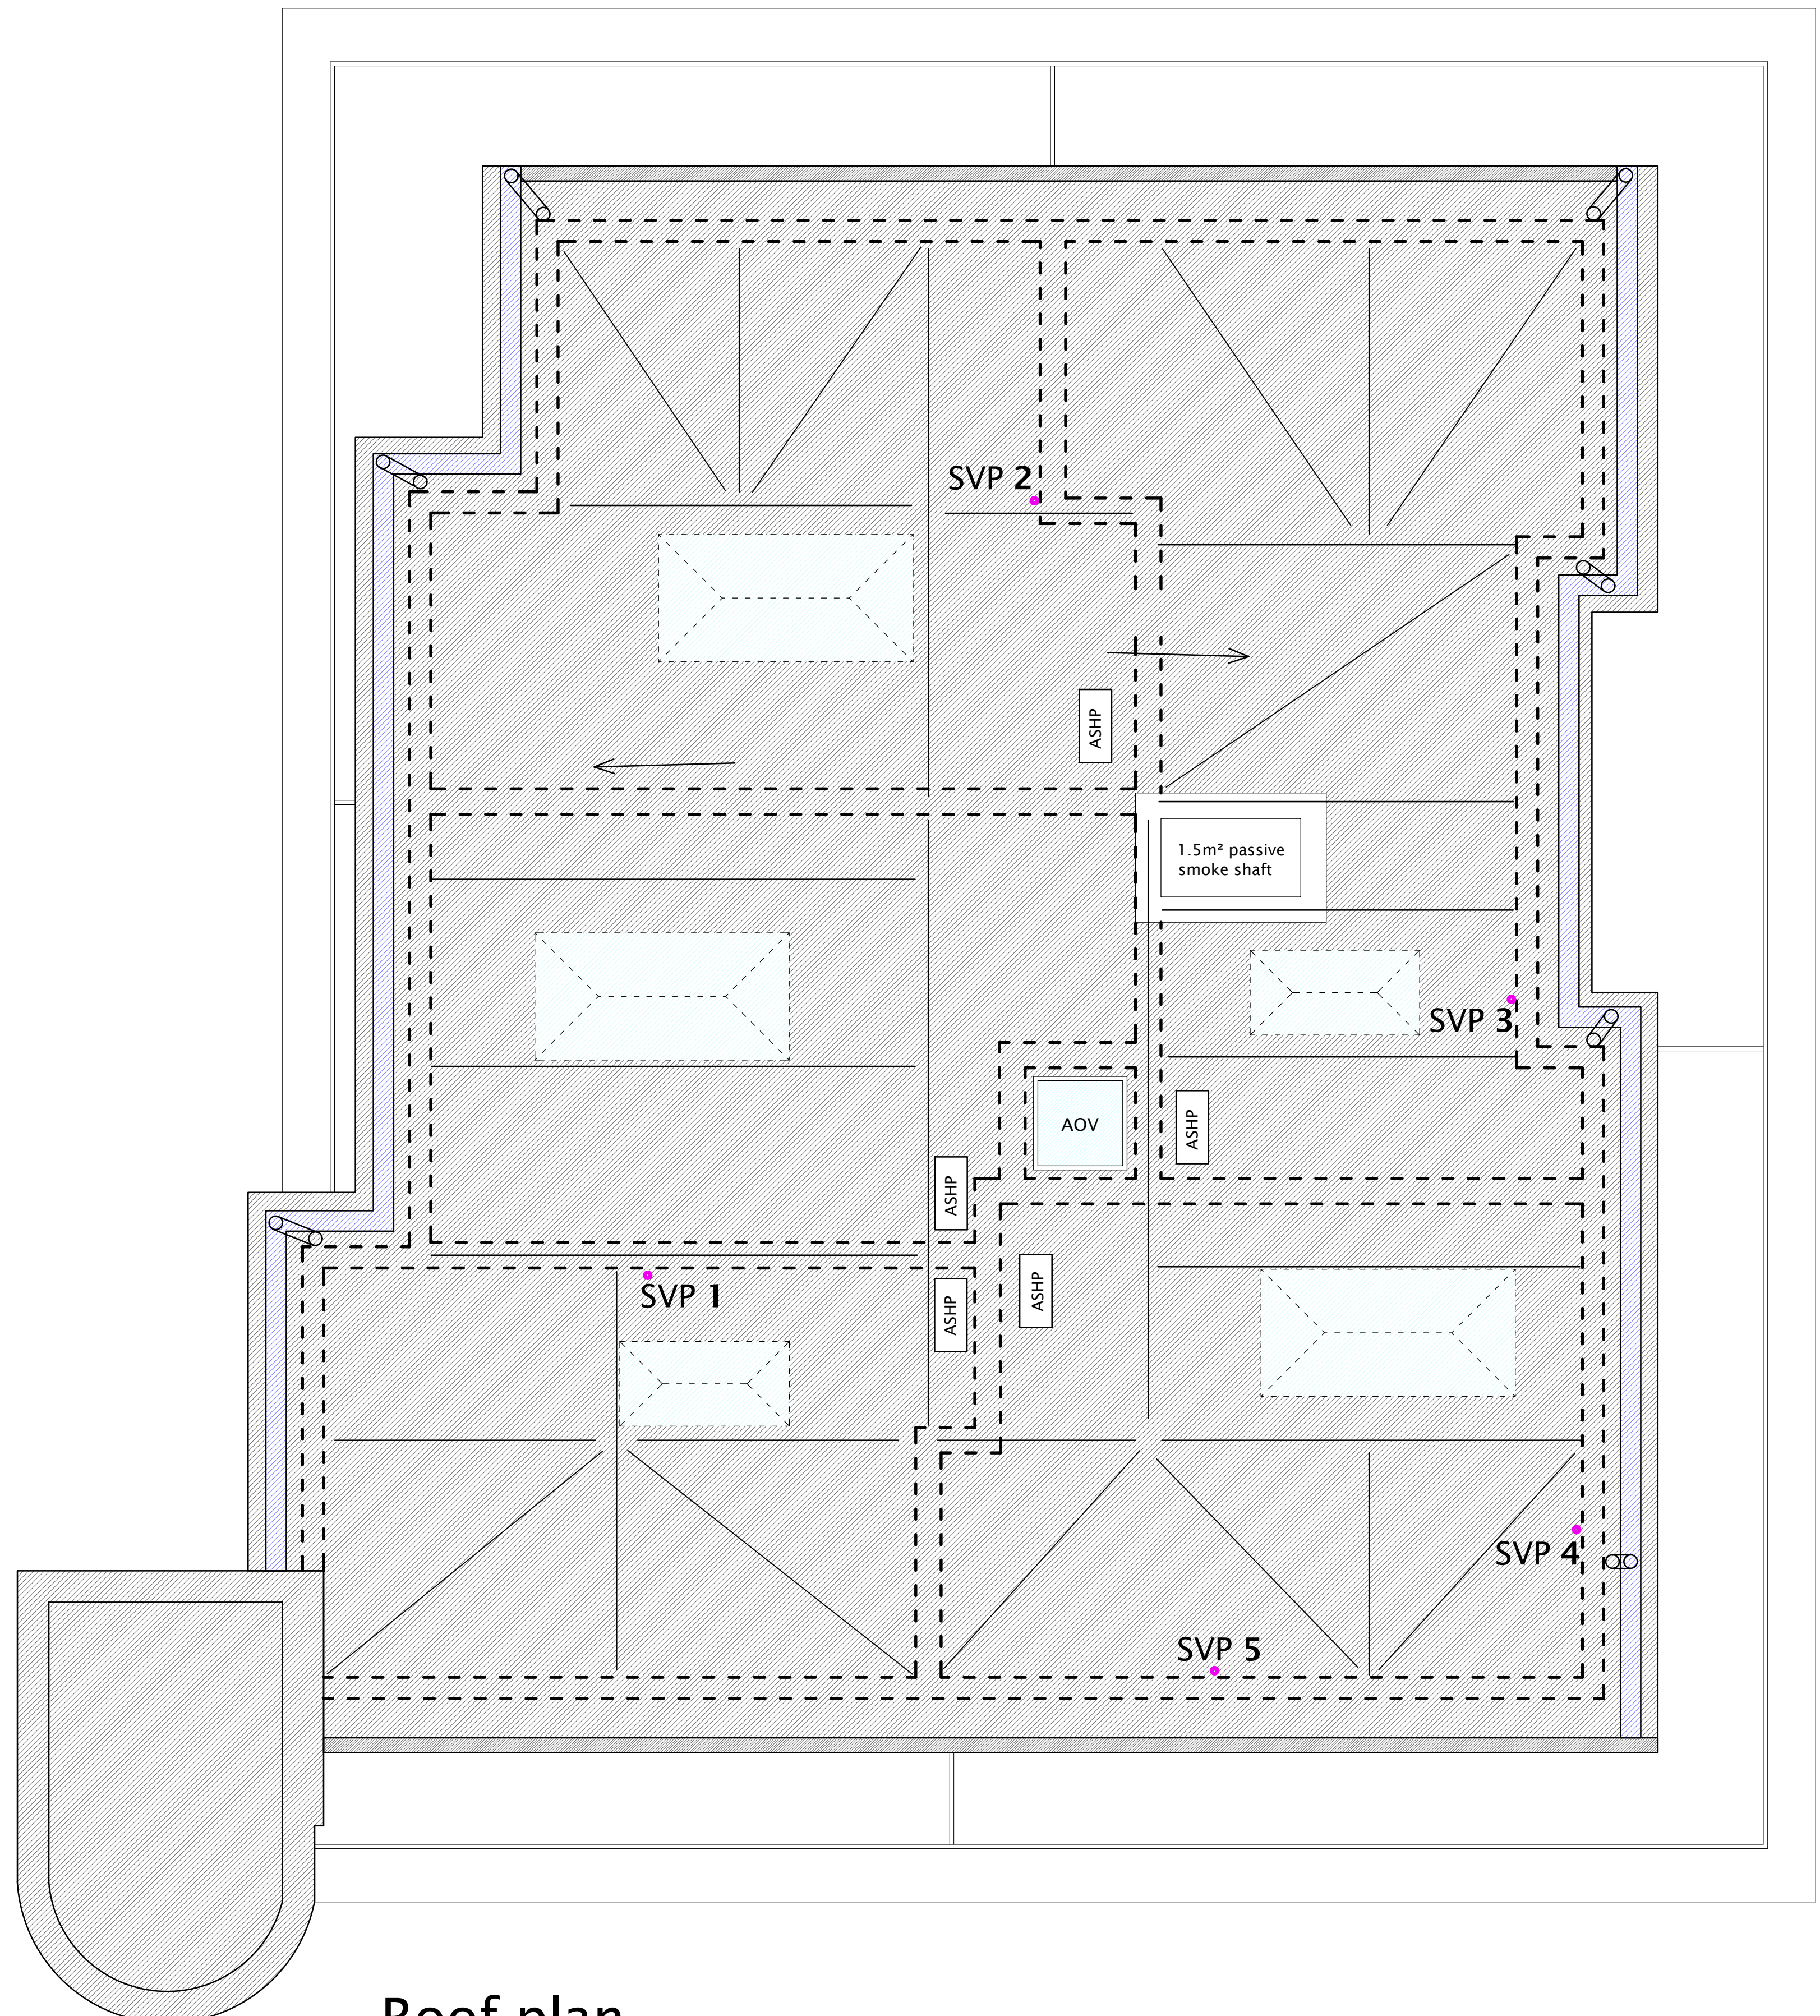


NOTES			
1. DO NOT scale from this drawing			
2. Use figured dimensions ONLY			
3. ALL dimensions in millimetres unless stated otherwise.			
4. The Contractor is to check drawings and to verify ALL dimensions on site.			
ANY discrepancies to be notified to Greenward Associates immediately.			
5. This drawing and the depicted design are the copyright of Greenward Associates and may not be reproduced without written consent.			
Rev	Details	Date	Checked
REVISIONS			

Roof plan
scale 1:50

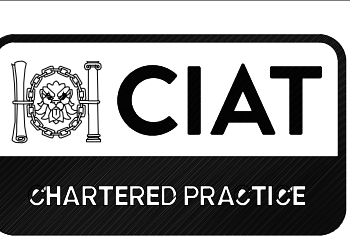

8 - 12 Ryall Road
POOLE
Dorset
BH17 9FA

Greenward Associates
Chartered Surveyors and Designers

Tel: (01202) 604892
email: mail@greenward.net



CLIENT	Barook Developments Ltd.		
PROJECT	Clark Mill Stallard Street, Trowbridge		
Drawing Title	CLARK MILL - PROPOSED ROOF PLAN CONVERSION		
Scale	1:50 @ A1	Drawn By	RBS
Drawing Number	21-T5436/114	Revision	A
Date	March 2022		