


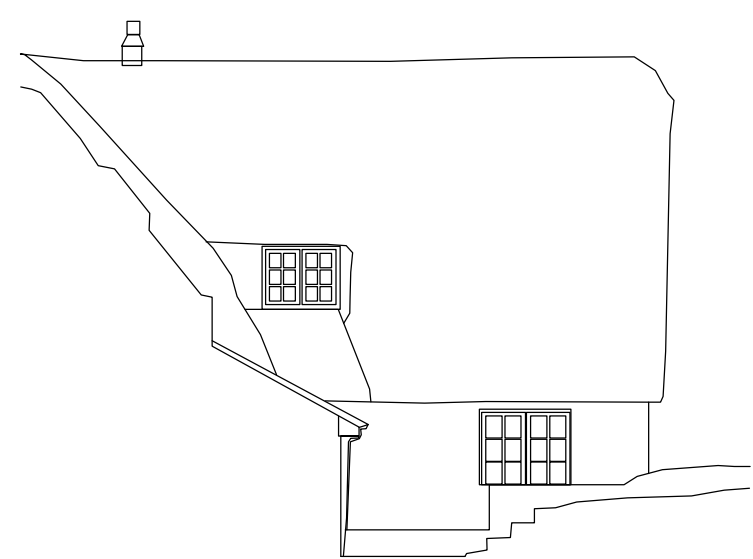

Datum 124.00m OSGM-15

North Elevation



Datum 124.00m OSGM-15

West Elevation




Datum 124.00m OSGM-15

South Elevation




Datum 124.00m OSGM-15

East Elevation

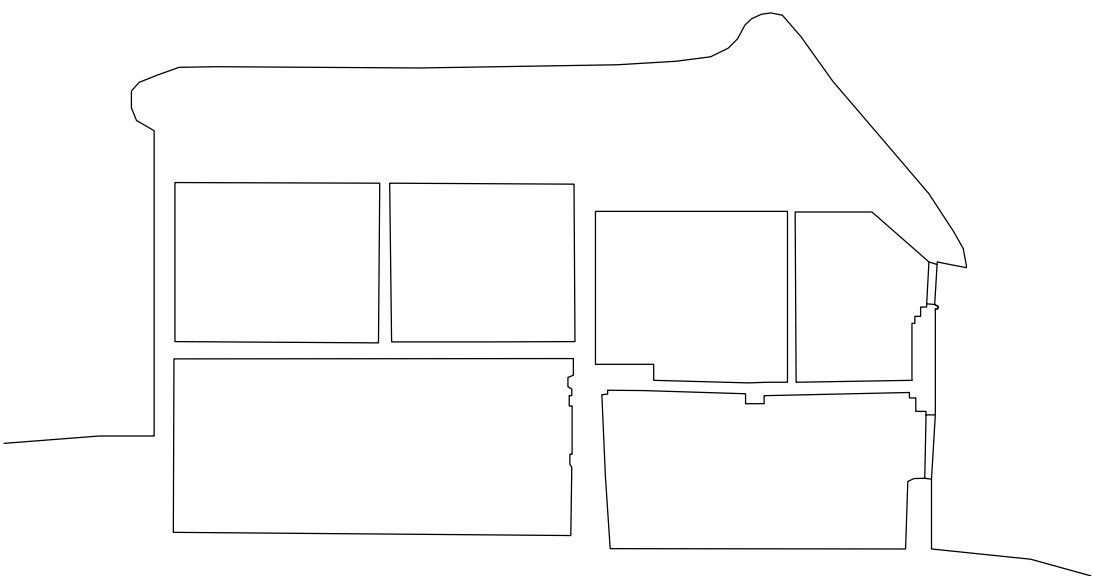

Datum 124.00m OSGM-15

Section A-A

 

Scale 1 : 100

32 Years
BDS

Celebrating 31 Years 1993-2025



Building Design Surveys

(Building Design Surveys Ltd) www.bdscale.com

Building Plans Drawn For Planning & Building Regulation Approval

NEW-BUILD . EXTENSIONS . REFURBISHMENT

C.A.D Design/Drafting	Architectural Services
Conveyance Plans	Building Surveys
Planning Consultants	Large format Printing & Scanning
3d Visualisation Plans	Photo Montage
Land & Building Surveying	3d Laser Scanning

The Studio . Milestone Cottage . 61 London Road . Calne	
Wiltshire . SN11 0AA	Tel/Fax (01249) 816026
Email bds@pobox.com	Mobile 07740 335693

Project Name:
Cobblers Cottage
Great Bedwyn

Drawing Title:
Elevations & Section

Client:
Mr & Mrs S Fairbank

Date: November 2025	Scale: 1:100 @ A1
------------------------	----------------------

Drawn P.J-S	Checked G.H	Dwg No BDS-11-25-03	Rev
----------------	----------------	------------------------	-----

Notes:
Survey Grid based on OS
Levels based on OSGM-15
© copyright to this drawing remains with BDS Ltd

