




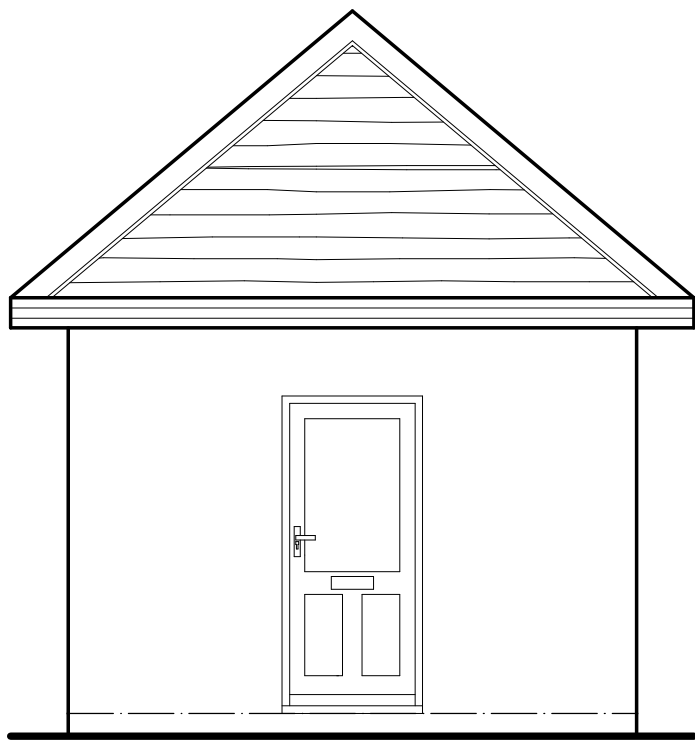


West Elevation

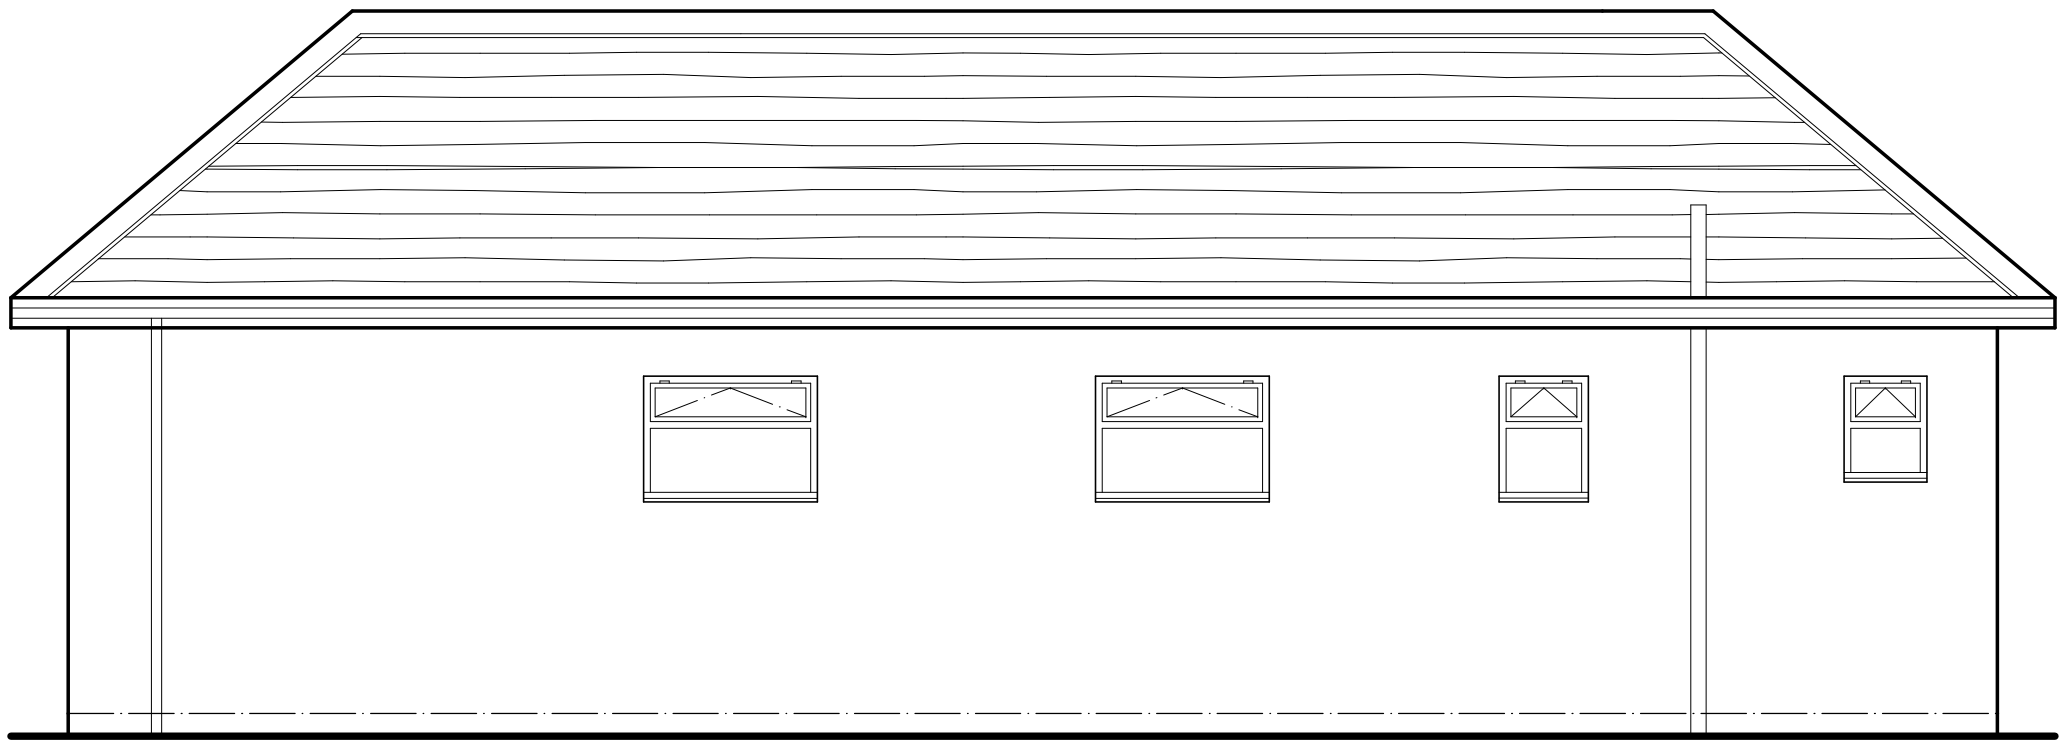


South Elevation

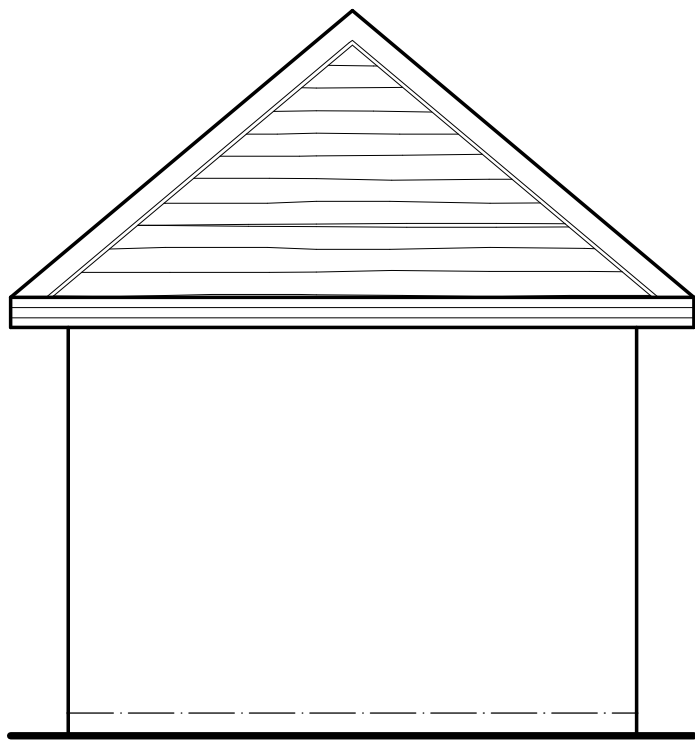


East Elevation

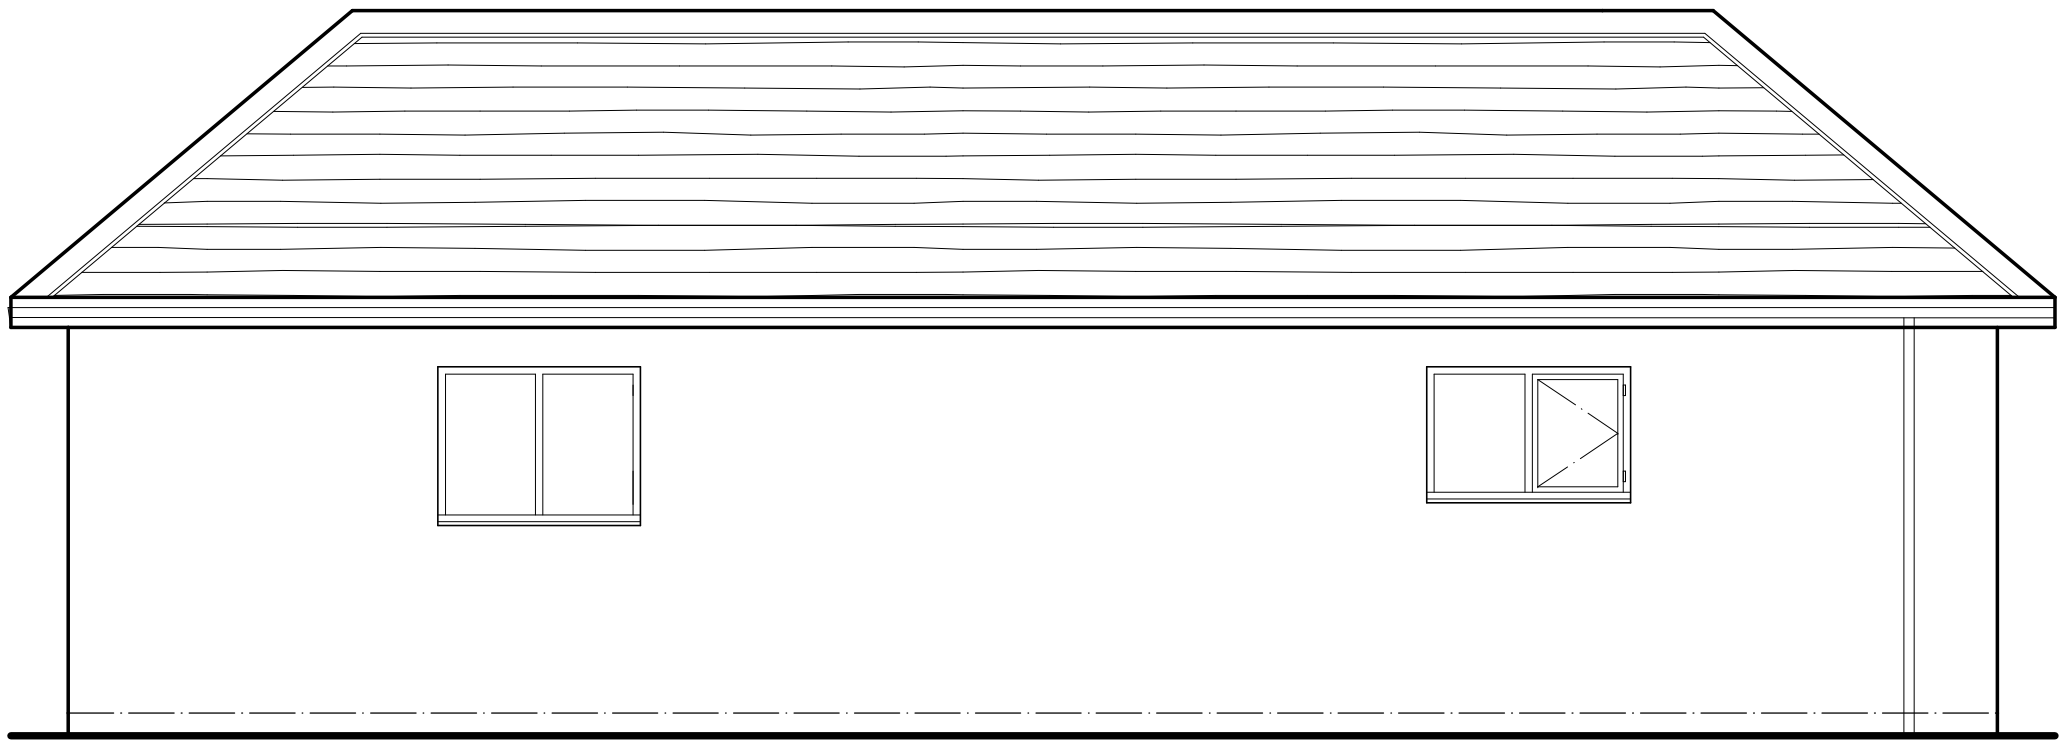

North Elevation

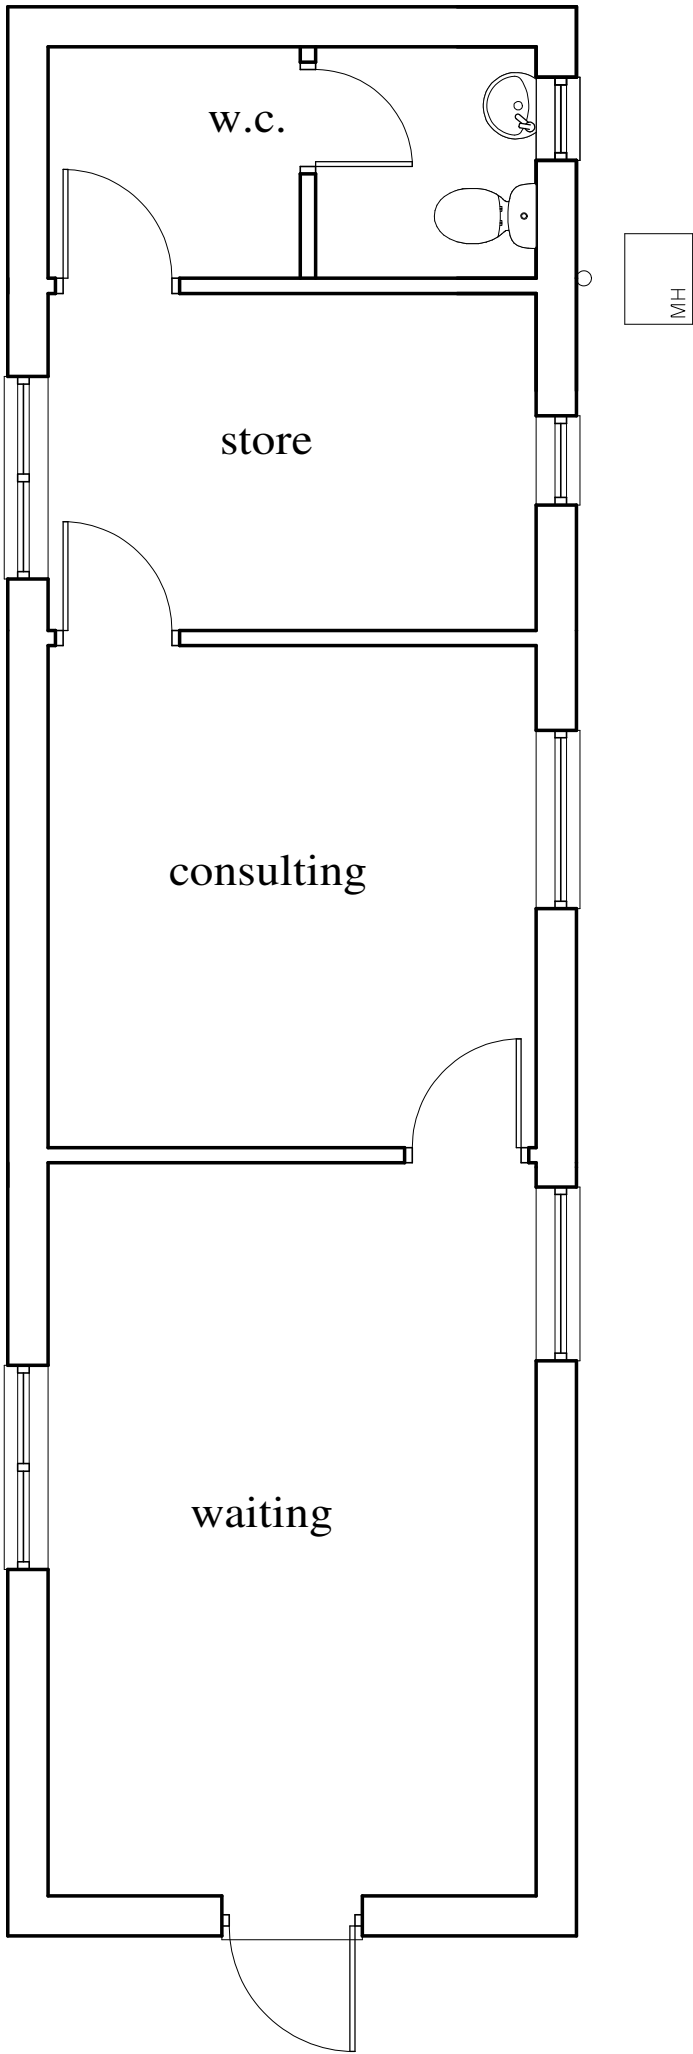

Floor Plan

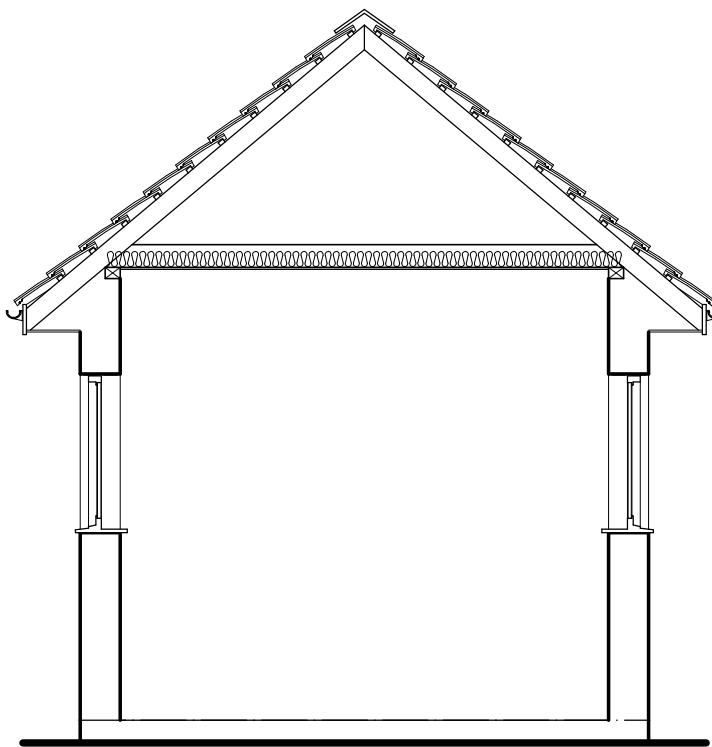

Section

Materials :

Walls - Brickwork

Roof - Small Plain Tiles

Windows and Doors - White.



Rev.	Description	Date
Use written dimensions only - DO NOT SCALE If in doubt ASK		
 Alastair R Dalziel M.C.I.A.T. Chartered Architectural Technologist Architectural Design		
Sherborne Dorset DT9 3RQ Telephone 01935 816564		
Project	Proposed Prior Approval Vets to Dwelling, Mere, Wilts.	
Client	Southill Vets.	
Title	Survey Drawing	
Scale	1:50 @ A1	Drawing No. 1.0