



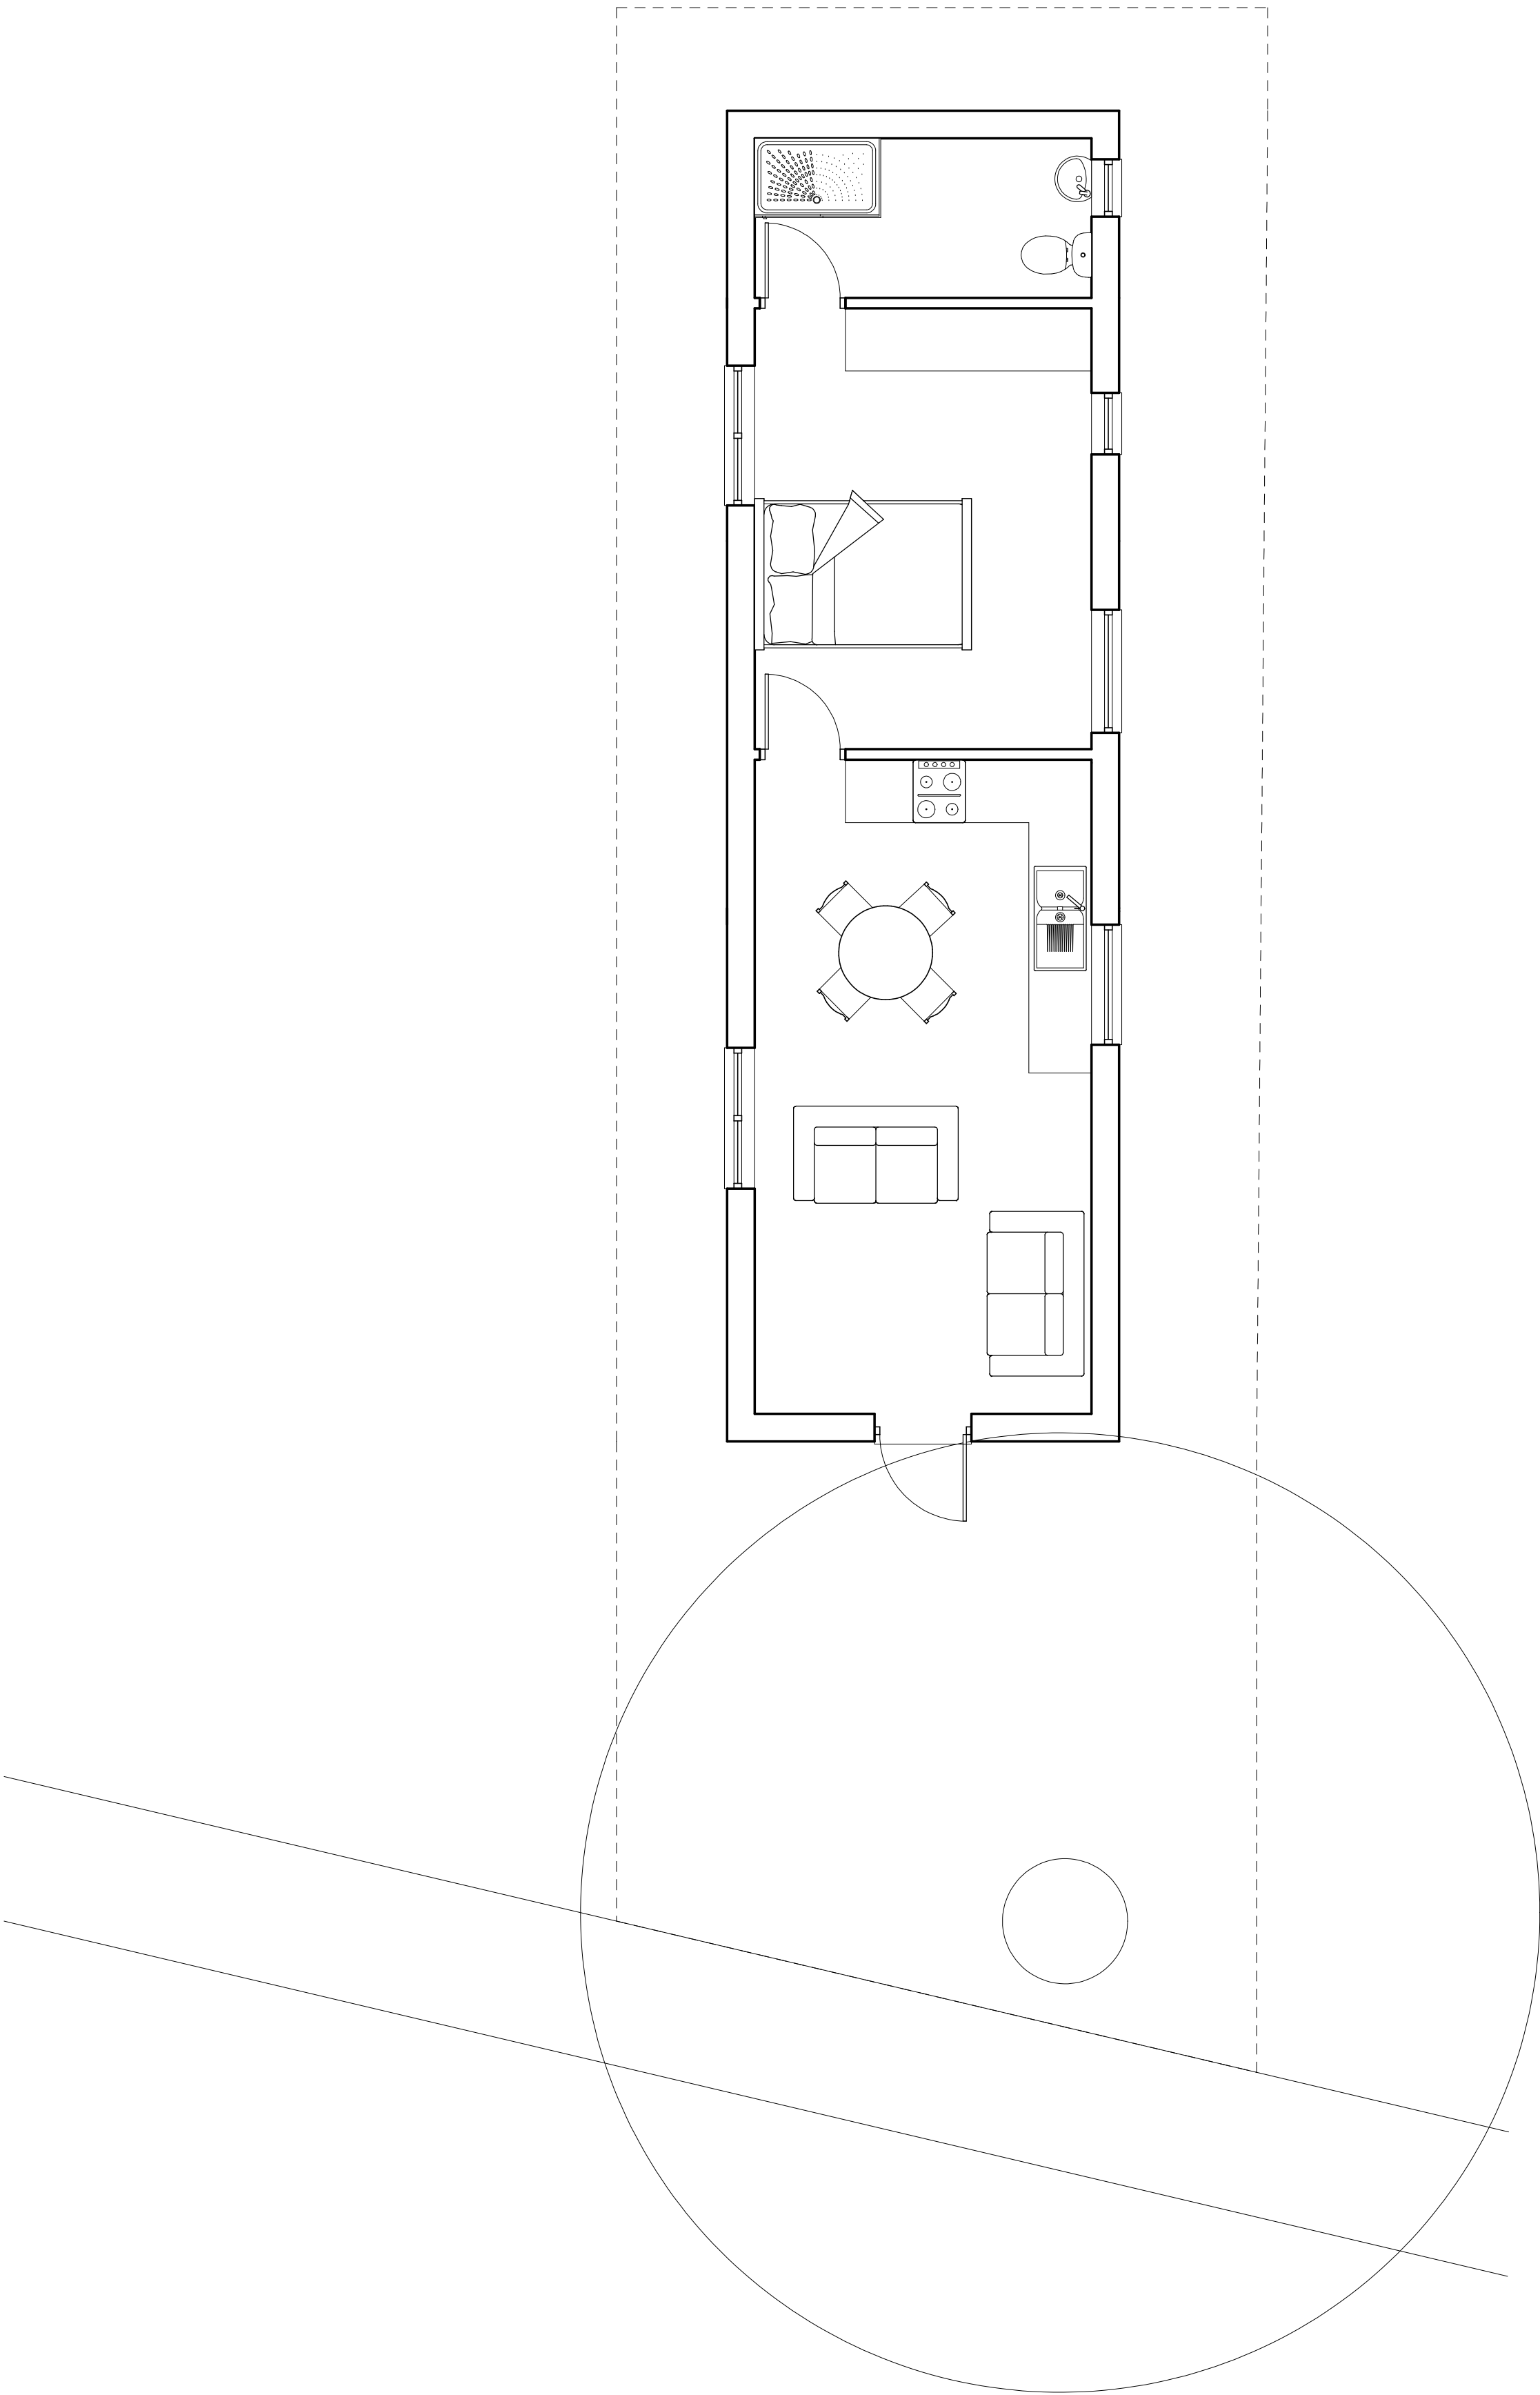


Proposed Site Plan.

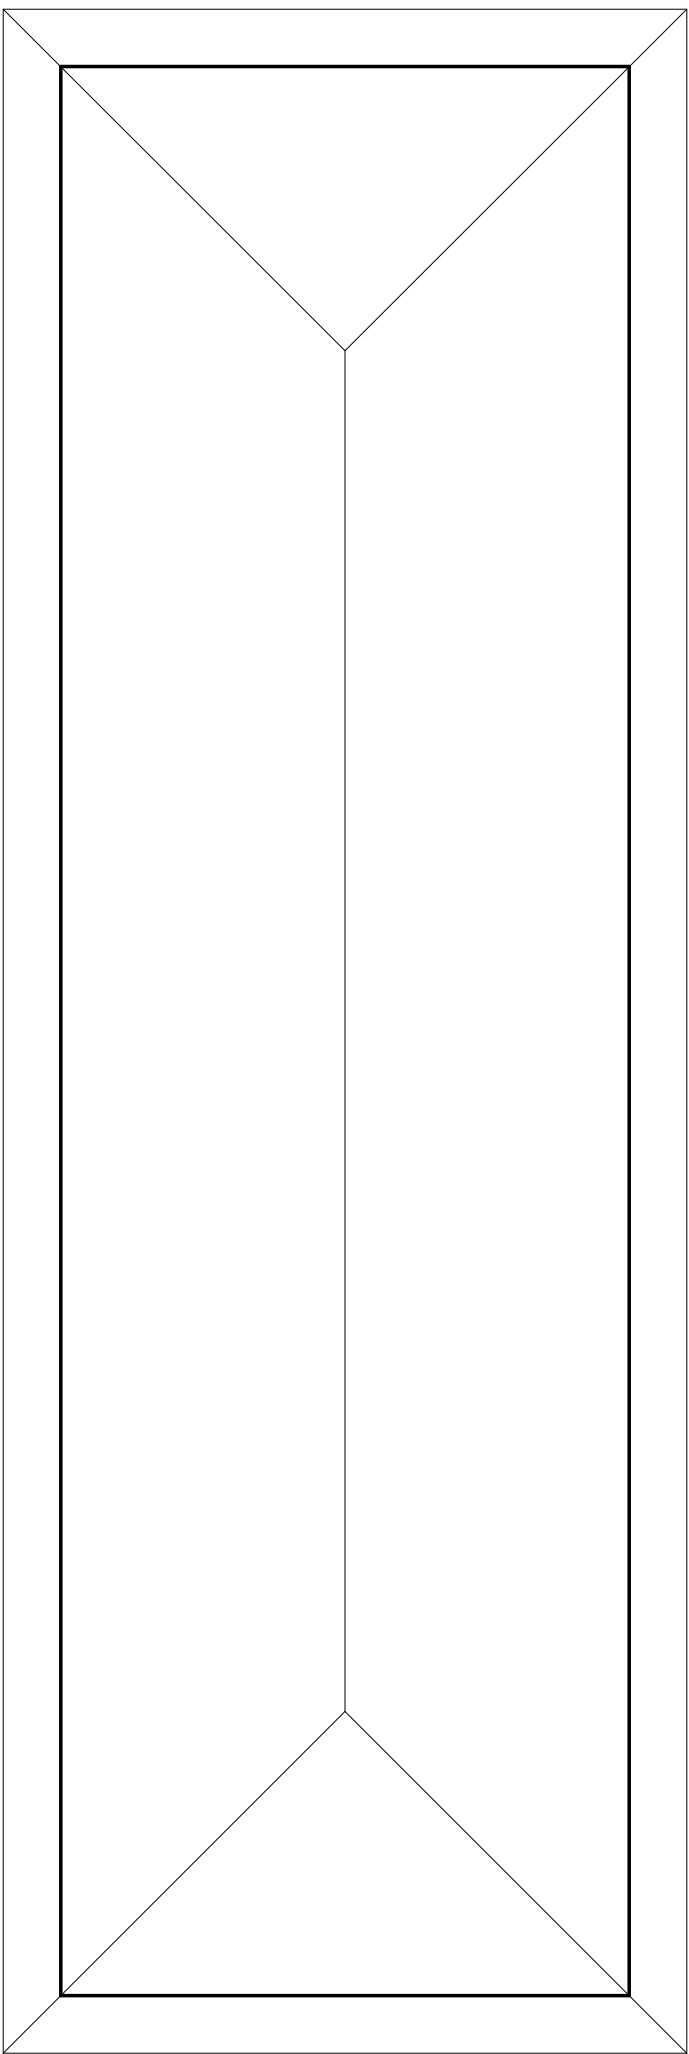

Roof Plan



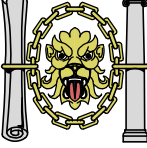Rev.	Description	Date
Use written dimensions only - DO NOT SCALE If in doubt ASK		
 Alastair R Dalziel M.C.I.A.T. Chartered Architectural Technologist Architectural Design Chartered Institute of Architectural Technologists Registered Practice Sherborne Dorset DT9 3RQ Telephone 07946705734 Project Proposed Prior Approval Vets to Dwelling, Mere, Wilts.		
Client	Southill Vets.	
Title	Site Plan and Roof Plan Proposed	
Scale	1:50 @ A1	Drawing No. 4.0