



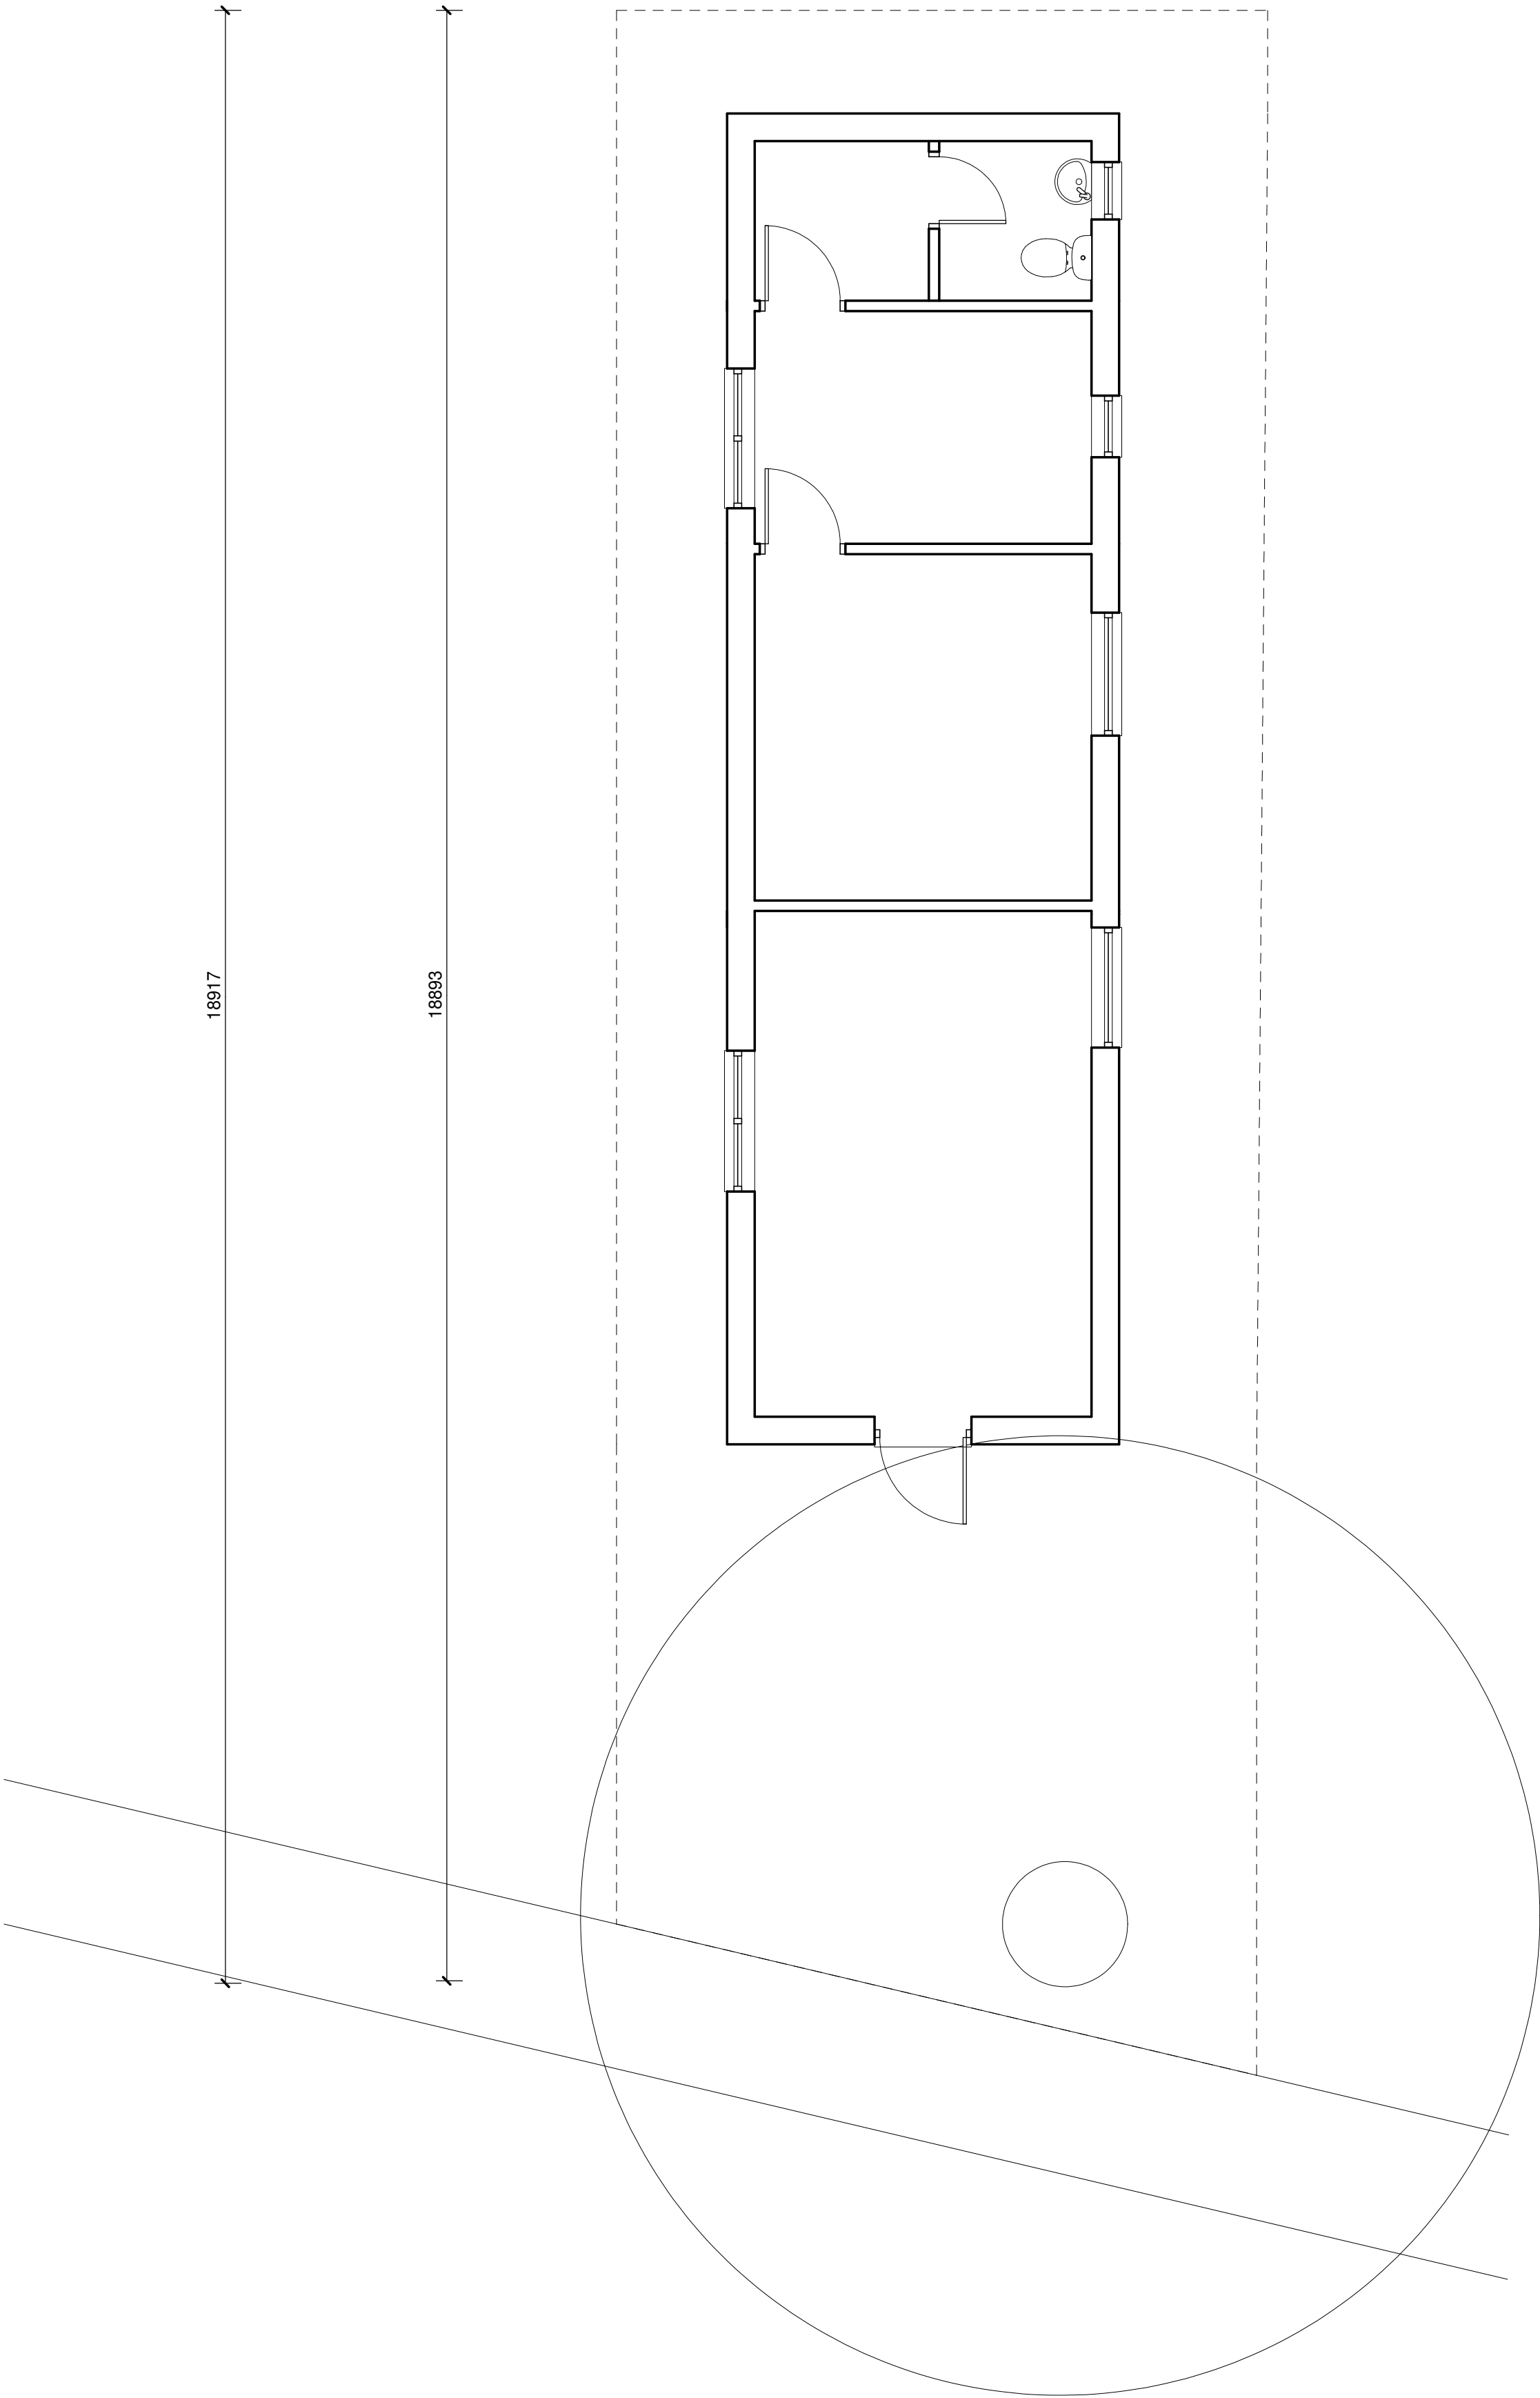

Site Plan as Existing

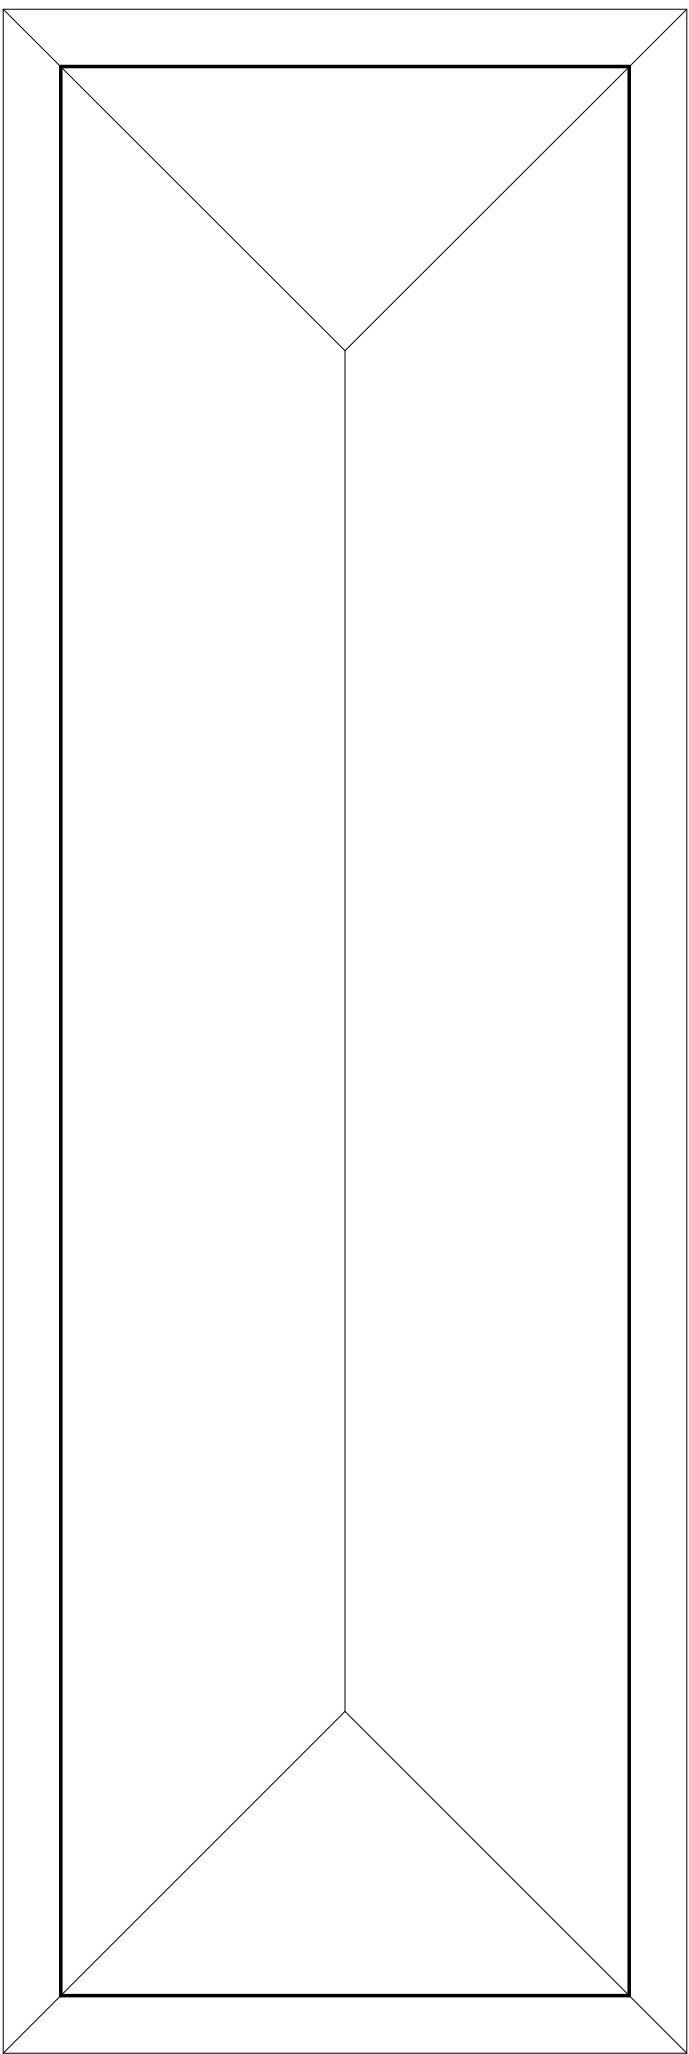

Roof Plan



Rev.	Description	Date
Use written dimensions only - DO NOT SCALE If in doubt ASK		
 Alastair R Dalziel M.C.I.A.T. Chartered Architectural Technologist Architectural Design		
Sherborne Dorset DT9 3RQ Telephone 07946705734		
Project	Proposed Prior Approval Vets to Dwelling, Mere, Wilts.	
Client	Southill Vets.	
Title	Site Plan and Roof Plan Existing.	
Scale	1:50 @ A1	Drawing No. 2.0