


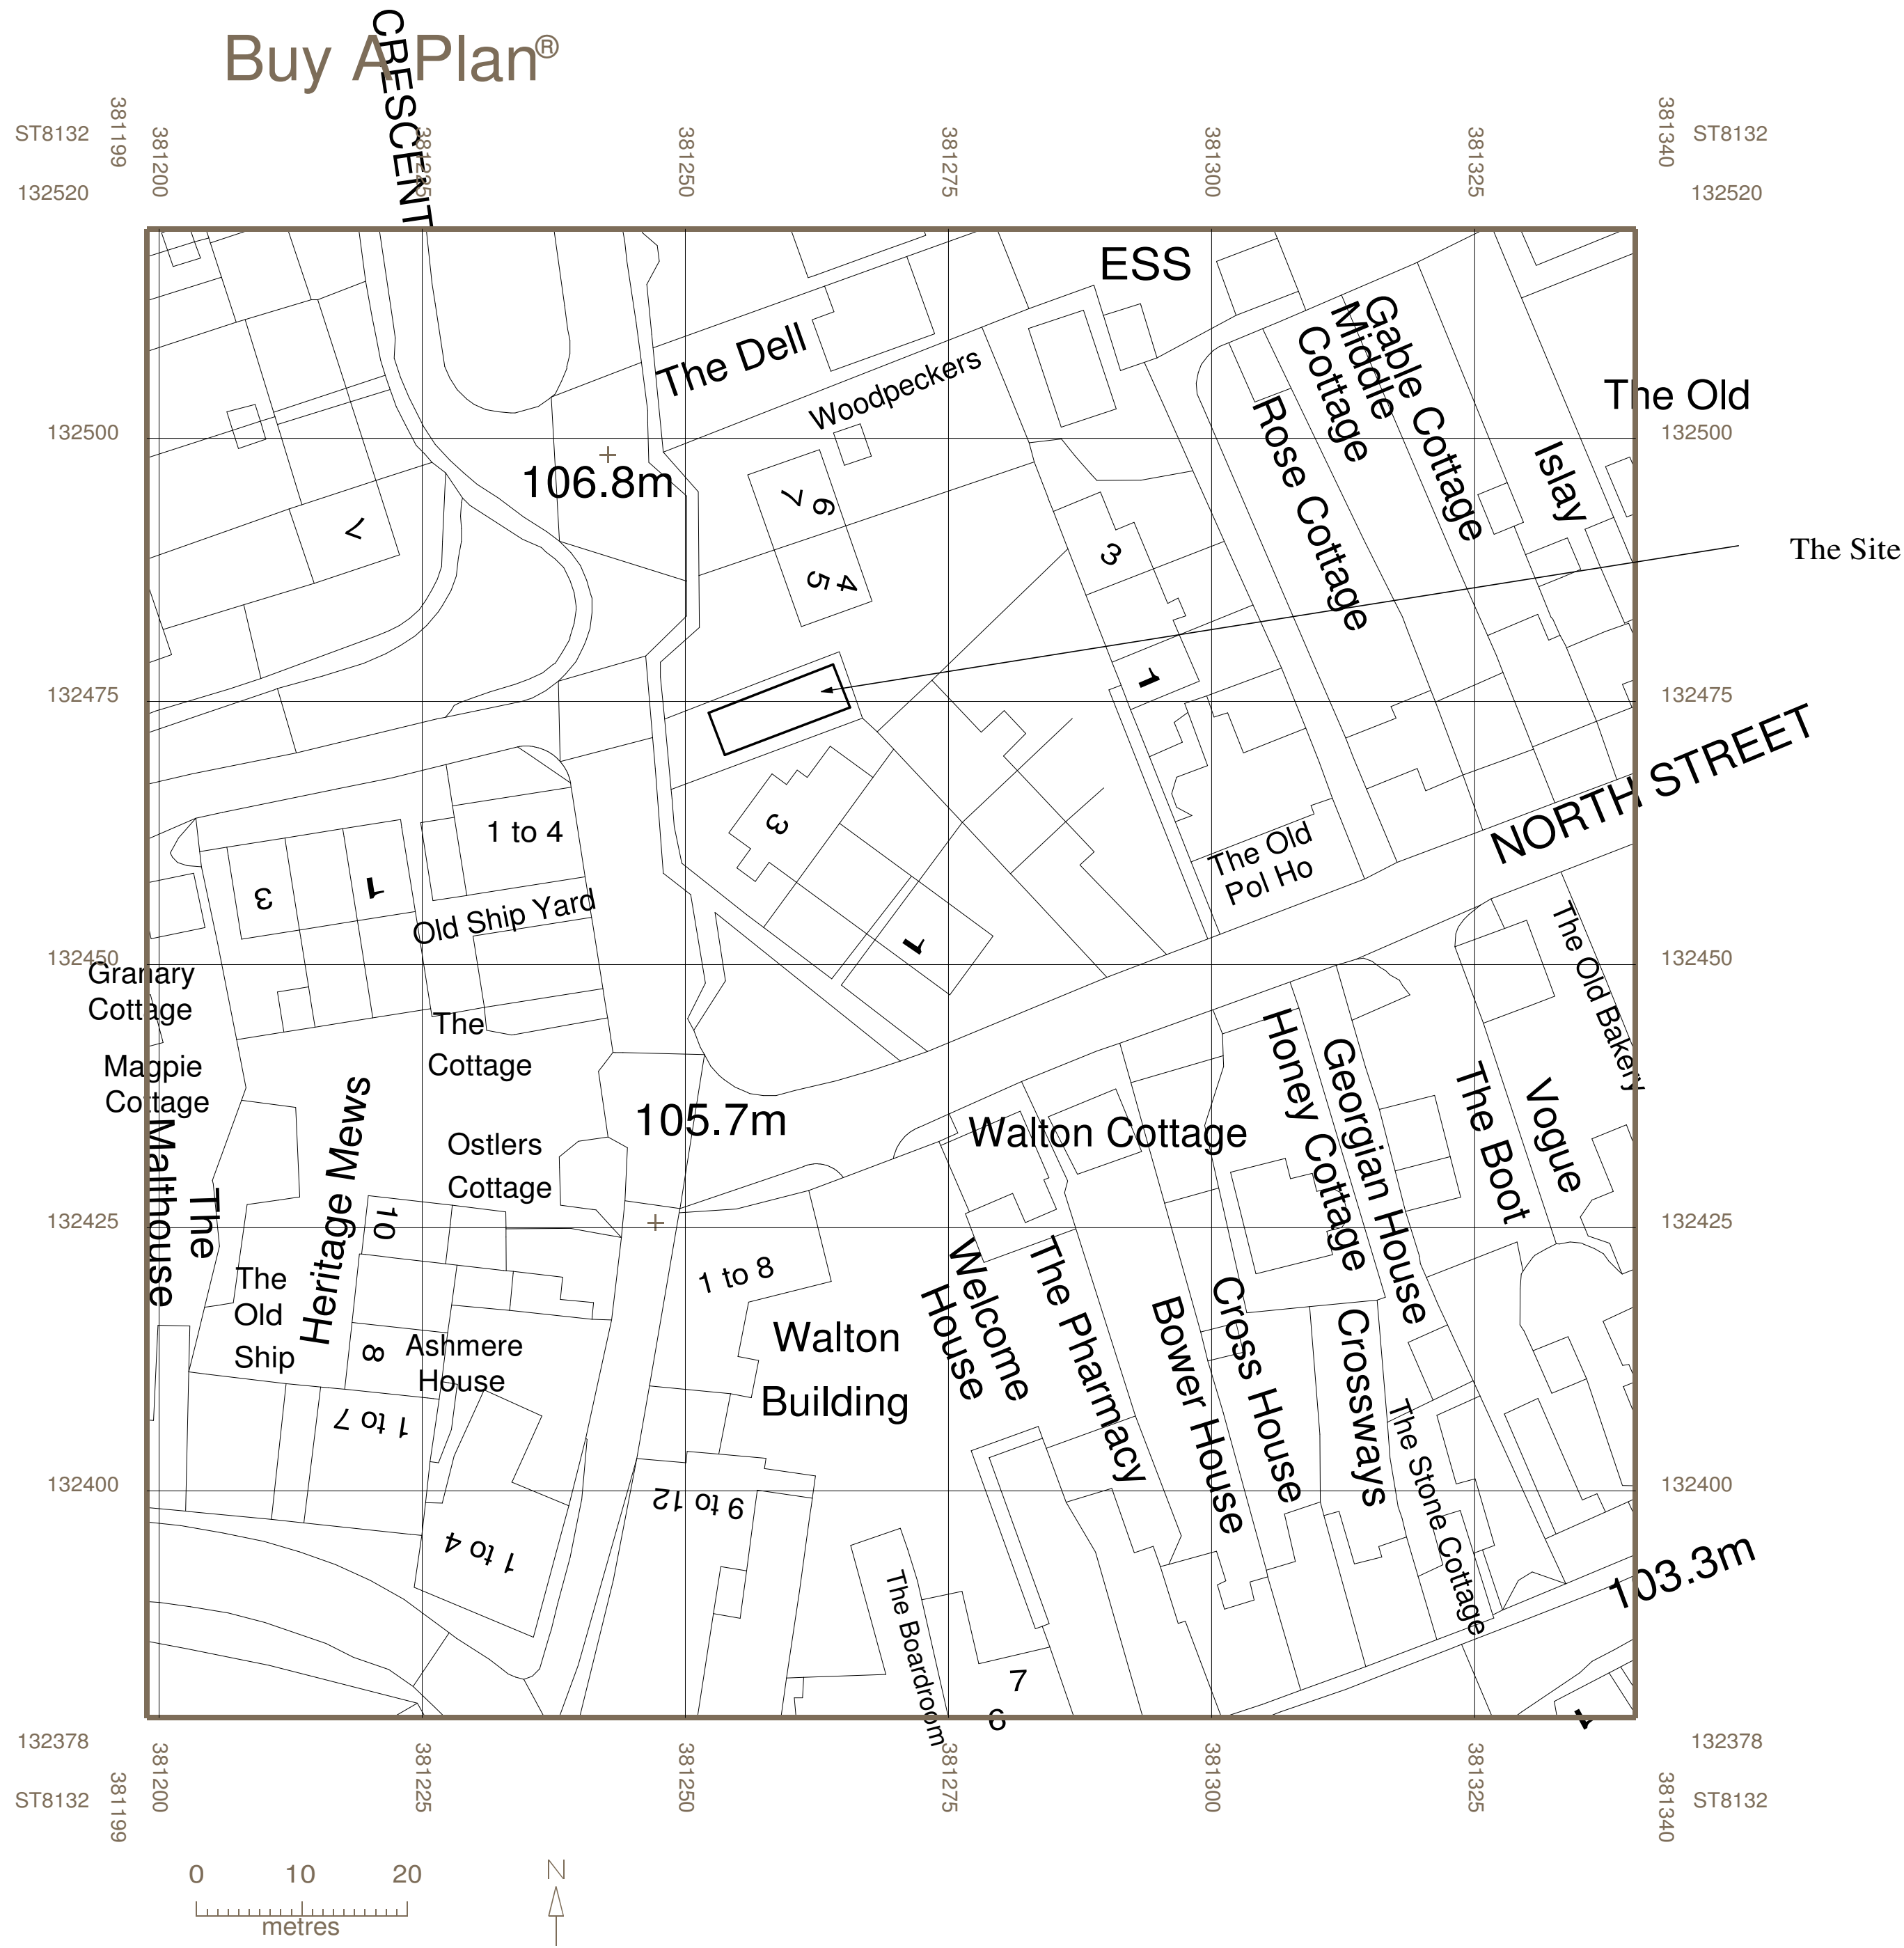

Location Plan

Scale 1:1250

Site Plan

Scale 1:500

Rev.	Description	Date
Use written dimensions only - DO NOT SCALE If in doubt ASK		
 Alastair R Dalziel M.C.I.A.T. Chartered Architectural Technologist Architectural Design		
Sherborne Dorset DT9 3RQ Telephone 07946705734		
Project	Proposed Prior Approval Vets to Dwelling, Mere, Wilts.	
Client	Southill Vets.	
Title	Site and Location Plan	
Scale	1:500 1:1250 @ A1	Drawing No. 5.0