




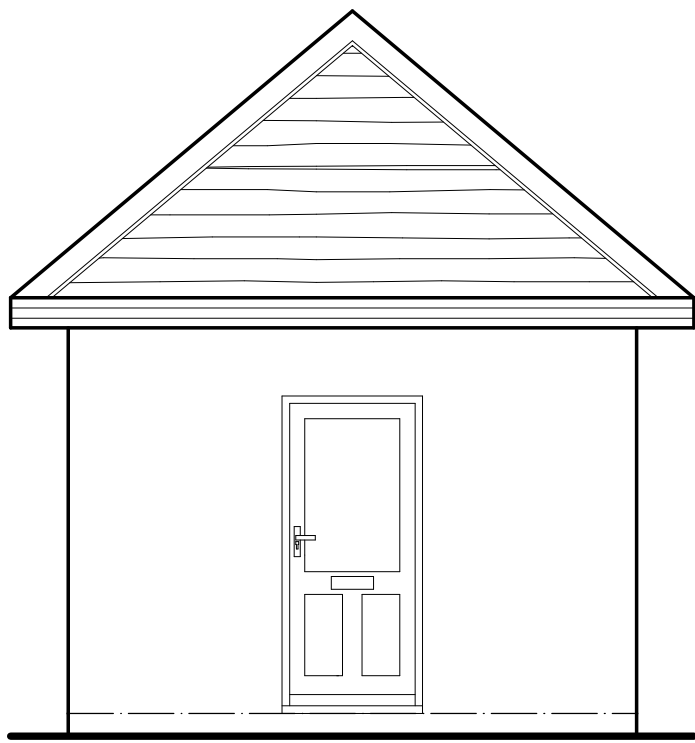


West Elevation

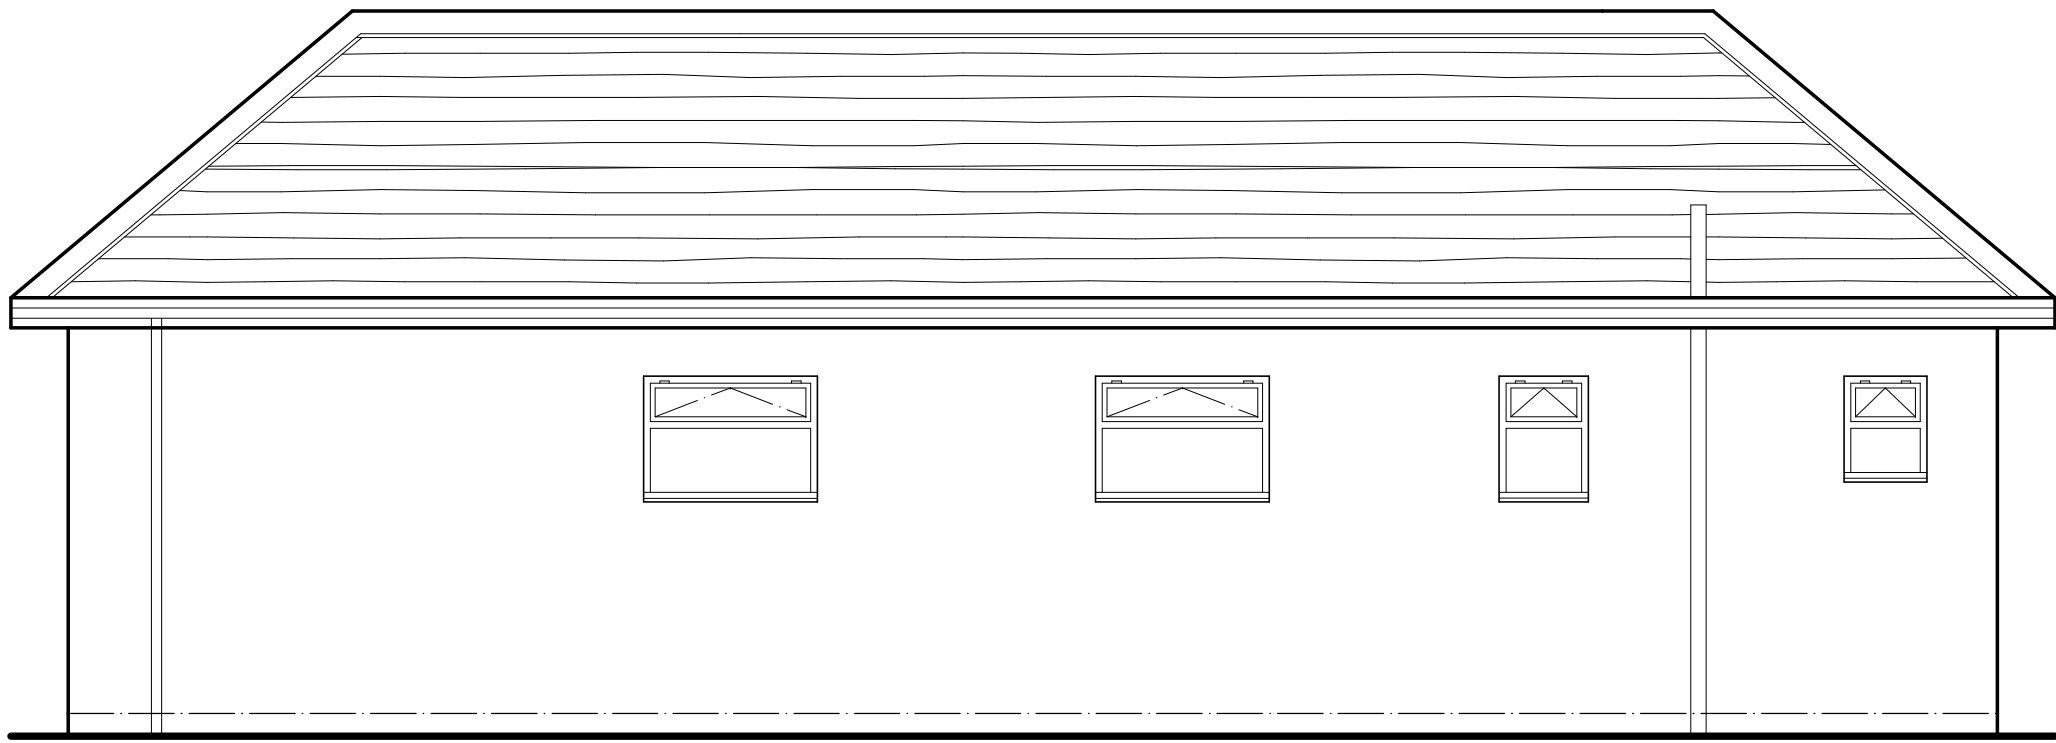


South Elevation

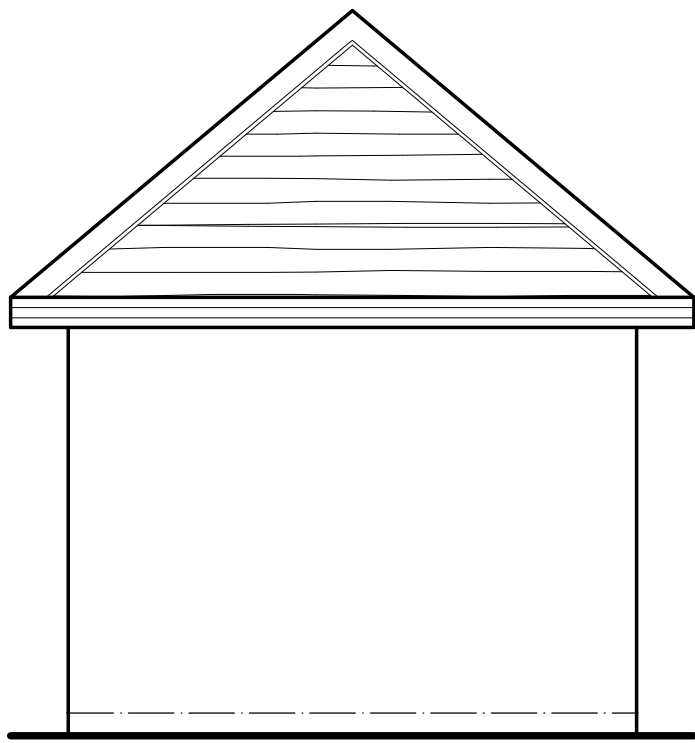


East Elevation

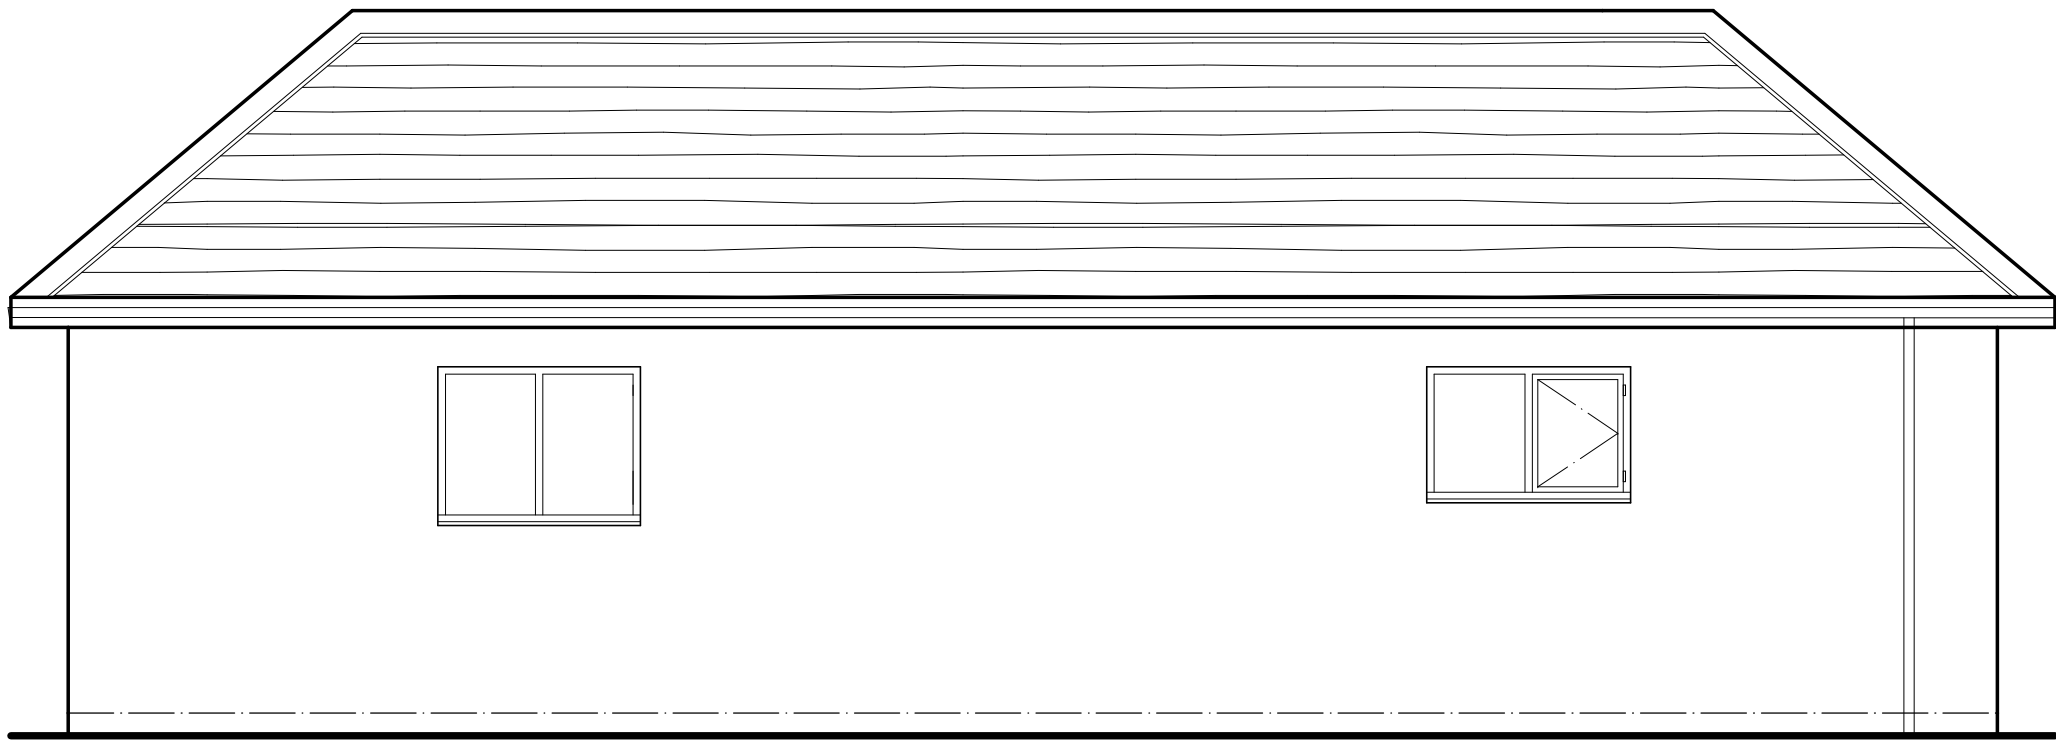

North Elevation

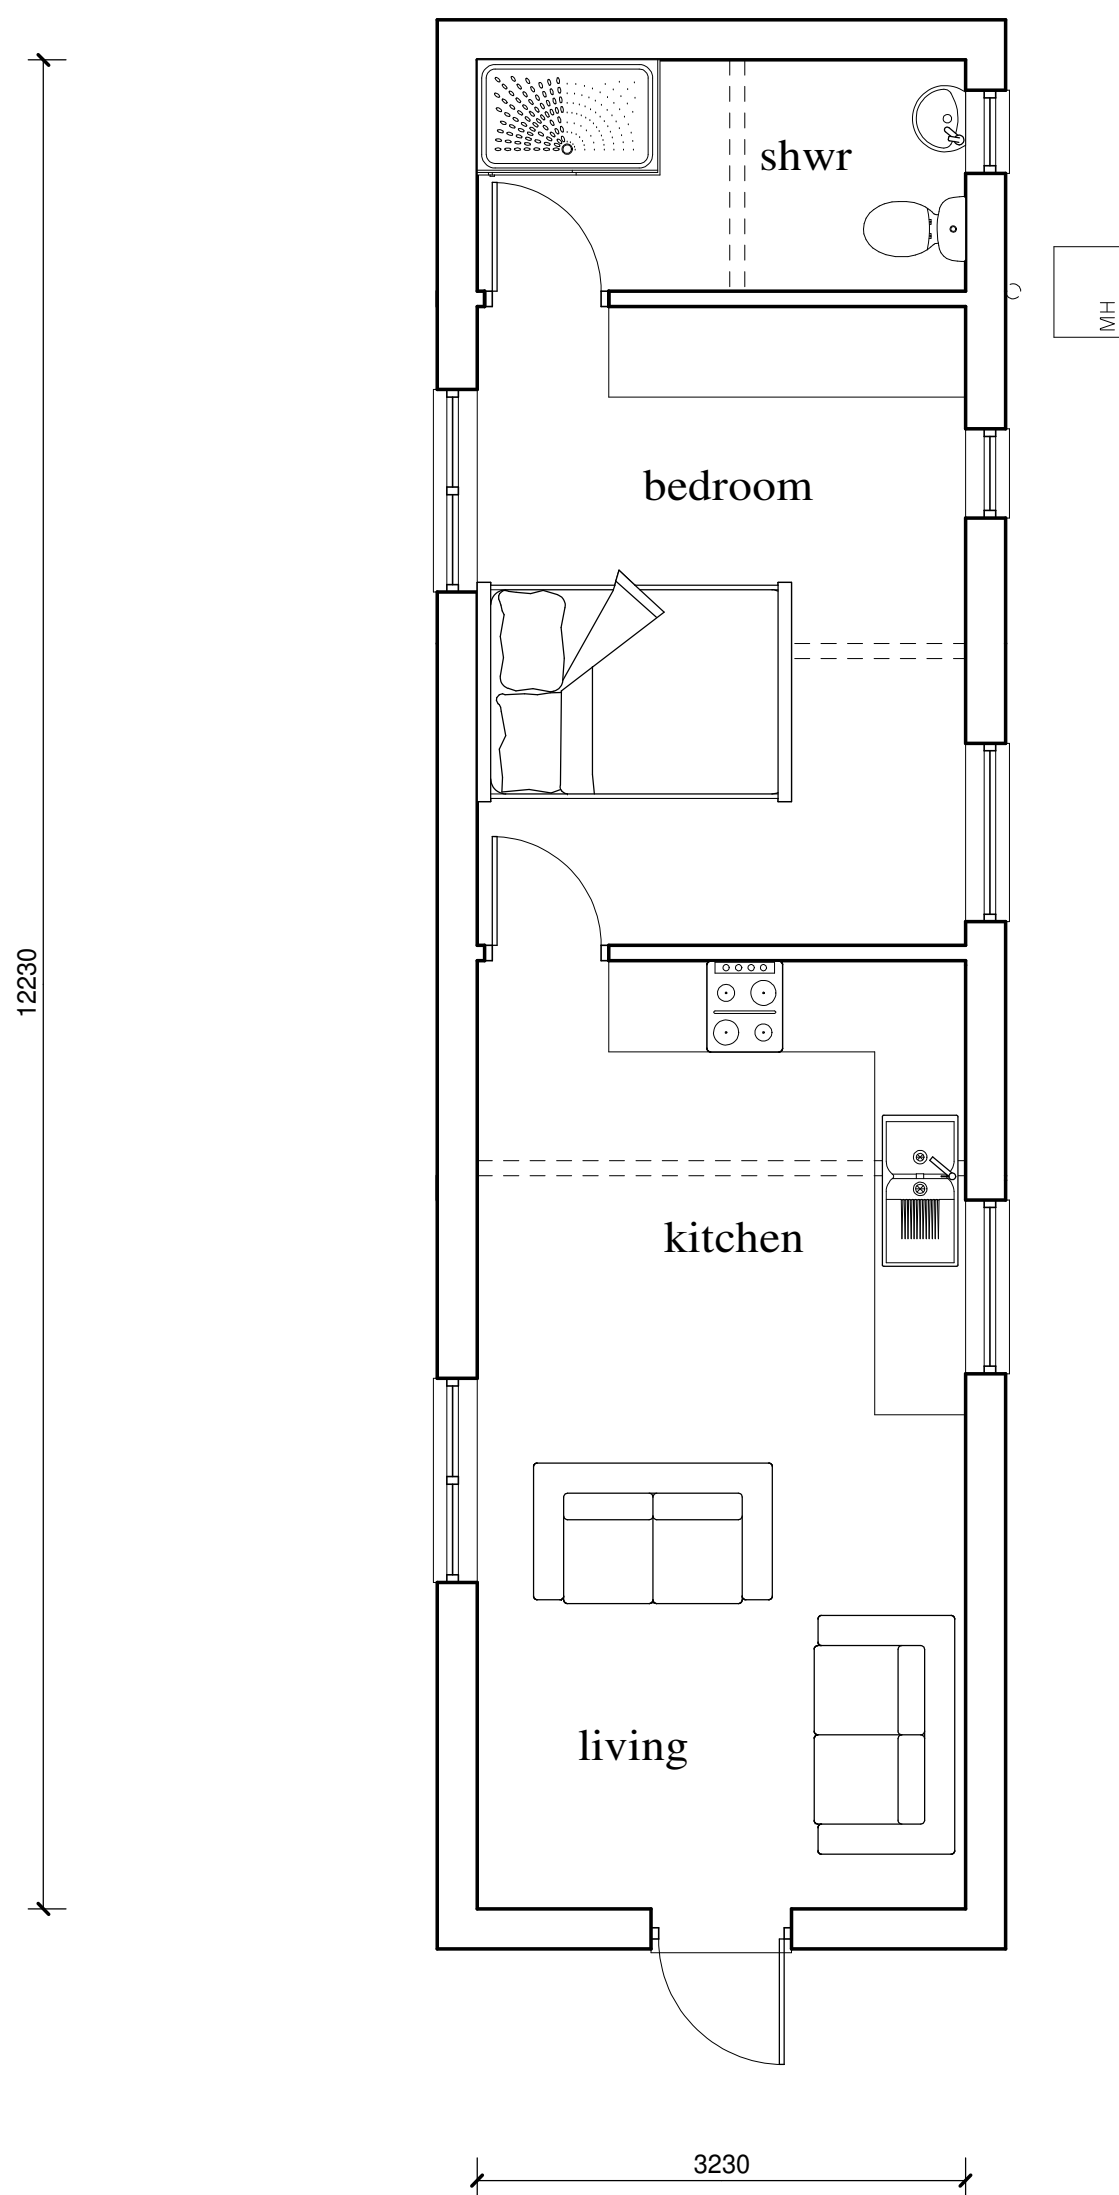

Internal Floor Area
39.50m2

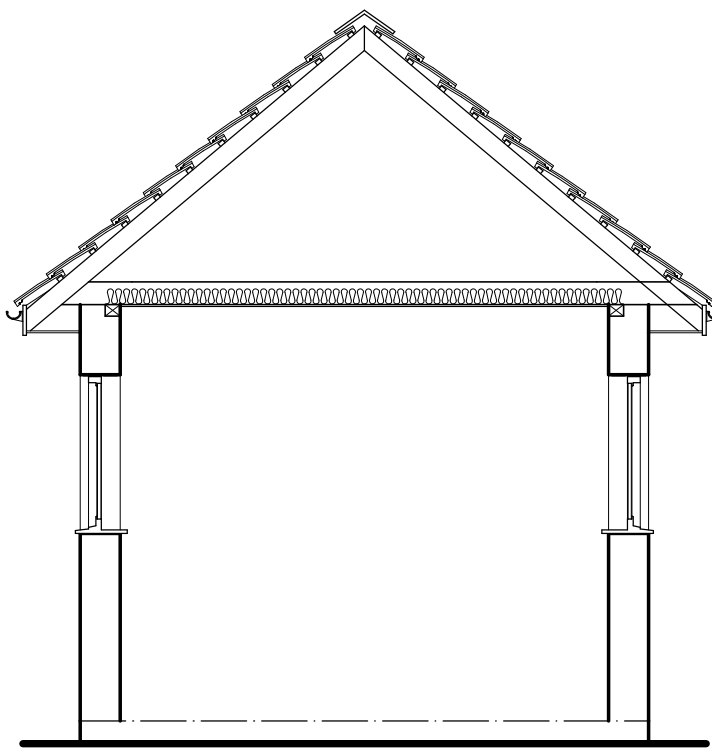

Section Unchanged

Materials :

Walls - Brickwork

Roof - Small Plain Tiles

Windows and Doors - White.



Rev.	Description	Date
Internal Floor Area 39.50m2		
 Alastair R Dalziel M.C.I.A.T. Chartered Architectural Technologist Architectural Design		
Sherborne Dorset DT9 3RQ Telephone 07946705734		
Project	Proposed Prior Approval Vets to Dwelling, Mere, Wilts.	
Client	Southill Vets.	
Title	Proposals Drawing	
Scale	1:50 @ A1	Drawing No. 3.0