



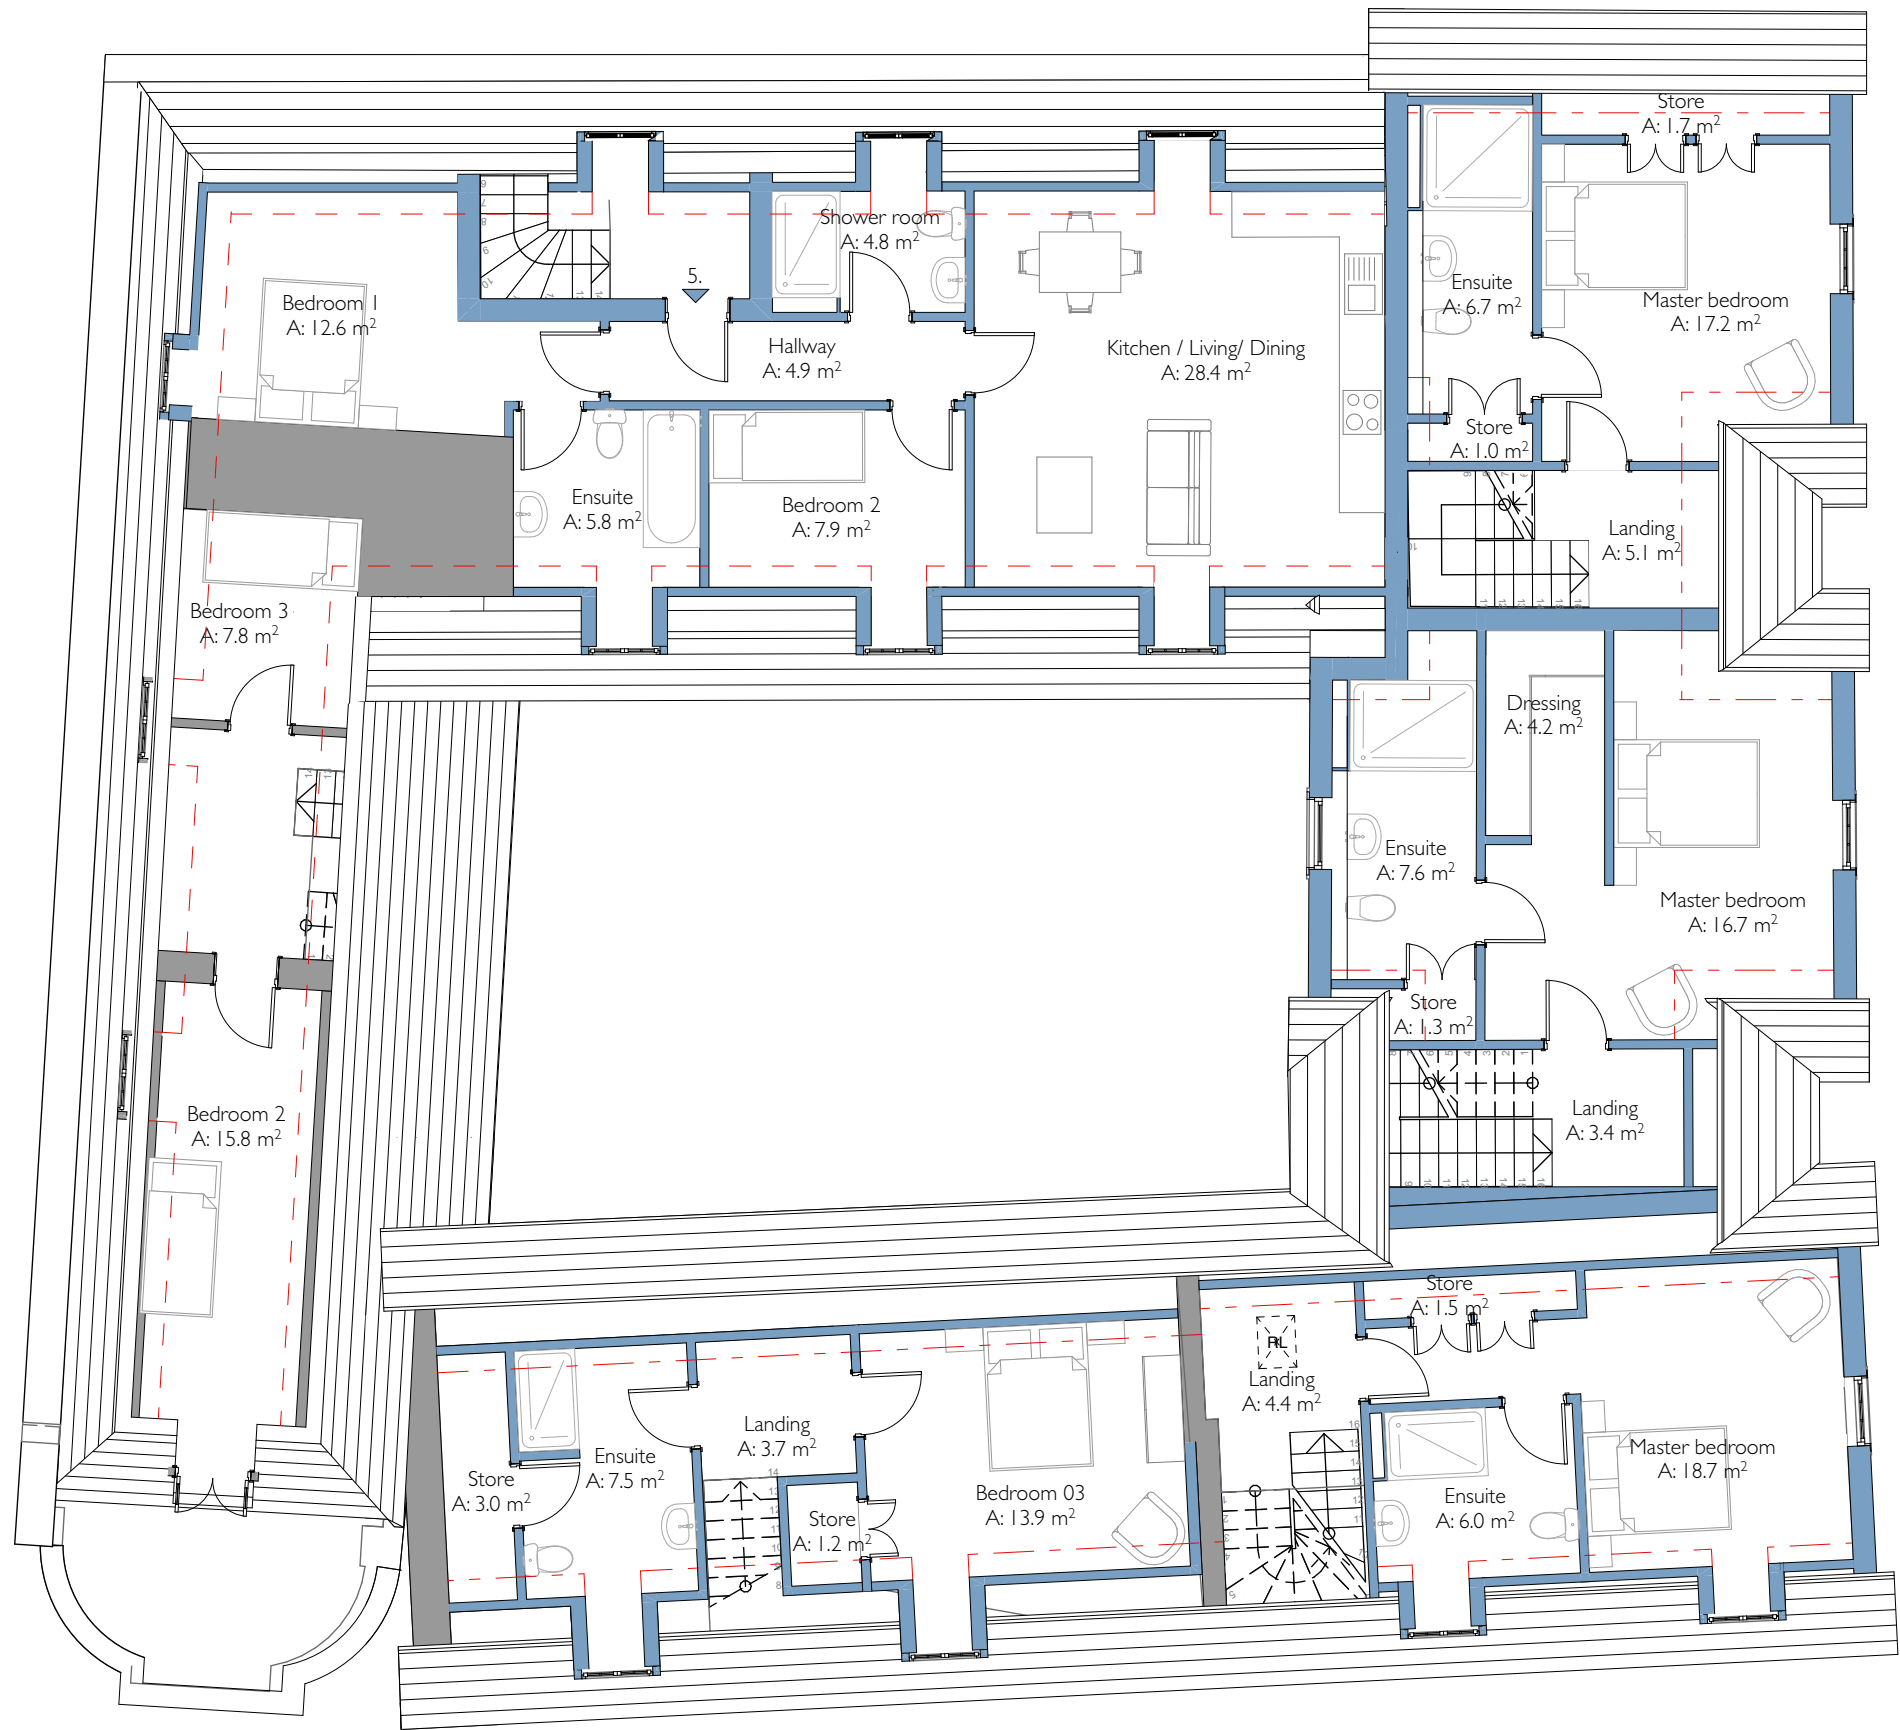

Key:

- Existing Building
- Proposed Building
- 1.8m Headroom

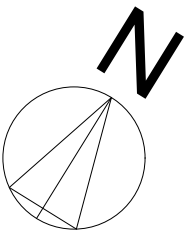

grainge architects

PLANNING

Mill House

Second Floor Plan
(Proposed)

Scale: 1:100 @ A3
Drawing No: 1878 - PL102 - Rev D
The Boat Shed, Michael Browning Way
Exeter EX2 8DD
01392 438051 mail@g-a.uk.com



MILL HOUSE, TROWBRIDGE