


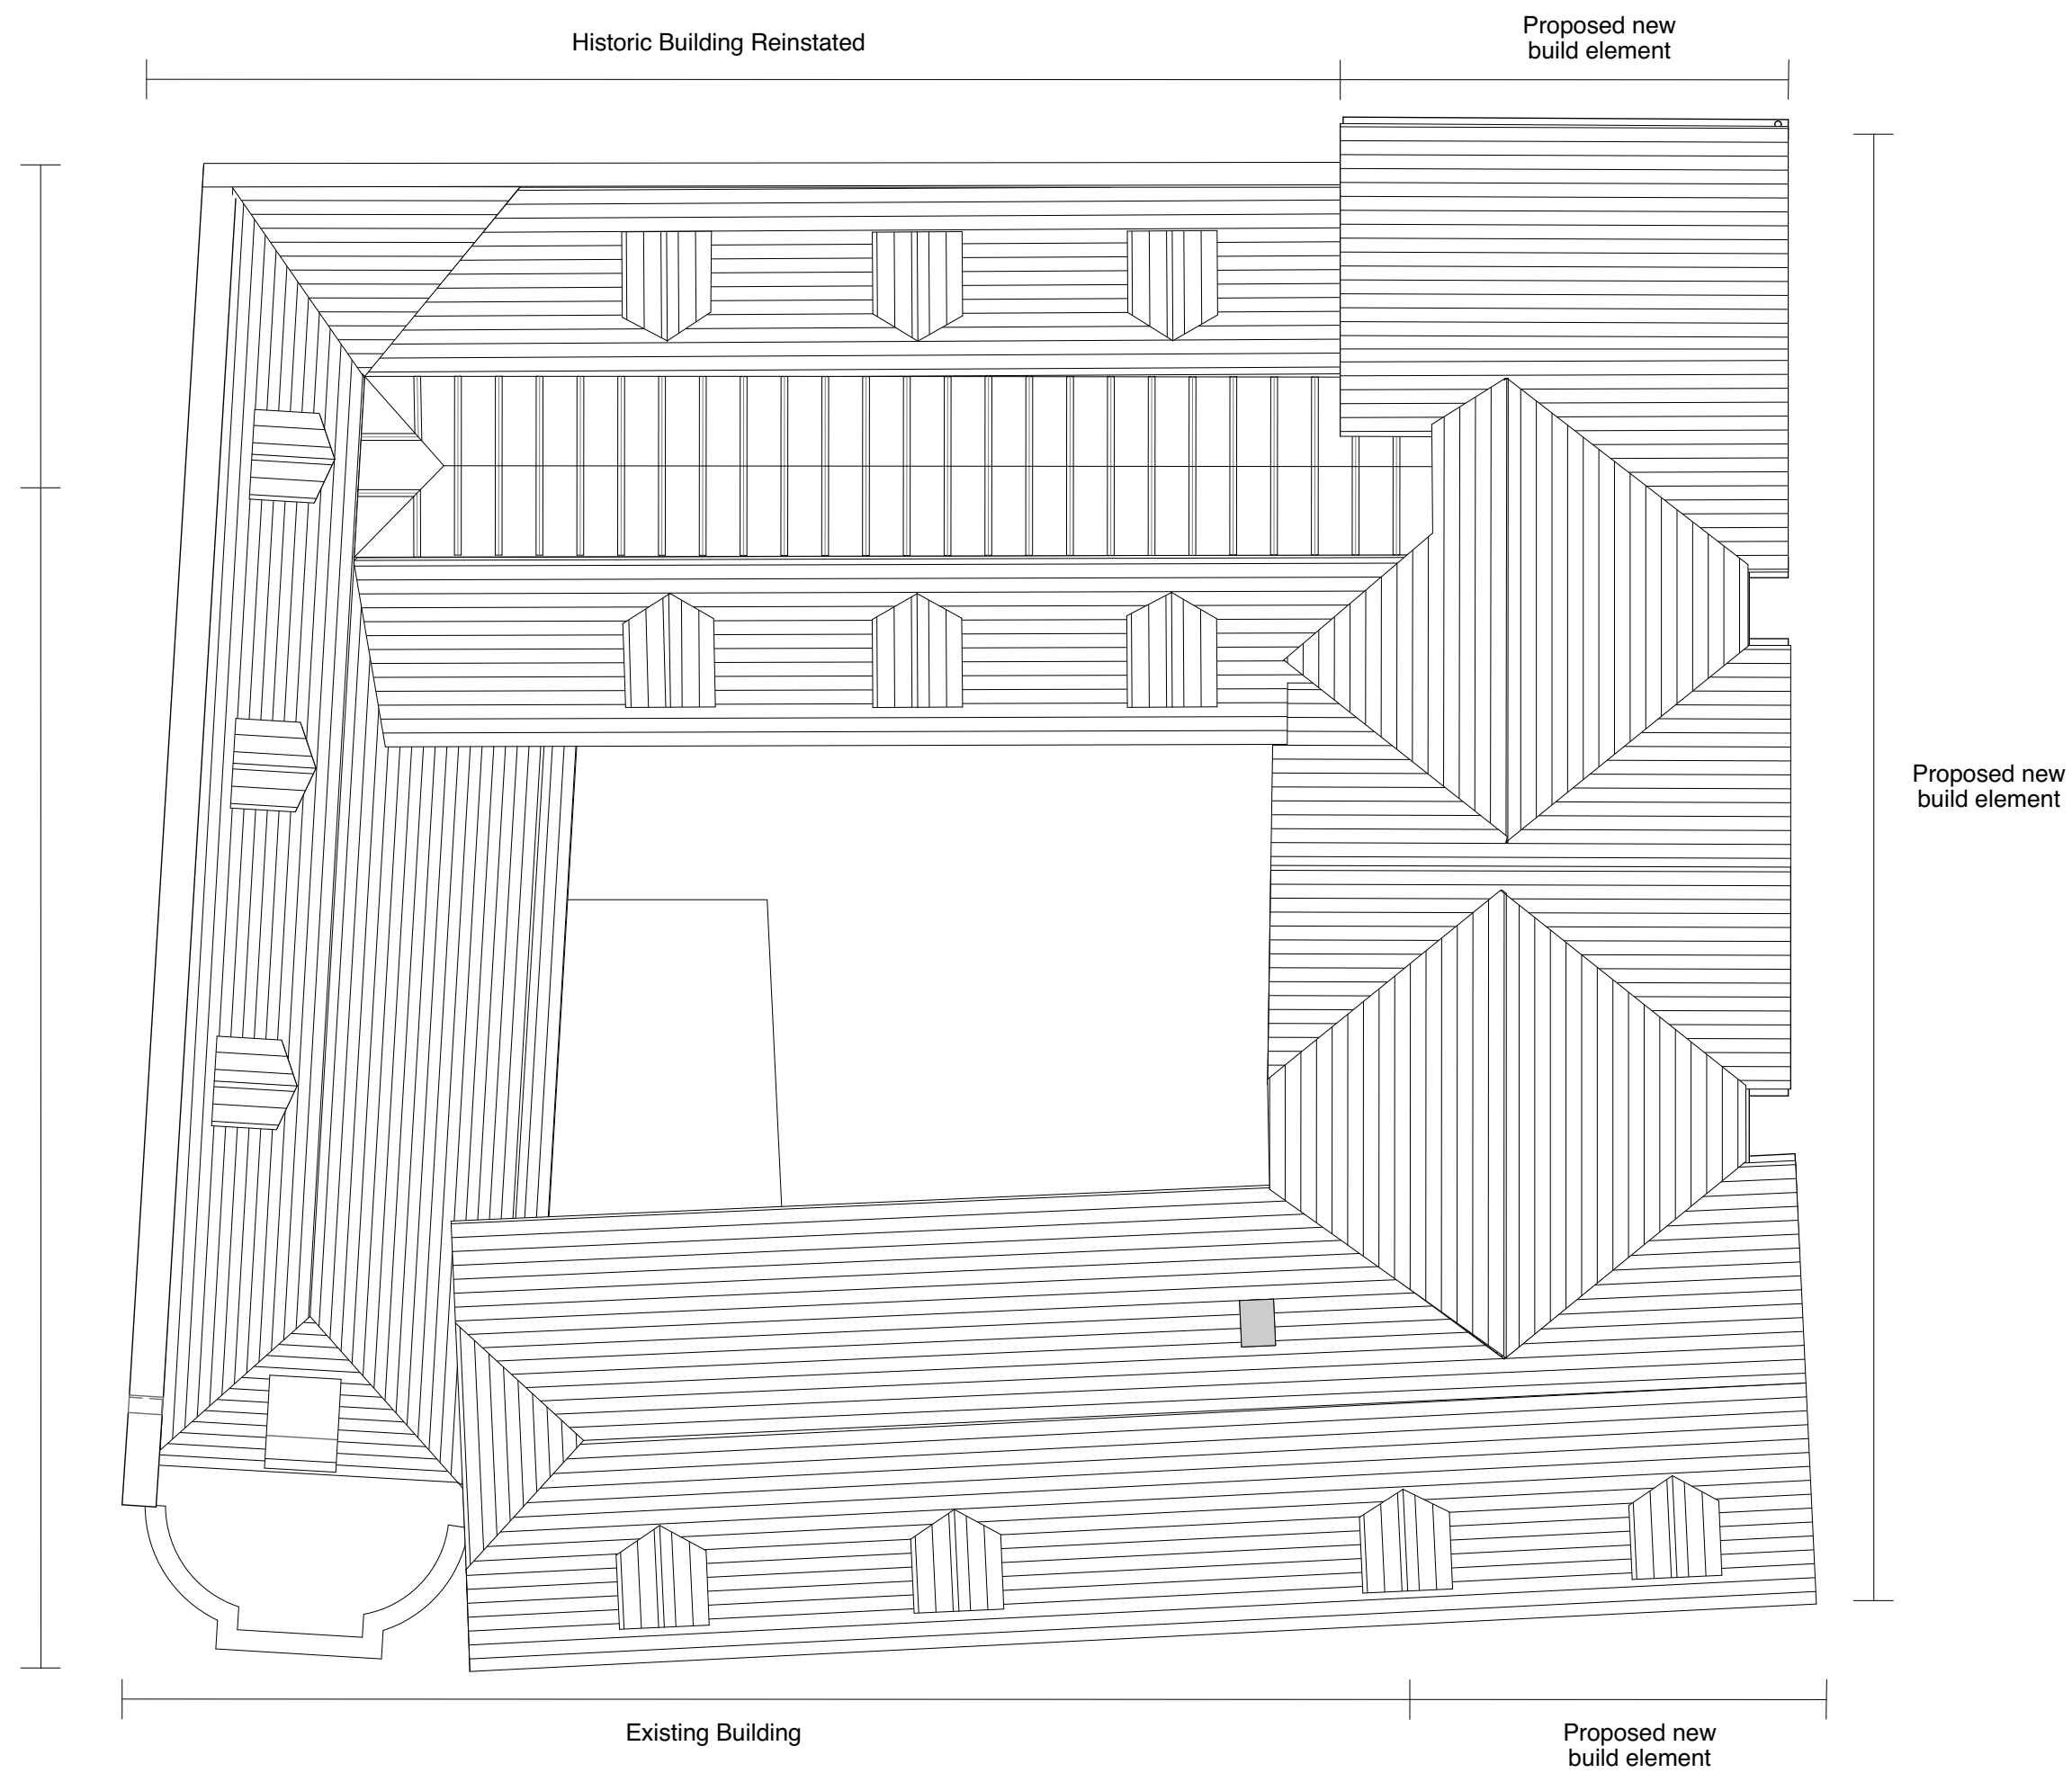

Dimensions are not to be scaled from this drawing.
Drawing to be read in conjunction with Building regulation notes.

Rev	Date	Description	Author
C	29.05.24	Update to layout of houses 1 and 2	cf

M I L L H O U S E , T R O W B R I D G E

PLANNING

Mill House

Roof Plan (Proposed)

Scale: 1:100 @ A3

Drawing No: **1878 - PL103 - Rev B**

The Boat Shed, Michael Browning Way
Exeter EX2 8DD
01392 438051 mail@g-a.uk.com

grainge architects