



NOTE - CONTRACTOR TO CHECK ALL EXISTING AND PROPOSED DIMENSIONS BEFORE COMMENCING ANY CONSTRUCTION WORK OR PLACING MATERIAL ORDERS. ANY MEASUREMENT QUERIES OR DISCREPANCIES TO BE REPORTED TO "DIMENSION 22 LTD".

IF SCALING FROM PLANS CROSS REFERENCE WITH STATED DIMENSIONS & VISE-VERSA.

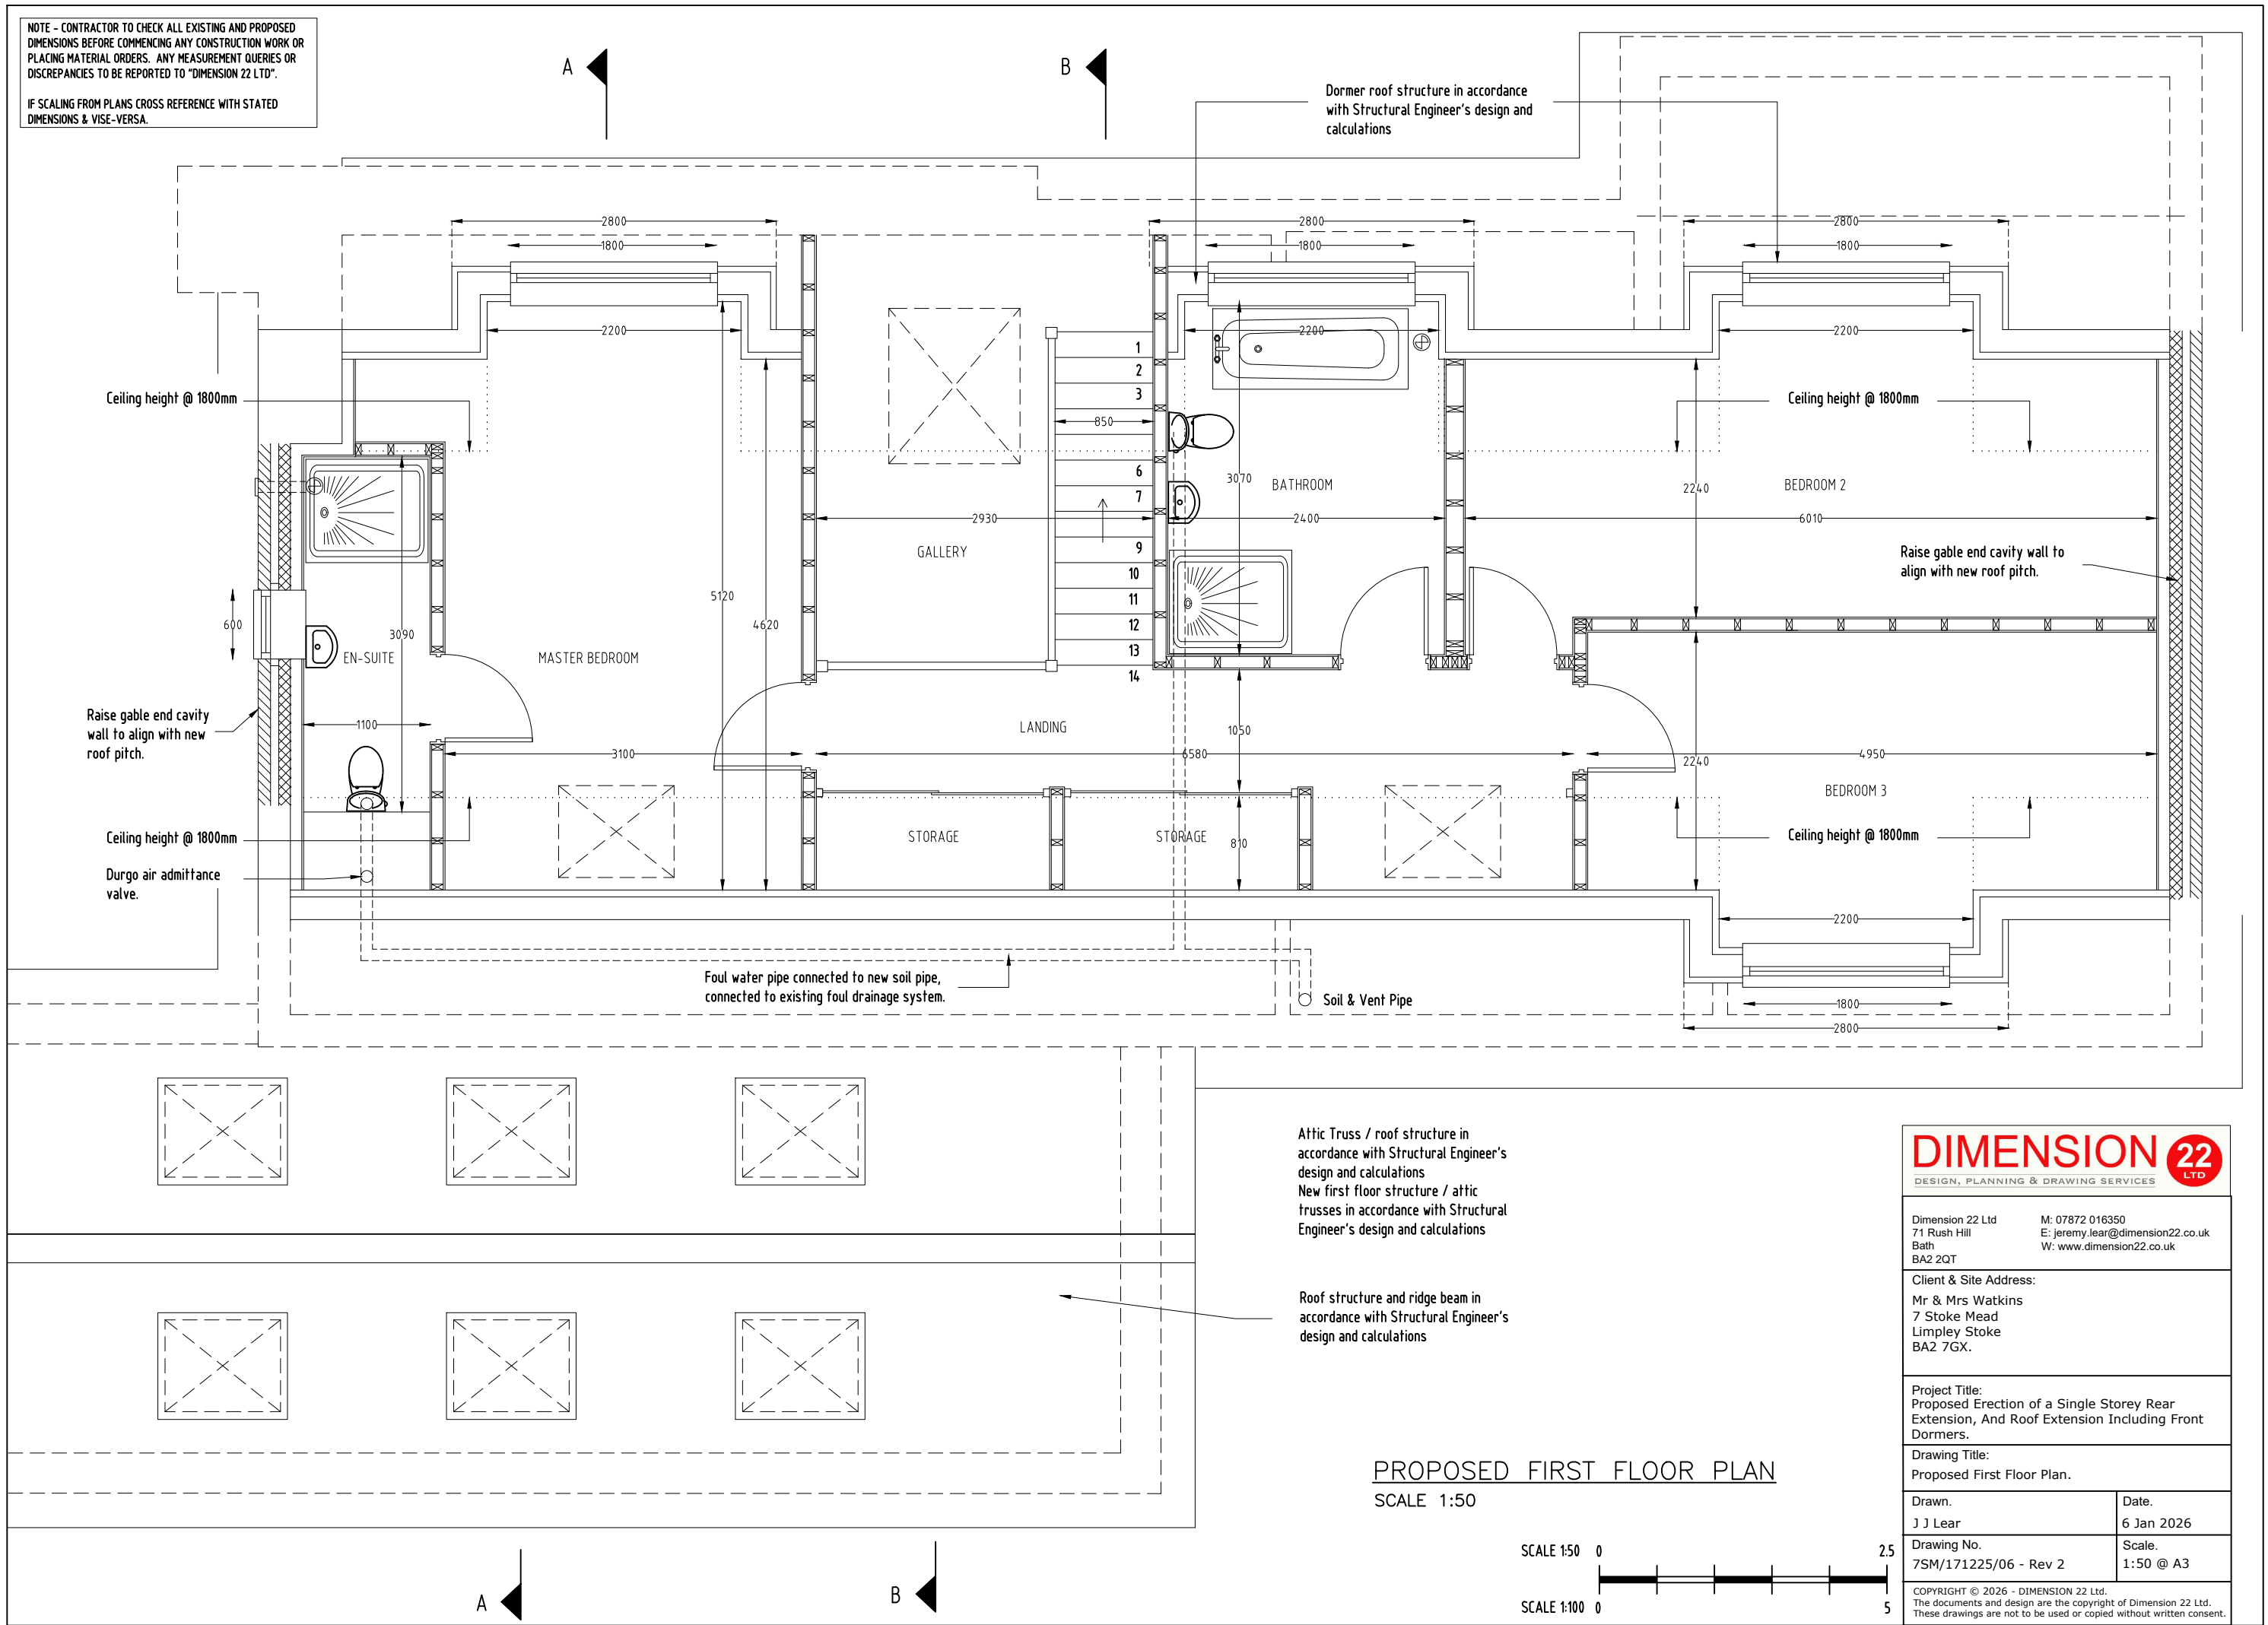

PROPOSED FIRST FLOOR PLAN
SCALE 1:50

 

DIMENSION 22 LTD DESIGN, PLANNING & DRAWING SERVICES	
Dimension 22 Ltd 71 Rush Hill Bath BA2 2QT	M: 07872 016350 E: jeremy.lear@dimension22.co.uk W: www.dimension22.co.uk
Client & Site Address: Mr & Mrs Watkins 7 Stoke Mead Limpley Stoke BA2 7GX.	
Project Title: Proposed Erection of a Single Storey Rear Extension, And Roof Extension Including Front Dormers.	
Drawing Title: Proposed First Floor Plan.	
Drawn: J J Lear	Date: 6 Jan 2026
Drawing No. 7SM/171225/06 - Rev 2	Scale: 1:50 @ A3
COPYRIGHT © 2026 - DIMENSION 22 Ltd. The documents and design are the copyright of Dimension 22 Ltd. These drawings are not to be used or copied without written consent.	