



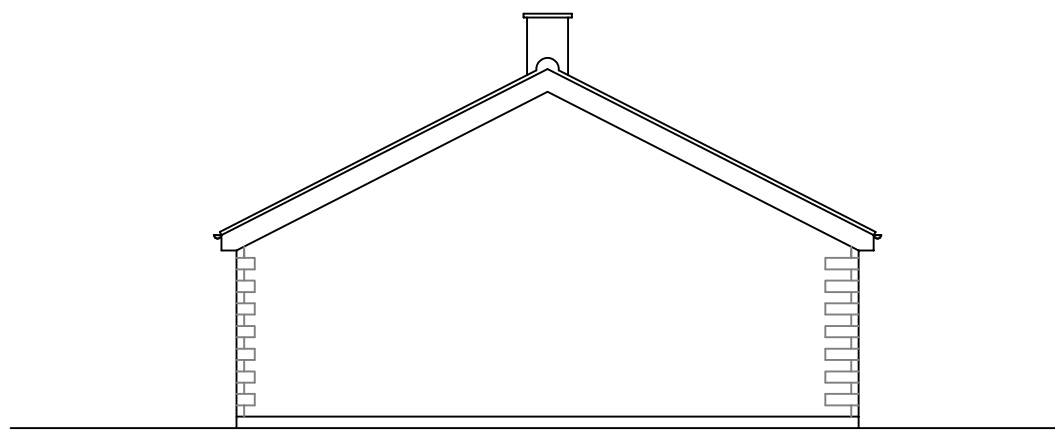


PROPOSED SIDE (EAST) ELEVATION 1:100

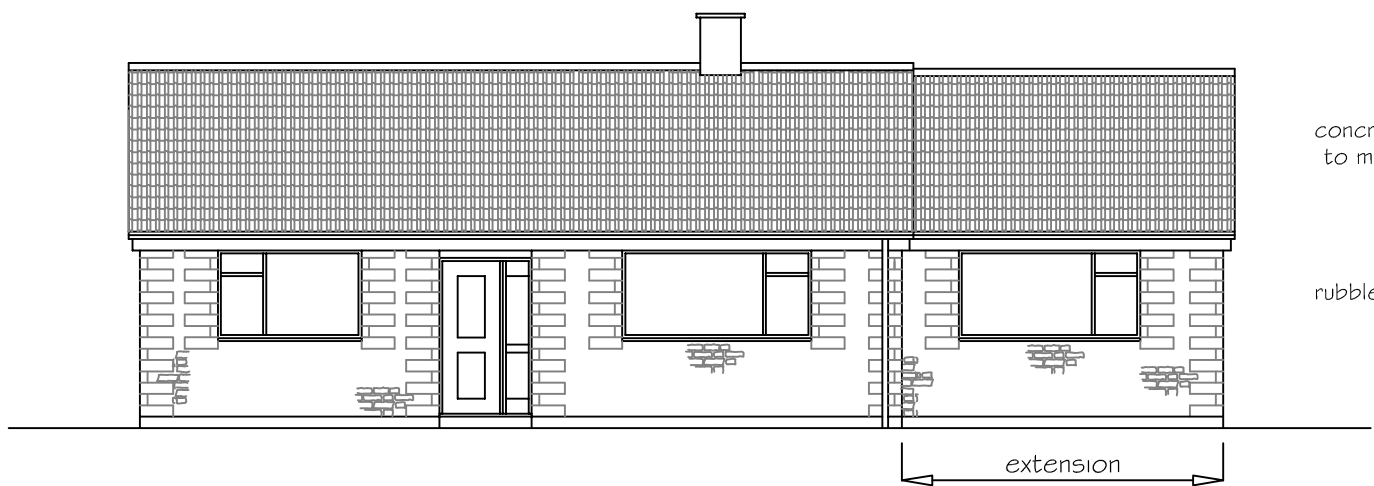


PROPOSED FRONT (NORTH) ELEVATION 1:100

concrete roof tiles
to match existing


rubble stone elevations
with quoins

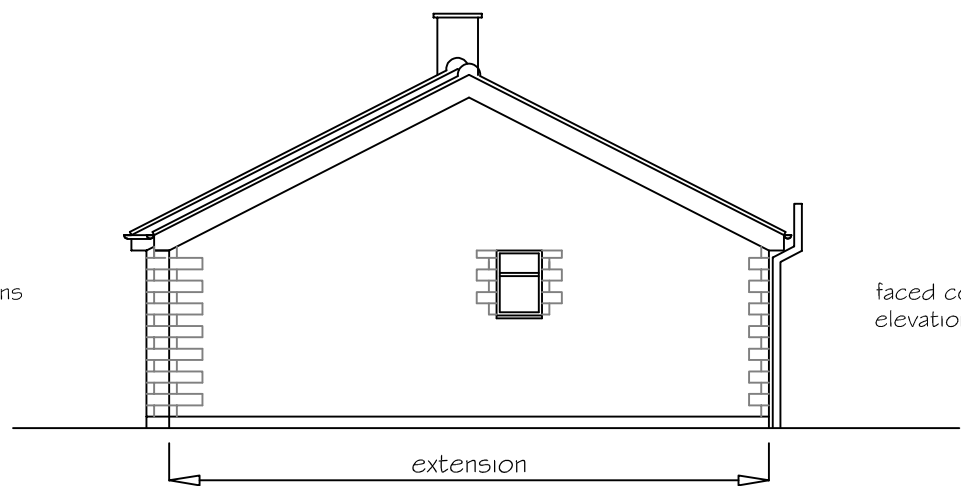


PROPOSED END (WEST) ELEVATION 1:100

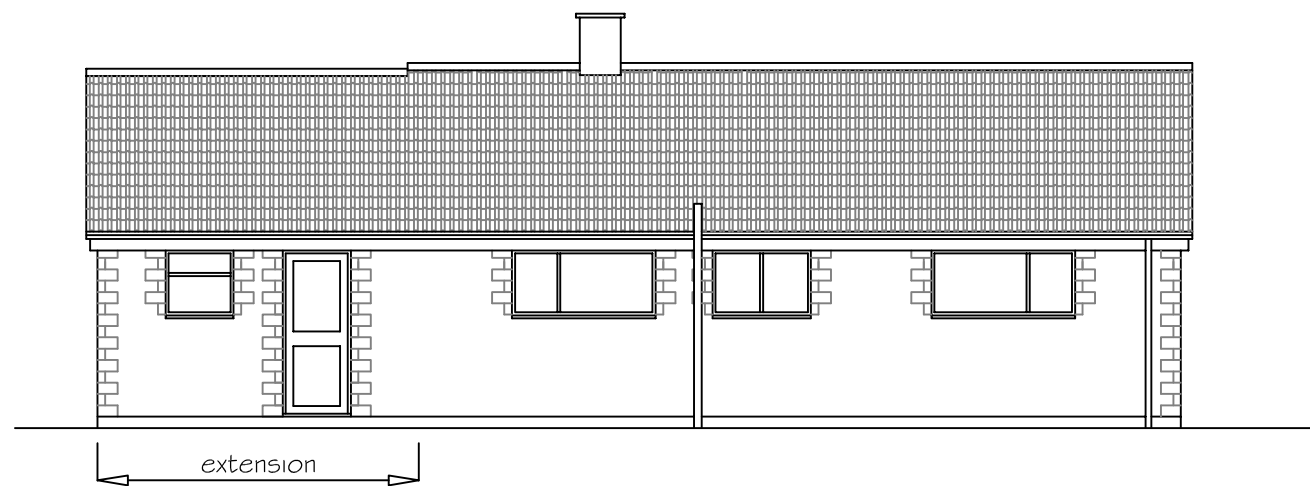


PROPOSED REAR (SOUTH) ELEVATION 1:100

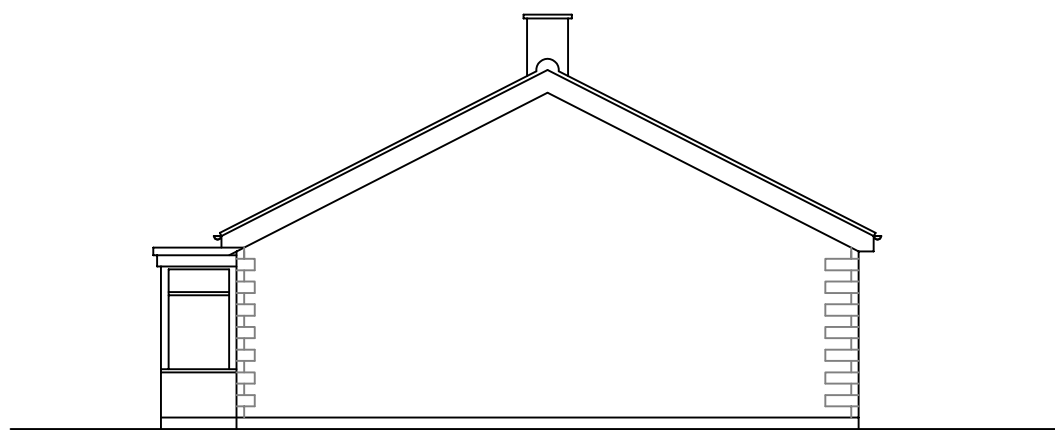


EXISTING SIDE (EAST) ELEVATION 1:100

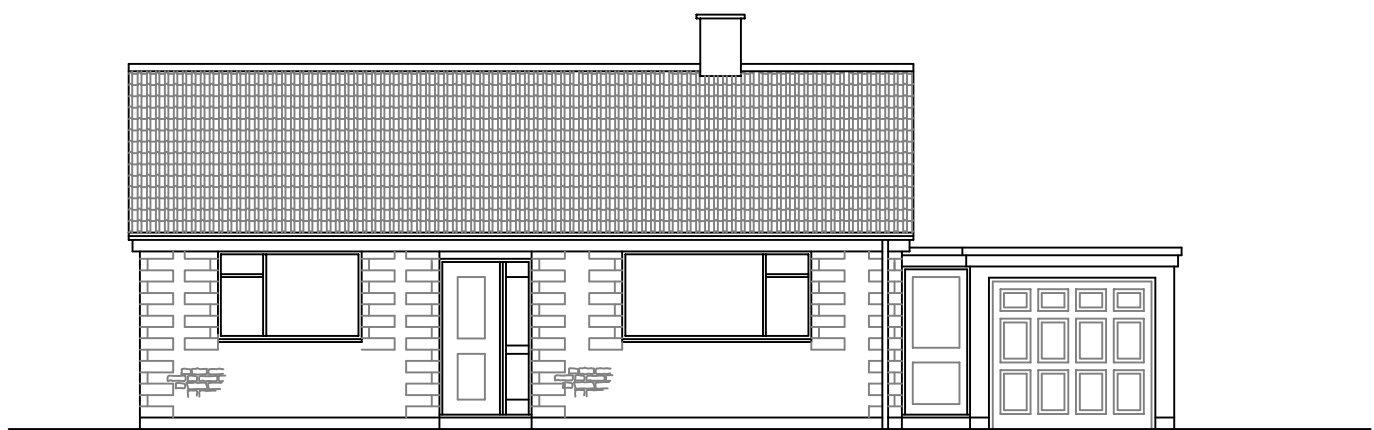


EXISTING FRONT (NORTH) ELEVATION 1:100

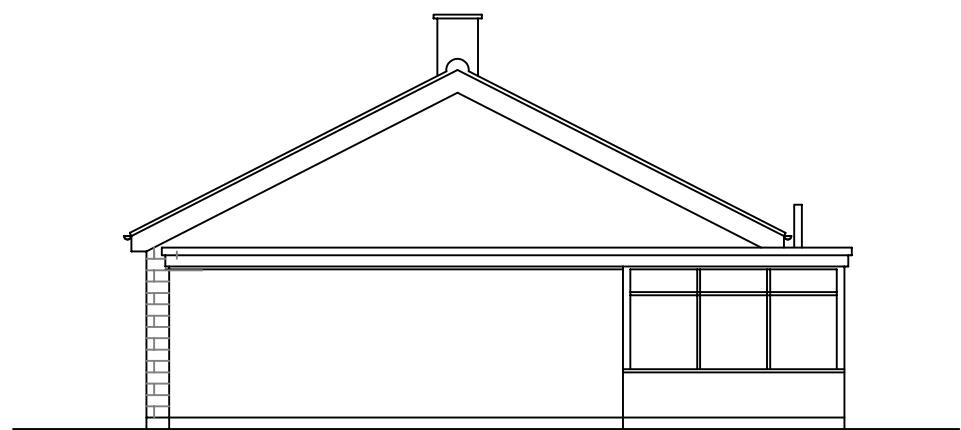


EXISTING END (WEST) ELEVATION 1:100

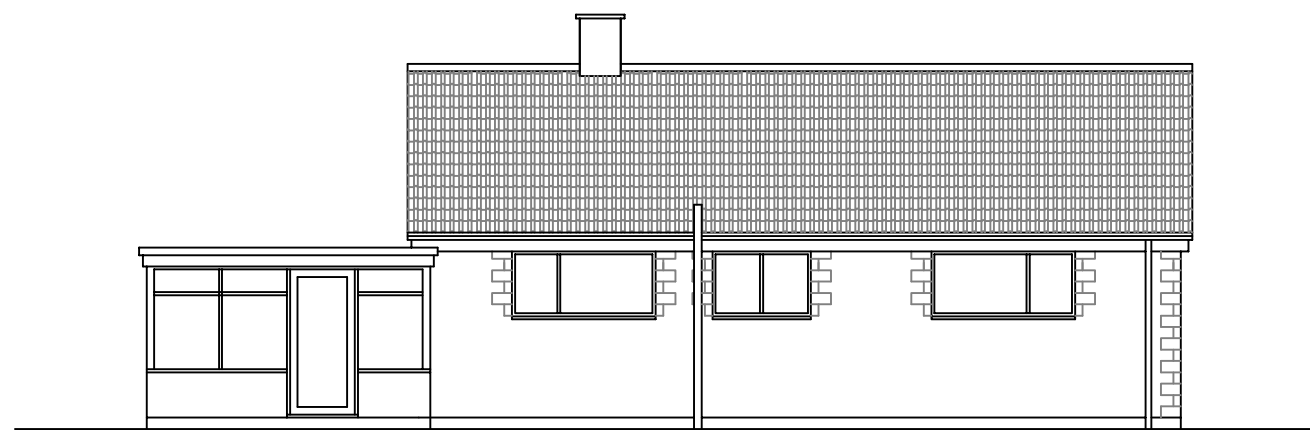


EXISTING REAR (SOUTH) ELEVATION 1:100

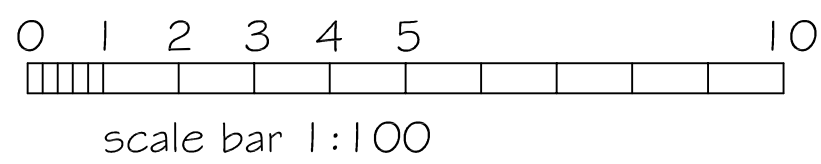


scale bar 1:100

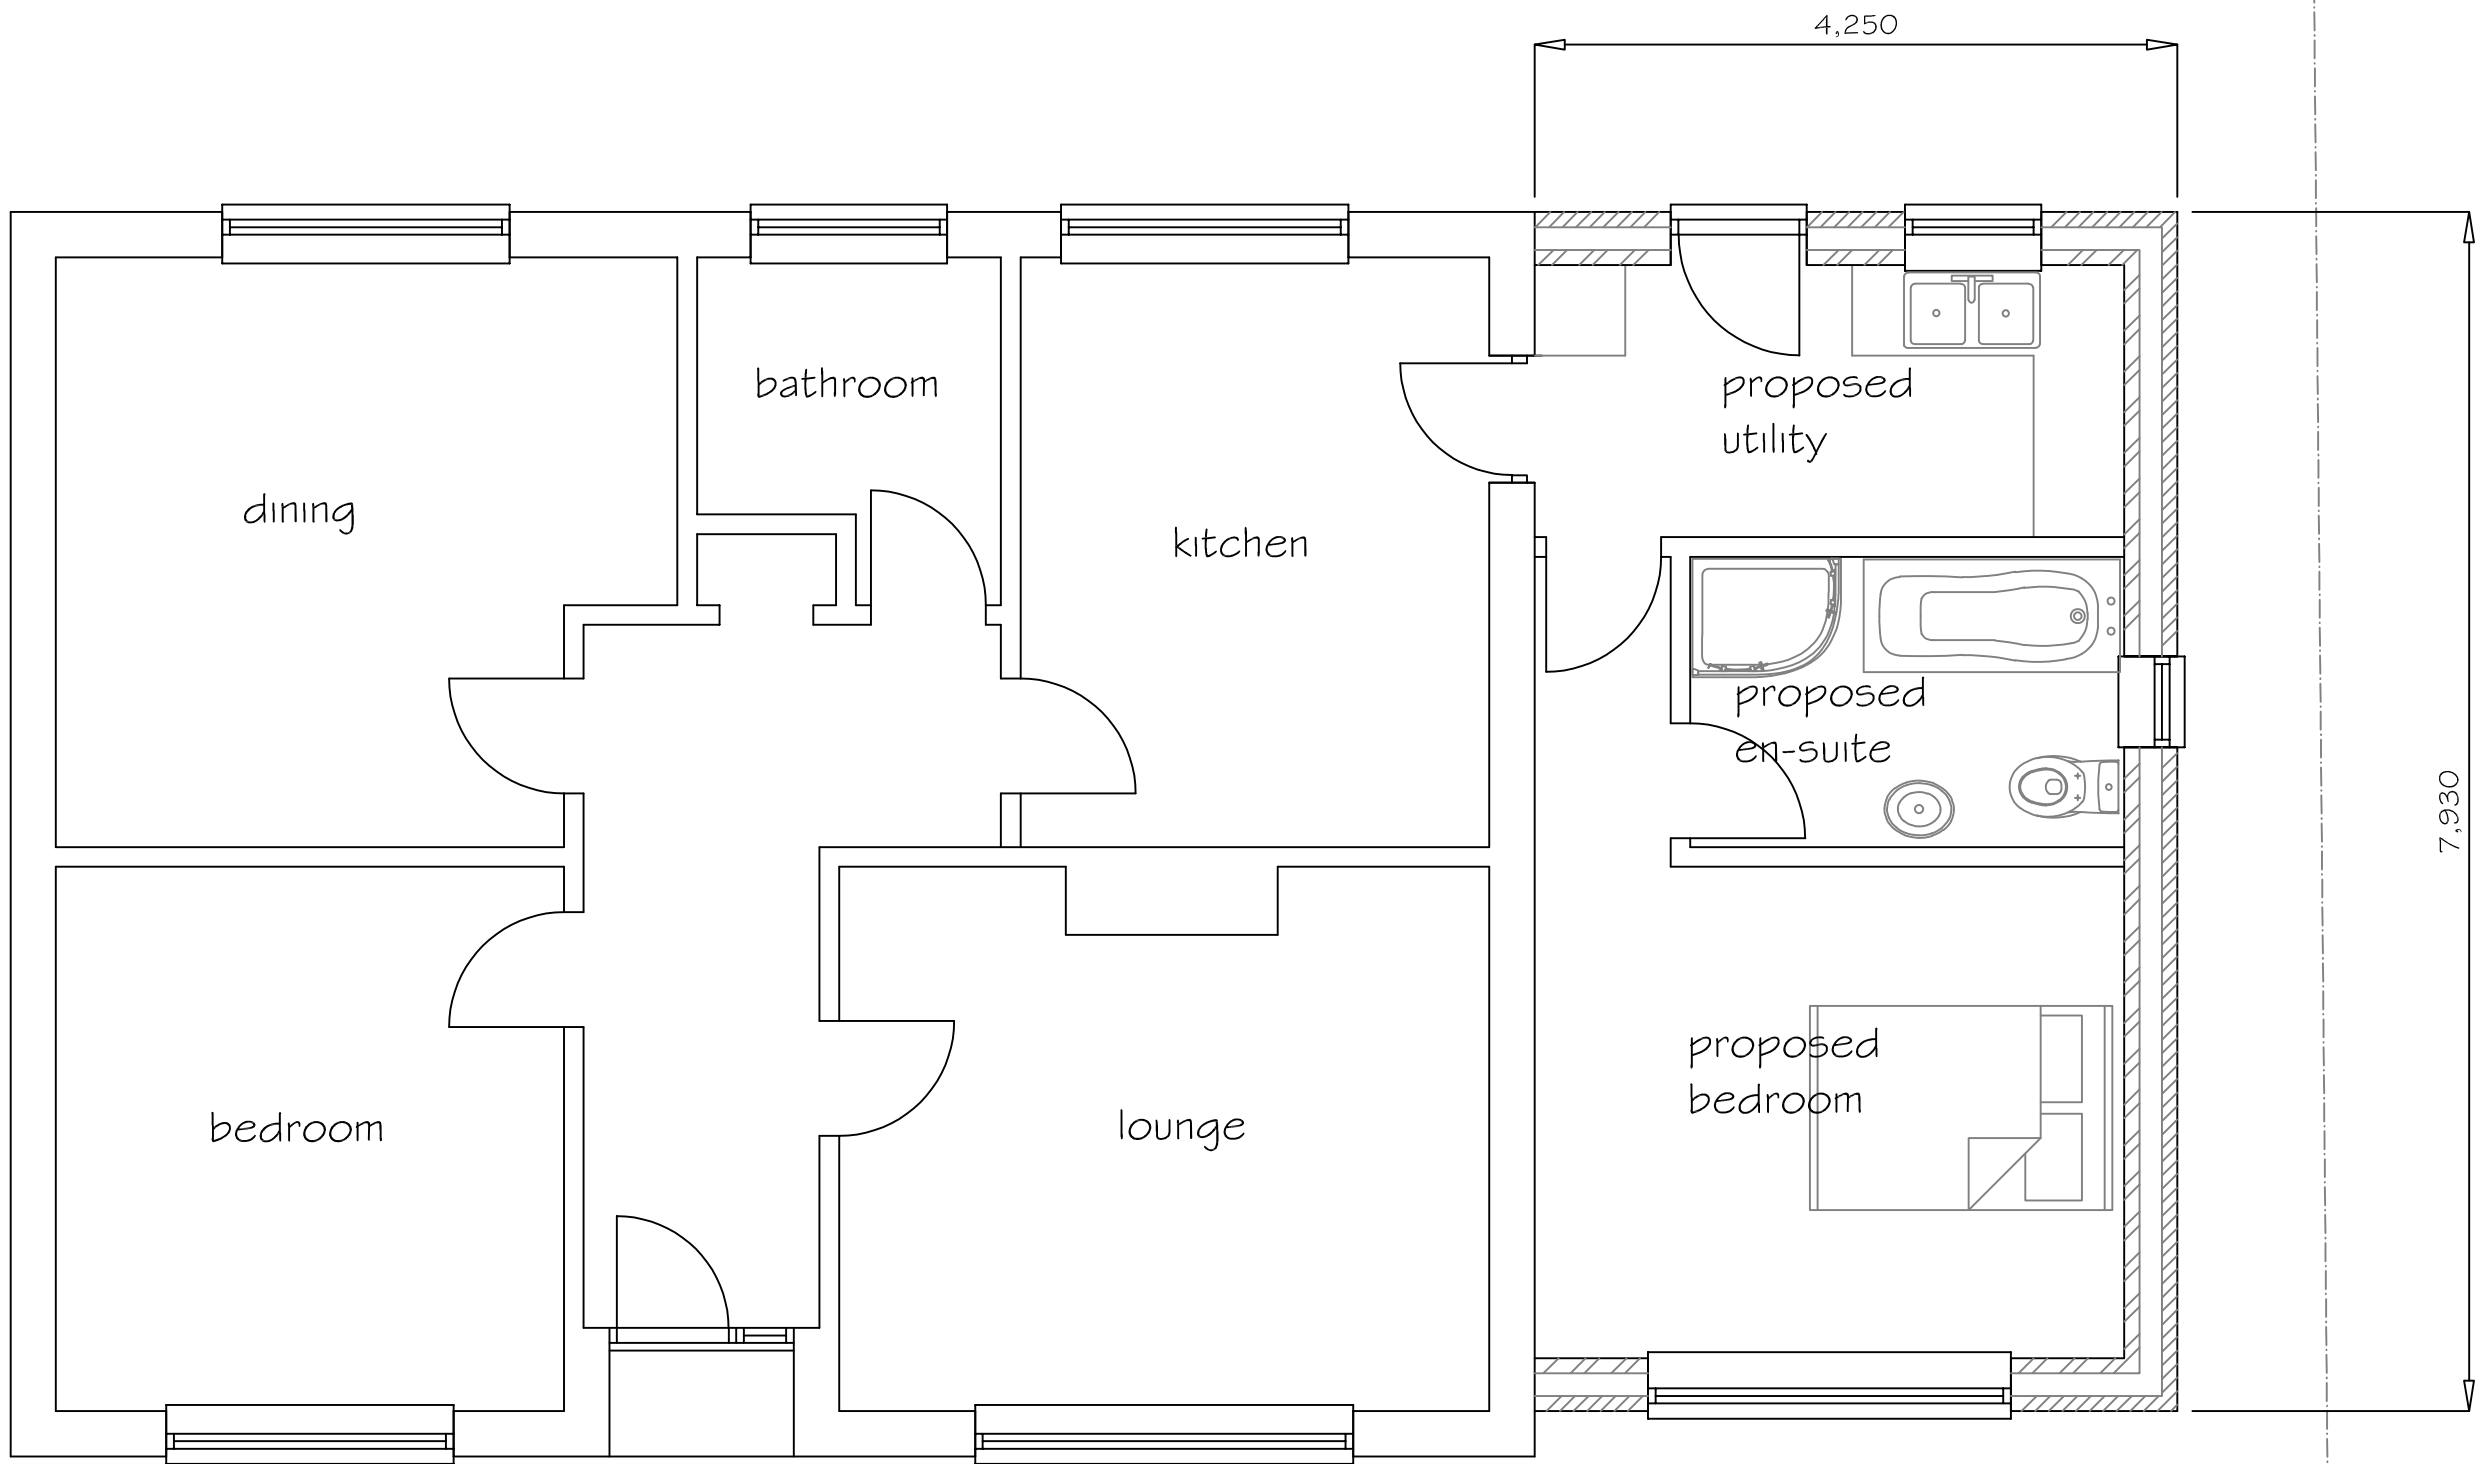


PROPOSED GROUND FLOOR PLAN 1:50

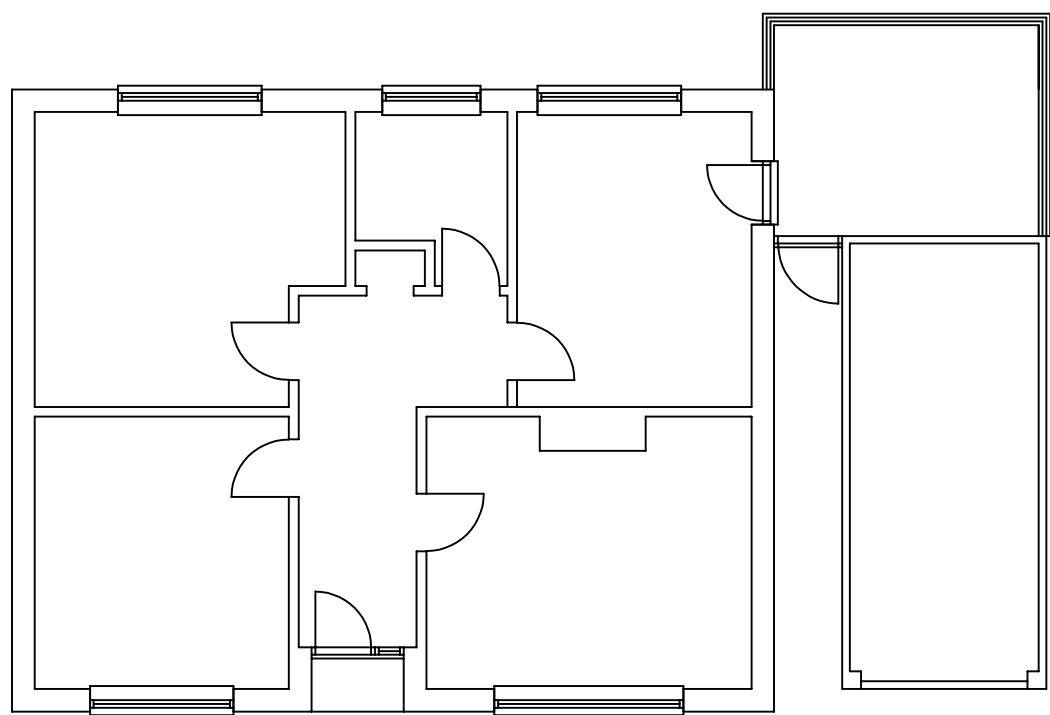


EXISTING GROUND FLOOR PLAN 1:100

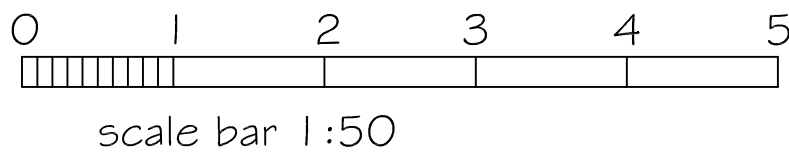

scale bar 1:50

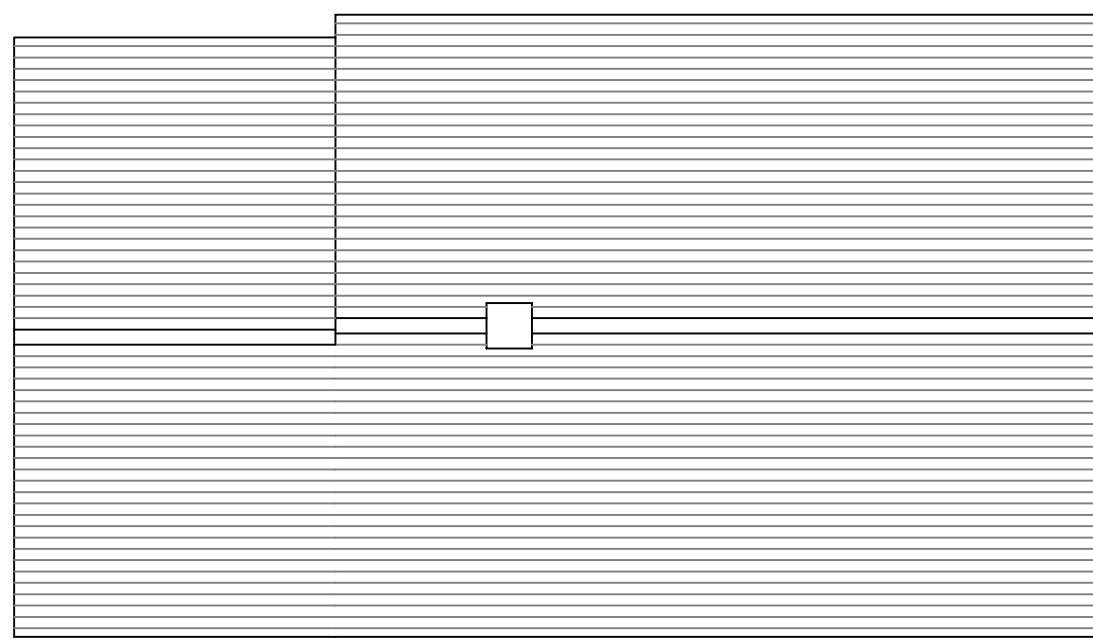

PROPOSED ROOF PLAN 1:100

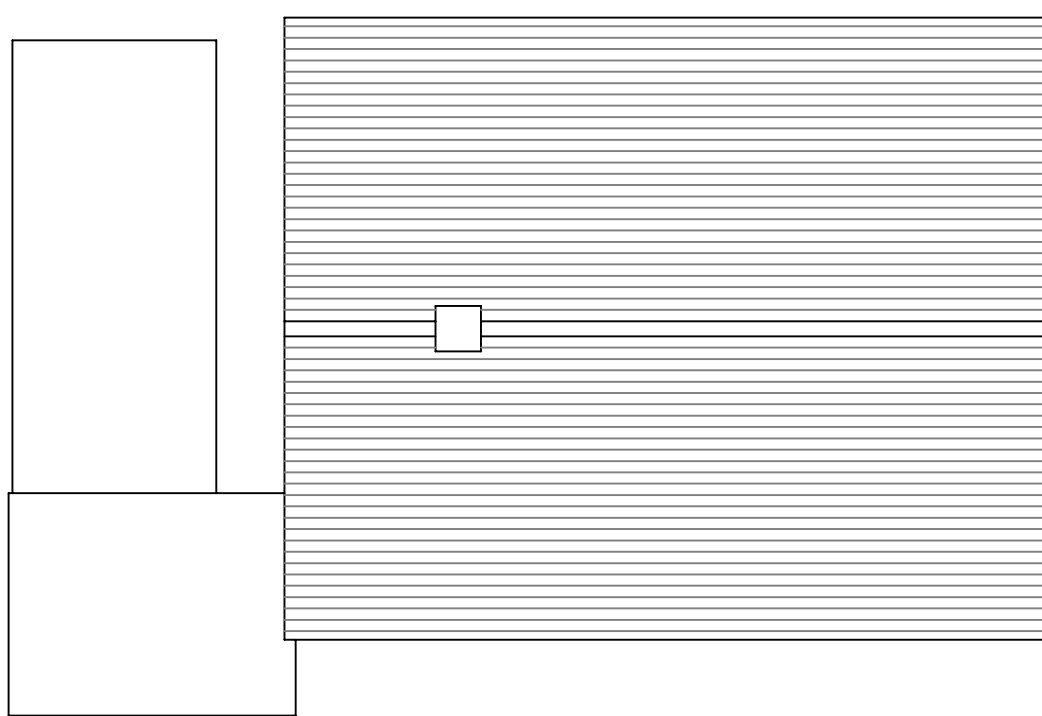

EXISTING ROOF PLAN 1:100

SJF PLANNING
& DESIGN SERVICE

01225 782078 simonnearthebell@gmail.com

PROPOSED SINGLE STOREY SIDE
EXTENSION

CLIENT MRS B PULLEN

LOCATION 6 WILLOW CRESCENT
BROUGHTON GIFFORD
SN1 2 8NB

TITLE PROPOSED PLANS

DRG NO	ISSUE	DATE
2542-1	1	DEC 2025