



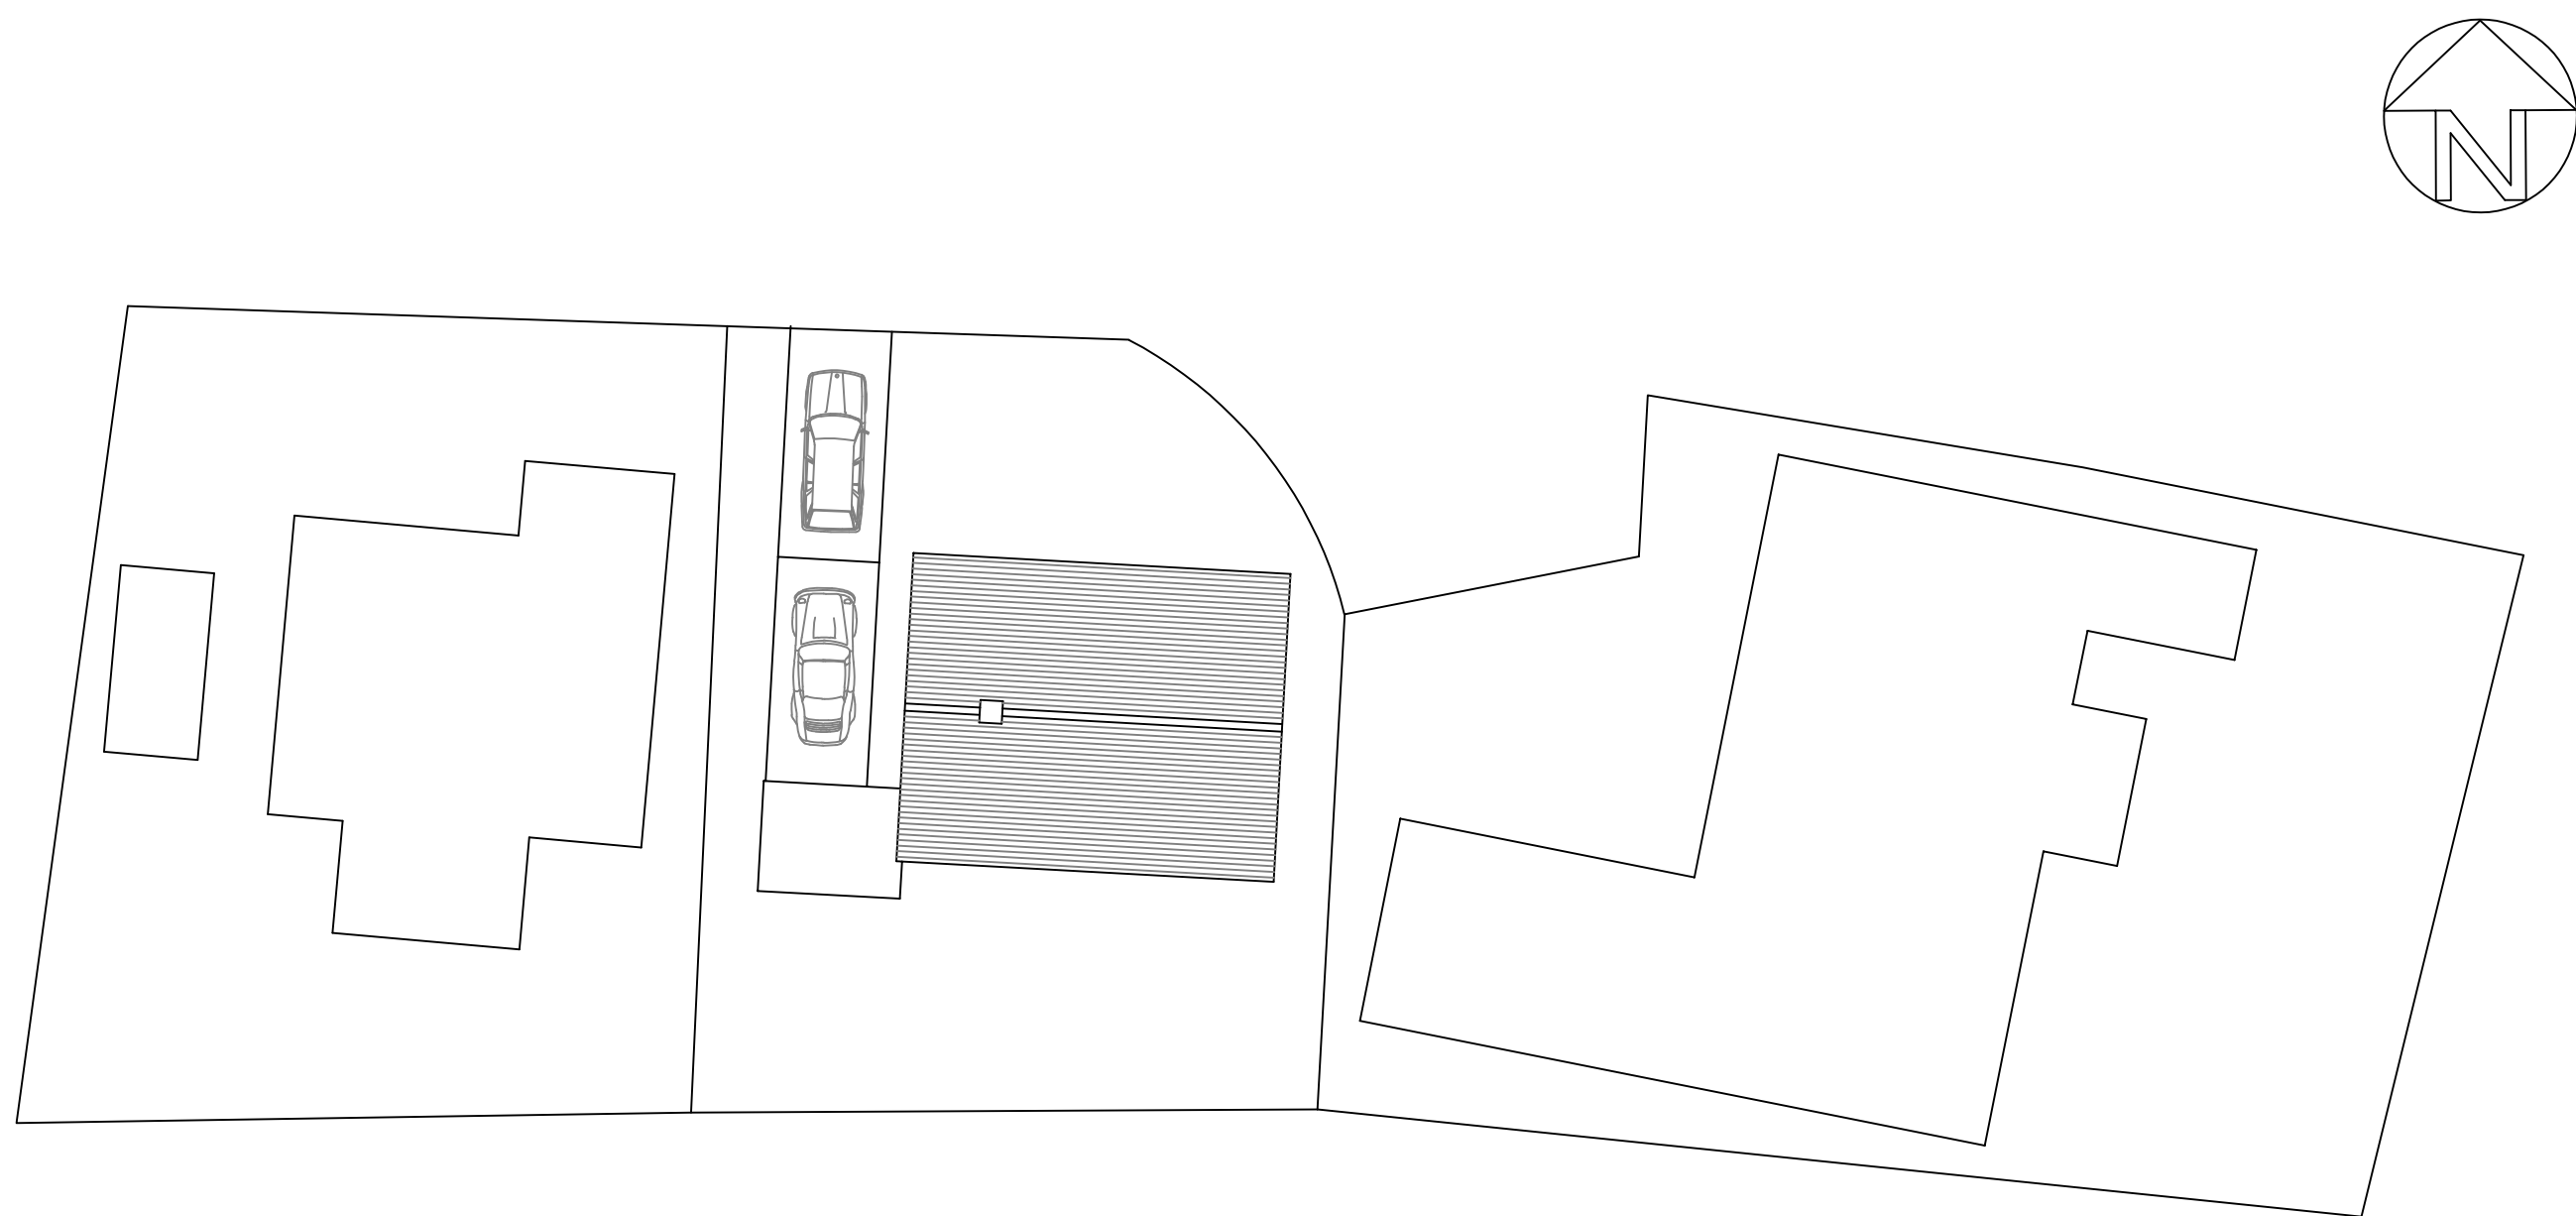

SITE PLAN 1:200

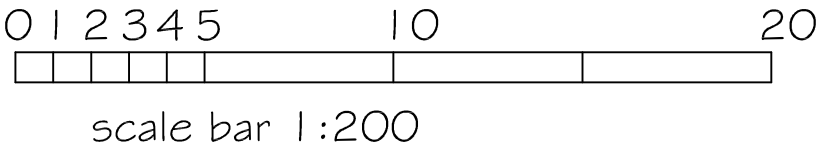

SJF PLANNING & DESIGN SERVICE 01225 782078 simonnearthebell@gmail.com		
PROPOSED	SINGLE STOREY SIDE EXTENSION	
CLIENT	MRS B PULLEN	
LOCATION	6 WILLOW CRESCENT BROUGHTON GIFFORD SN1 2 8NB	
TITLE	EXISTING BLOCK PLAN 1:200	
DRG NO	ISSUE	DATE
2542-3	I	DEC 2025