


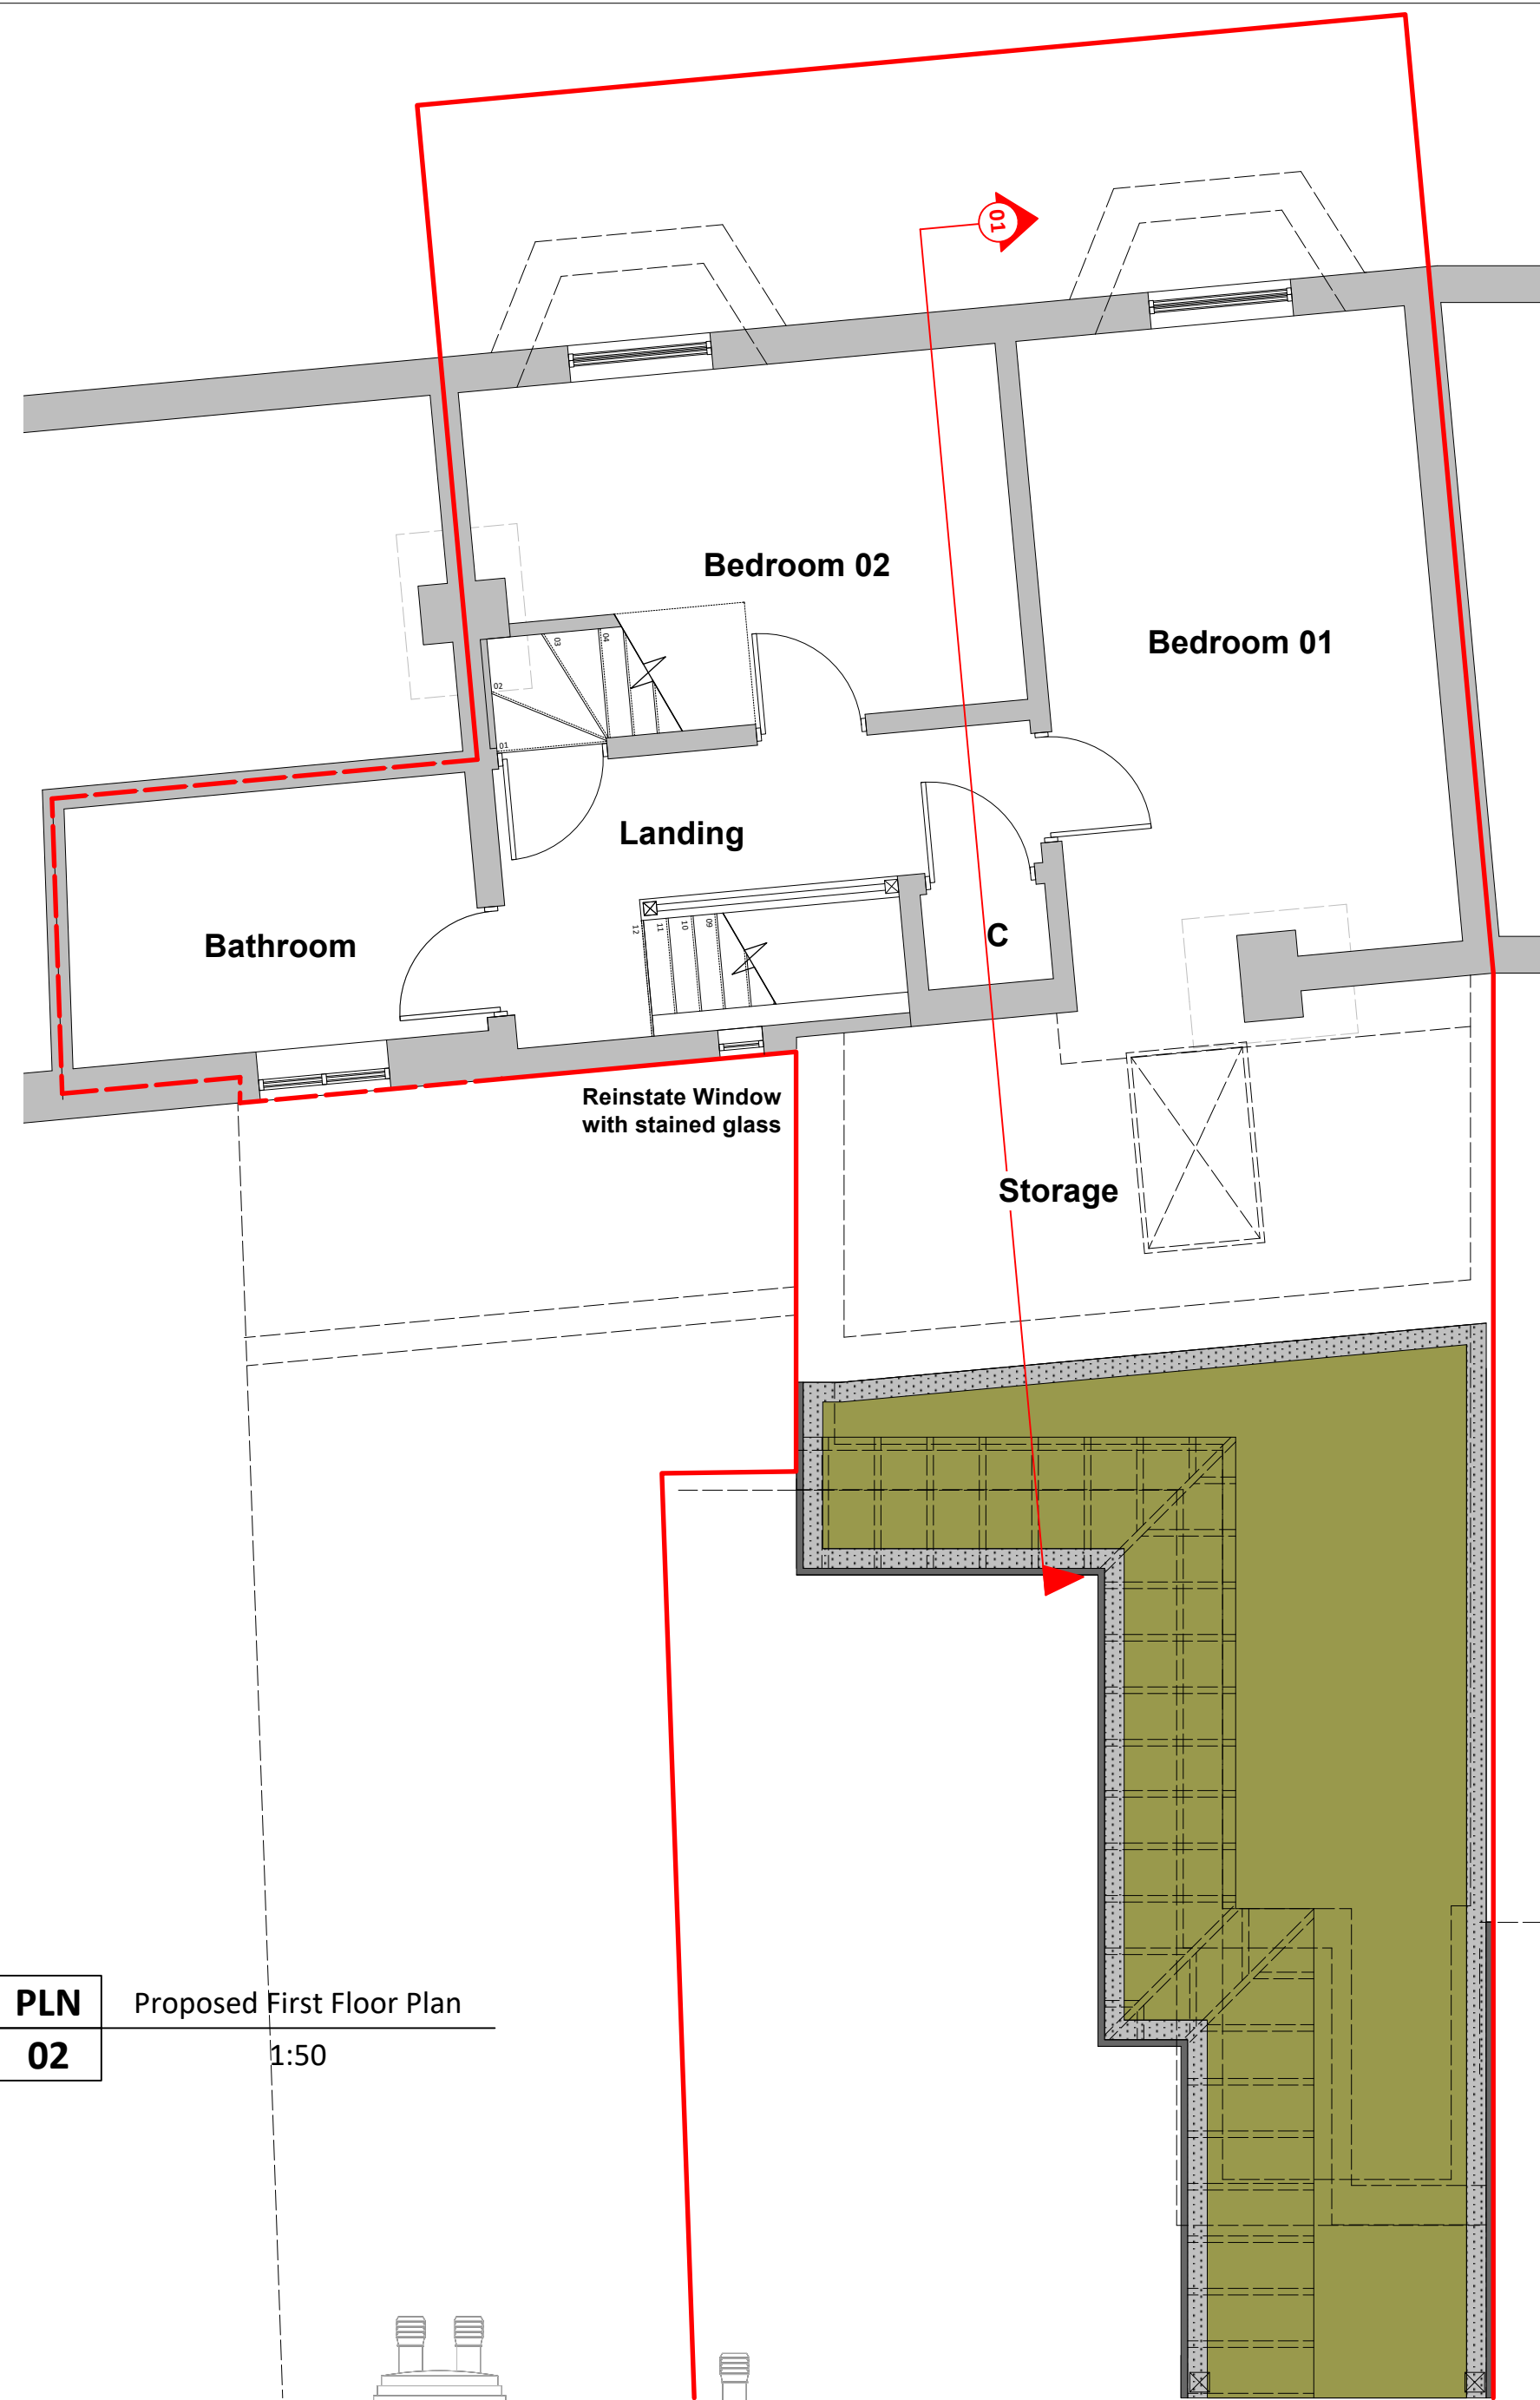
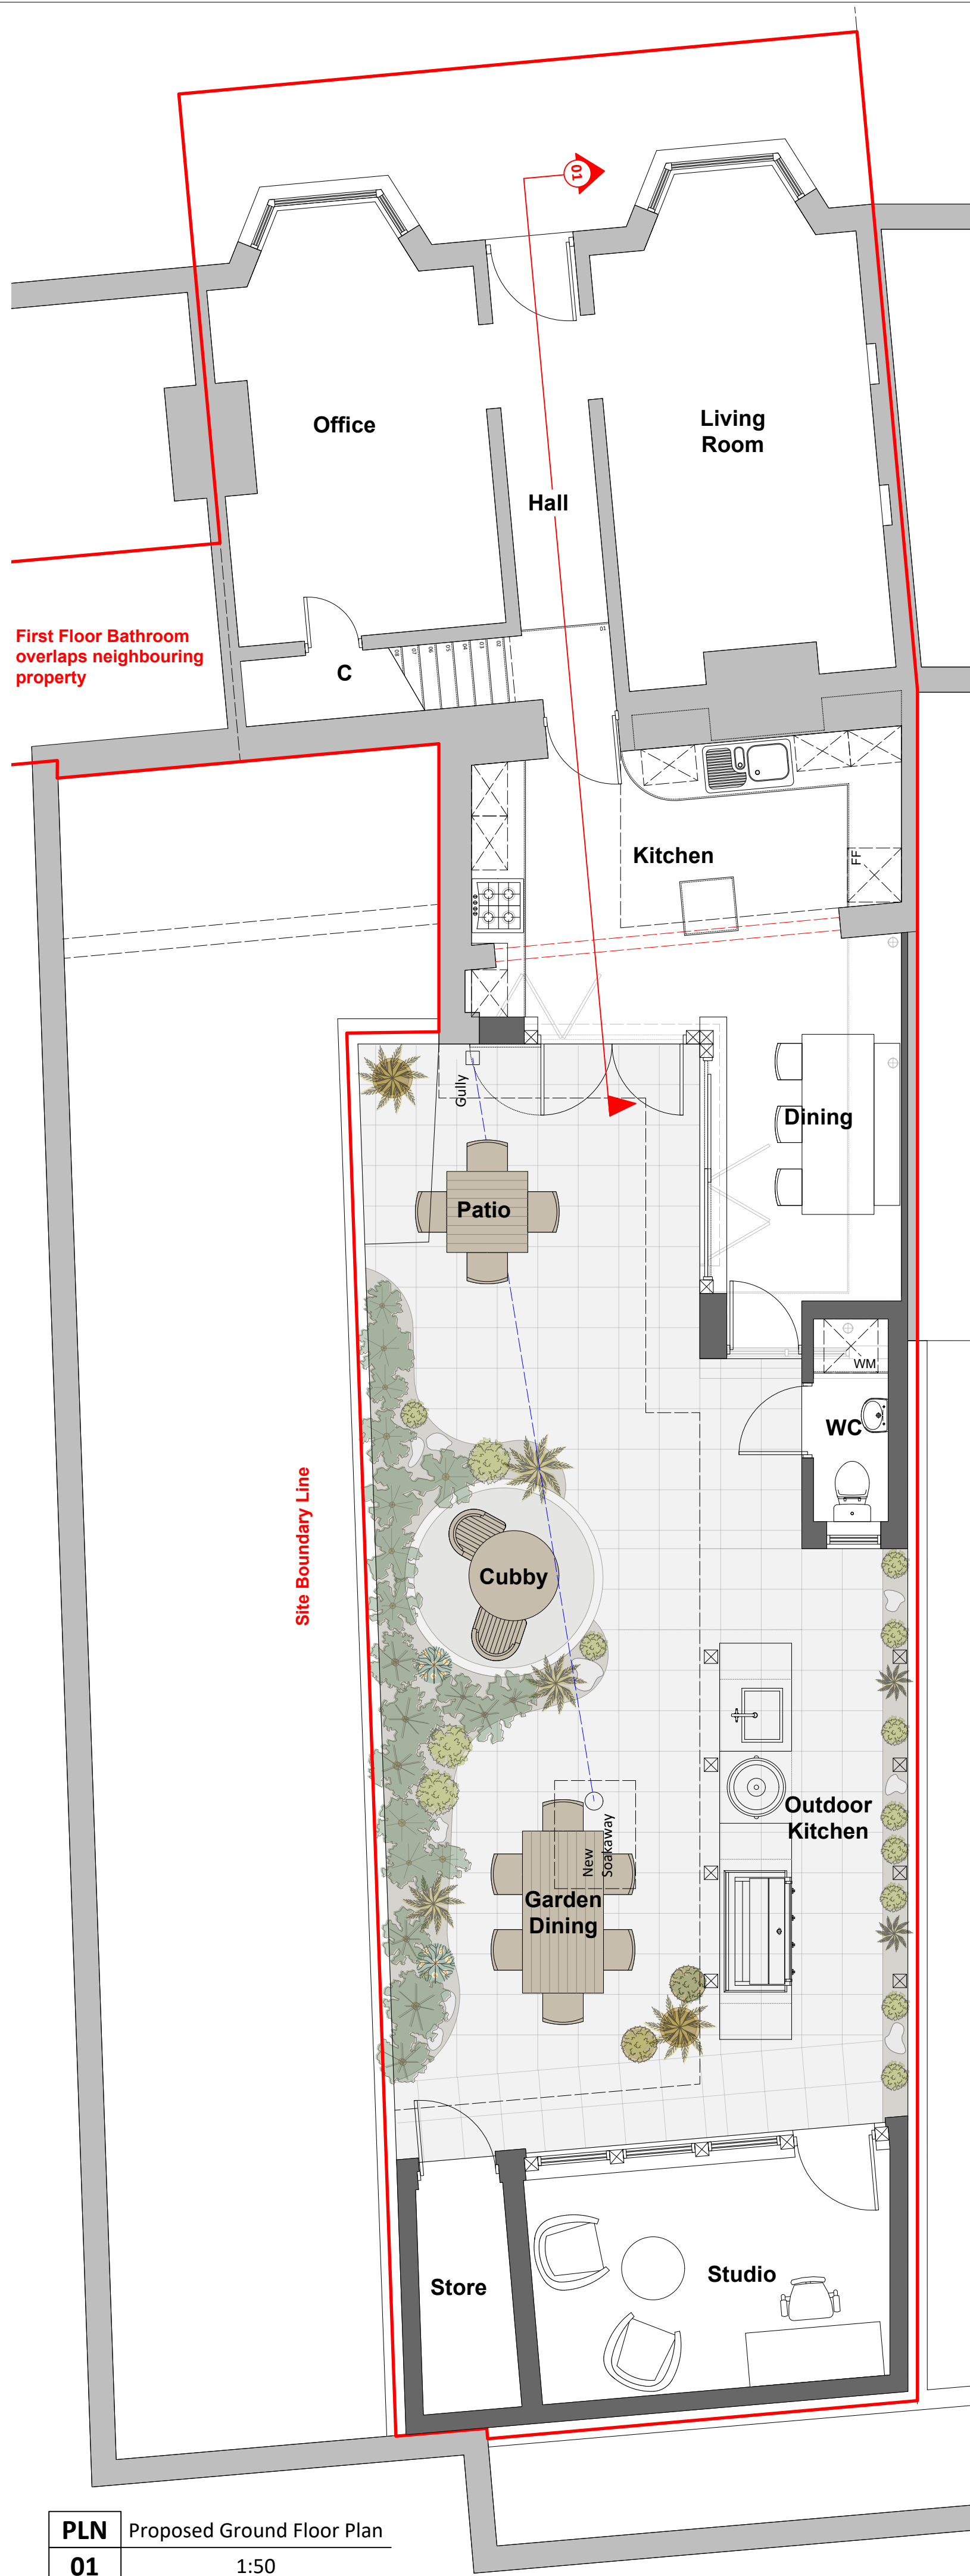
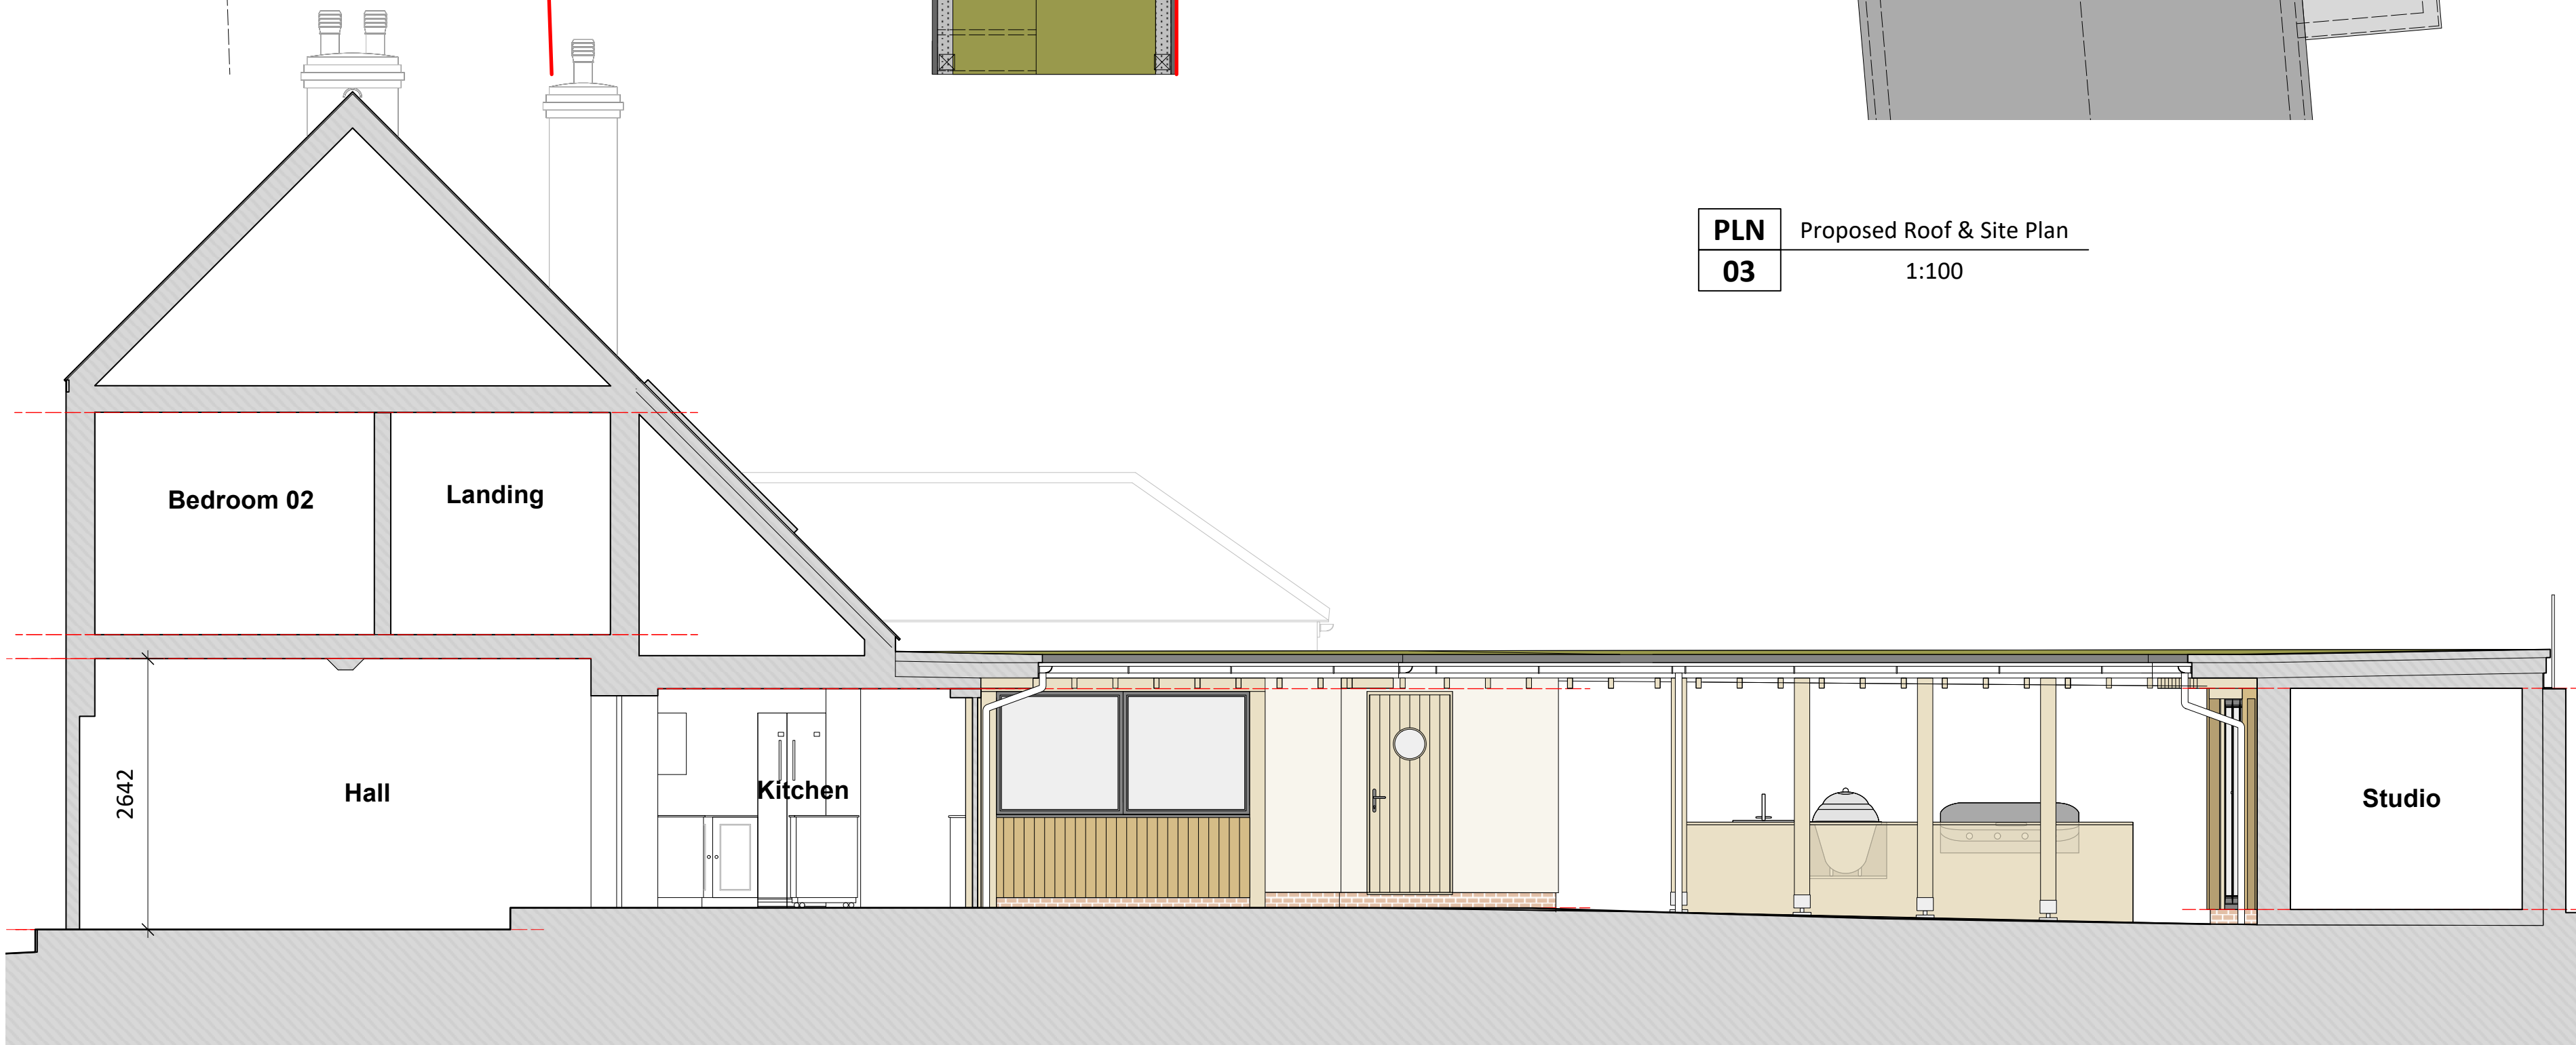


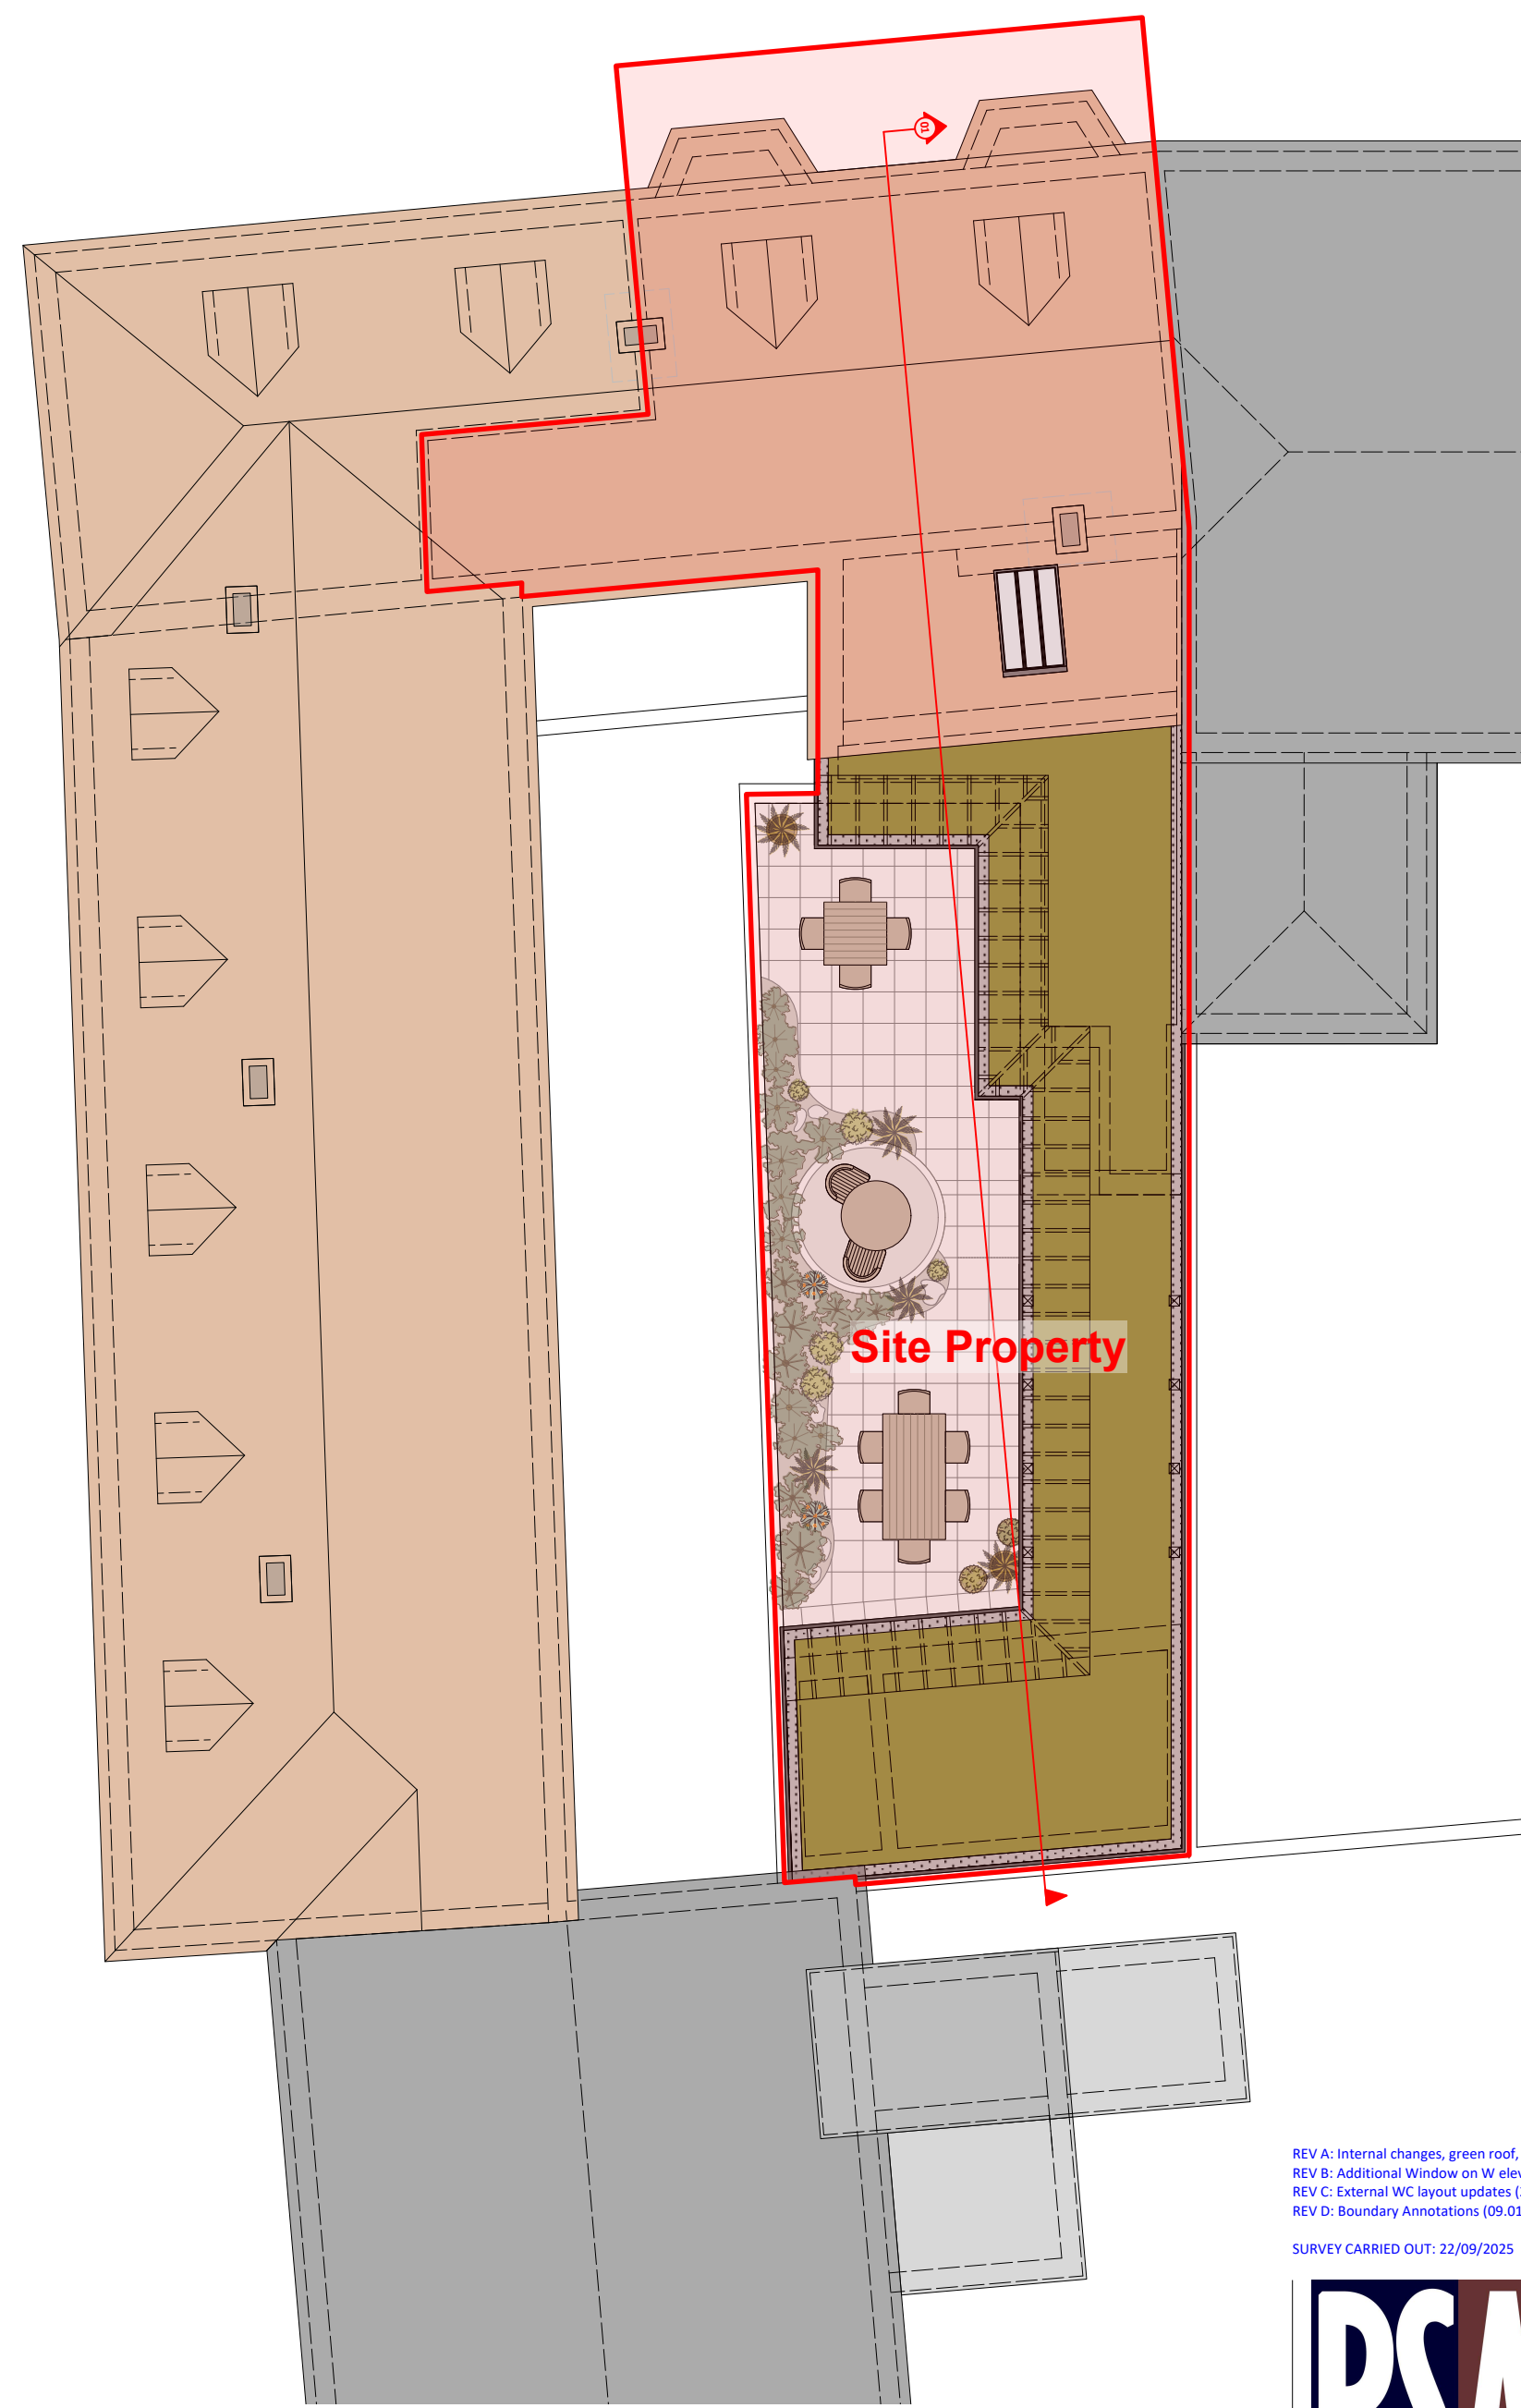


PLN 02 Proposed First Floor Plan
1:50

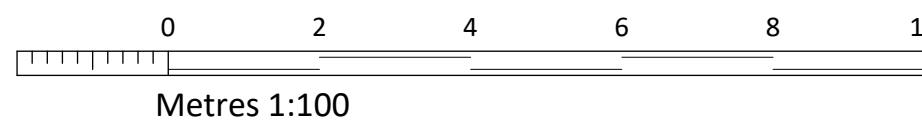

SEC 01 Proposed Section 01
1:50

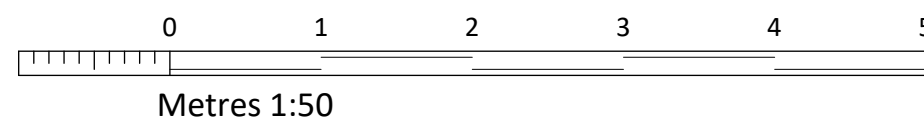

PLN 03 Proposed Roof & Site Plan
1:100

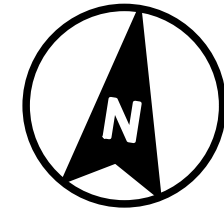

DO NOT SCALE FROM THIS DRAWING ALL DIMENSIONS TO BE CHECKED ON SITE PRIOR TO COMMENCEMENT. ANY DISCREPANCIES TO BE REPORTED IMMEDIATELY TO THE ARCHITECT.

REV A: Internal changes, green roof, vegetation to west boundary (29/10/2025)
REV B: Additional Window on W elevation & Dimensions (04/11/2025)
REV C: External WC layout updates (27/11/2025)
REV D: Boundary Annotations (09/01/2025)

SURVEY CARRIED OUT: 22/09/2025



PAUL STEVENS ARCHITECTURE LTD
Unit 3 Boathouse Meadow Business Park
Cherry Orchard Lane
Salisbury
Wiltshire
SP2 7LD

Tel No: 01722 349384
THIS DRAWING IS COPYRIGHT. IT MUST NOT BE COPIED, USED OR DISCLOSED TO THIRD PARTIES WITHOUT PRIOR PERMISSION.

PROJECT: 96 Milford Hill
Salisbury
Wiltshire
SP1 2QL

DRAWING: Proposed
Plans & Section

SCALE: 1:50, 100 @ A1
DATE: 10 2025
DESIGN: ☐ PLANNING: ☒ BLDG REGS: ☐
TENDER: ☐ CONSTRUCTION: ☐
DRAWN: CEB DATE: 16/10/2025

JOB No: 1164
DWG No: 05 REV: D