

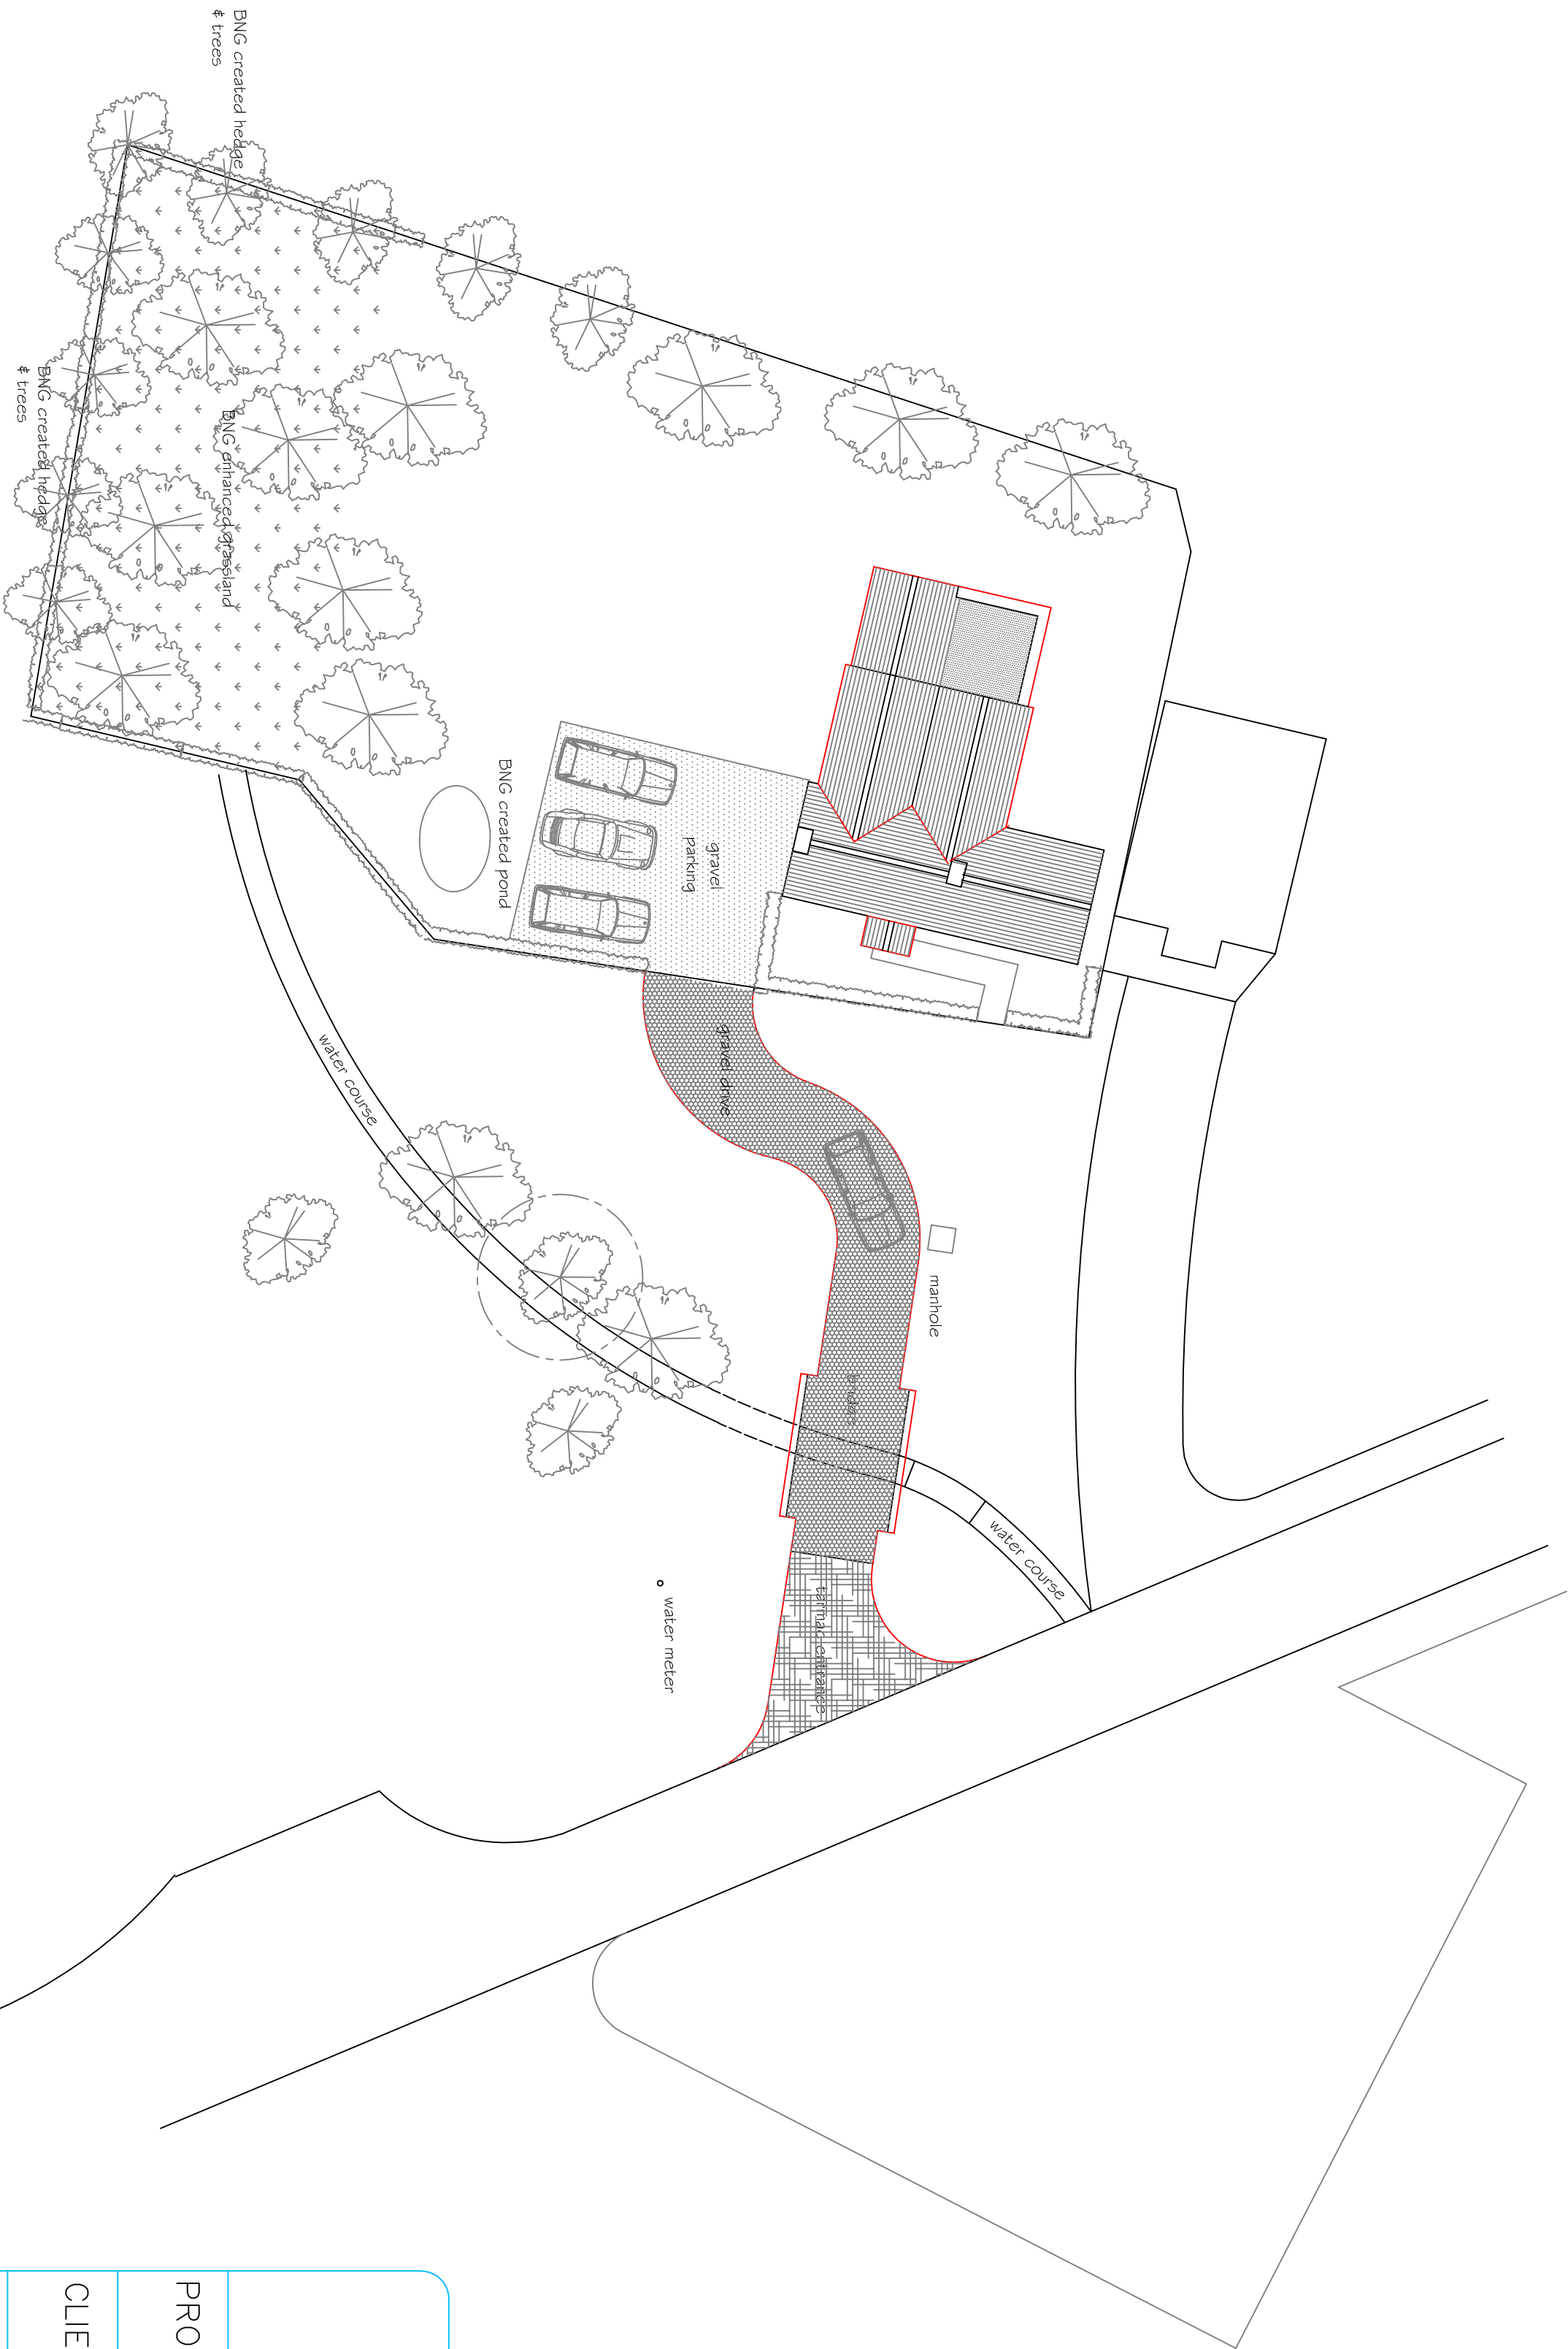


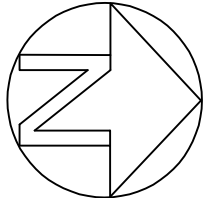

SITE PLAN 1:200

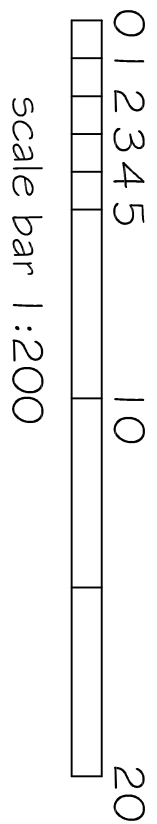

SJF PLANNING
& DESIGN SERVICE

01225 792078 simon@earthbel@gmail.com

PROPOSED TWO STOREY EXTENSION & NEW
VEHICLE ACCESS INCLUDING A
BRIDGE OVER WATERCOURSE

CLIENT MR & MRS R LAVER

LOCATION BRAYBROOK
THE GREEN
MARSTON
SN10 5SW

TITLE PROPOSED SITE PLAN WITH
BNG ENHANCEMENT

DRG NO	ISSUE	DATE
2424-8	1	JAN 2025