




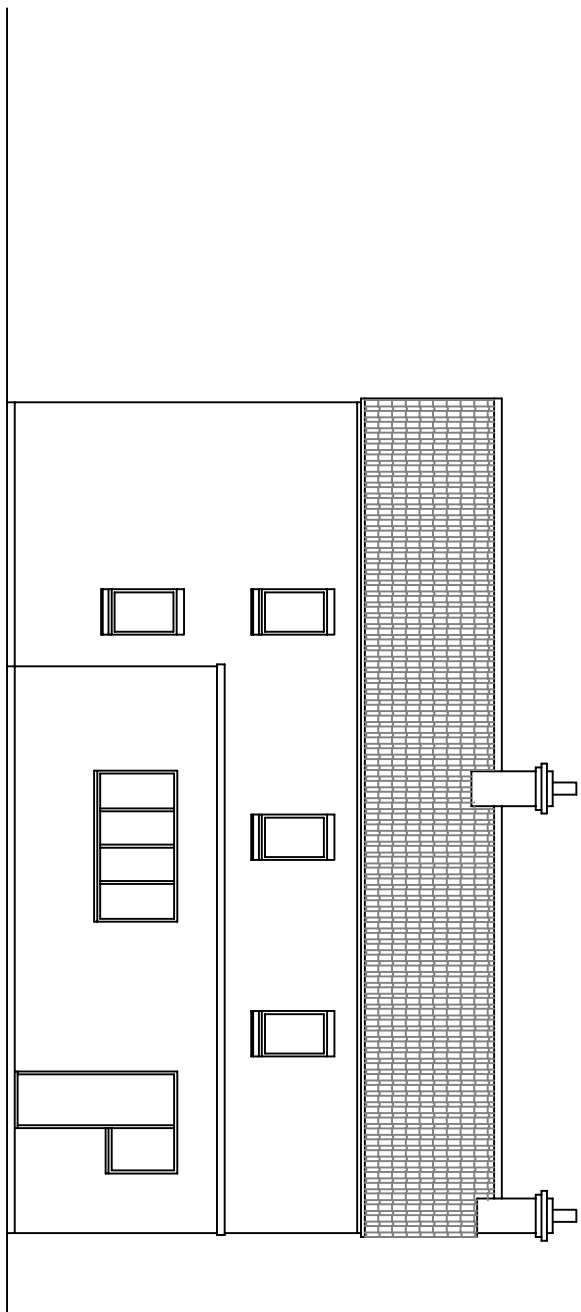


EXISTING END (WEST) ELEVATION 1 : 100

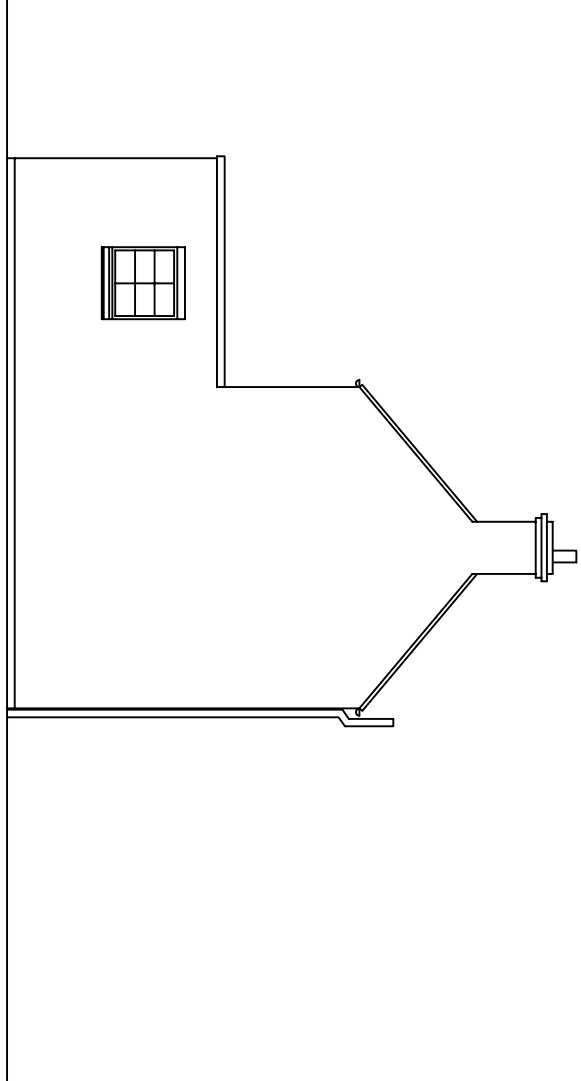



EXISTING REAR (SOUTH) ELEVATION 1 : 100

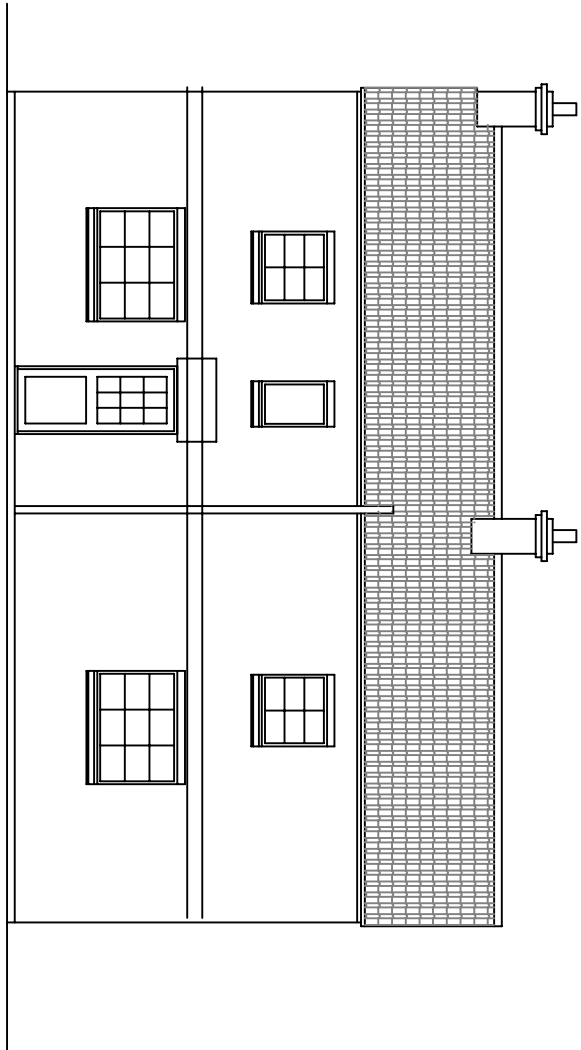


EXISTING SIDE (EAST) ELEVATION 1 : 100

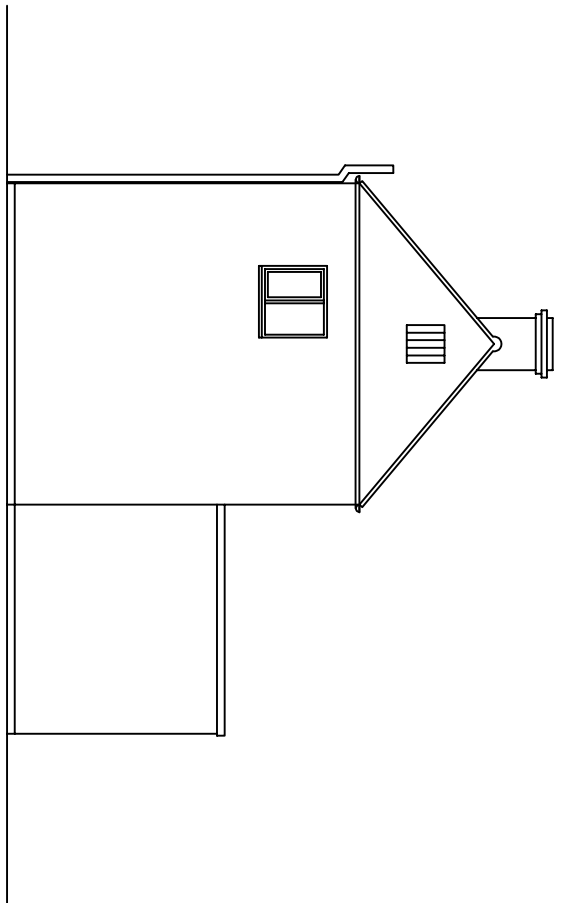


EXISTING FRONT (NORTH) ELEVATION 1 : 100

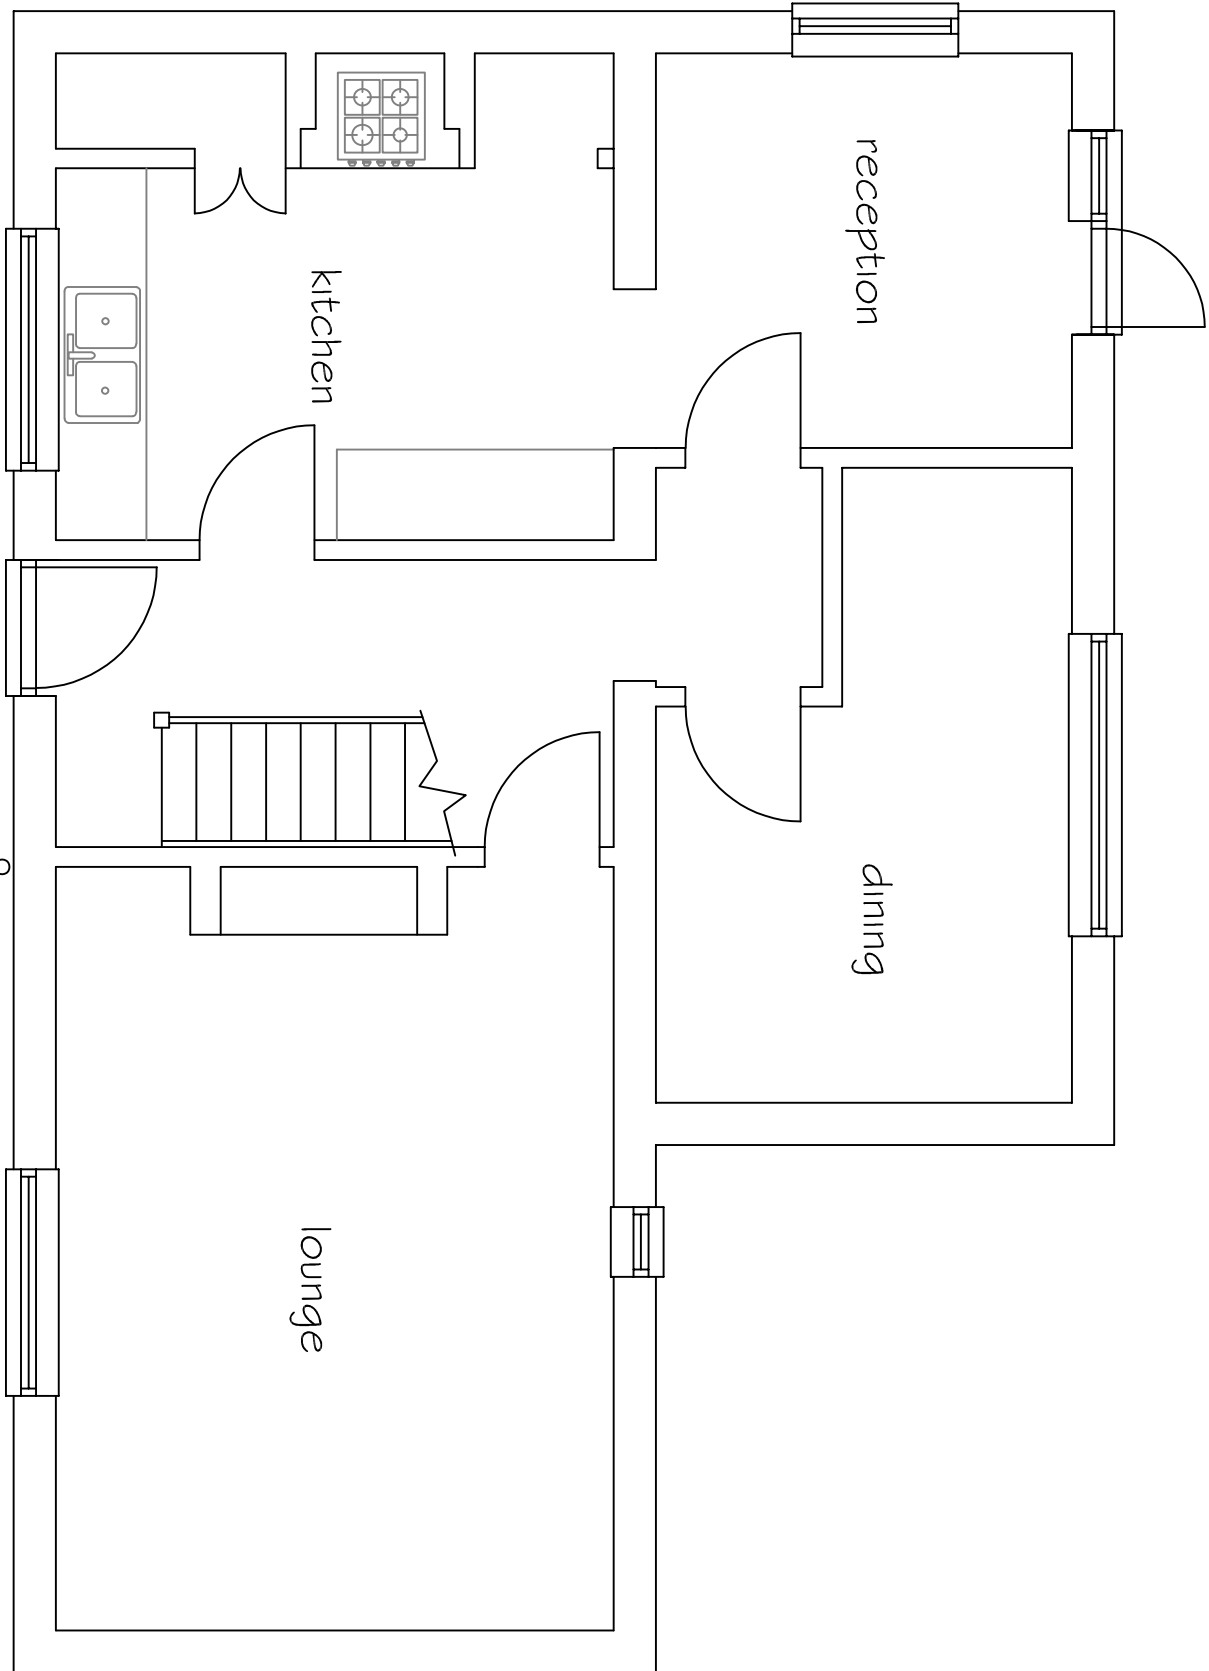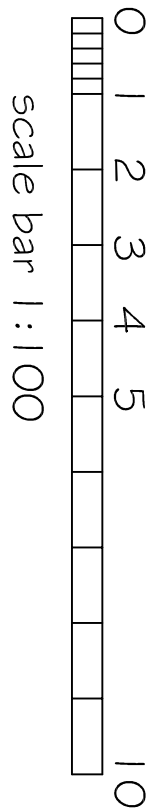

EXISTING GROUND FLOOR PLAN 1 : 50

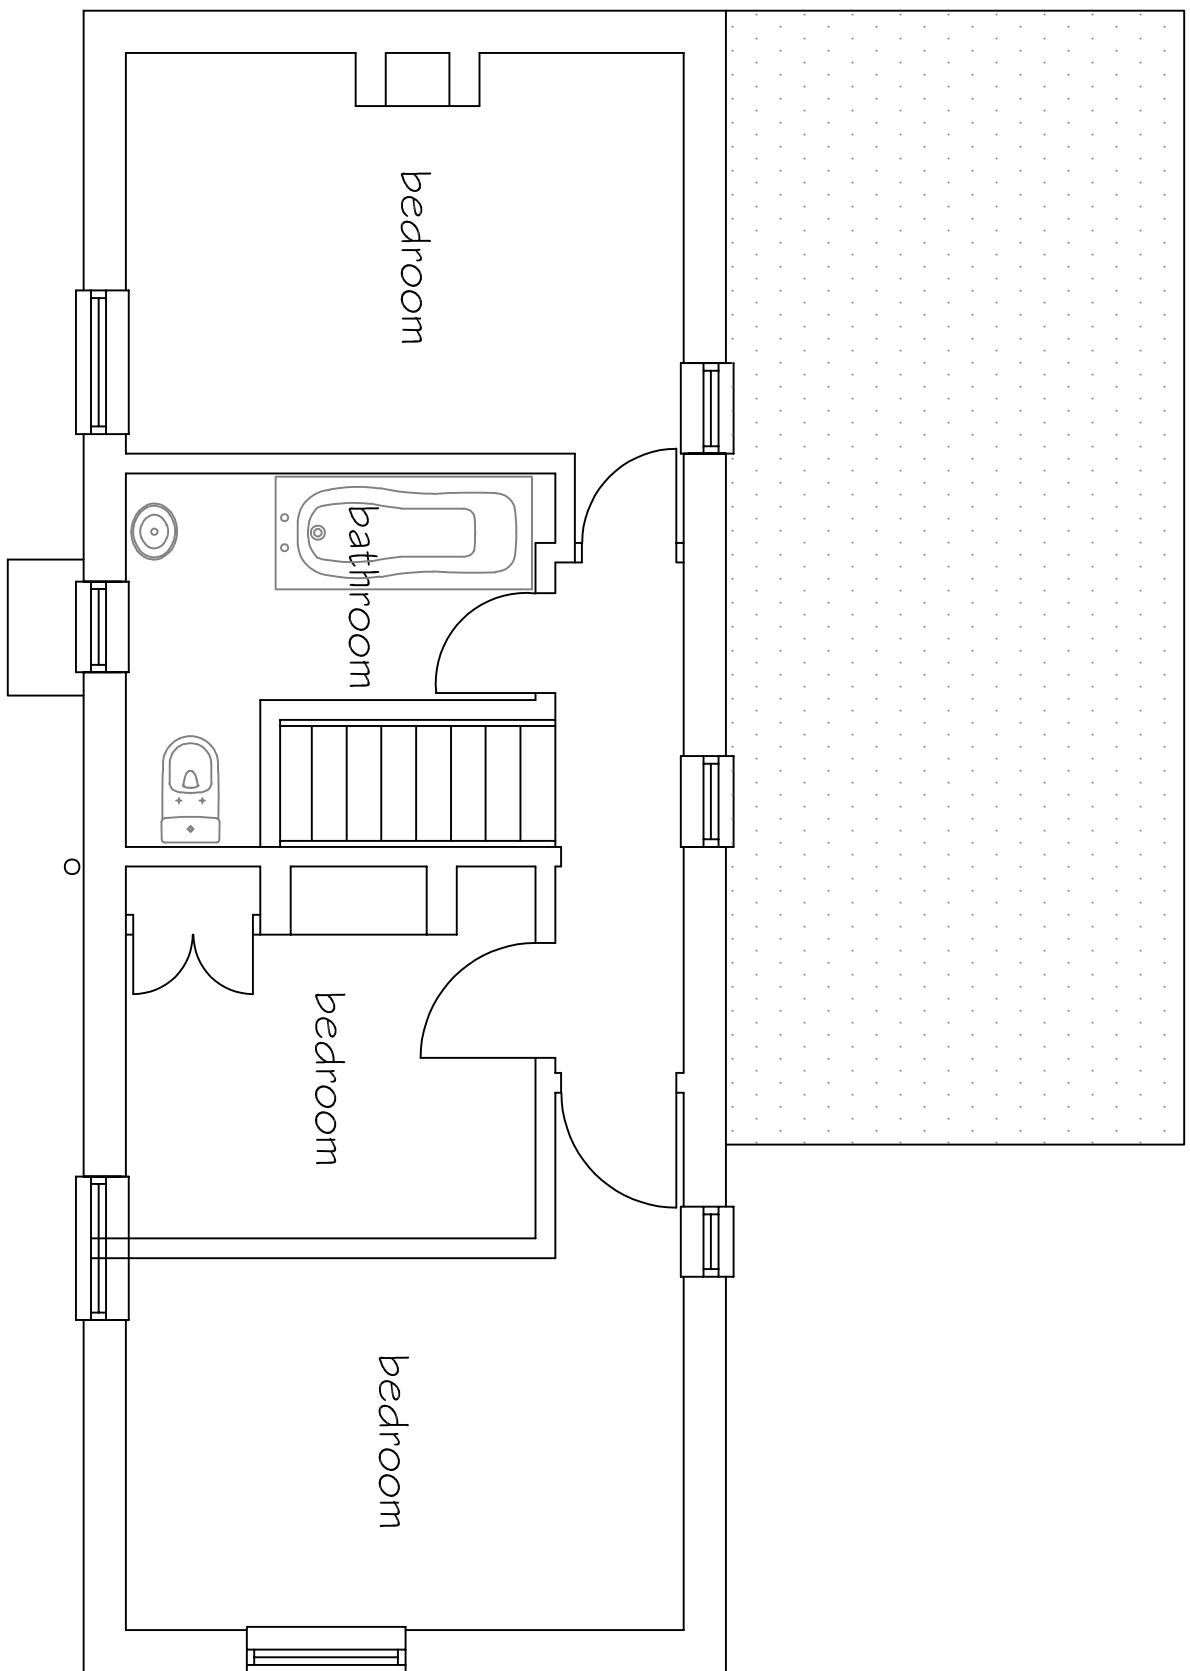

EXISTING FIRST FLOOR PLAN 1 : 50

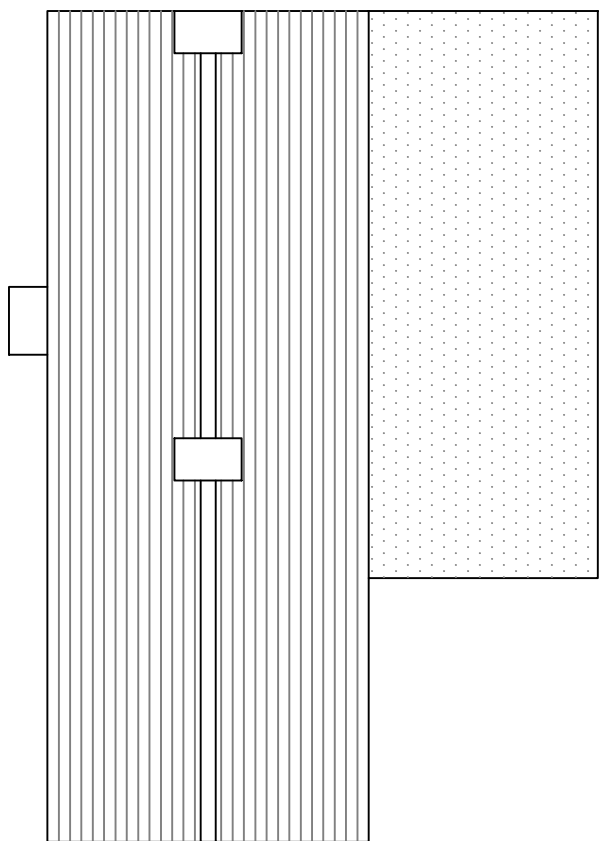

EXISTING ROOF PLAN 1 : 100

Issue 2 Proposed description amended

SJF PLANNING & DESIGN SERVICE 01225 782078 simon@sjfplanning.co.uk			
PROPOSED TWO STOREY EXTENSION & NEW VEHICLE ACCESS INCLUDING A BRIDGE OVER WATERCOURSE			
CLIENT MR & MRS R LAYER			
LOCATION BRAYBROOK THE GREEN MARSTON SN10 5SW			
TITLE EXISTING PLANS			
DRG NO	ISSUE	DATE	
2424-2	2	JULY 2024	

