




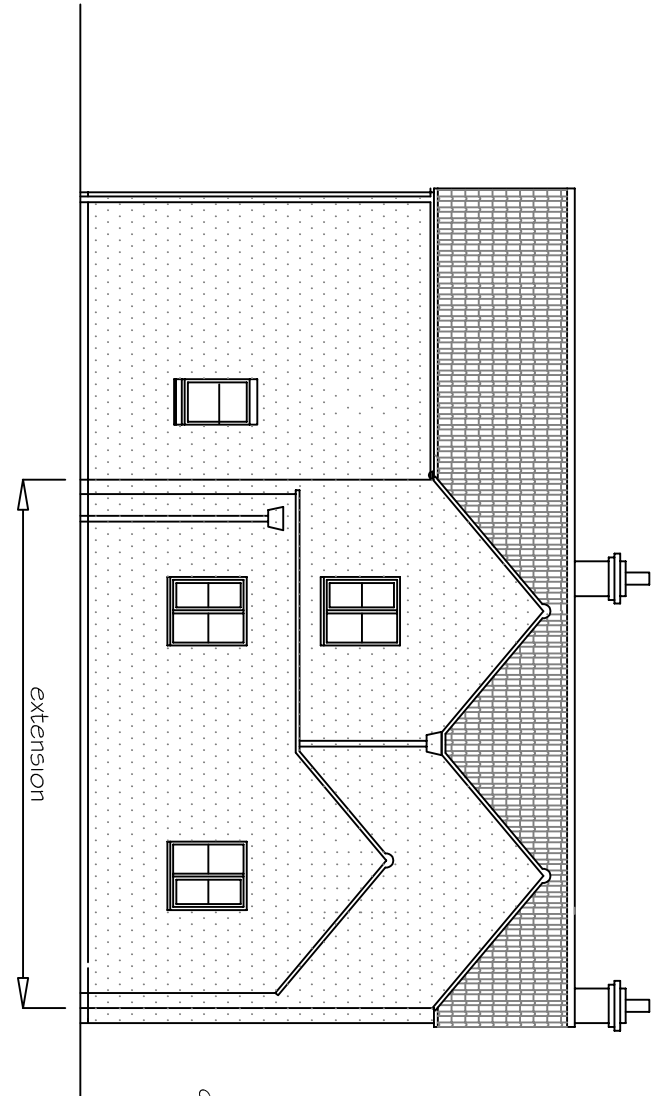


PROPOSED END (WEST) ELEVATION 1 : 100

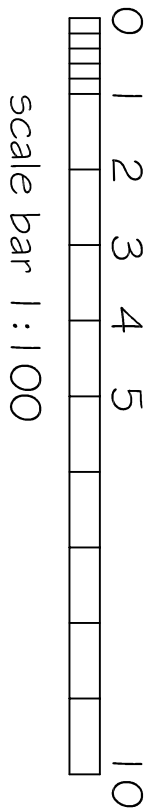


scale bar 1 : 100

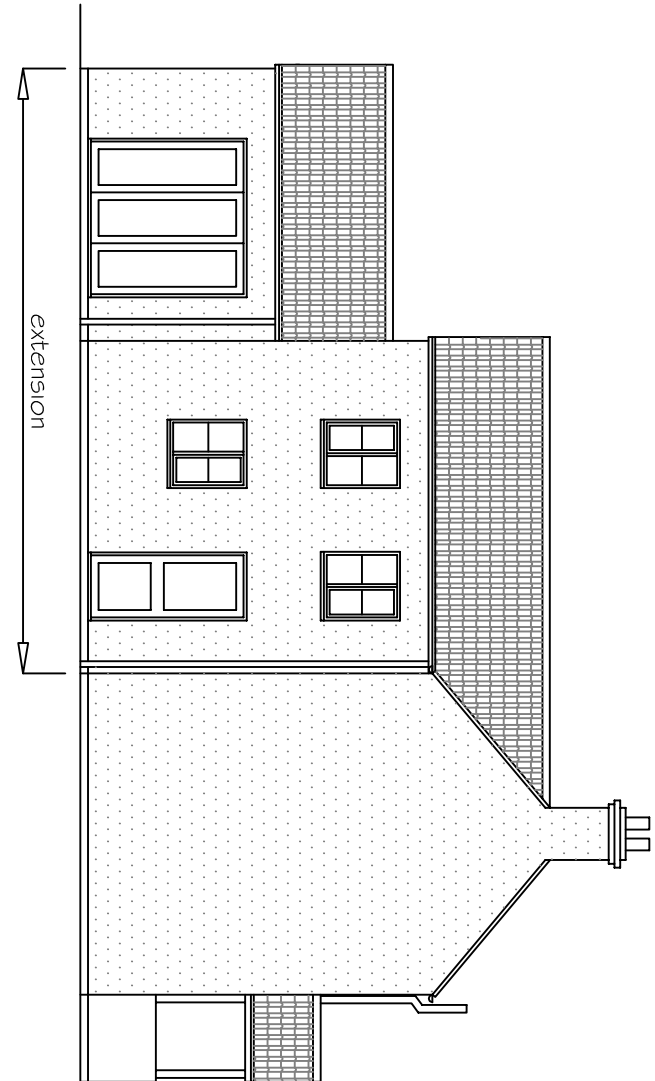


PROPOSED REAR (SOUTH) ELEVATION 1 : 100

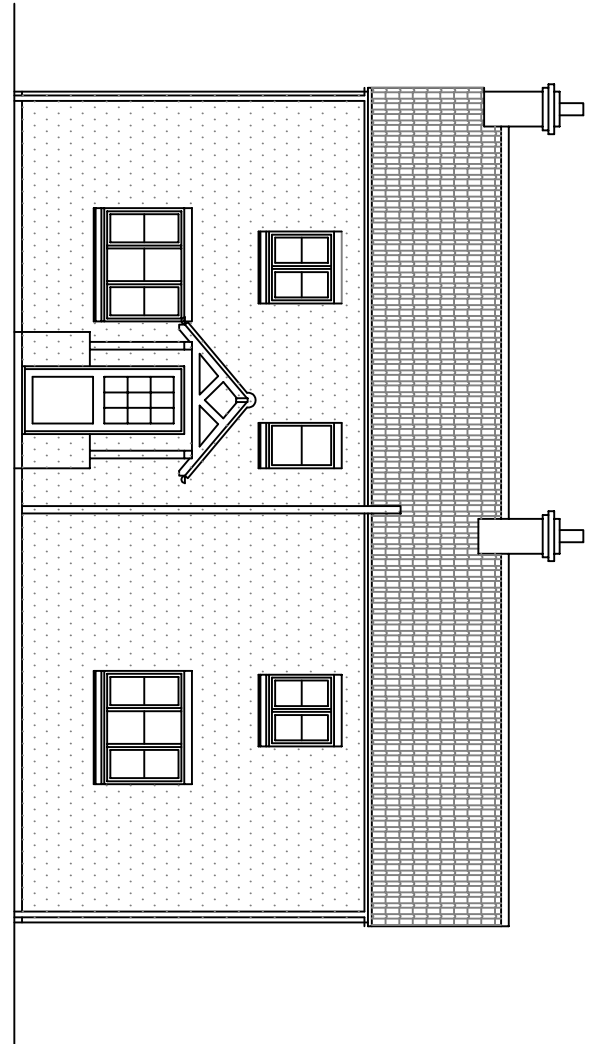

PROPOSED SIDE (EAST) ELEVATION 1 : 100

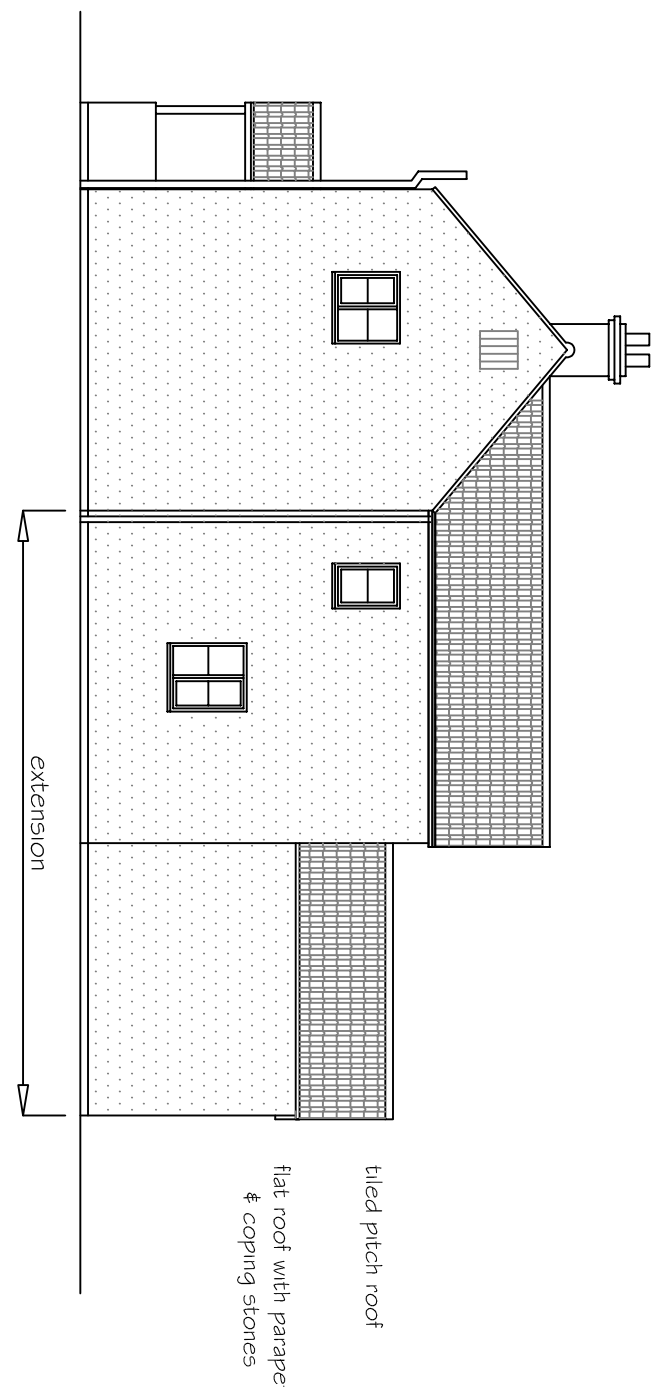


PROPOSED FRONT (NORTH) ELEVATION 1 : 100

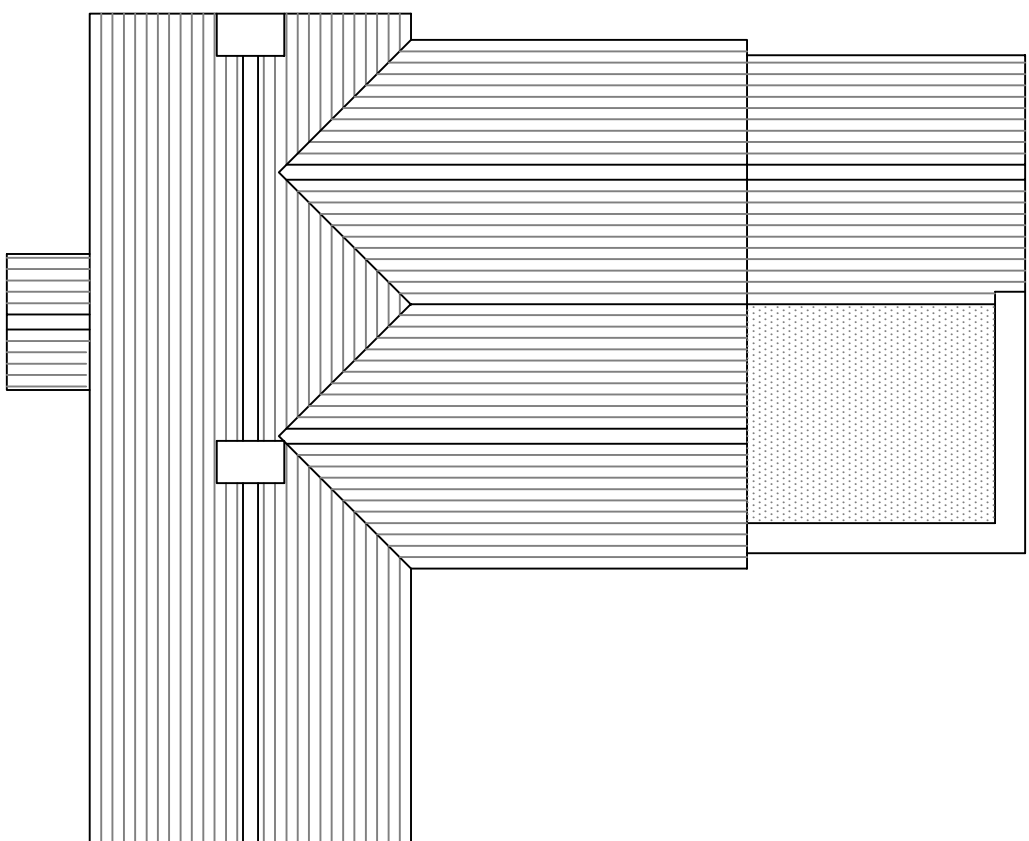


PROPOSED ROOF PLAN 1 : 100


Issue 5 Proposed description amended
Issue 4 Floor plans & elevations windows width amended to align
Issue 3 Single storey rear extension roof redesigned, bedroom 2 window removed
Issue 2 redesigned

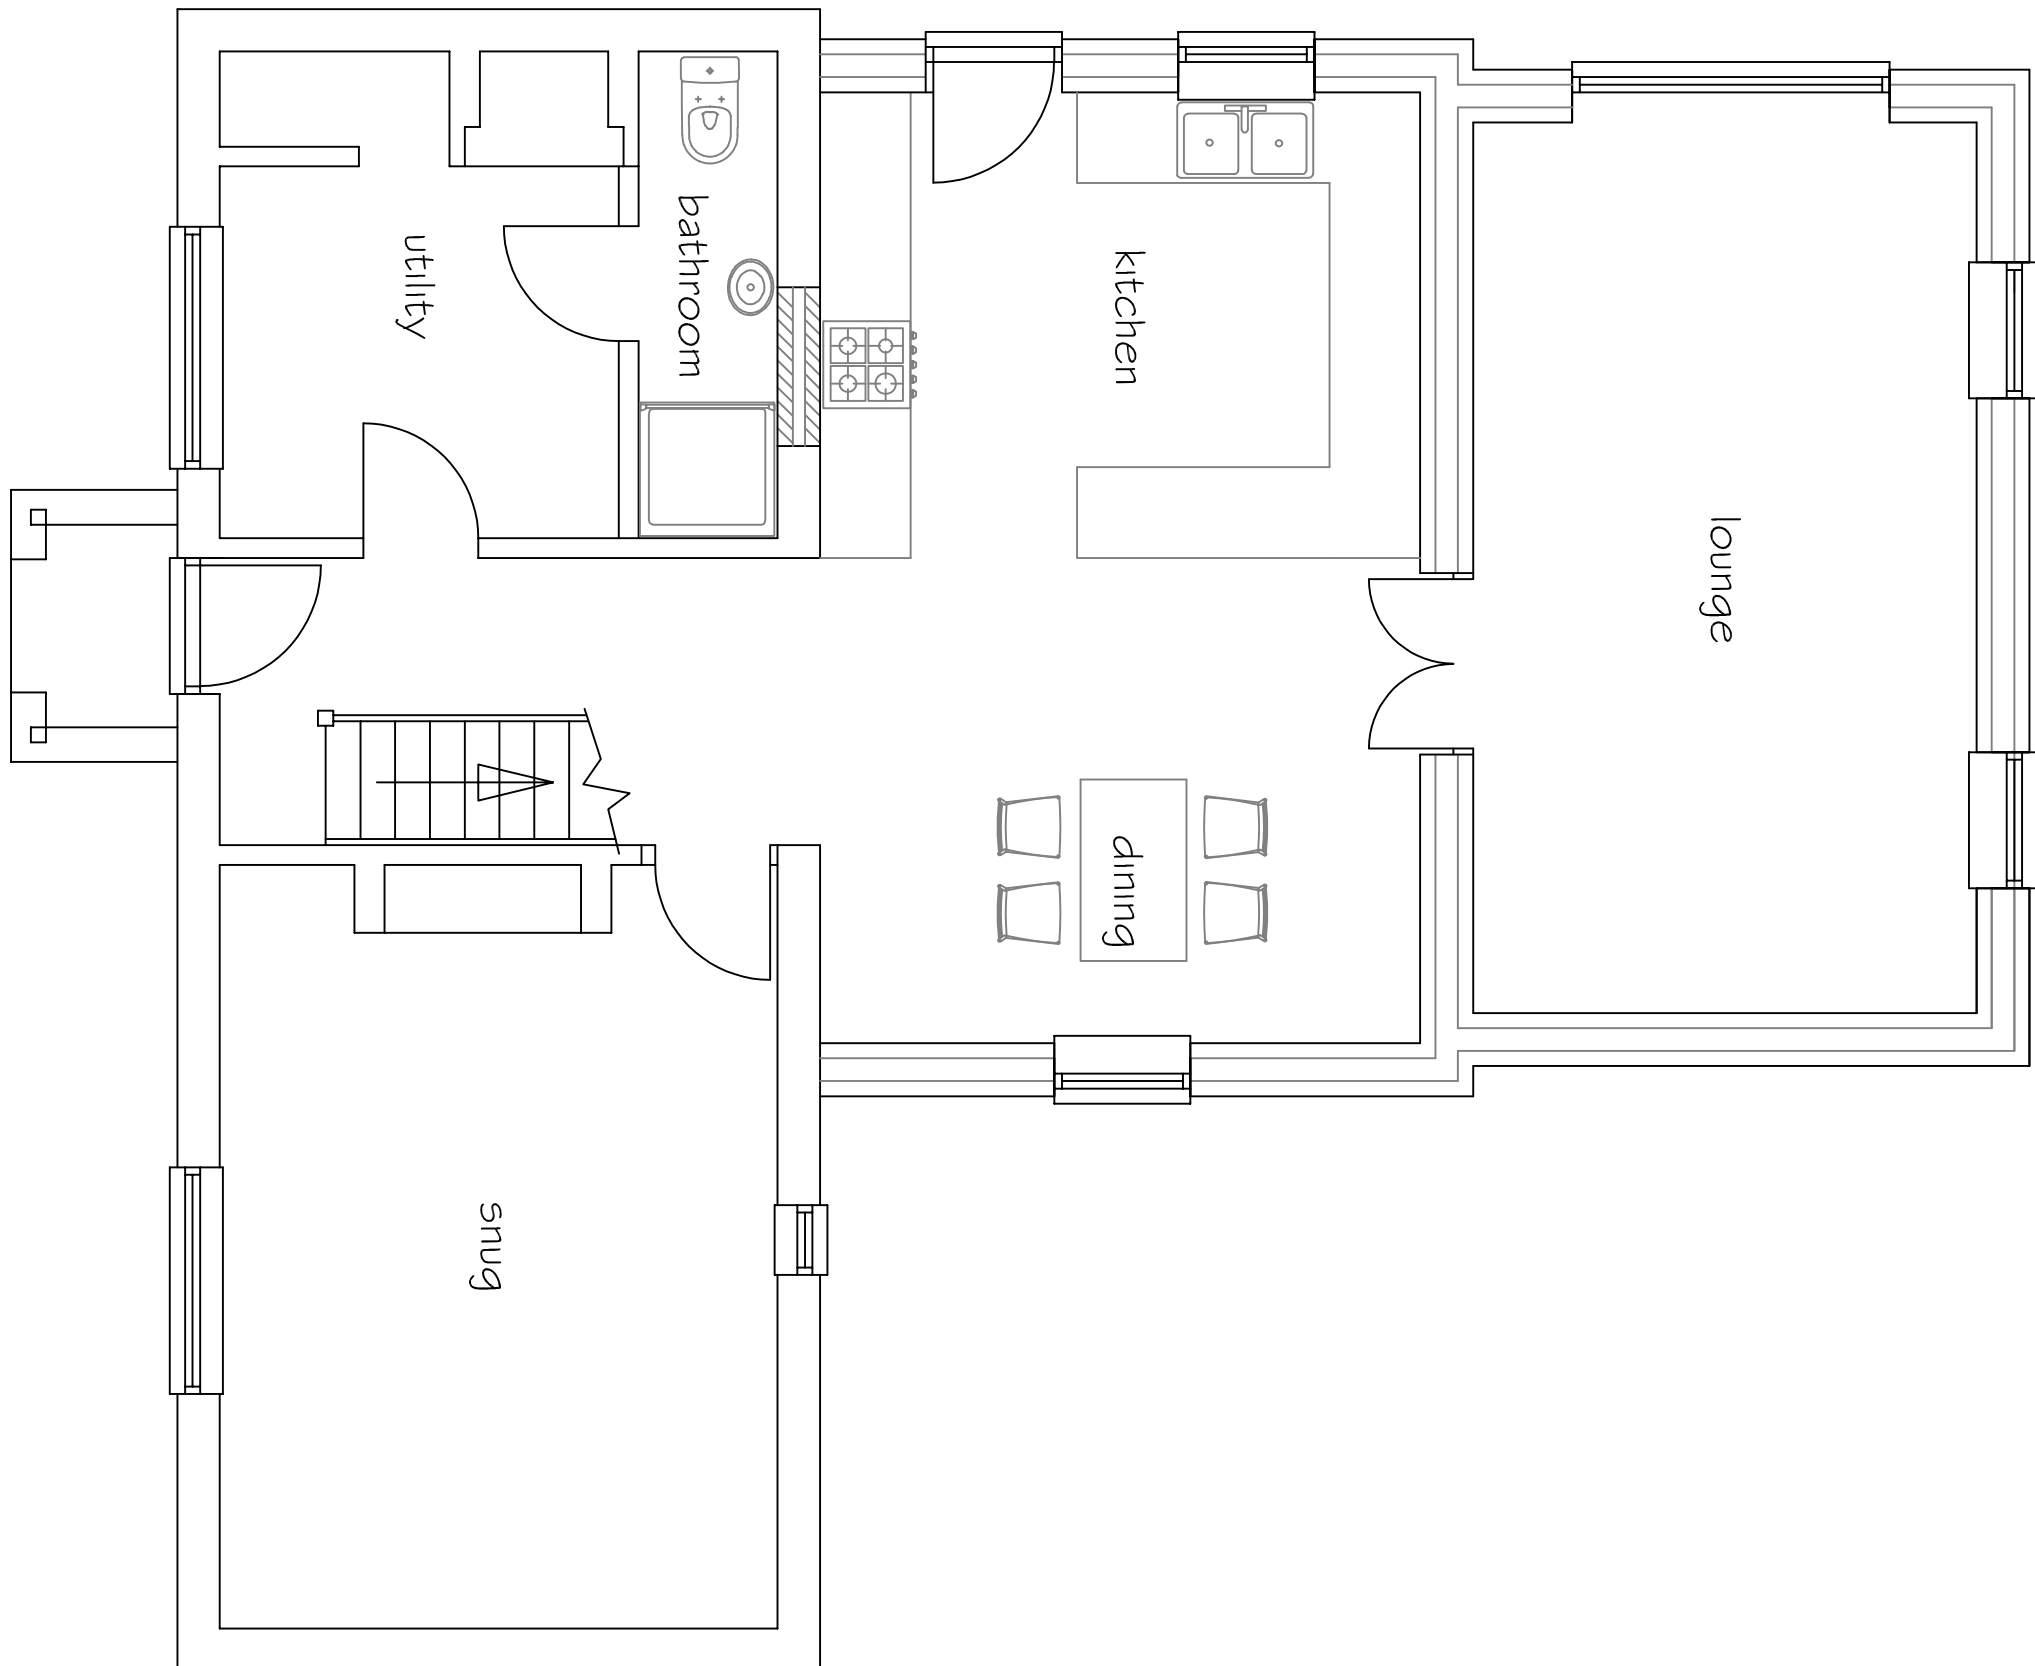

PROPOSED GROUND FLOOR PLAN 1 : 50

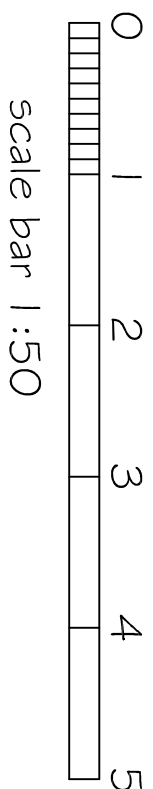

scale bar 1 : 50

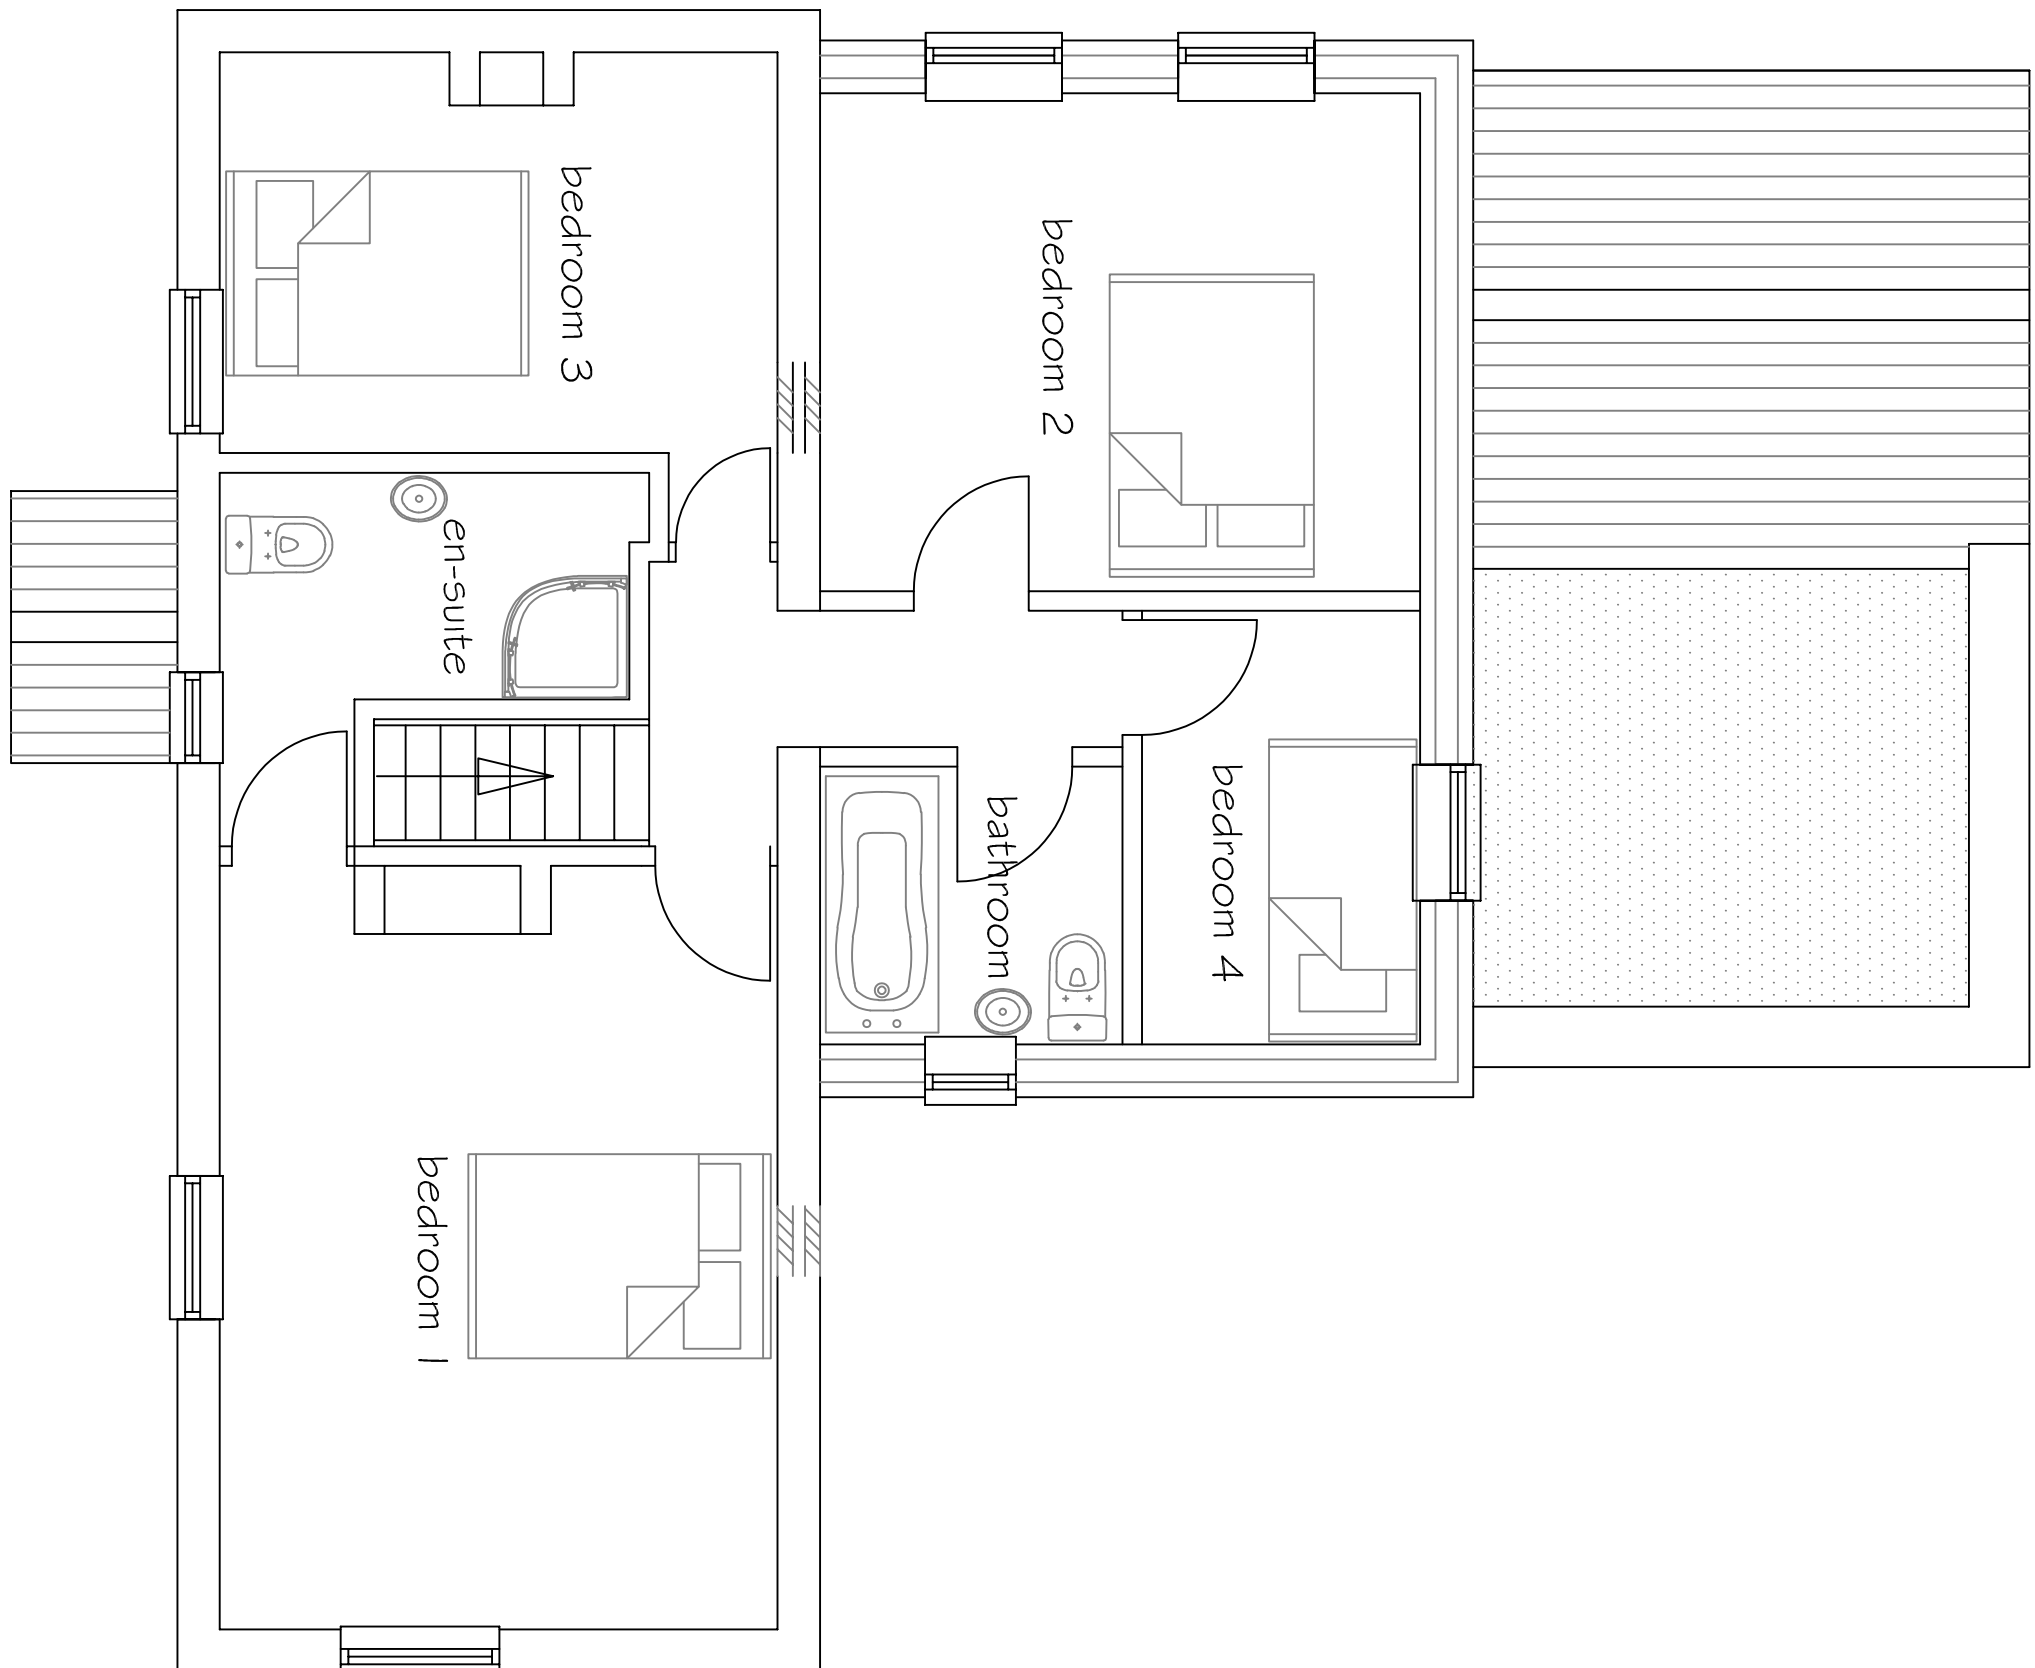

PROPOSED FIRST FLOOR PLAN 1 : 50

SJF PLANNING & DESIGN SERVICE 01225 782078 simonmearhead@gmail.com			
PROPOSED	TWO STOREY EXTENSION & NEW VEHICLE ACCESS INCLUDING A BRIDGE OVER WATERCOURSE		
CLIENT	MR & MRS R LAYER		
LOCATION	BRAYBROOK THE GREEN MARSTON SN10 5SW		
TITLE	PROPOSED PLANS		
DRG NO	ISSUE	DATE	
2424-1	5	JULY 2024	