


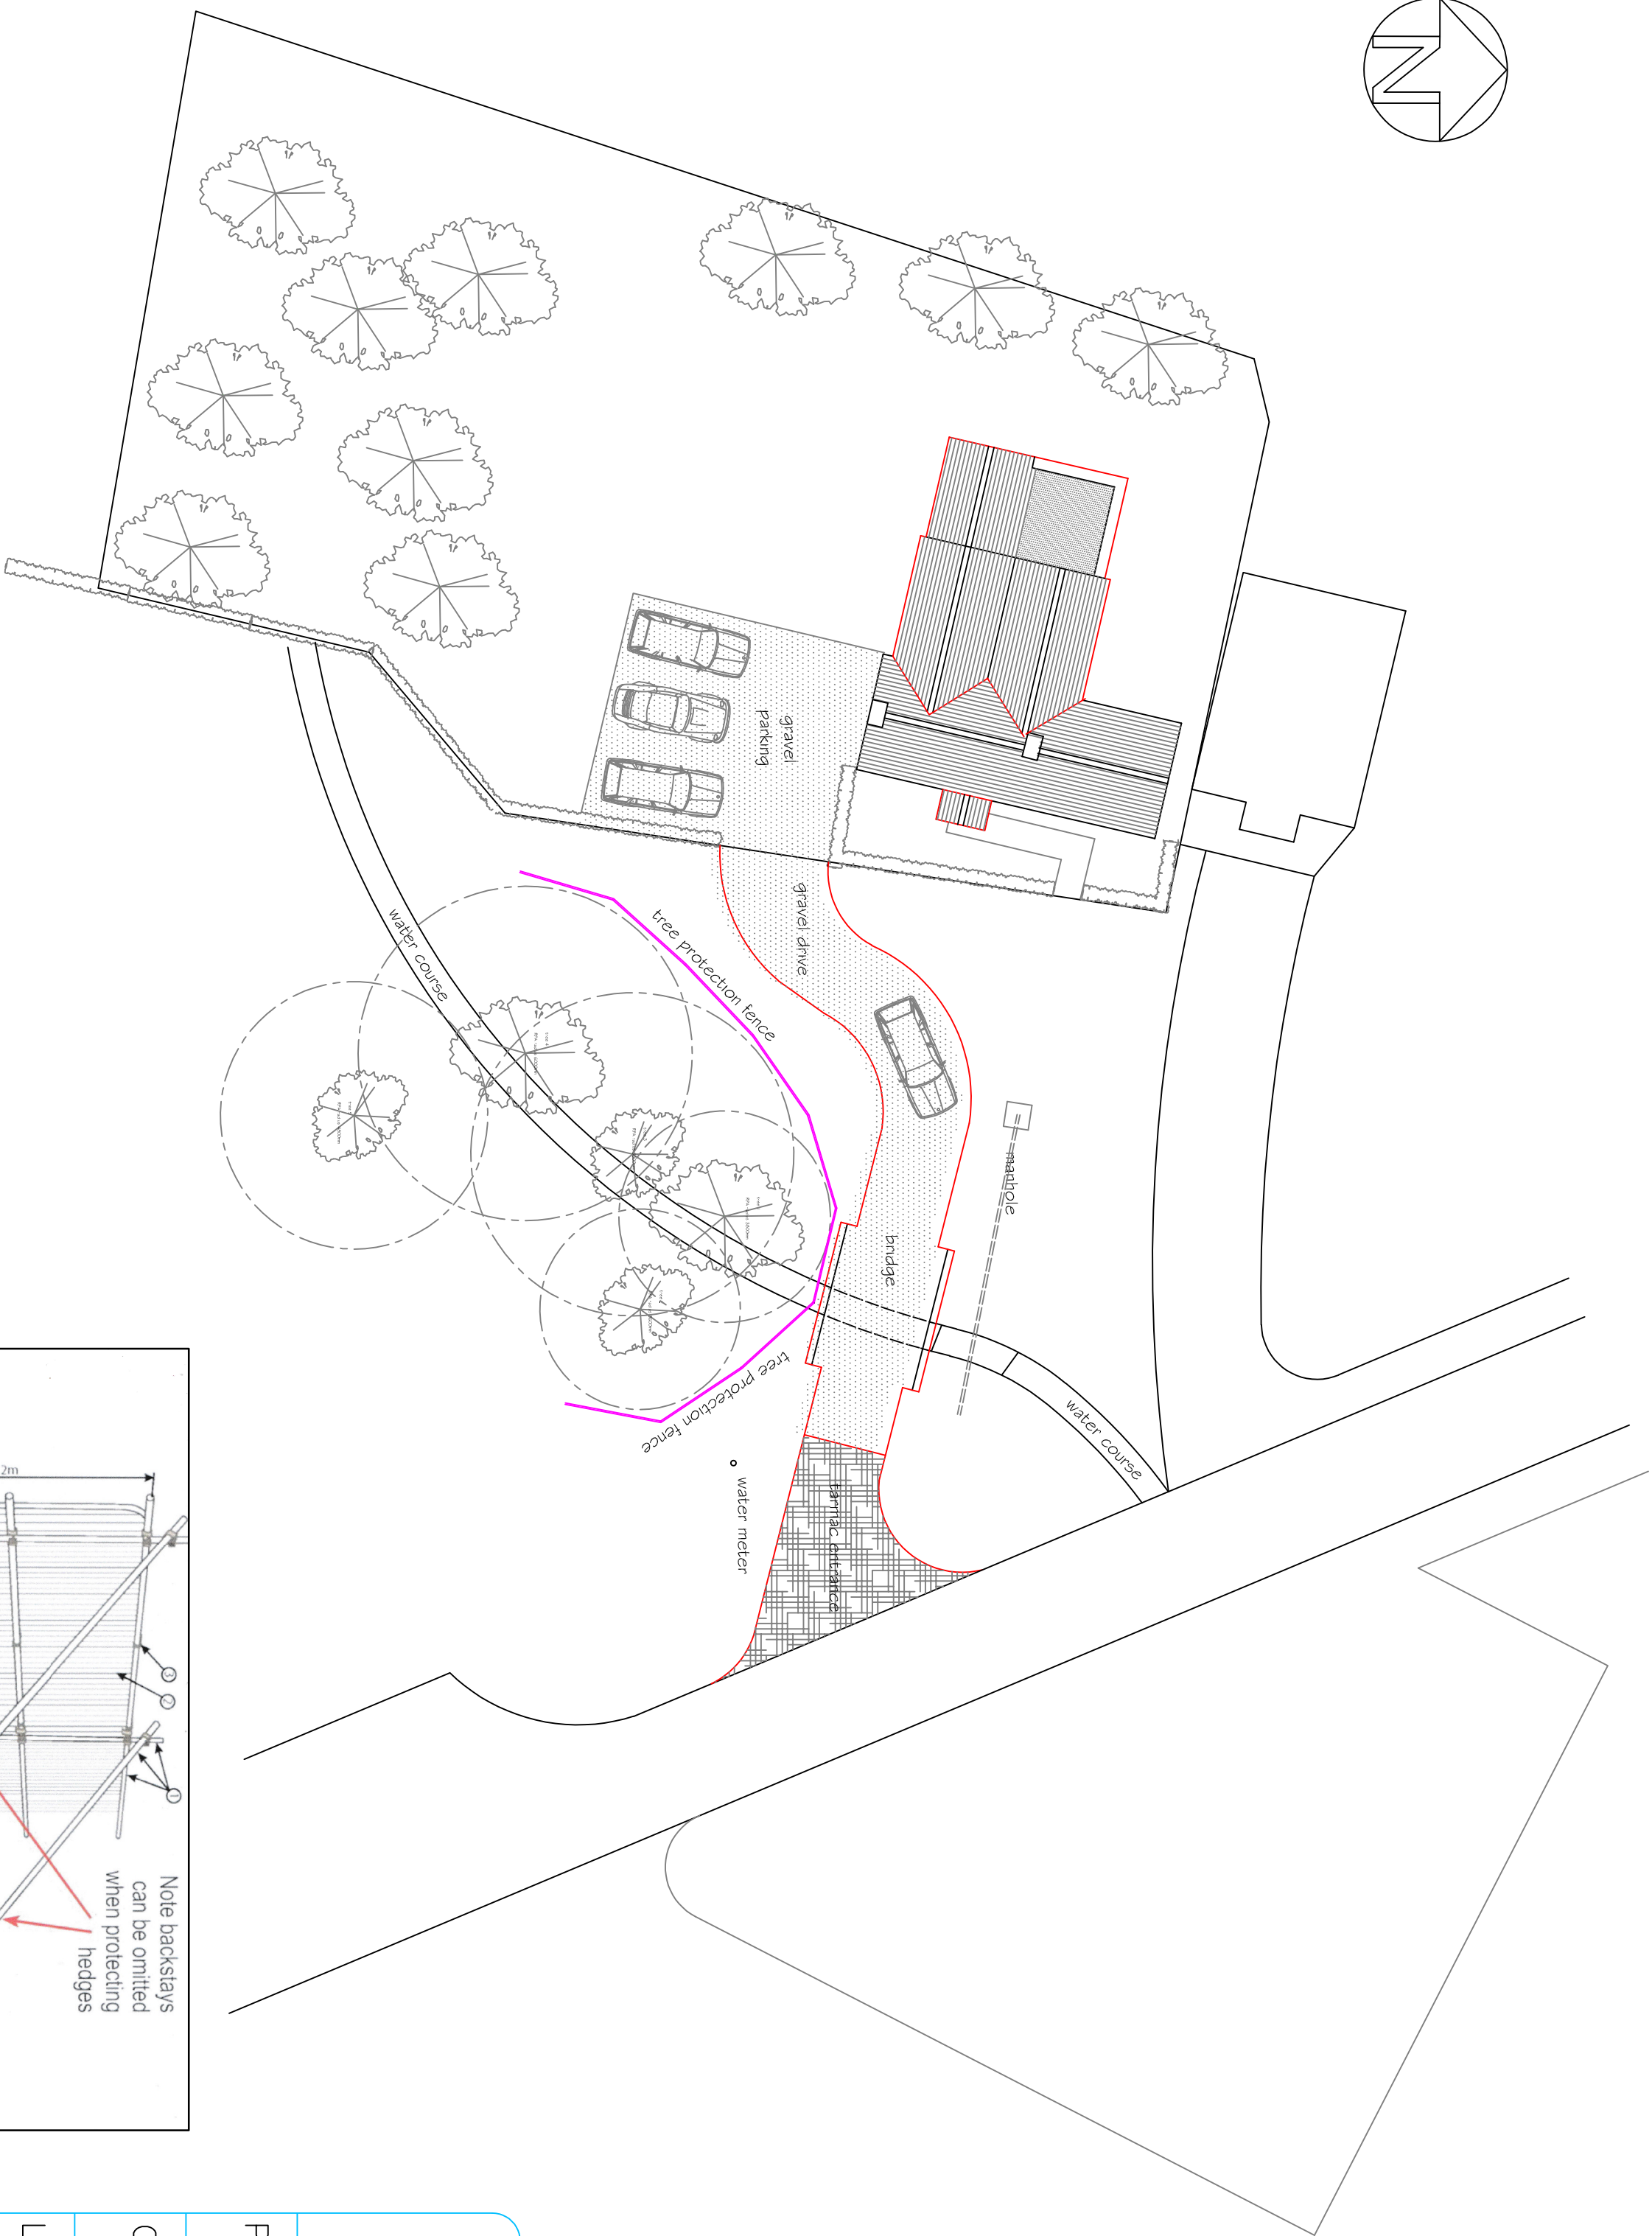


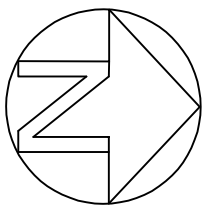

SITE PLAN 1:200

 

scale bar 1:200

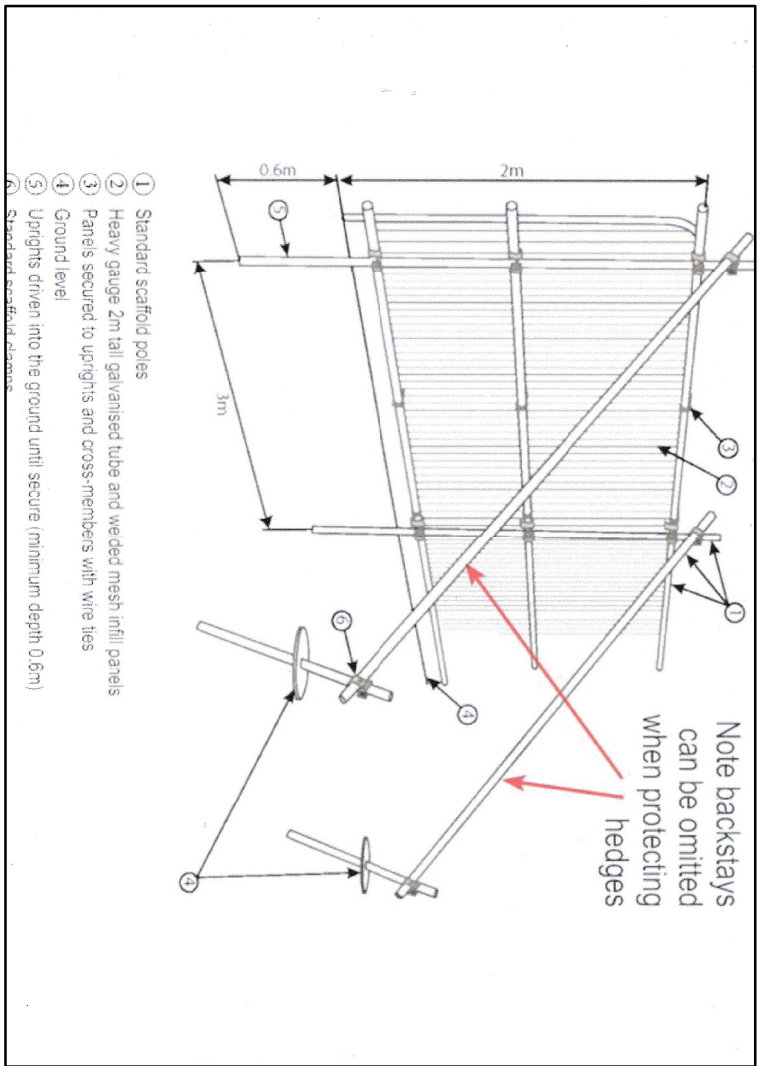

FENCE DETAIL NTS

1. Temporary protective fence panels shall be weldmesh " Haras " panels at least 2m high.
2. The panels shall stand on rubber or concrete feet.
3. The panels shall butt together, and be joined together using a minimum of two anti-tamper couplers installed so they may only be removed from inside the fence.
4. The distance between the couplers shall be at least 1 m and shall be uniform through out the fence.
5. The panels shall be supported on the inner side by stabiliser struts which shall be clamped to a block tray base.
6. No fixing shall be made to any tree and all possible precautions shall be taken to prevent damage to the tree roots when locating posts.
7. A 600mm x 300mm warning sign reading " Tree protection area keep out" shall be fixed to every 1.0m length of protective fencing.
8. Incase of any spillages of toxic chemical. Material storage areas shall be raised from the ground and Spill Kits shall be present throughout construction.

PRUNING NOTE
N/E lowest branch 2-3"
N/W branch 4" dia @ 3.5-4.0m both
back to pruning positions on stem.

tree protection fence

Issue 2 Position of tree protection fence shown

SJF PLANNING
& DESIGN SERVICE

01225 792078 simon@sjfplanning.com

PROPOSED TWO STOREY EXTENSION
NEW VEHICLE ACCESS

CLIENT MR & MRS R LAVER

LOCATION BRAYBROOK
THE GREEN
MARSTON
SN10 5SW

TITLE TREE PROTECTION PLAN

DRG NO	ISSUE	DATE
2424-7	2	OCT 2025