



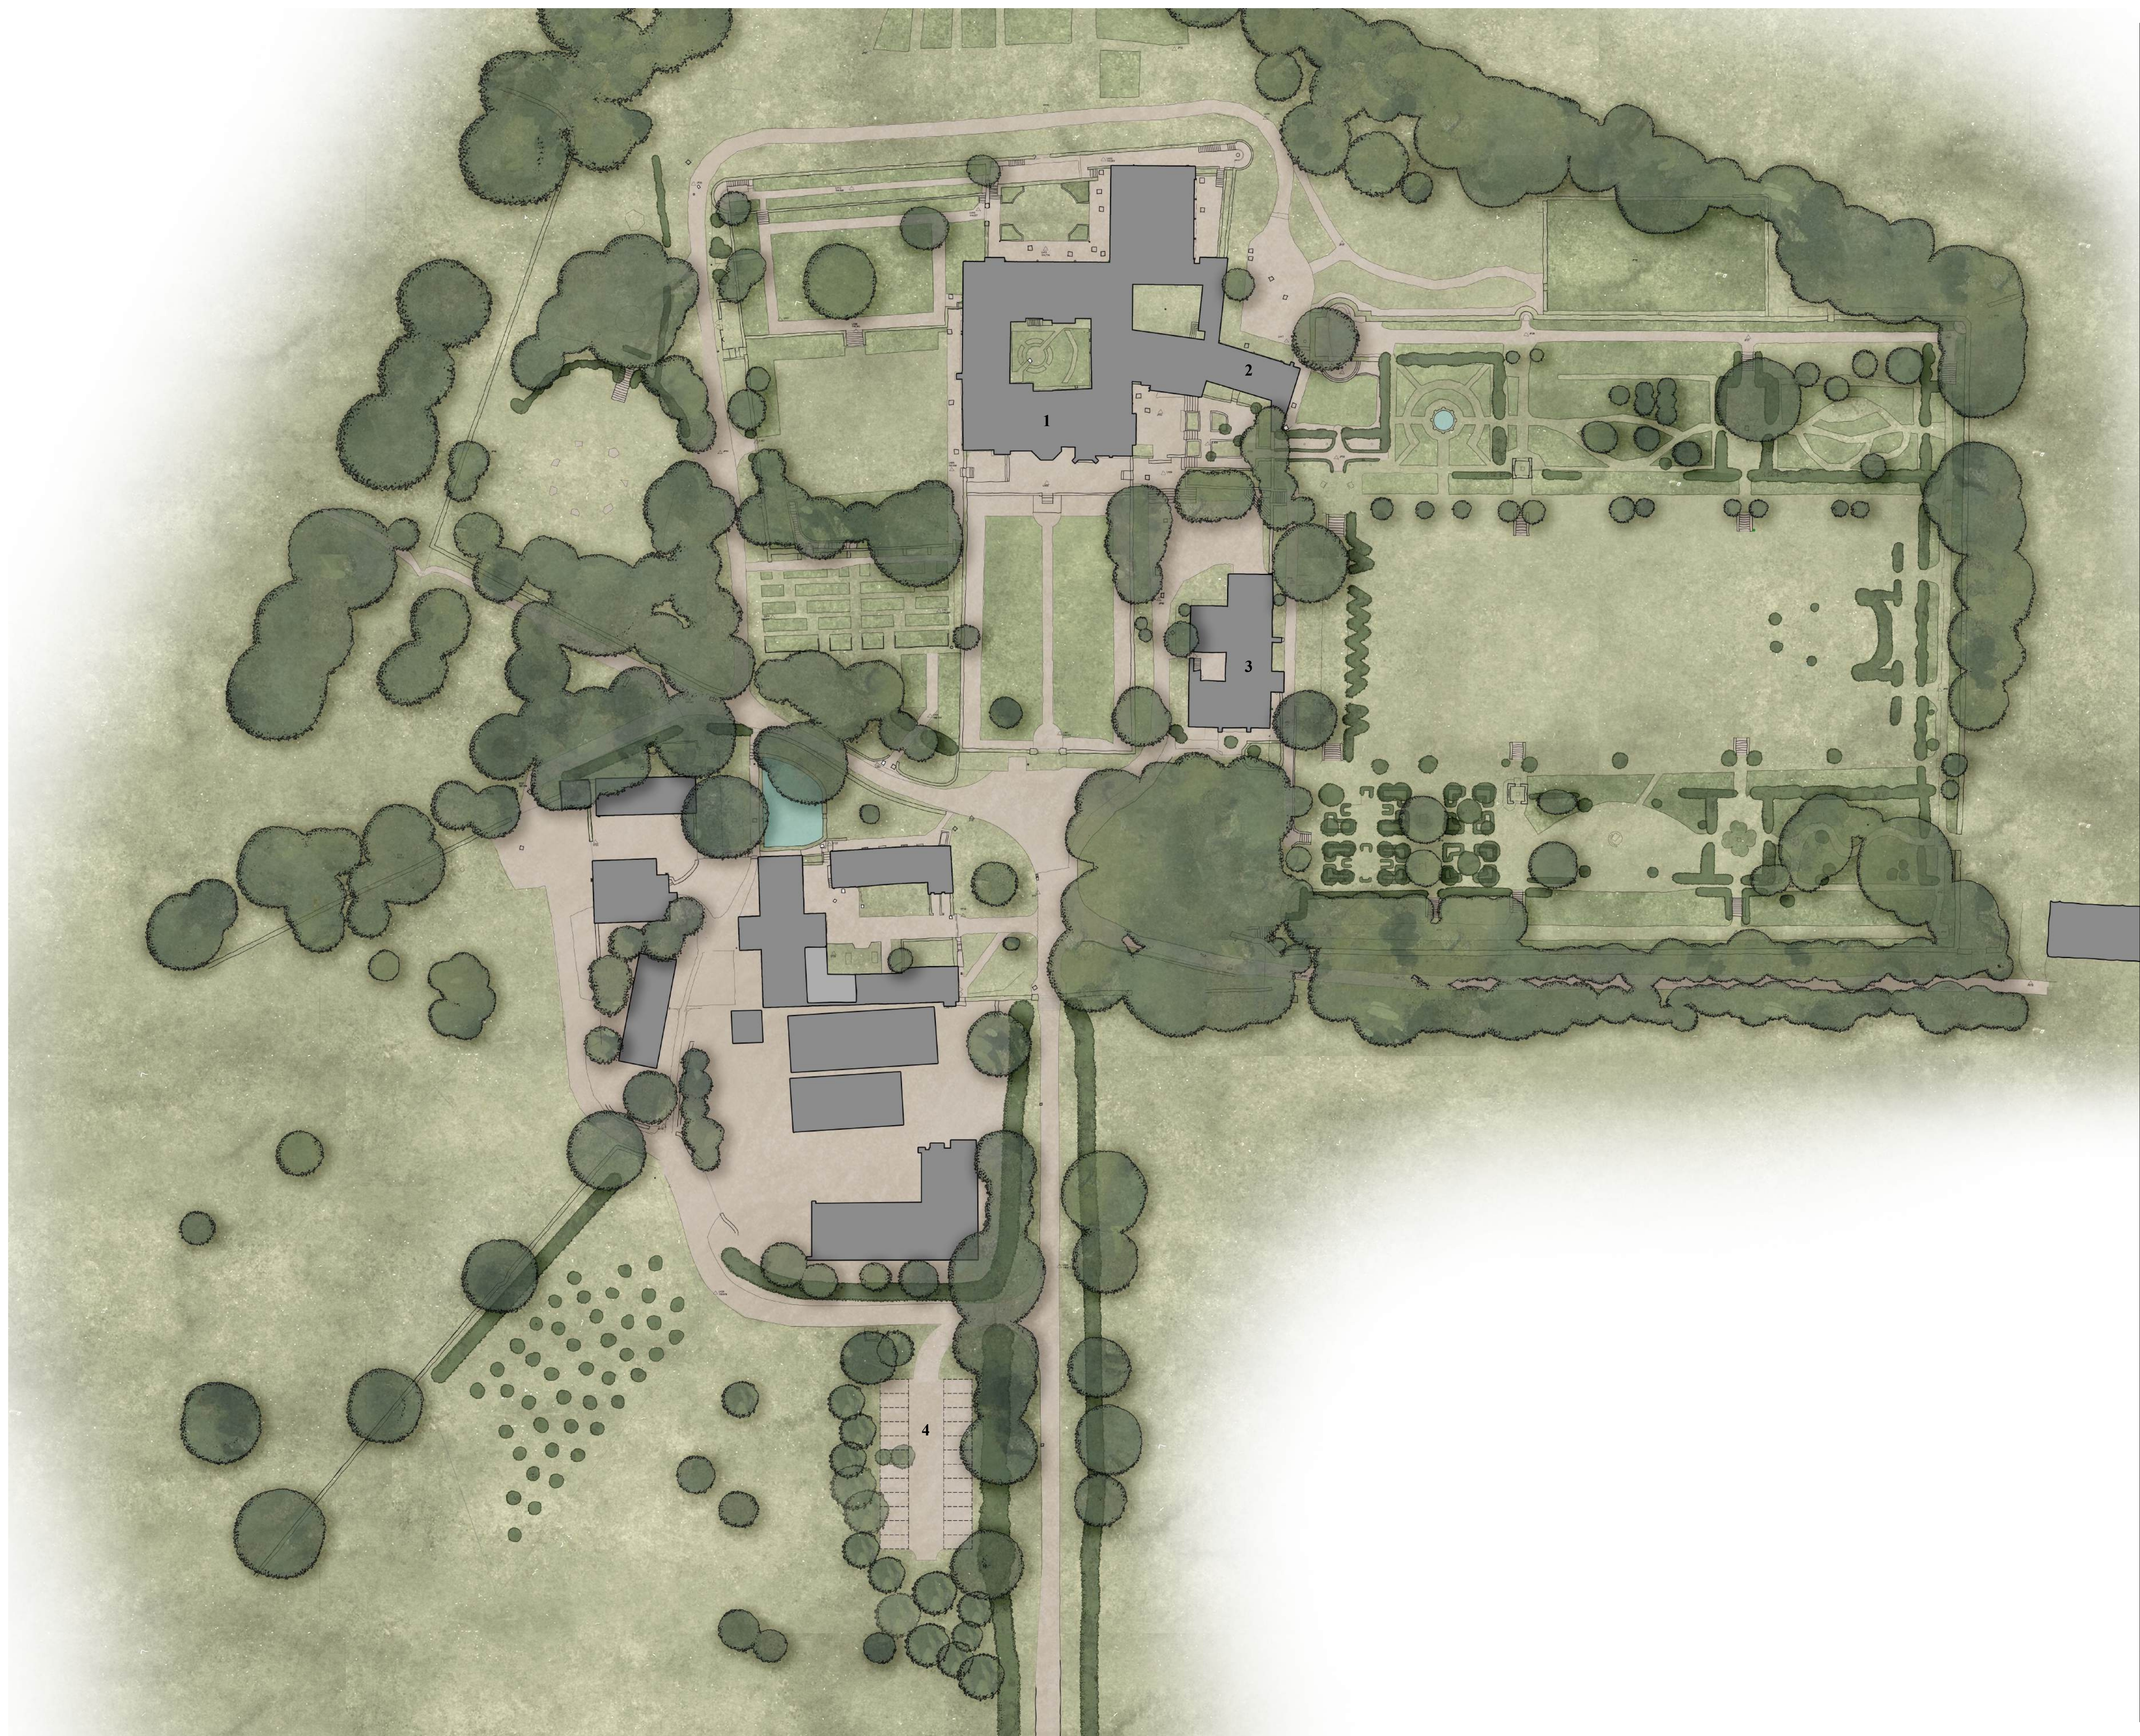

- General Notes:**
1. This drawing is to be read in conjunction with other consultants drawings.
 2. Site conditions must be checked prior to the commencement of work.
 3. Discrepancies must be reported directly to the Architect.
 4. Do not scale off drawing. Use figured dimensions only unless for planning purposes.
 5. This drawing may be issued in colour, and may be a non-standard paper size.
 6. Copyright Yiangou Architects Ltd.

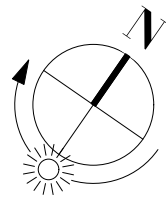

1. The Manor (12 Suites)
2. Dower House (3 Suites)
3. The Granary (8 Suites)
4. Car Park (23 Spaces)

KEY:



H	08/01/2026	Updated Layouts	AG
G	15/12/2025	Updated Layouts	AG
F	05/12/2025	Updated Layouts	AG
E	18/11/2025	Updated Layouts	AG
D	18/11/2025	Updated Layouts	AG
C	18/11/2025	Updated Layouts	AG
B	11/11/2025	Updated Layouts	AG
A	31/10/2025	Pre-Application Issue	AG
Rev	Date	Notes	Drawn

Scale	1 : 500 @ A1	0 10 20 30m 0 50 100ft
-------	--------------	---------------------------

QA Serial Number

YIANGOU

Yiangou Architects, Dyer House, 3 Dyer Street, Cirencester, Gloucestershire, GL7 2PP
t 01285 888150 e architecture@yiangou.com w www.yiangou.com

Project Address	Hazelbury Manor, Wiltshire, SN13 8HX		
Project Description	Proposed Alterations		
Drawing Title	Proposed Site Plan		
Drawing No.	2956-055	Rev.	H