



Note: Except where detailed, these plans are to be treated as indicative. These plans must not be relied upon as the basis for any design works other than as shown.

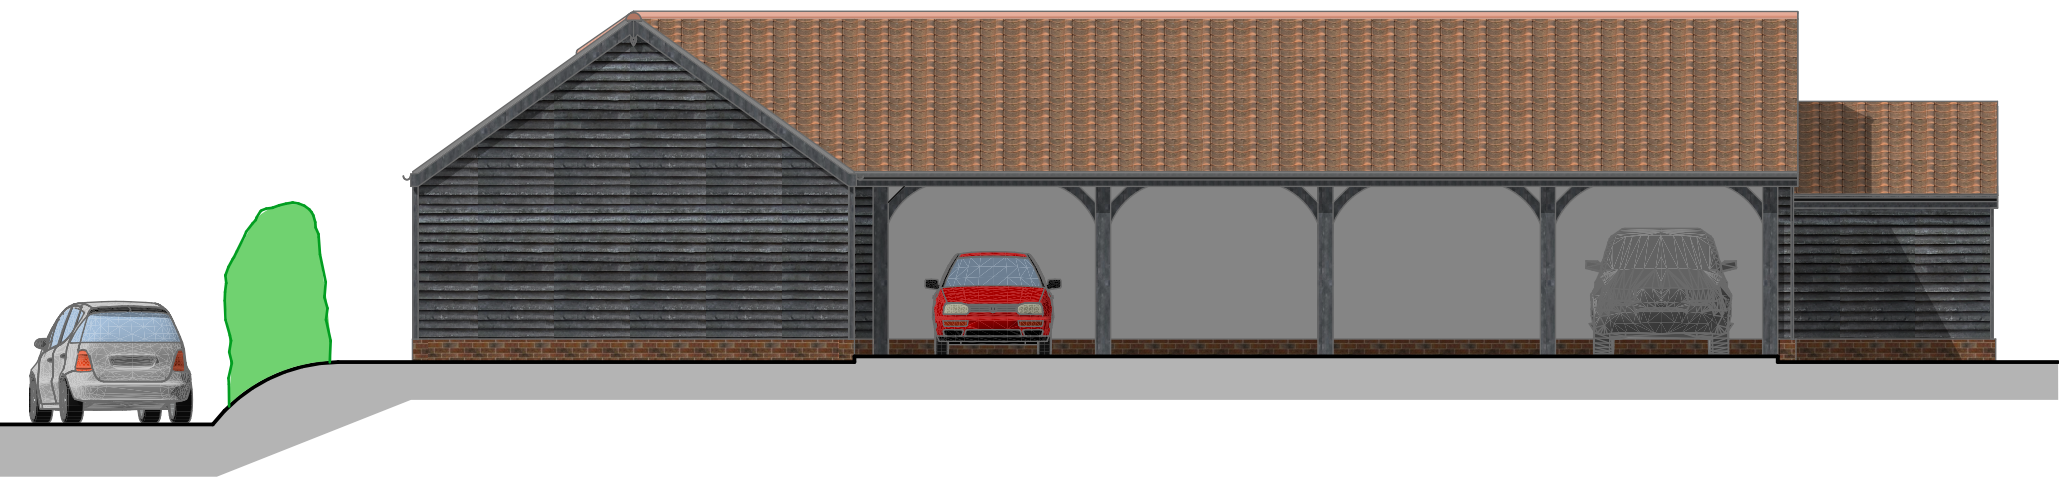

front elevation (west)

1:100

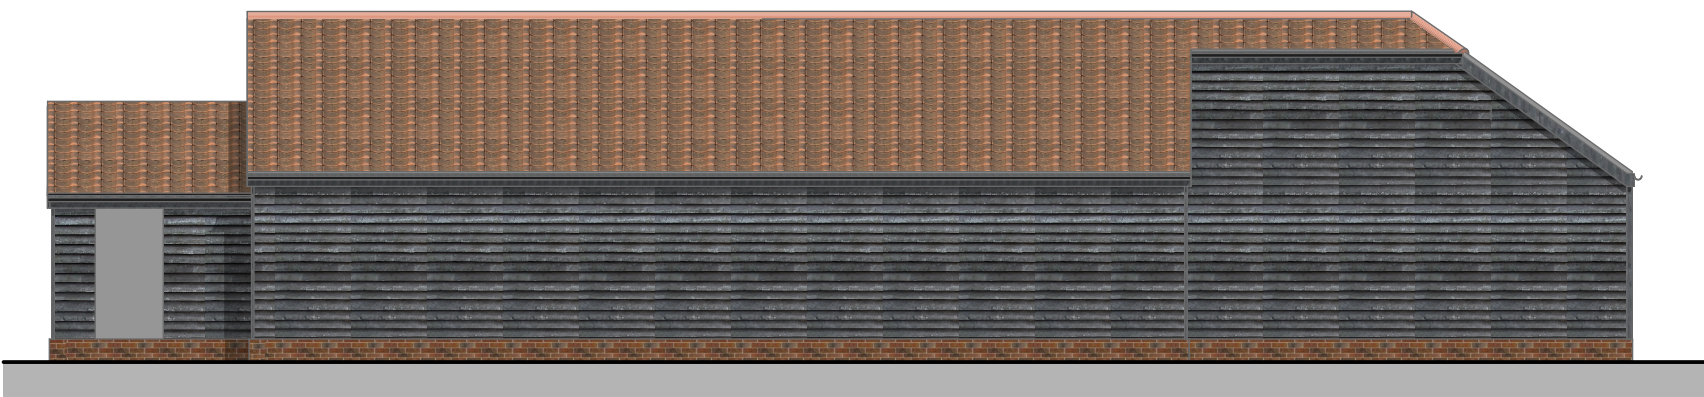

rear elevation (east)


1:100



existing garage roof


access lane adj

View A (site/loc plan)

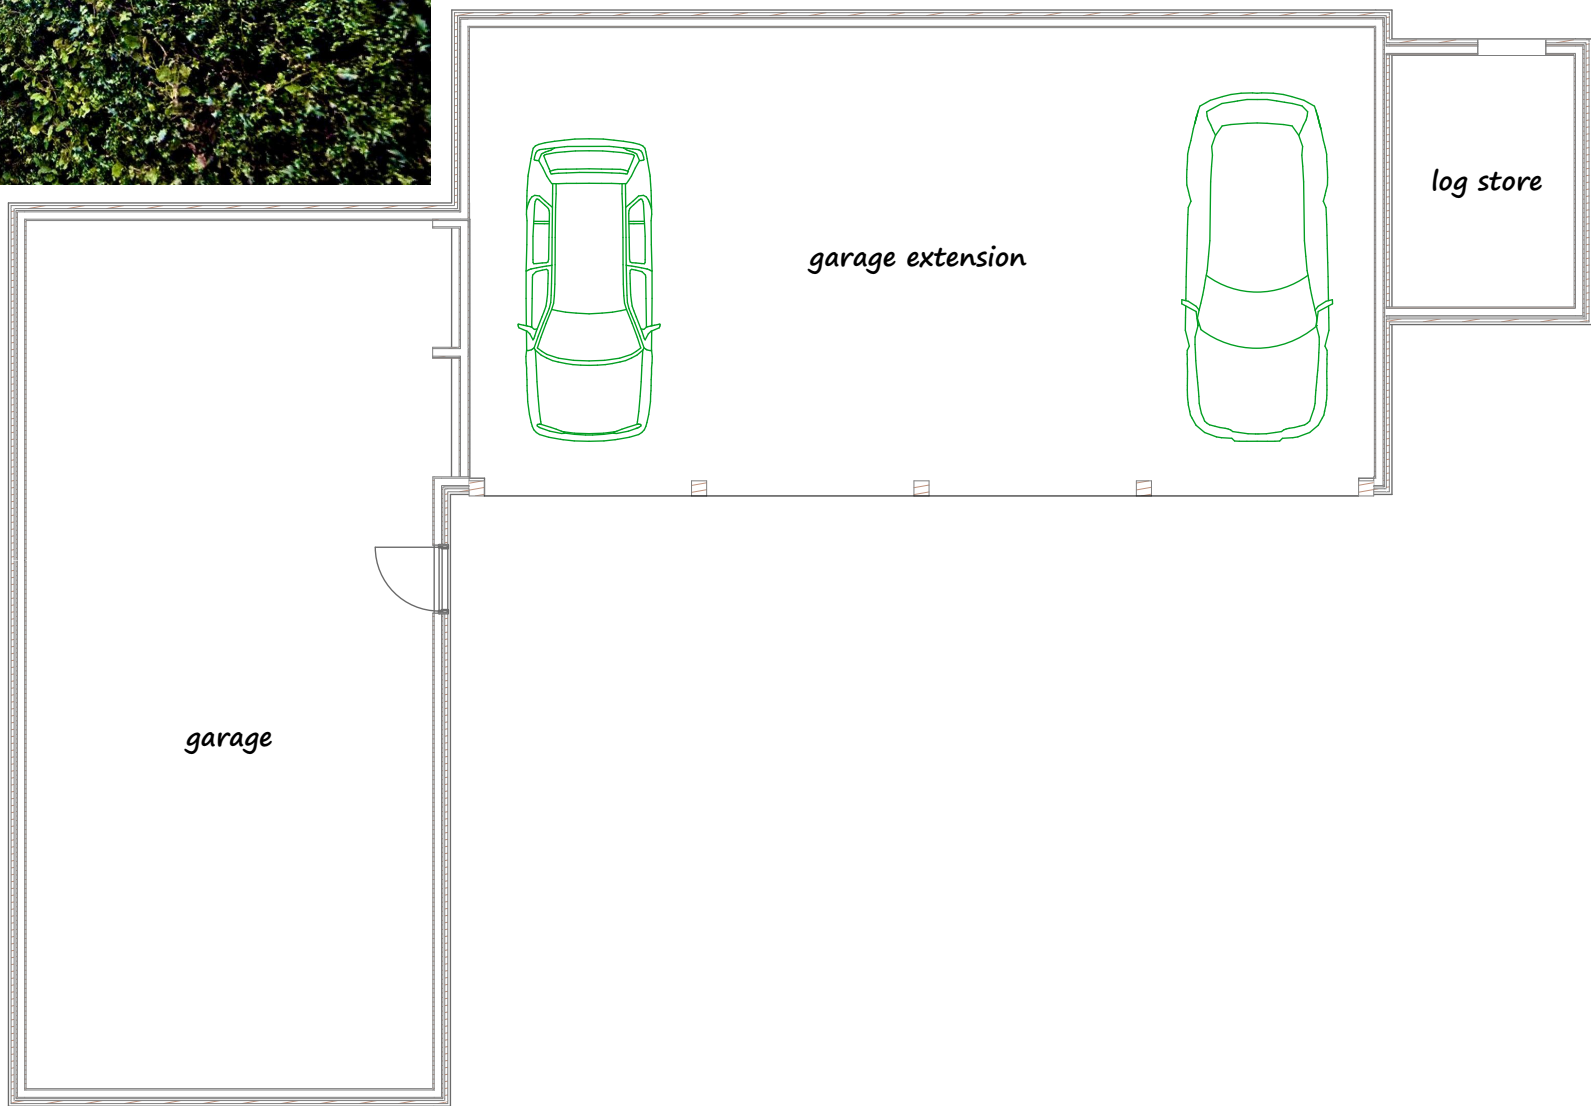


floor plan

1:100

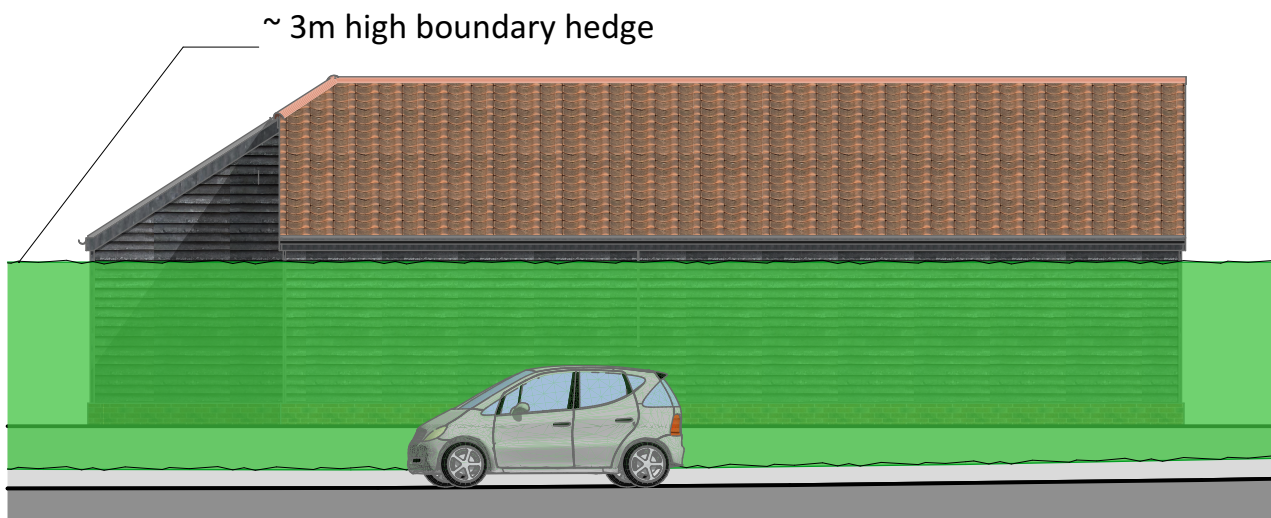


side elevation (north)

1:100

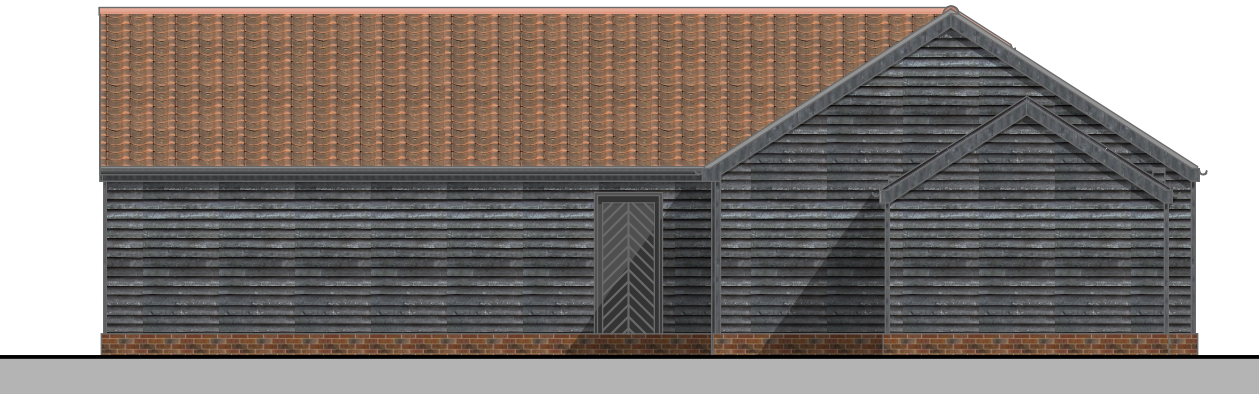

side elevation (south)

1:100

 

scale bar

1:100

This plan is not a construction drawing

Allow a small tolerance on all dim's particularly where +/- dimensions to be checked on site prior to the commencement of construction and any discrepancy should be reported to the designer.

All Contractors/Sub-Contractors must ensure that they have the latest issue drawings together with latest issue separate Construction Notes (& specification) where/as applicable.

This drawing is copyright and may not be reproduced in any part or form without the written consent of Richard Bonny

project

Convert Existing Garage to Annexe

A

Lawn Cottage, Zeals, Warminster,
BA12 6NH

drawing

design scheme
PLANS OF EXISTING

scale

AS SHOWN
A2 SIZE

date

JANUARY 2026

22351025-1

drawing no.

revision

Agent/Design
Richard Bonny

Willow House
Kent's Orchard
South Chard
CHARD
TA20 2QB
Tel: 07963 961689

rb@richardbonny.co.uk

08/01/2026

Convert Existing Garage to Annexe; Lawn Cottage, Zeals, Warminster, BA12 6NH