




REV	DETAIL OF REVISION	BY	DATE
-----	--------------------	----	------

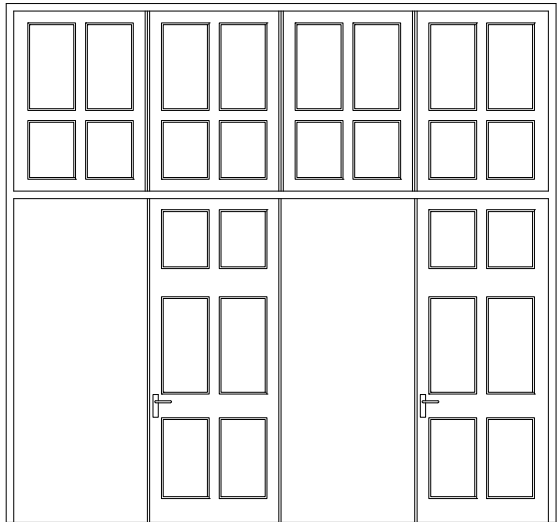

DOOR ELEVATION VIEW A-A

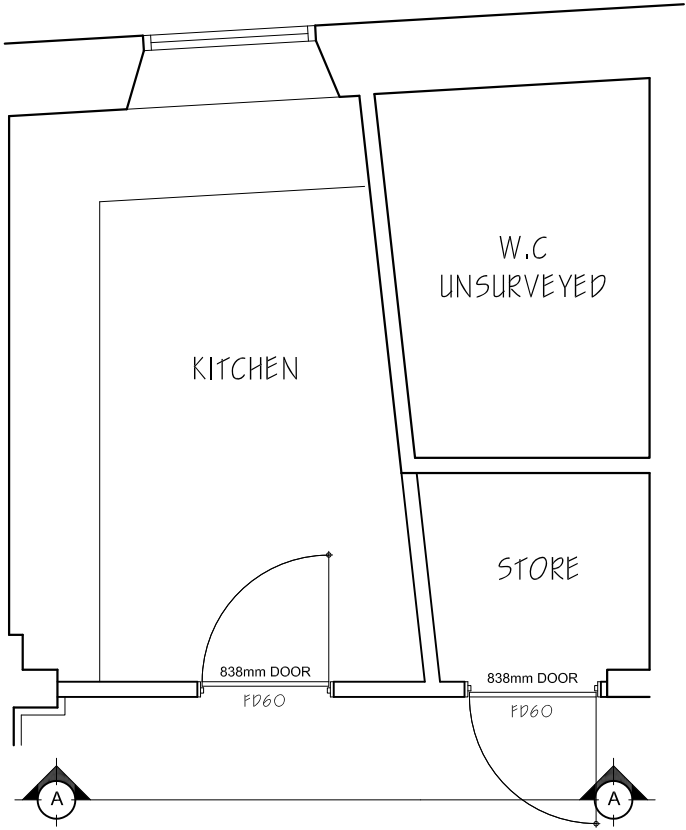

FLOOR PLAN

 



CLARK & MASLIN

Unit 5, Charlton Business Park
Crudwell Road, Malmesbury
Wiltshire, SN16 9RU
Telephone: 01666 822911

Planning Architecture Conservation

Client MALMESBURY TOWN COUNCIL		Document Type PLANNING DRAWING	
Project PROPOSED DOOR ALTERATIONS		Scale 1:50	PG Size A4
Description PROPOSED FLOOR PLAN AND DOOR ELEVATION		Date JAN '25	Drawn EM
		Drawing No 5729/50	Revision -