



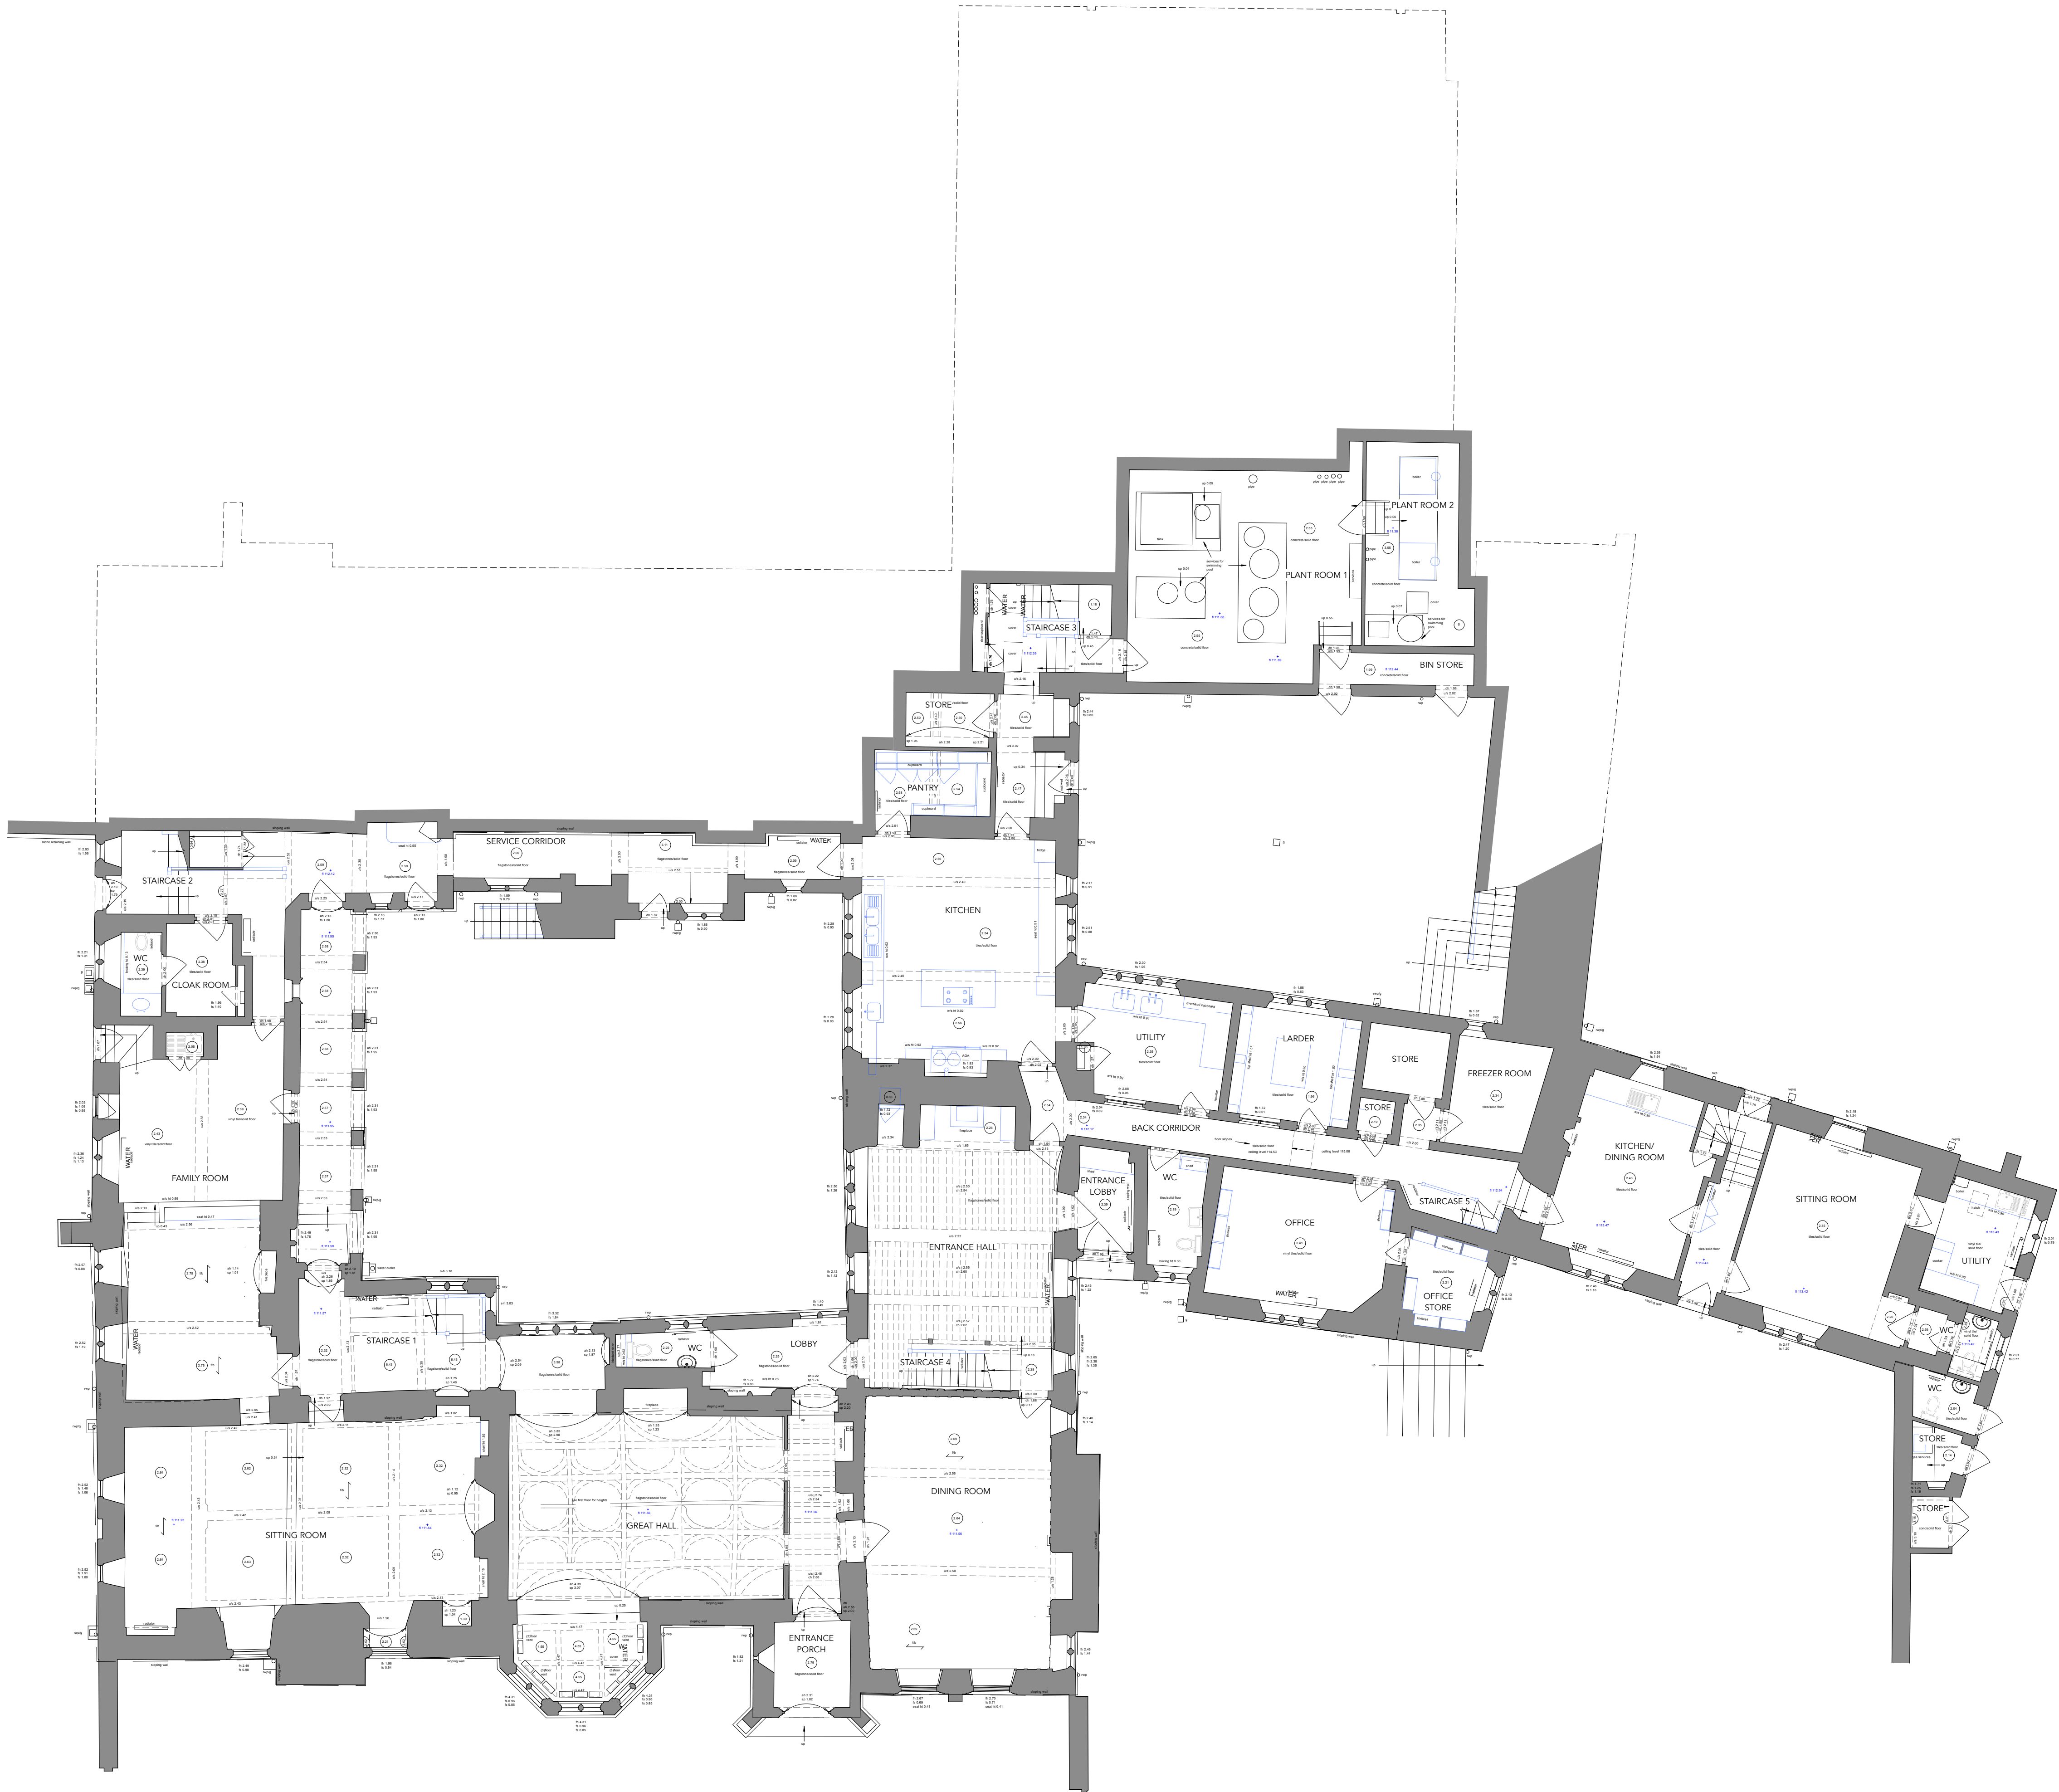

- General Notes:**
1. This drawing is to be read in conjunction with other consultants drawings.
 2. Site conditions must be checked prior to the commencement of work.
 3. Discrepancies must be reported directly to the Architect.
 4. Do not scale off drawing. Use figured dimensions only unless for planning purposes.
 5. This drawing may be issued in colour, and may be a non-standard paper size.
 6. Copyright Yangou Architects Ltd.

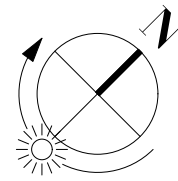

P1	20/08/2025	Preliminary Issue	NJS
Rev	Date	Notes	Drawn
Scale		1 : 100 @ A1	0 5m 0 15ft

QA Serial Number	114850
------------------	--------

YIANGOU Yangou Architects, Dyer House, 3 Dyer Street, Cirencester, Gloucestershire, GL7 2PP t 01285 880150 e architecture@yangou.com w www.yangou.com	
Project Address	Hazelbury Manor, Box, Wiltshire, SN13 8HX
Project Description	Proposed Alterations
Drawing Title	Main House - Existing Ground Floor Plan
Drawing No.	2956-1000
Rev.	P1