
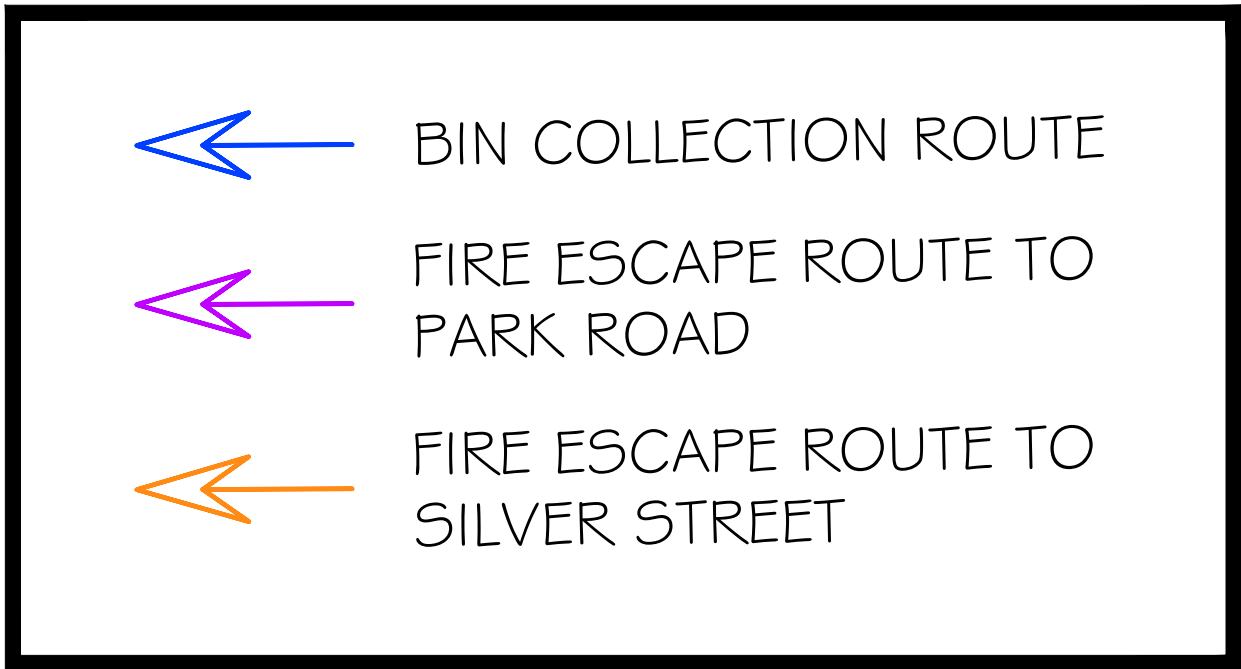
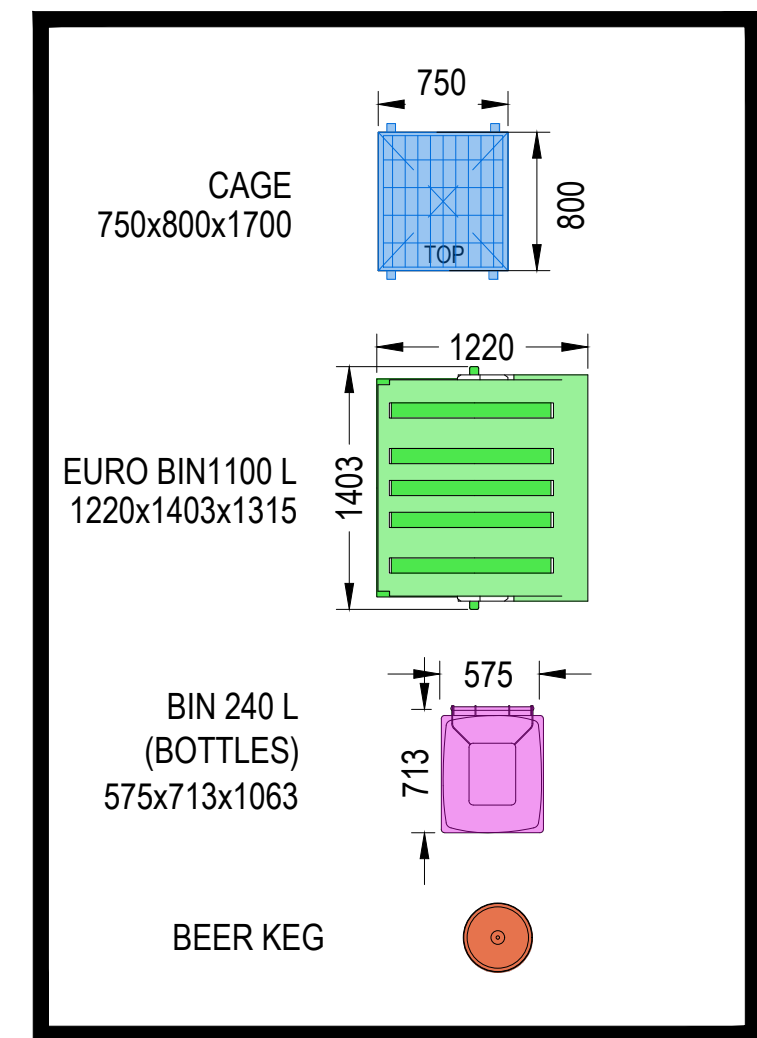


NOTE - Responsibility is not accepted for errors made by others in scaling from this drawing. All construction information should be taken from figured dimensions only

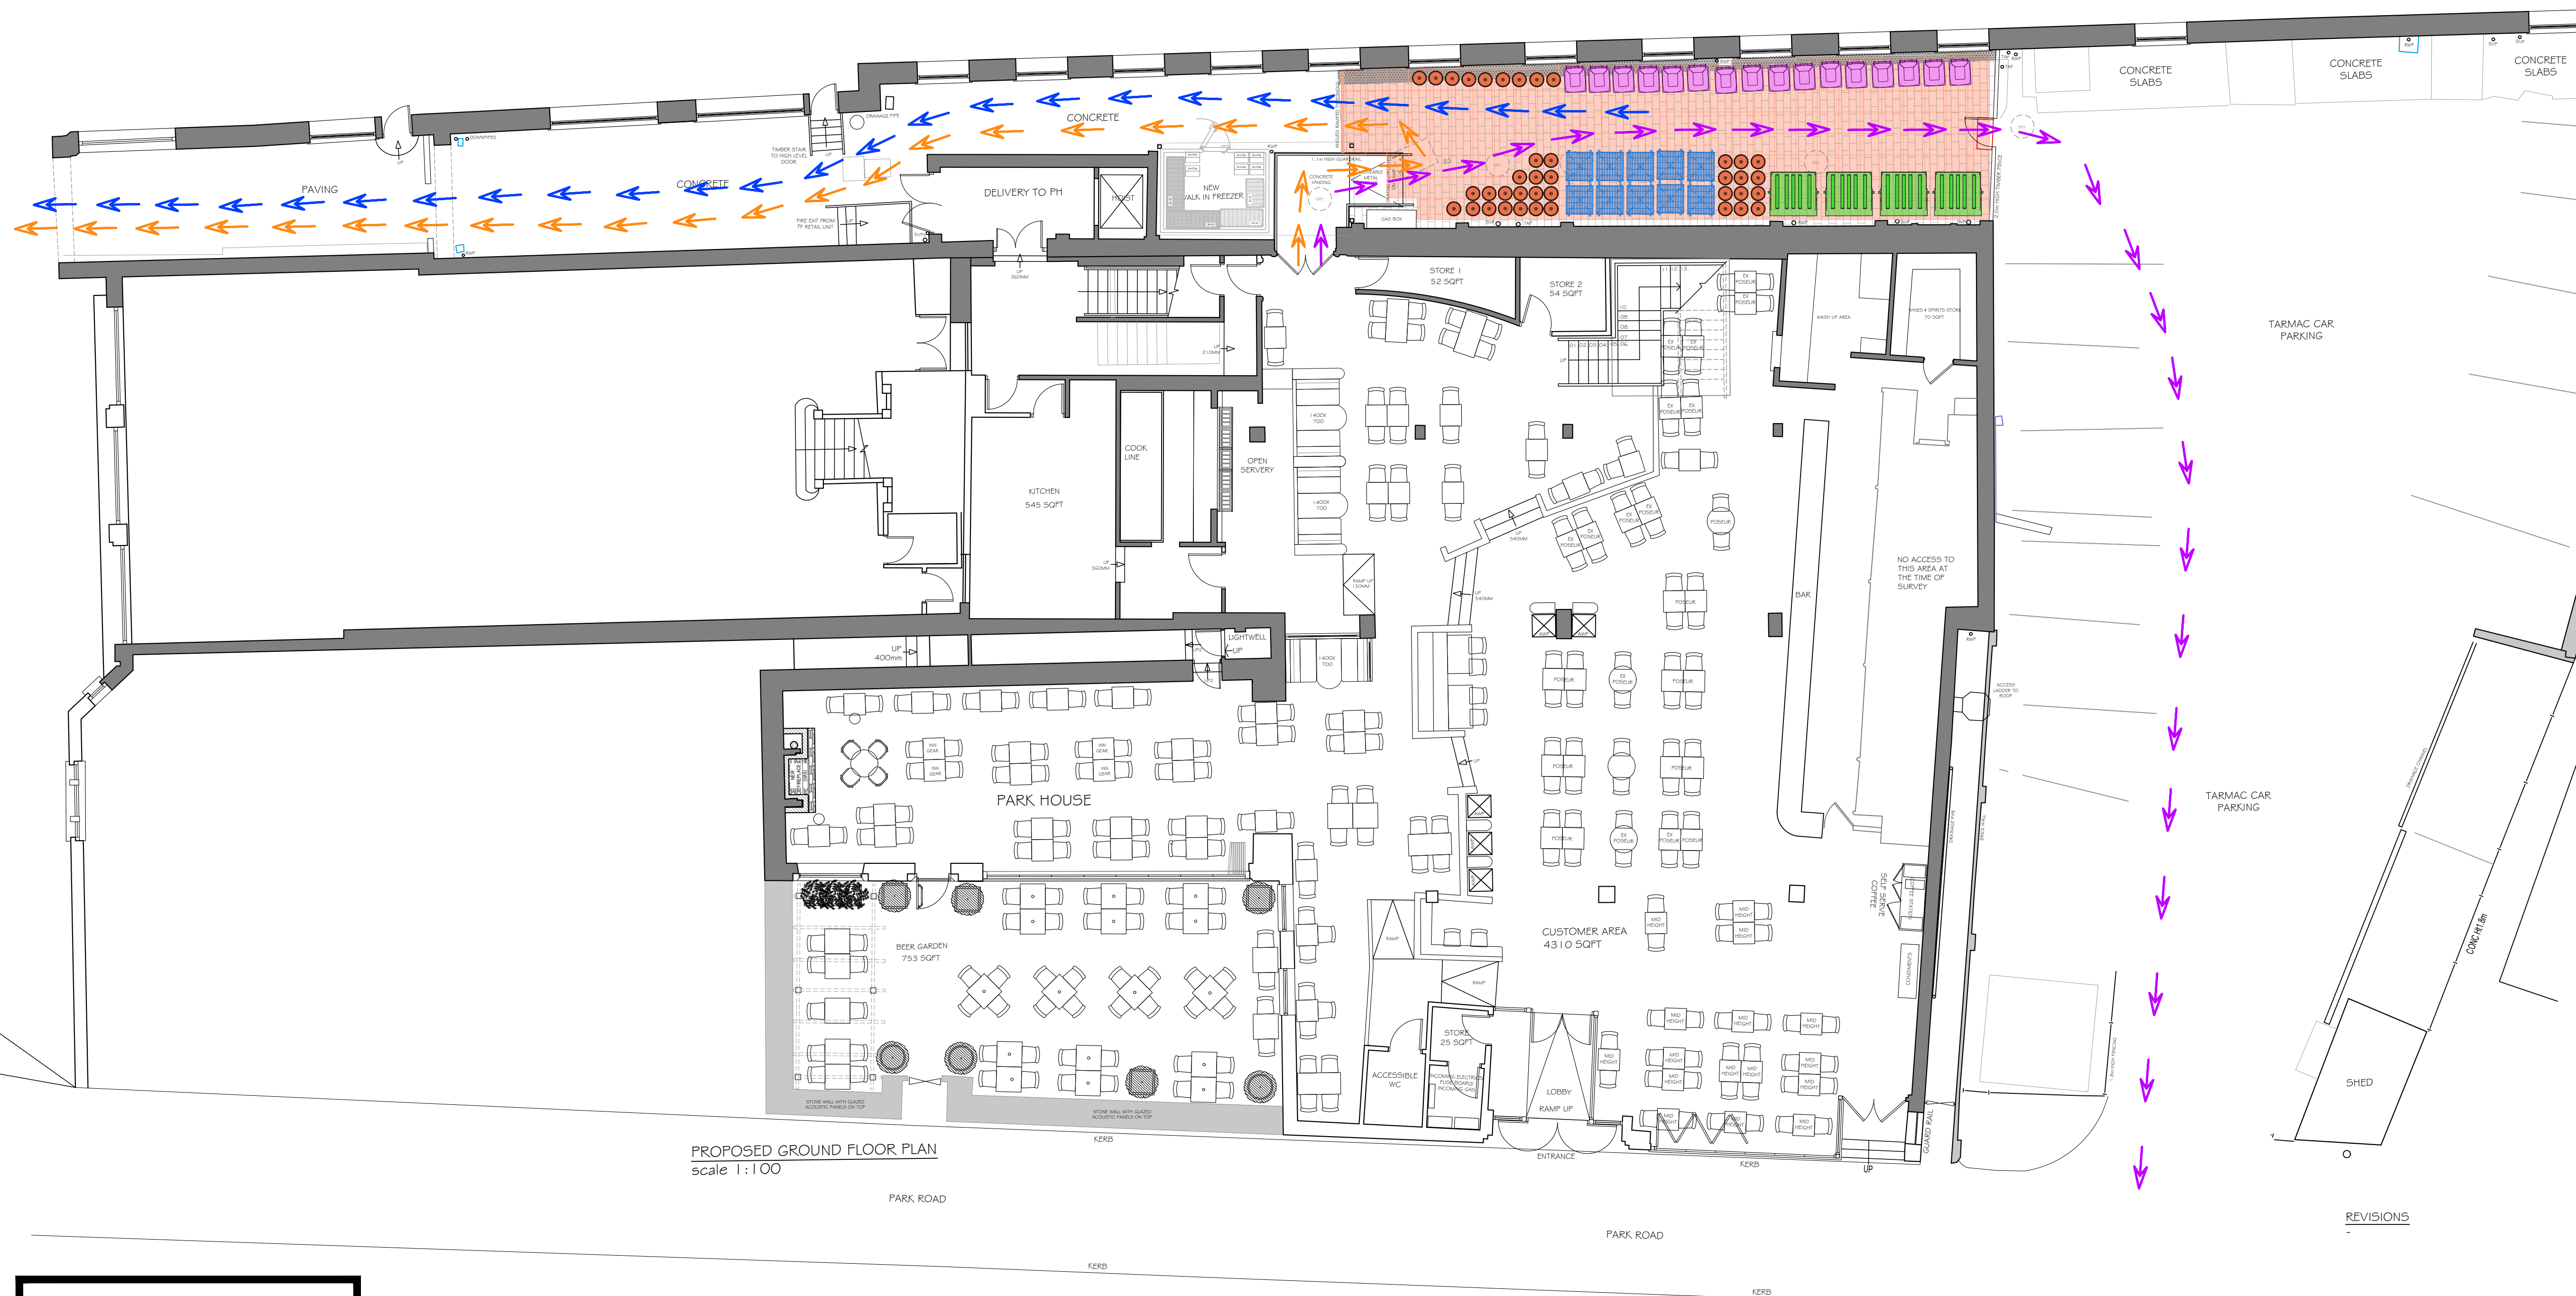

PLANNING
kdpa

Brooklyn Chambers, 11 Goring Road, Worthing, West Sussex BN12 4AP +44 (0)1903 496 999 www.kdpaine.co.uk		
CLIENT	JD WETHERSPOON PLC	
PROJECT	PUB NO: 6265 THE ALBANY PALACE TROWBRIDGE, BA1 4 8AQ	
DRAWING	PROPOSED GROUND FLOOR PLAN	
SCALE	DATE	DRAWN
A1/1:100	JAN 2026	AP
PROJECT No	DRAWING No	REVISION
7506	PLG-100	