



NOTE - Responsibility is not accepted for errors made by others in scaling from this drawing. All construction information should be taken from figured dimensions only



EXISTING REAR ELEVATION (SOUTH-WEST)
scale 1:100



(cont.) EXISTING REAR ELEVATION (SOUTH-WEST)
scale 1:100

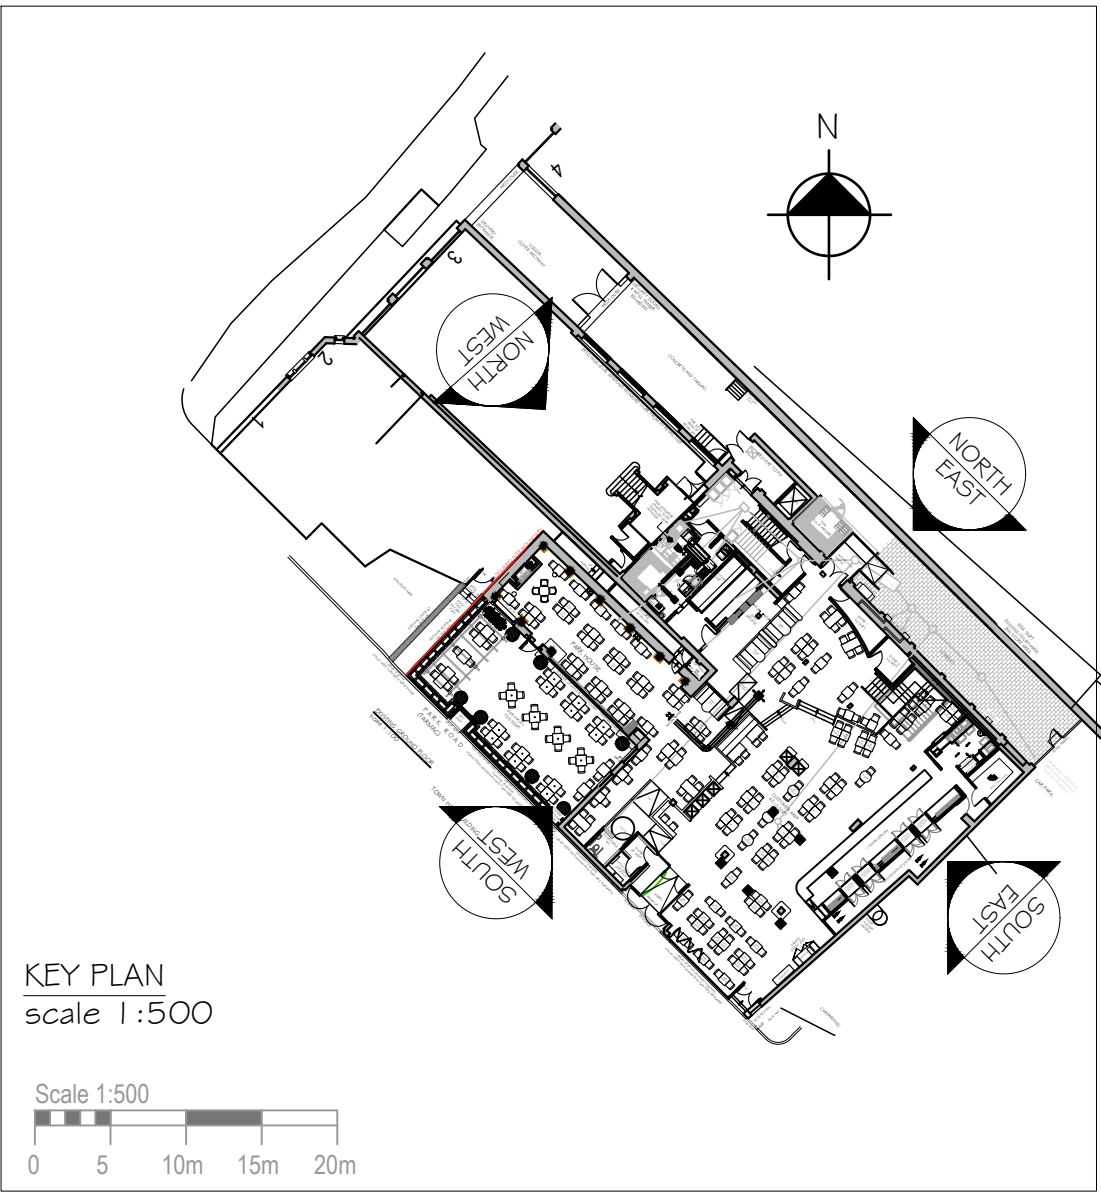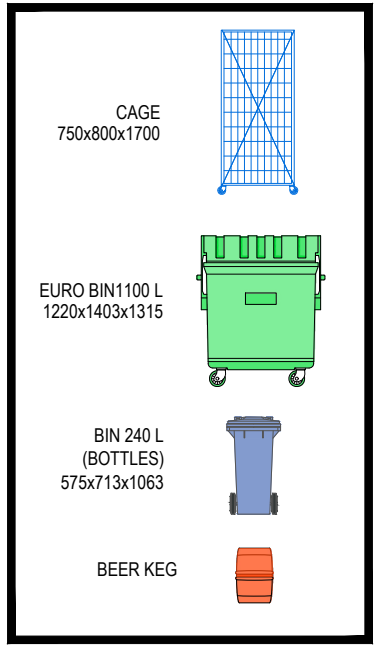

KEY PLAN
scale 1:500

NOTE
BINS AND CAGES RESTRICTED TO
COURTYARD AREA ALONE TO REFLECT
THEIR CURRENT STORAGE POSITION.

REVISIONS
REV

PLANNING
kdpa

Brooklyn Chambers, 11 Goring Road,
Worthing, West Sussex BN12 4AP
+44 (0)1903 496 999 www.kdpaine.co.uk

CLIENT JD WETHERSPOON PLC

PROJECT PUB NO: 6265
THE ALBANY PALACE
TROWBRIDGE, BA1 4 8AQ

DRAWING EXISTING ELEVATIONS - REAR YARD
SHEET 2 OF 2

SCALE	DATE	DRAWN
A2/1:100	JAN 2026	AP
PROJECT No	DRAWING No	REVISION
750G	PLG-021	