



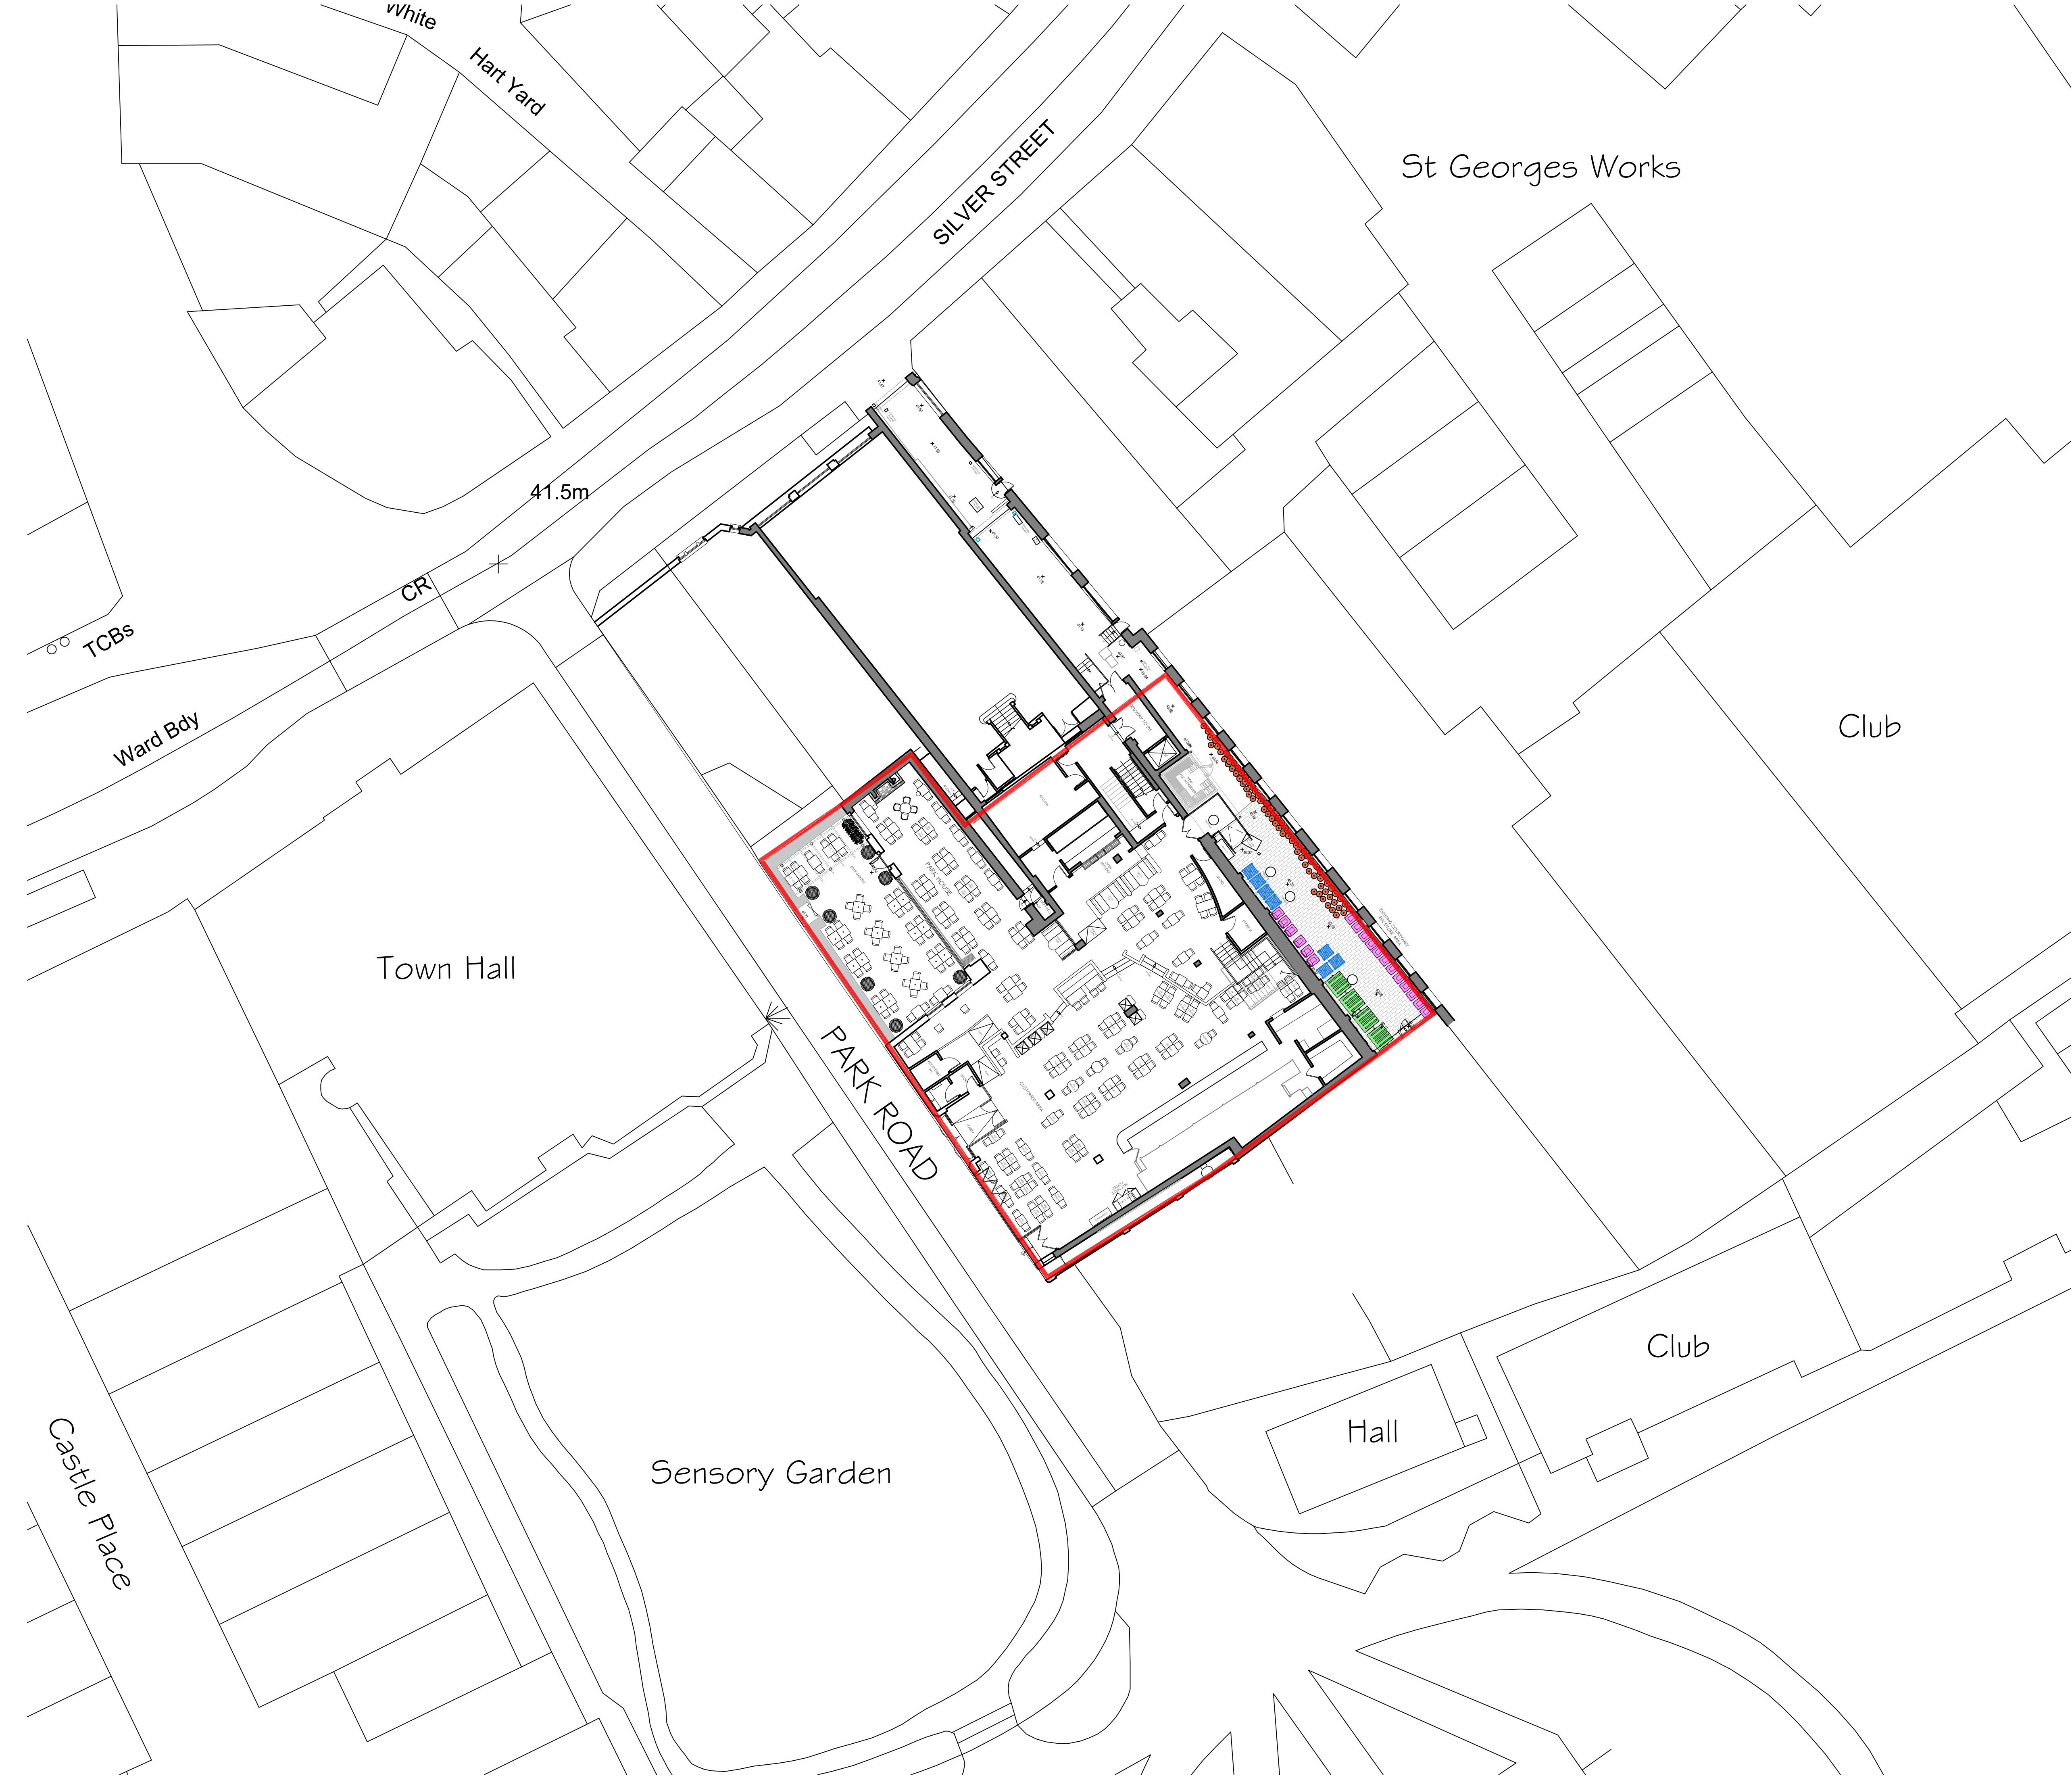

NOTE - Responsibility is not accepted for errors made by others in scaling from this drawing. All construction information should be taken from figured dimensions only

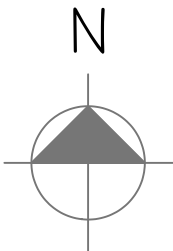

 INDICATES SITE AREA
848m² / 0.0848ha

NOTE
BINS AND CAGES RESTRICTED TO COURTYARD AREA
ALONE TO REFLECT THEIR CURRENT STORAGE
POSITION.

REVISIONS

REV :

PLANNING
kdpa

Brooklyn Chambers, 11 Goring Road,
Worthing, West Sussex BN12 4AP
+44 (0)1903 496 999 www.kdpaine.co.uk

CLIENT	JD WETHERSPOON PLC	
PROJECT	PUB NO: 6265 THE ALBANY PALACE TROWBRIDGE, BA1 4 8AQ	
DRAWING	EXISTING SITE PLAN	

SCALE	DATE	DRAWN
A1/1:200	JAN 2026	AP
PROJECT No	DRAWING No	REVISION
7506	PLG-003	/