


- General Notes:**
1. This drawing is to be read in conjunction with other consultants drawings.
 2. Site conditions must be checked prior to the commencement of work.
 3. Discrepancies must be reported directly to the Architect.
 4. Do not scale off drawing. Use figured dimensions only unless for planning purposes.
 5. This drawing may be issued in colour, and may be a non-standard paper size.
 6. Copyright Yiangou Architects Ltd.

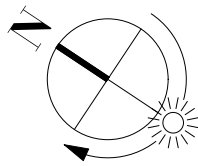

KEY:

- Existing Walls
- Proposed Walls
- Demolitions




Proposed South-West Elevation




Proposed South-East Elevation




Proposed North-East Elevation

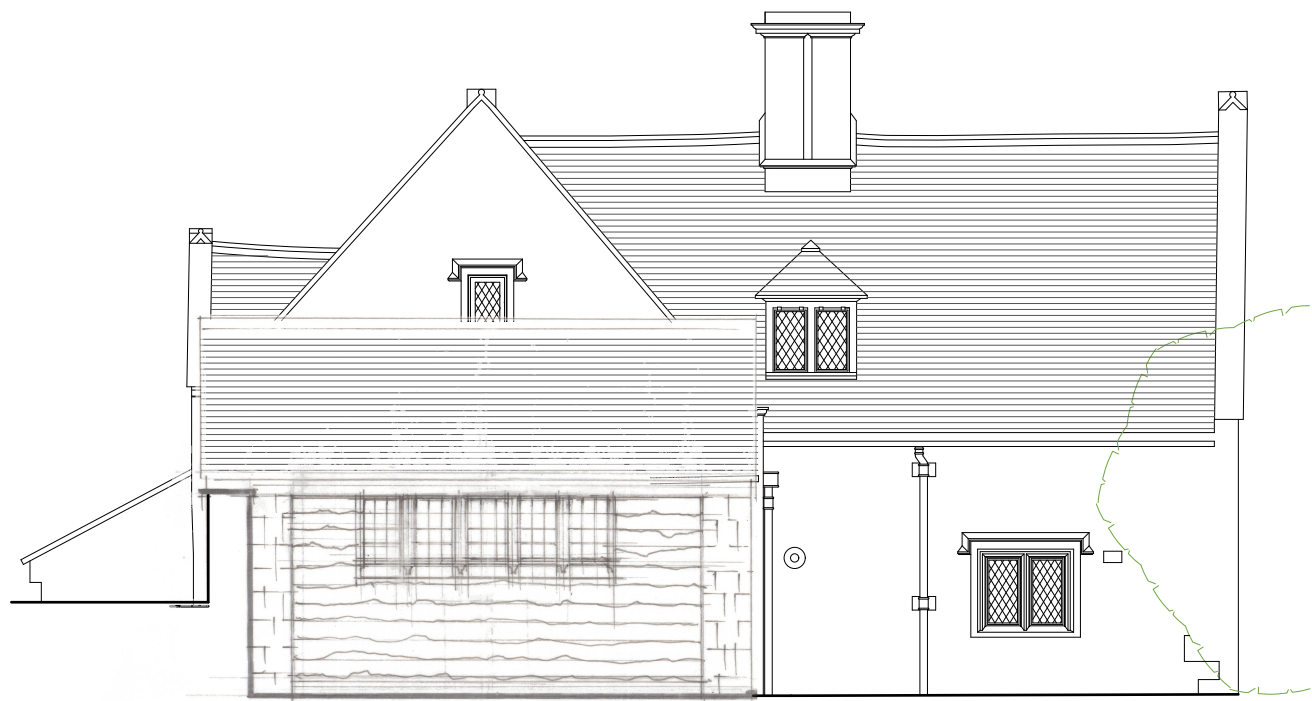

Proposed North-West Elevation

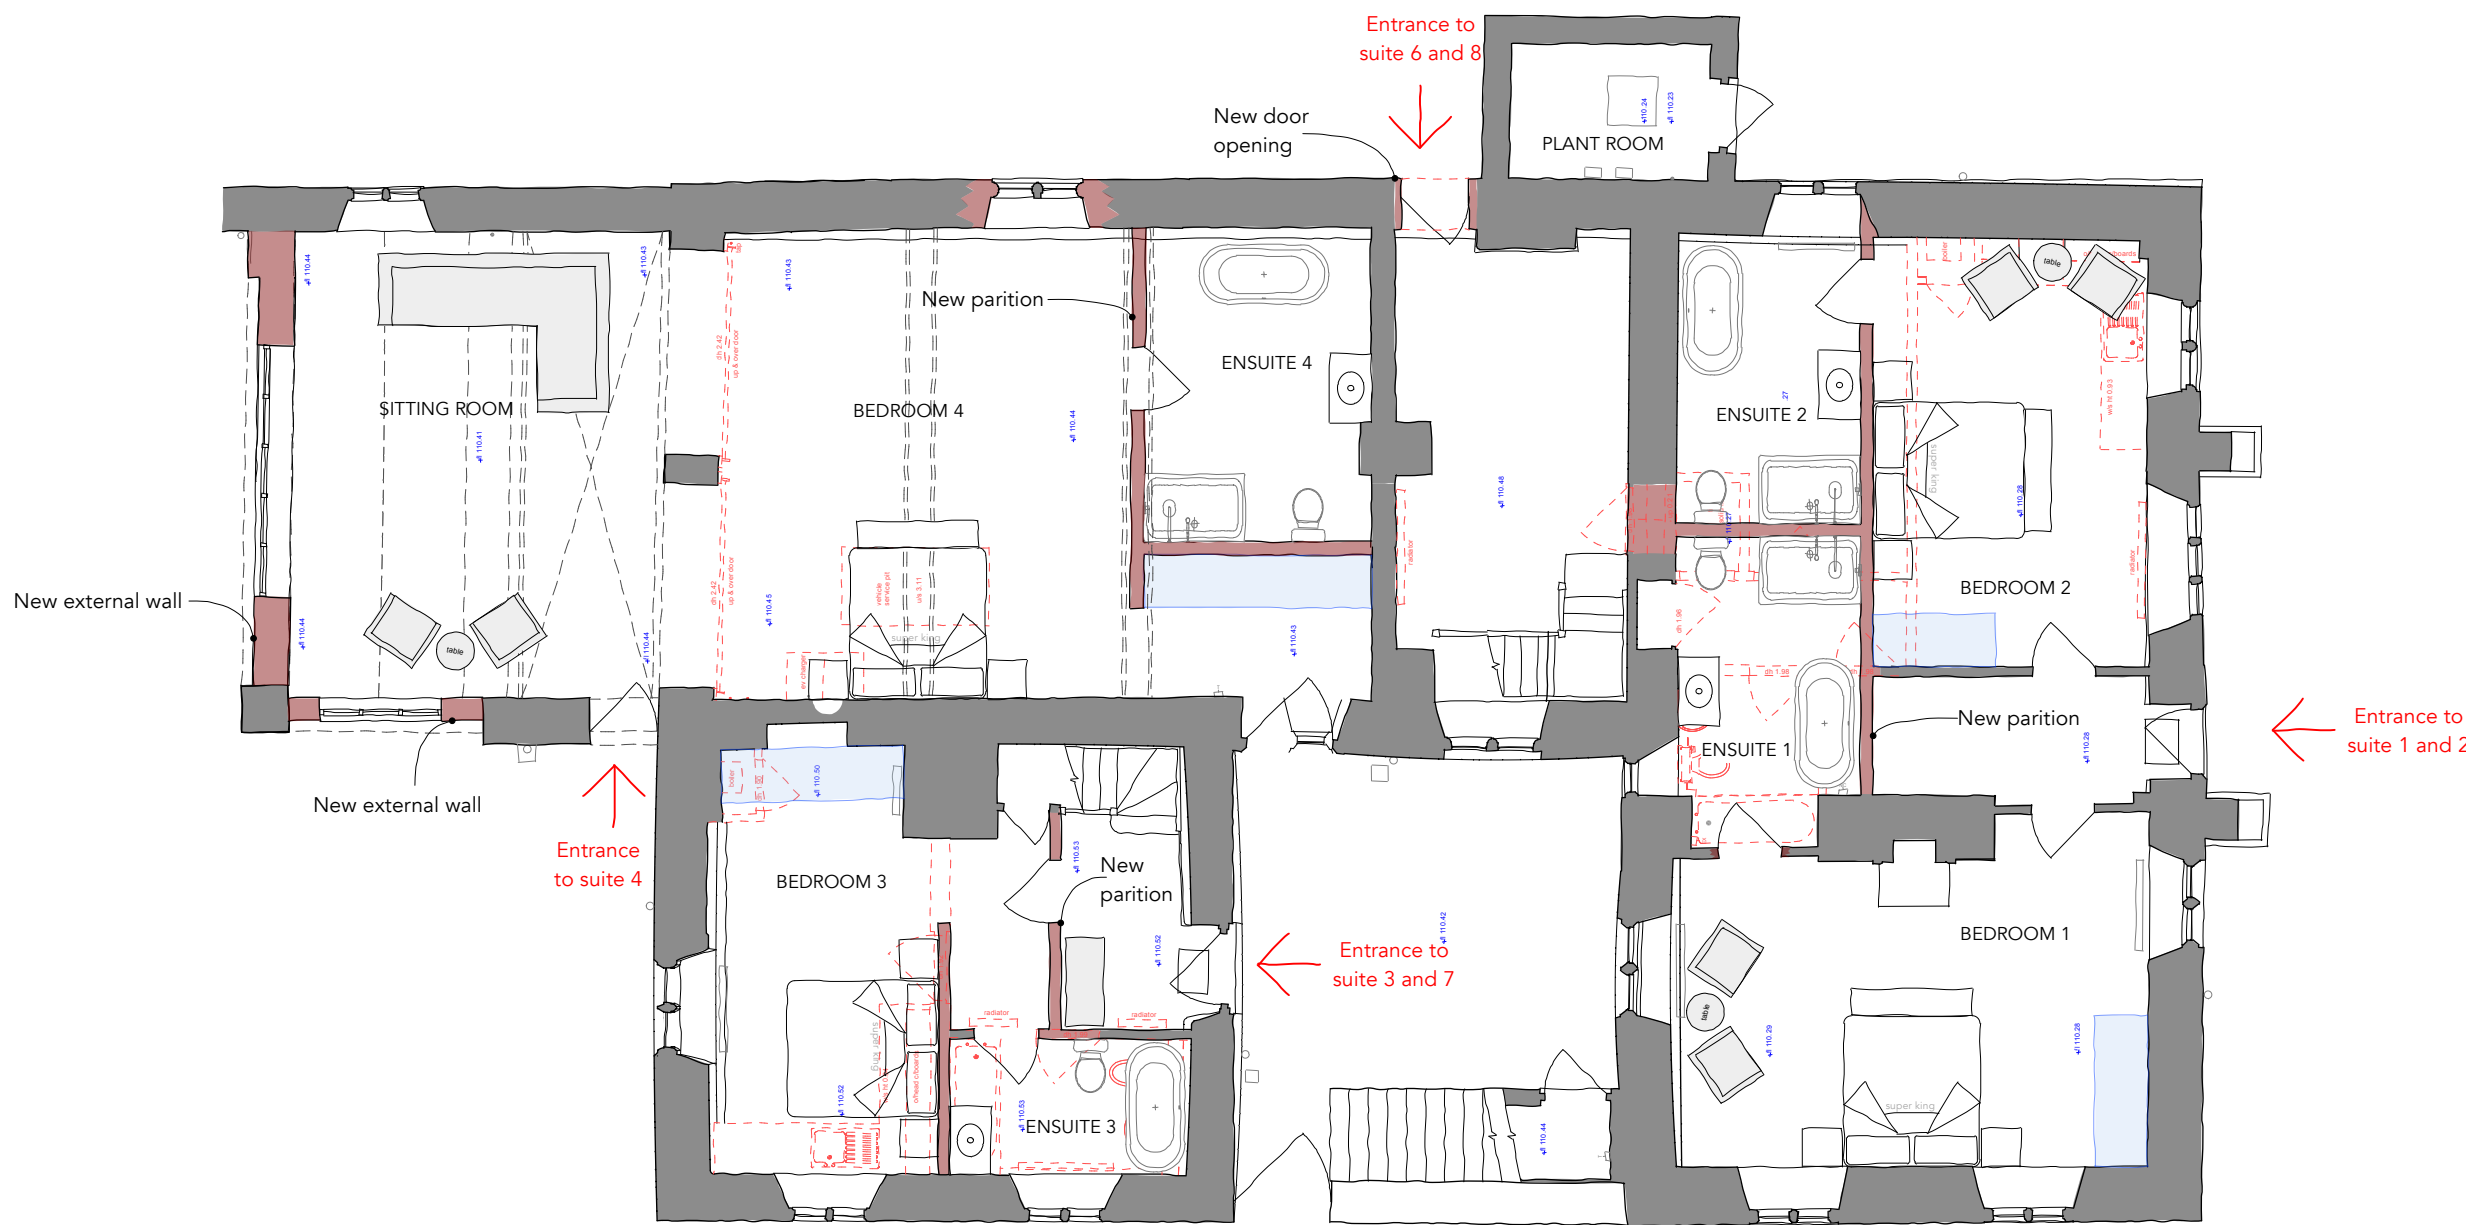

Proposed Ground Floor Plan

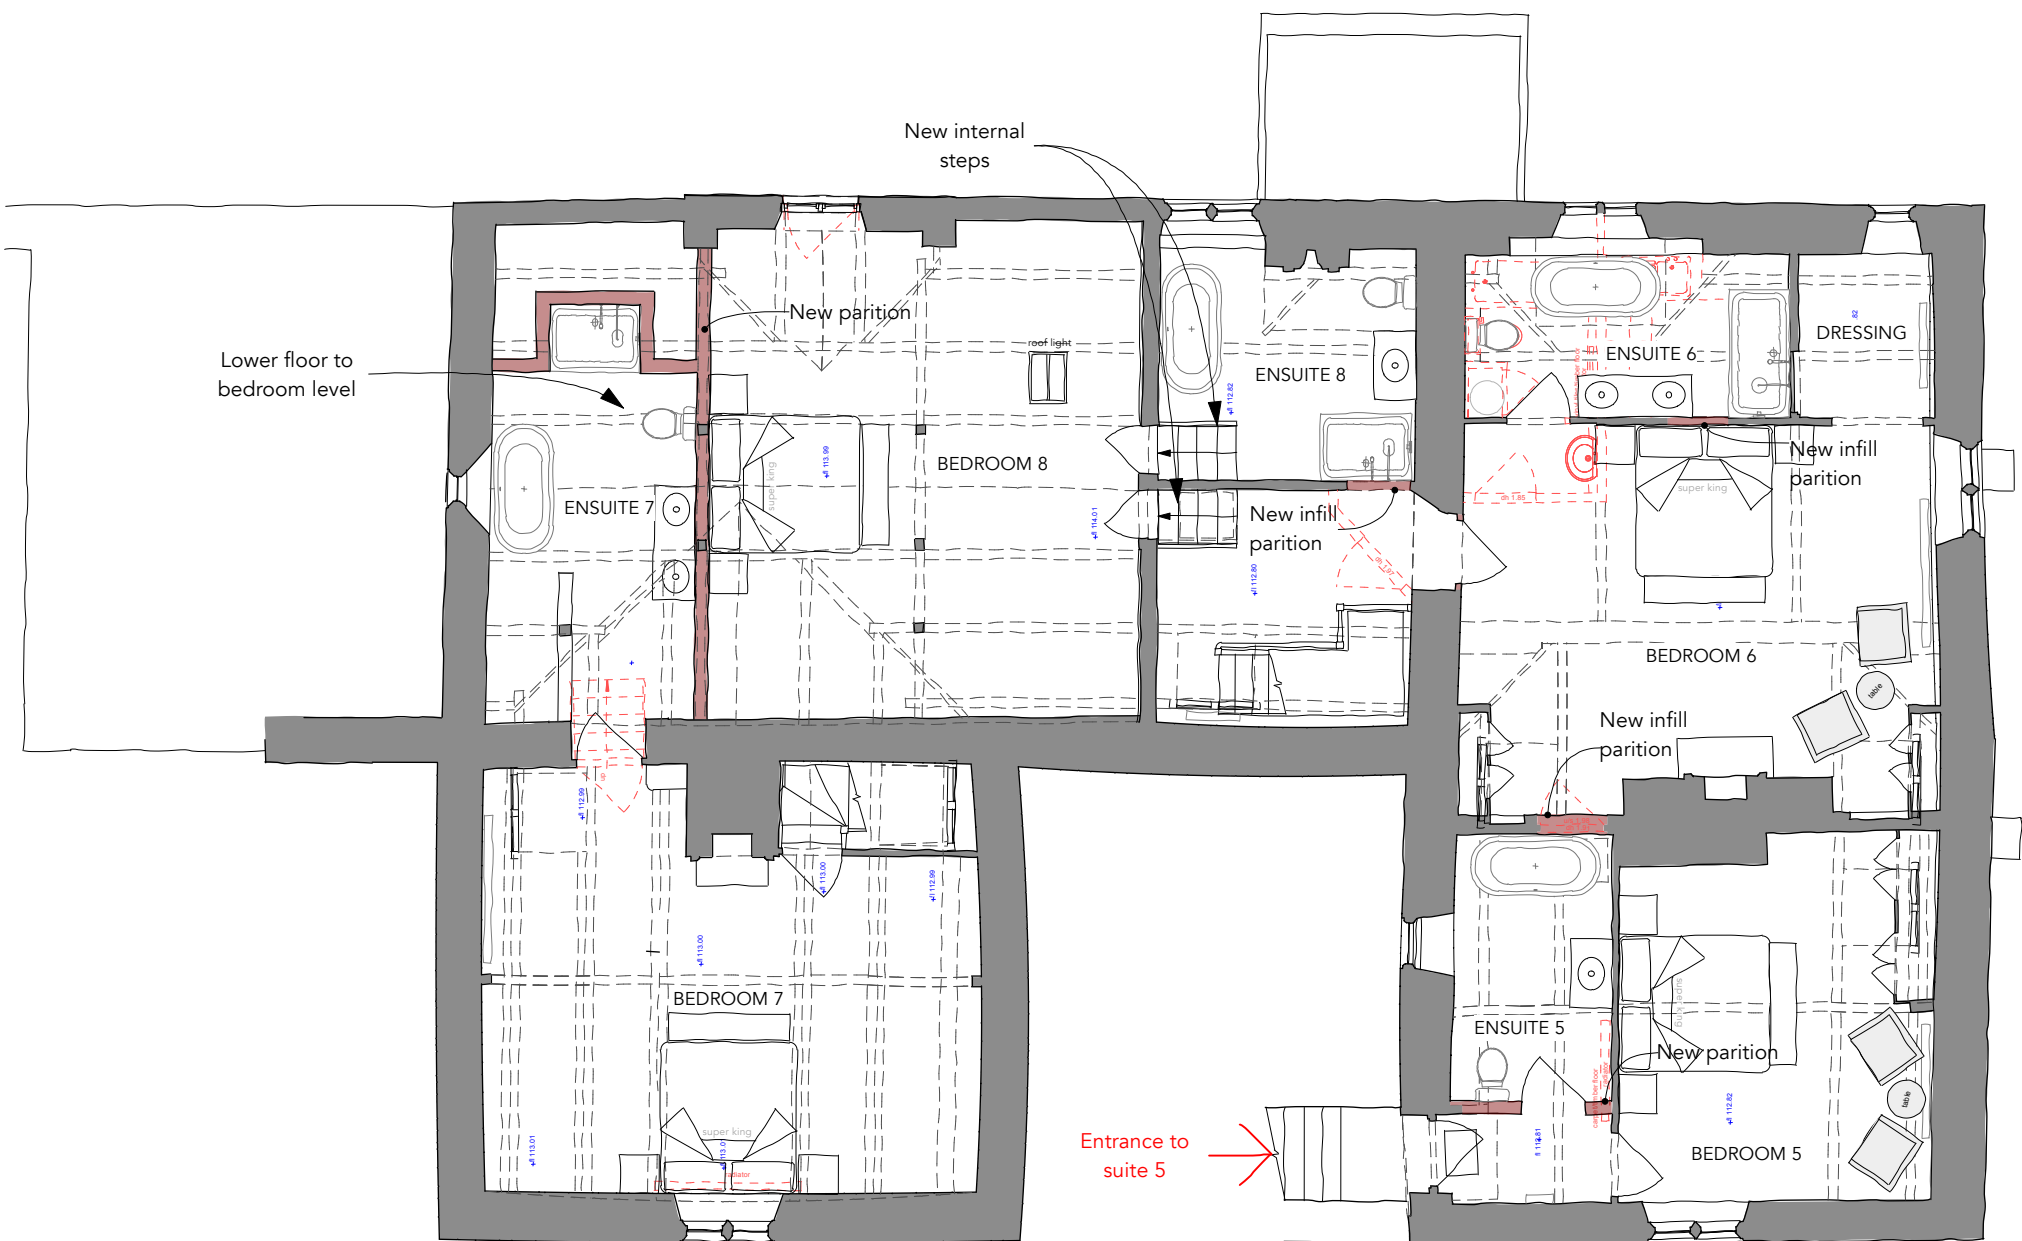

Proposed First Floor Plan

P8	15/12/2025	Layout updated	AG
P7	19/11/2025	Layout Updated	AG
Rev	Date	Notes	Drawn
Scale	1 : 100 @ A1	0 5m 0 15ft	

QA Serial Number

YIANGOU

Yiangou Architects, Dyer House, 3 Dyer Street, Cirencester, Gloucestershire, GL7 2PP
t. 01285 888150 e. architecture@yiangou.com w. www.yiangou.com

Project Address	Hazelbury Manor, Wiltshire, SN13 8HX		
Project Description	Proposed Alterations		
Drawing Title	Proposed Granary Plans and Elevations		
Drawing No.	2956-2050	Rev.	P8